






SITE IMAGE

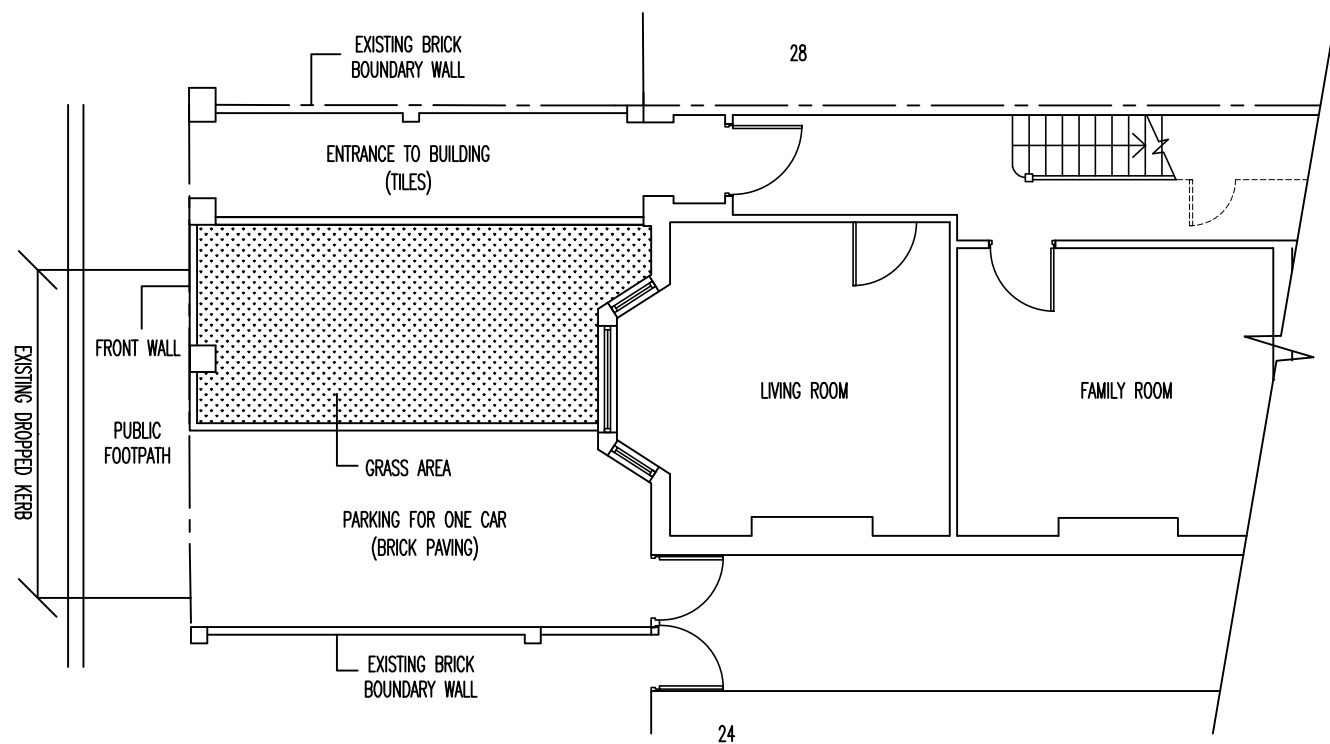


EXISTING FRONT LAYOUT

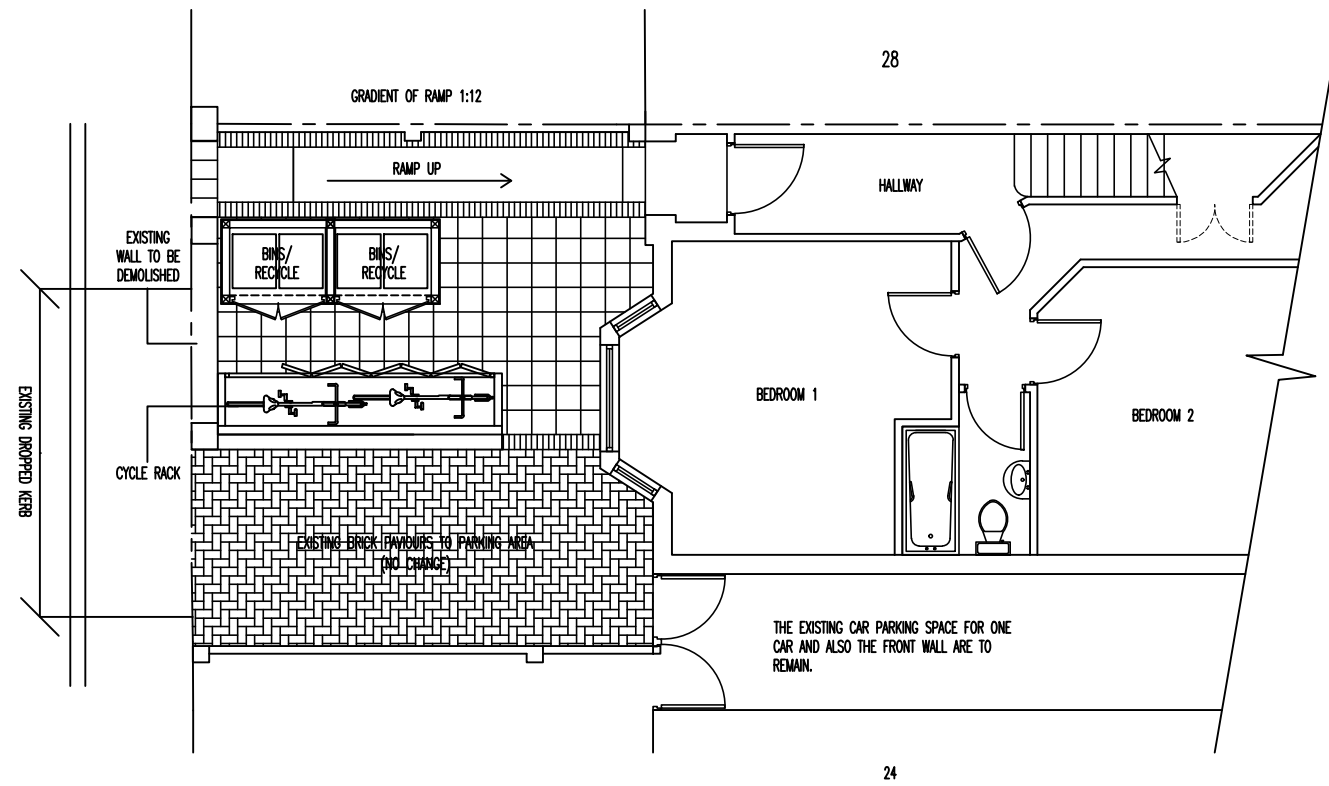


PROPOSED FRONT LAYOUT

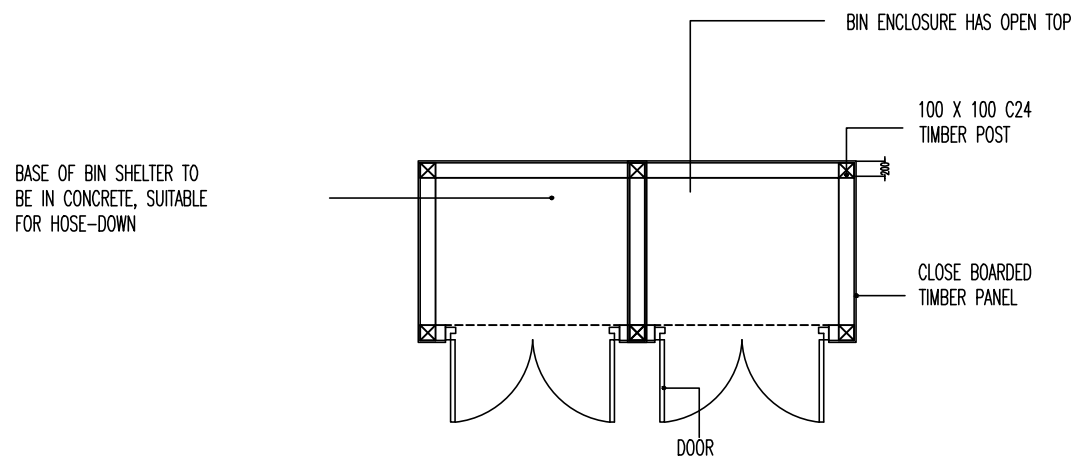


BIN STORAGE PLAN

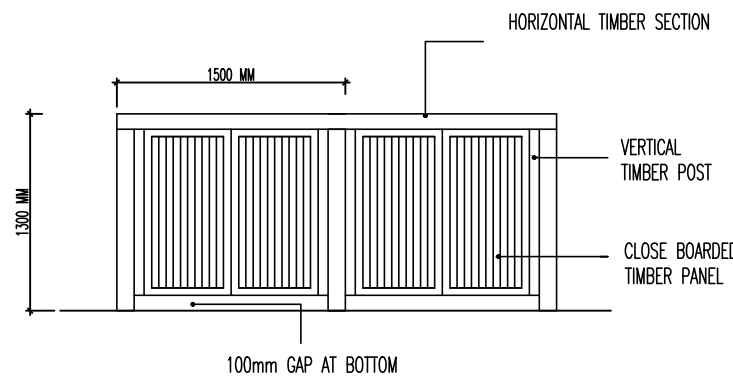


BIN STORAGE ELEVATION

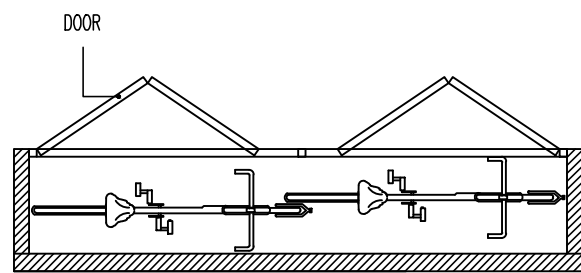

CYCLE RACK PLAN

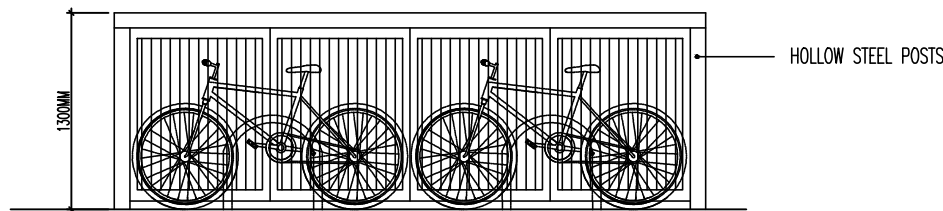

CYCLE RACK ELEVATION

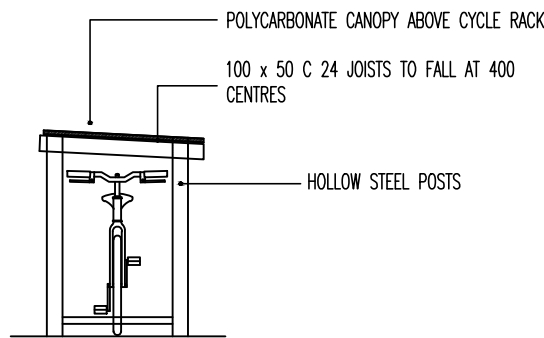

CYCLE RACK SECTION

ISSUED FOR PLANNING PERMISSION ONLY

CONVERSION INTO TWO FLATS

THE COPYRIGHT OF THIS DRAWING BELONGS TO THE ARCHITECT AND MAY NOT BE ALTERED WITHOUT THE ARCHITECT'S WRITTEN CONSENT

BUILDING REGULATION APPROVAL IS REQUIRED PRIOR TO CONSTRUCTION COMMENCING
THE CONTRACTOR IS TO CHECK ALL DIMENSIONS ON SITE PRIOR TO CONSTRUCTION COMMENCING AND REPORT ANY DISCREPANCIES TO THE ARCHITECT

REV	DATE	DESCRIPTION

WWW.IBIDESIGN.COM

IBI DESIGN ASSOCIATES

CHARTERED ARCHITECTS AND DESIGNERS
59 CHELMSFORD ROAD, LONDON N14 5PY
T: 020 8447 8434 F: 020 8447 8448
e-mail: ibides@aol.com

PROJECT 26 RAVENSTONE ROAD, LONDON, N8 OJP

DRAWING TITLE

EXISTING AND PROPOSED FRONT LAYOUT
MISCELLANEOUS DETAILS

SCALE 1:50 1:100 @ A2 DATE SEPTEMBER 2023

PROJECT No.
HM/26/PL14

