



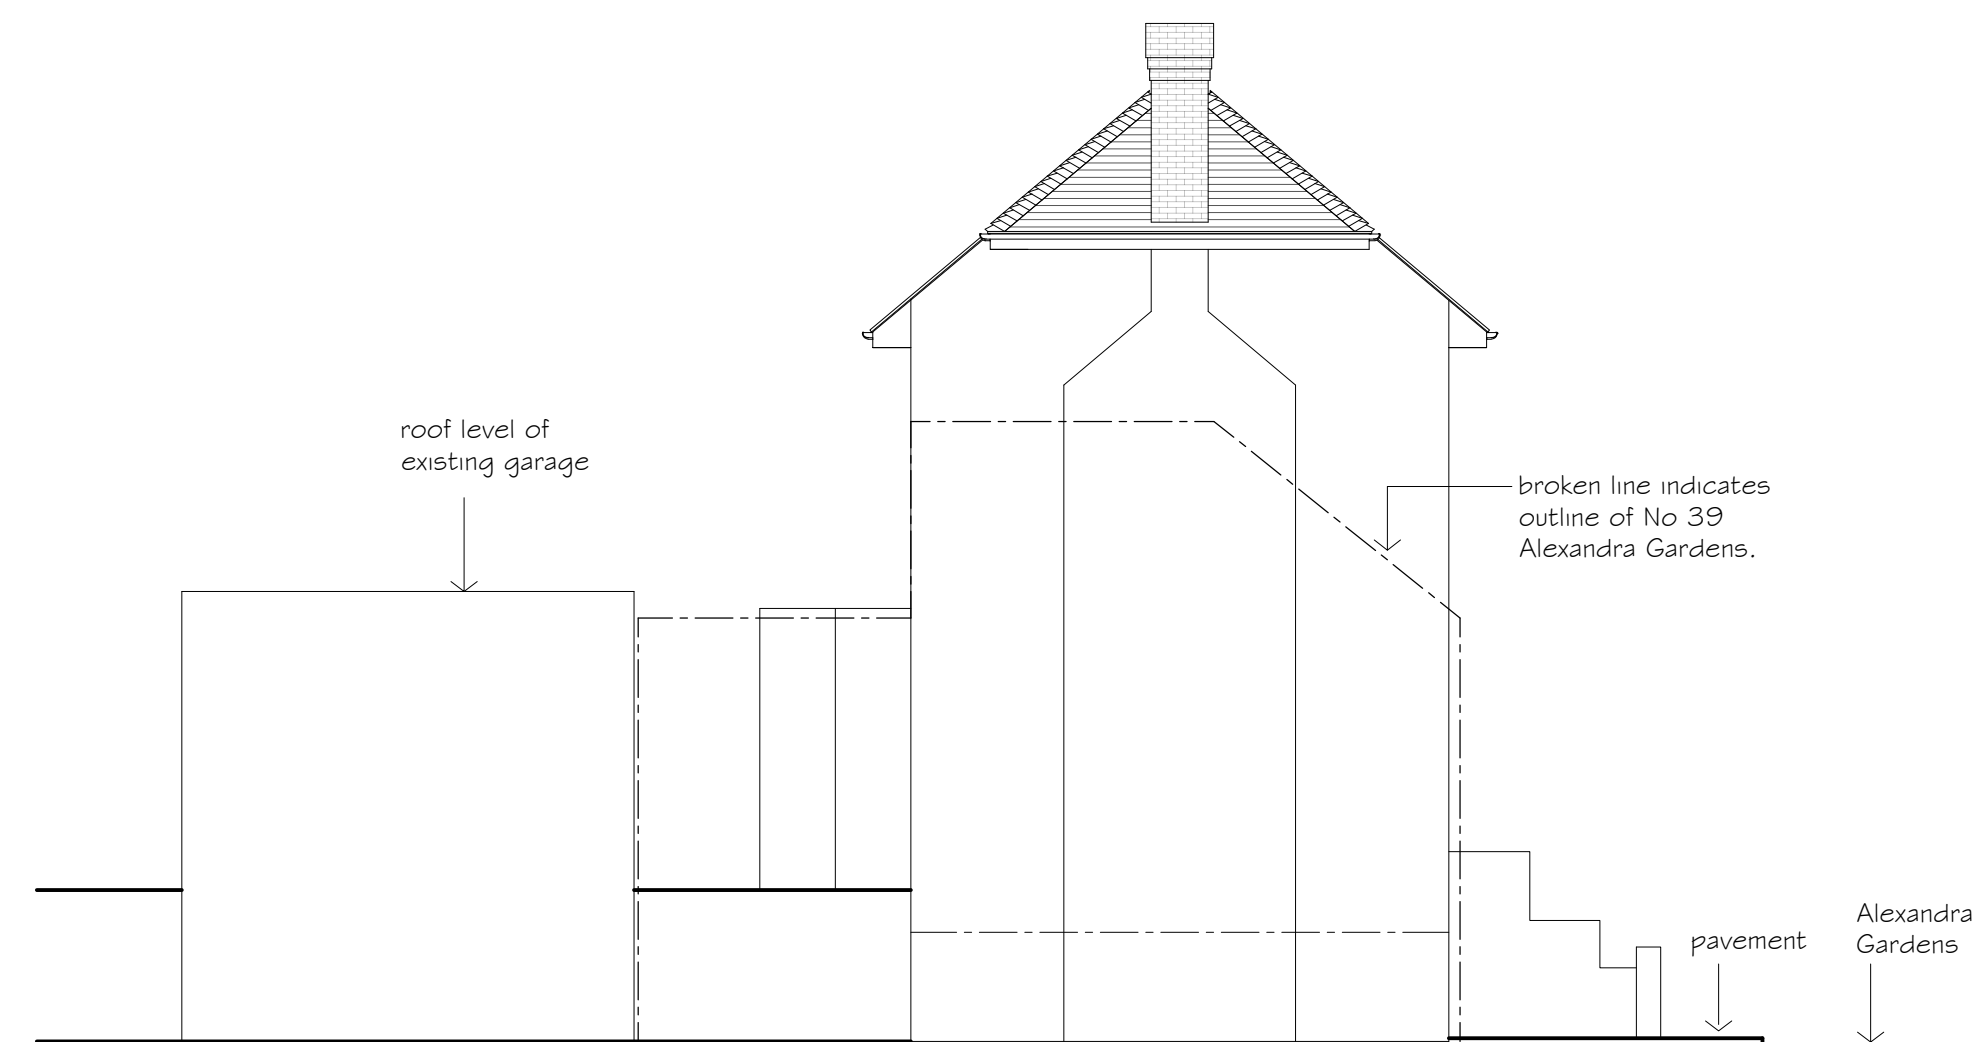


EXISTING SOUTH WEST (REAR) ELEVATION FACING 39 ALEXANDRA GARDENS
SCALE 1:100



EXISTING SECTION A-A SHOWING SIDE ELEVATION
SCALE 1:100

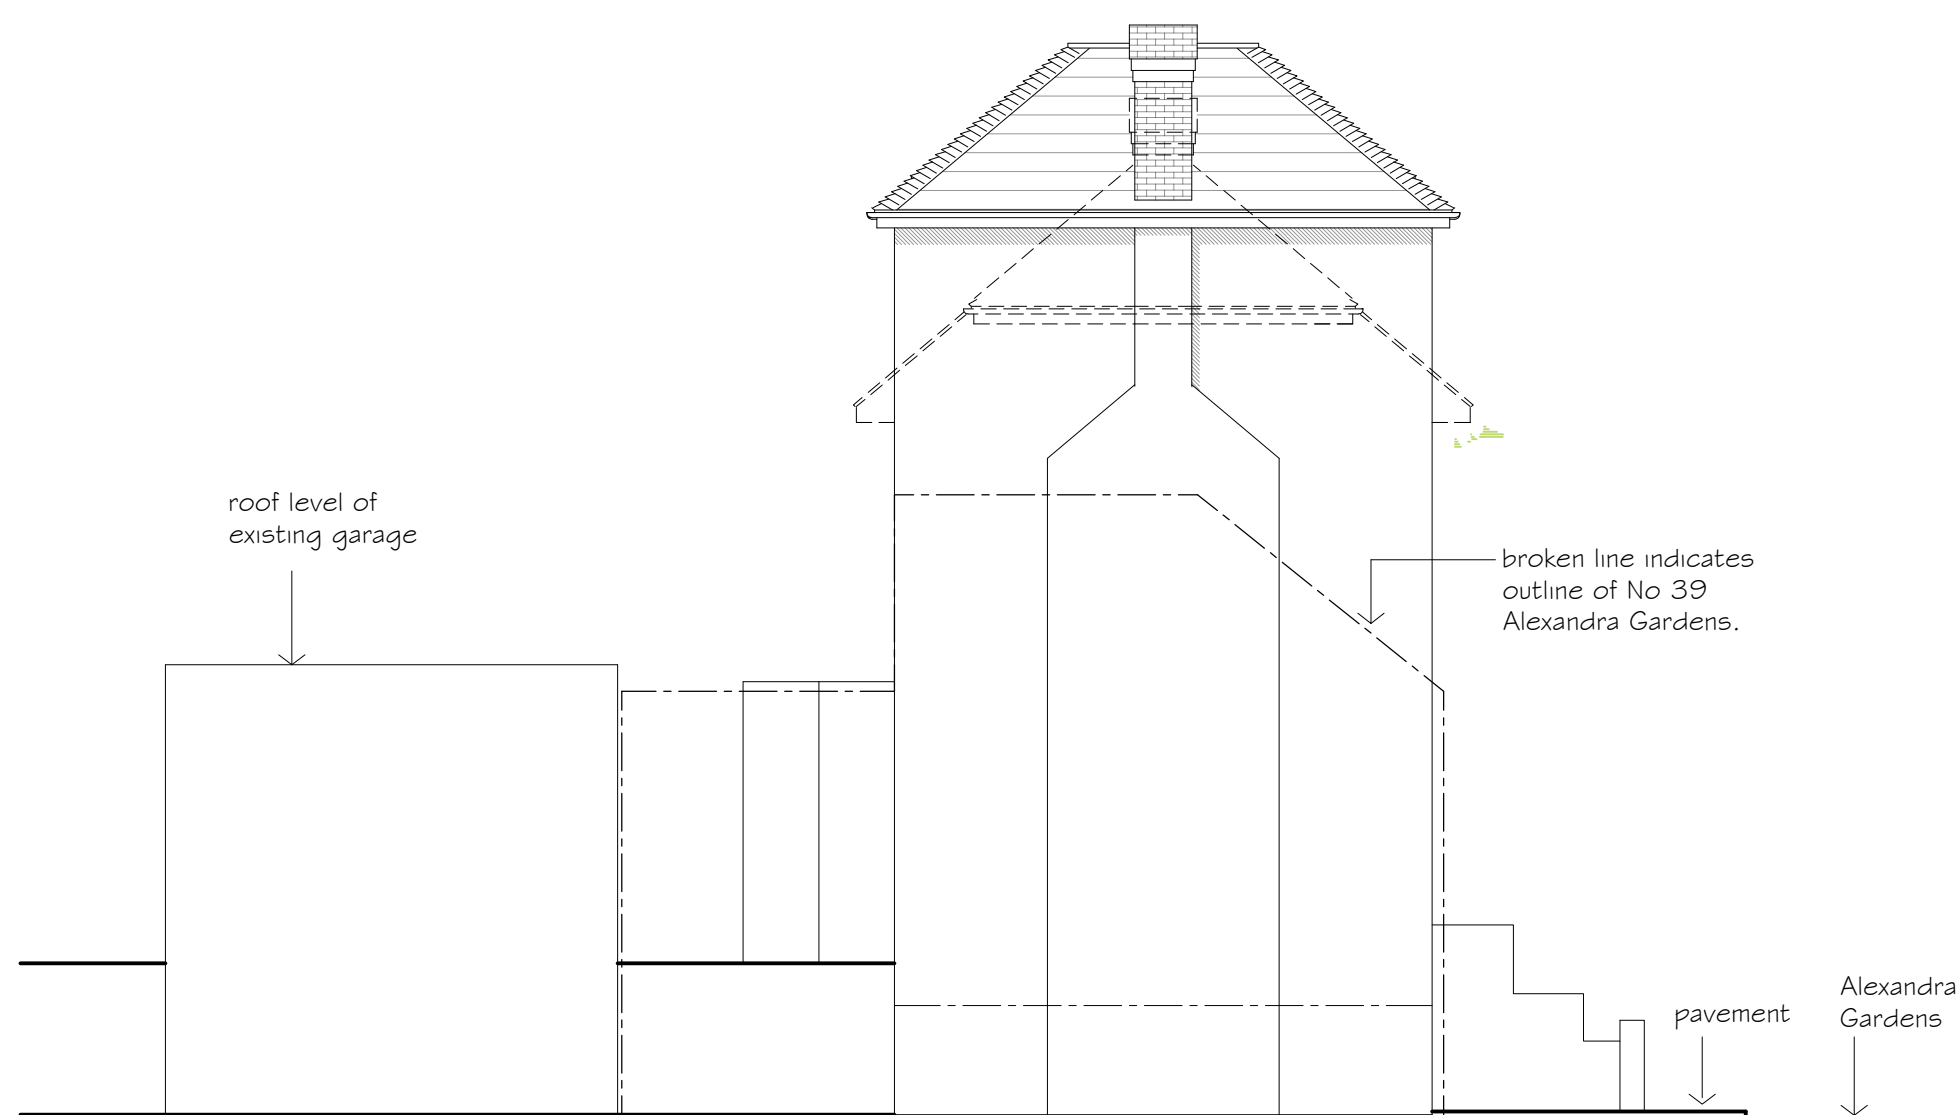

PROPOSED SOUTH WEST (REAR) ELEVATION FACING 39 ALEXANDRA GARDENS
SCALE 1:100

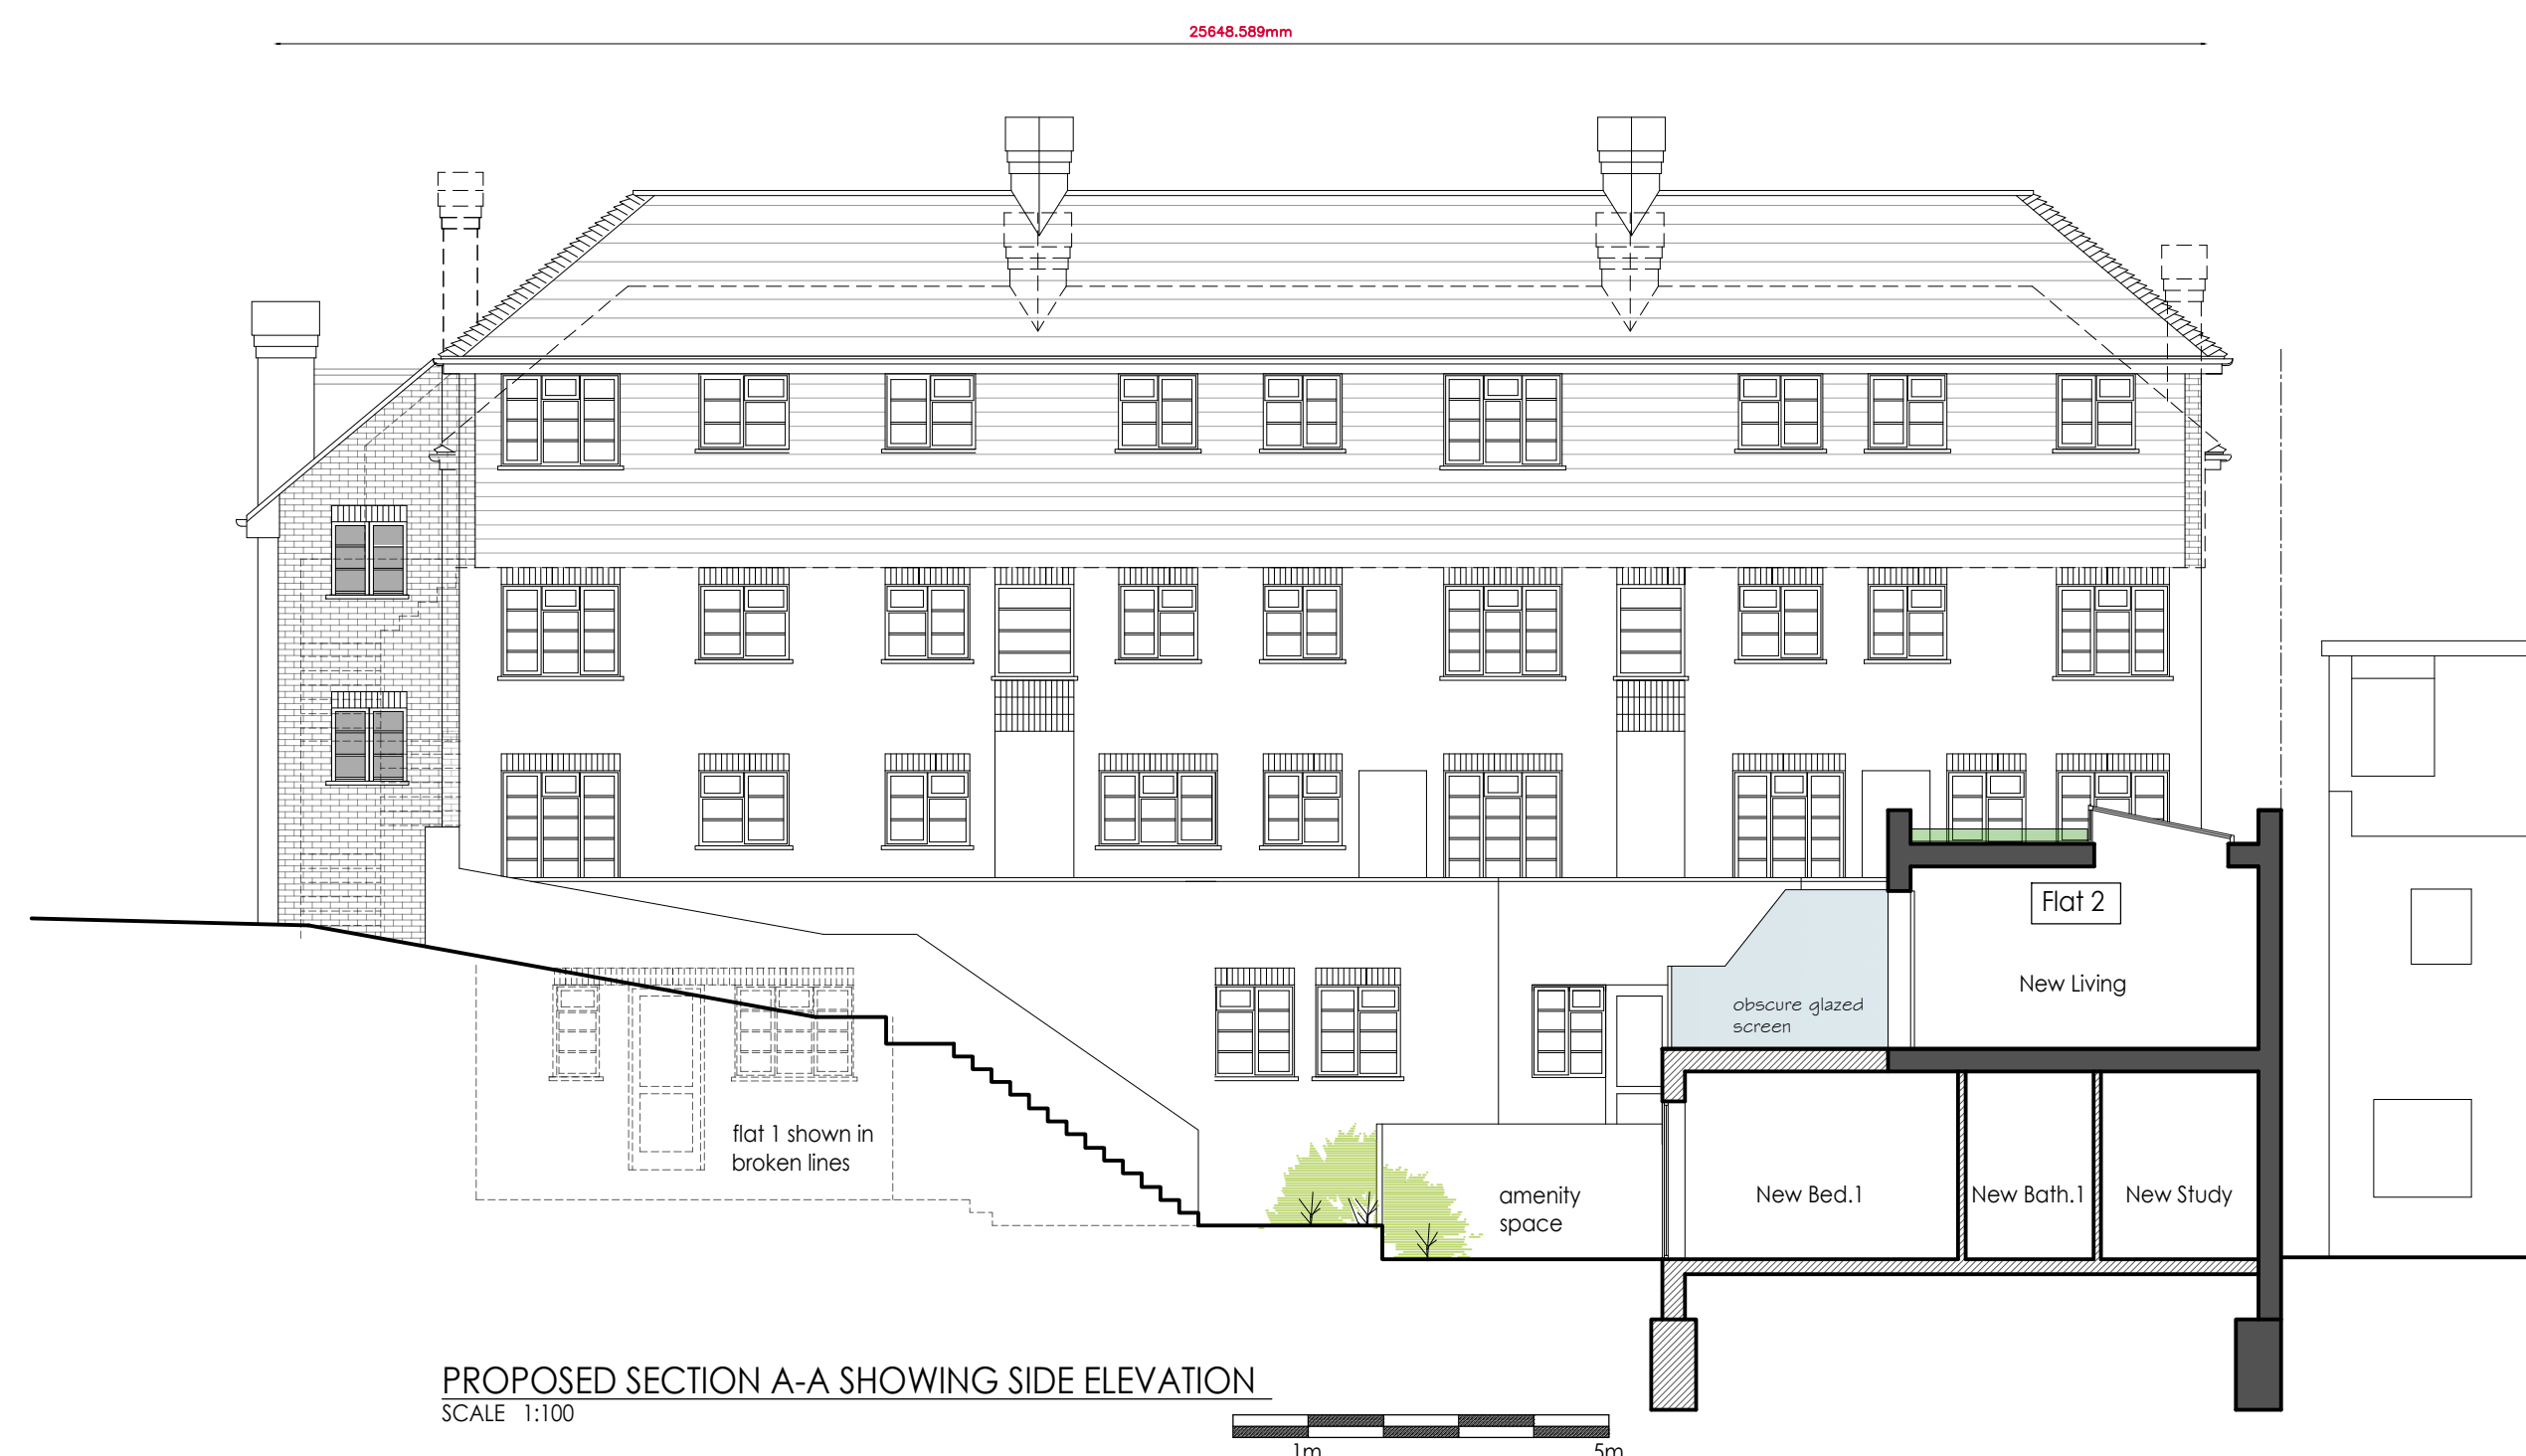

PROPOSED SECTION A-A SHOWING SIDE ELEVATION
SCALE 1:100

Rev: B SHP PLANS AMALGAMATED
Rev: A SHP SCHEME AMENDMENTS



6 Wrotham Business Park
Barnet, Herts
EN5 4SZ

t: 0208 275 1080
e: enquiries@planningconsent.com
w: www.planningconsent.com

Drawing Title:
Existing & Proposed
SW & NW elevations

Project:
Proposed Extensions and
Alterations to existing block
of flats

Location:
Risborough Court,
Muswell Hill N10 3PP

Scale: 1:100@A1

Drwn: srt

Date: December 2021

Drawing No:

5343 PA 07 B

Copyright and design right held by Stuart Henley & Partners Ltd. No unauthorised reproduction permitted.