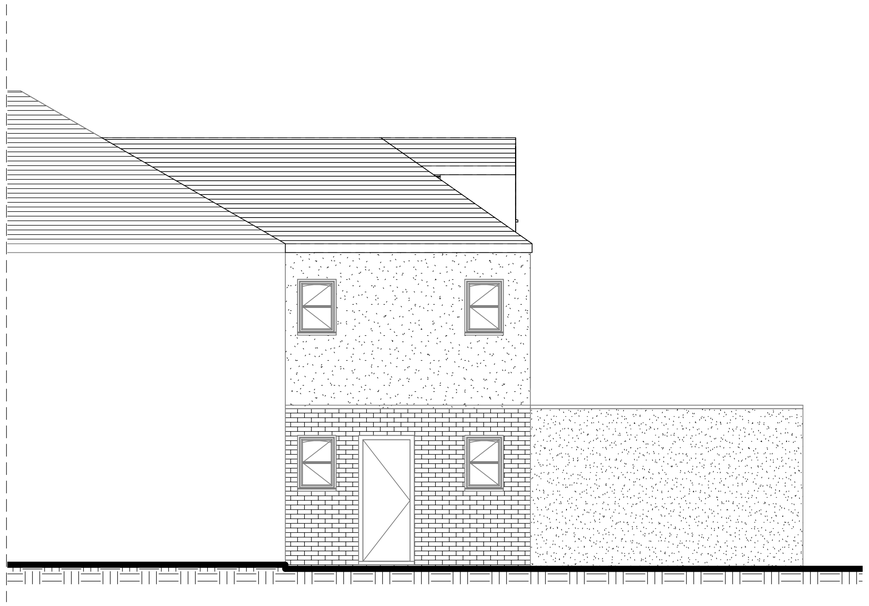

3 **Existing Front Elevation**
1 : 50

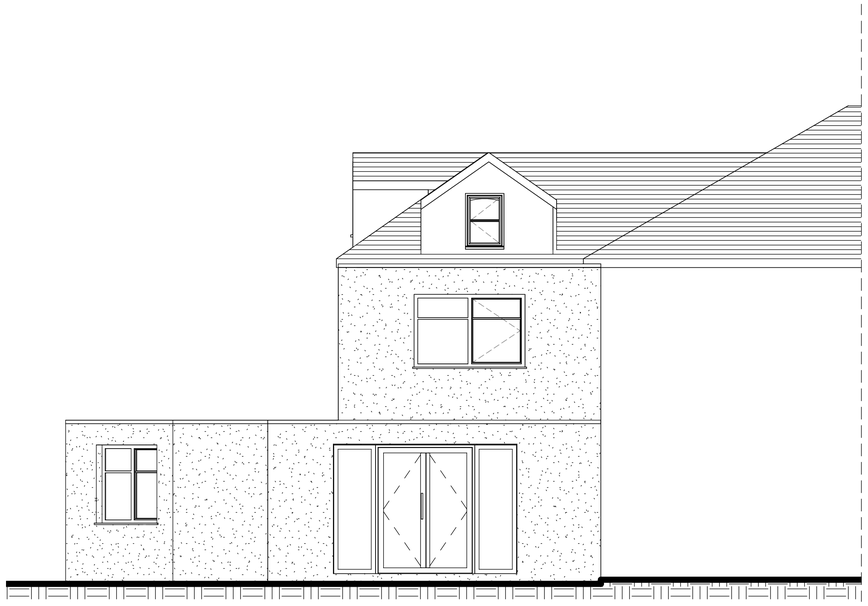

1 **Existing North Elevation**
1 : 50

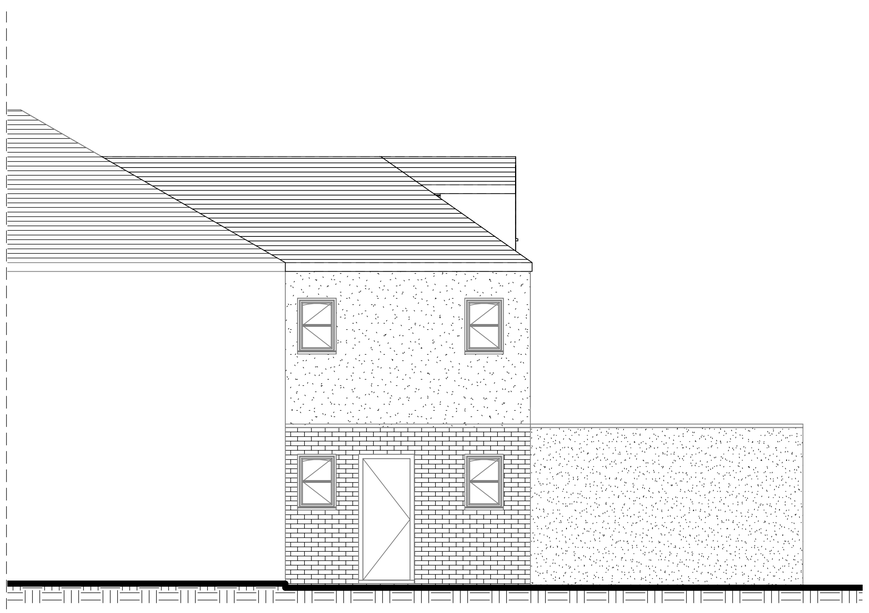

4 **Proposed Front Elevation**
1 : 50

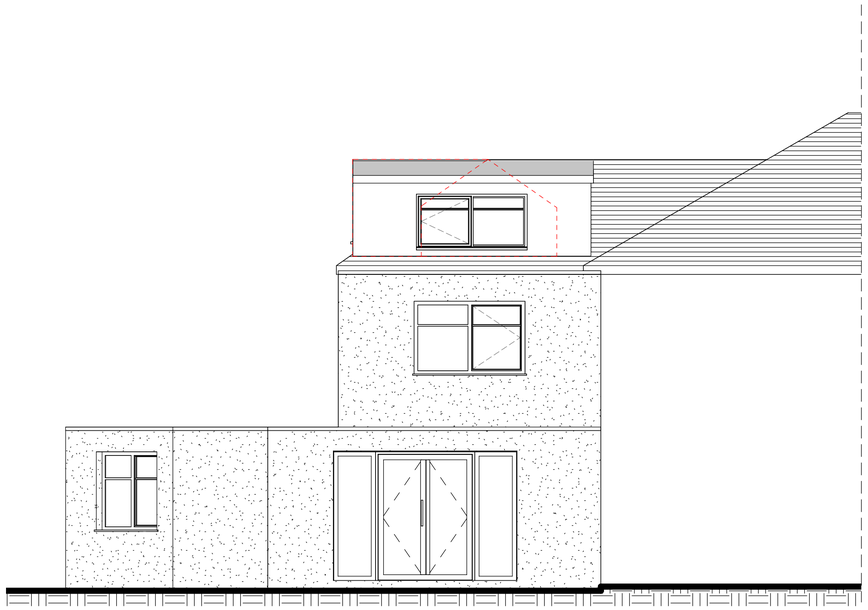

2 **Proposed North Elevation**
1 : 50

0 5 m

Revision Schedule		
Revision Number	Revision Date	Revision Description
1	25/11/2023	For Permitted Development App.

General Notes:

1. All dimensions are in mm.
2. This drawing is the copyright of the YB Design & Build Ltd. and may not be reproduced without permission.
3. All drawings must be read in conjunction with the relevant details.
4. All dimensions are to be checked on the site prior to setting out or fabrication of any material by the approved contractor.
5. All work and materials to be in accordance with the Building Regulations and to comply with the relevant codes of practice and British Standards.
6. Do not scale from the drawing, figured dimensions to be worked to at all times.
7. Do not assume any dimension, in case of any discrepancies please inform at your latest to the drawings Issuing authority or YB Design & Build Ltd.
8. Where an item is covered by drawings to different scales, the larger scale drawing is to be worked to.
9. The supplier/ manufacturer/ contractor is responsible for checking dimensions, tolerances and reference. Any discrepancies to be checked with YB Design & Build before proceeding with the works.
10. All Dimensions are from Finished Floor level and Finished plaster on the walls or otherwise mentioned.

Client: 9 Wilmot Rd, London N17 6LH

Project: Rear Loft Extension

Drawing Title:
Existing & Proposed Elevations

Issued for:

drawn by/ updated by:	checked by:
Author	Checker

Drawing Number:

Created: 01/23/07

Rev. 1

Scale: 1 : 50

YB Design & Build
1 Freegrove Road
London, N7 9JN
T: 07931845041
E: yousef.bouzid@gmail.com

Do not scale for the purpose of Construction , use figured dimensions only. Unless stated otherwise, these drawings represent design intent only and approved assembly drawings will be required from the Trade Contractor prior to any work and for procurement being undertaken.

A1

© Copyright YB Design & Build Limited 2022