




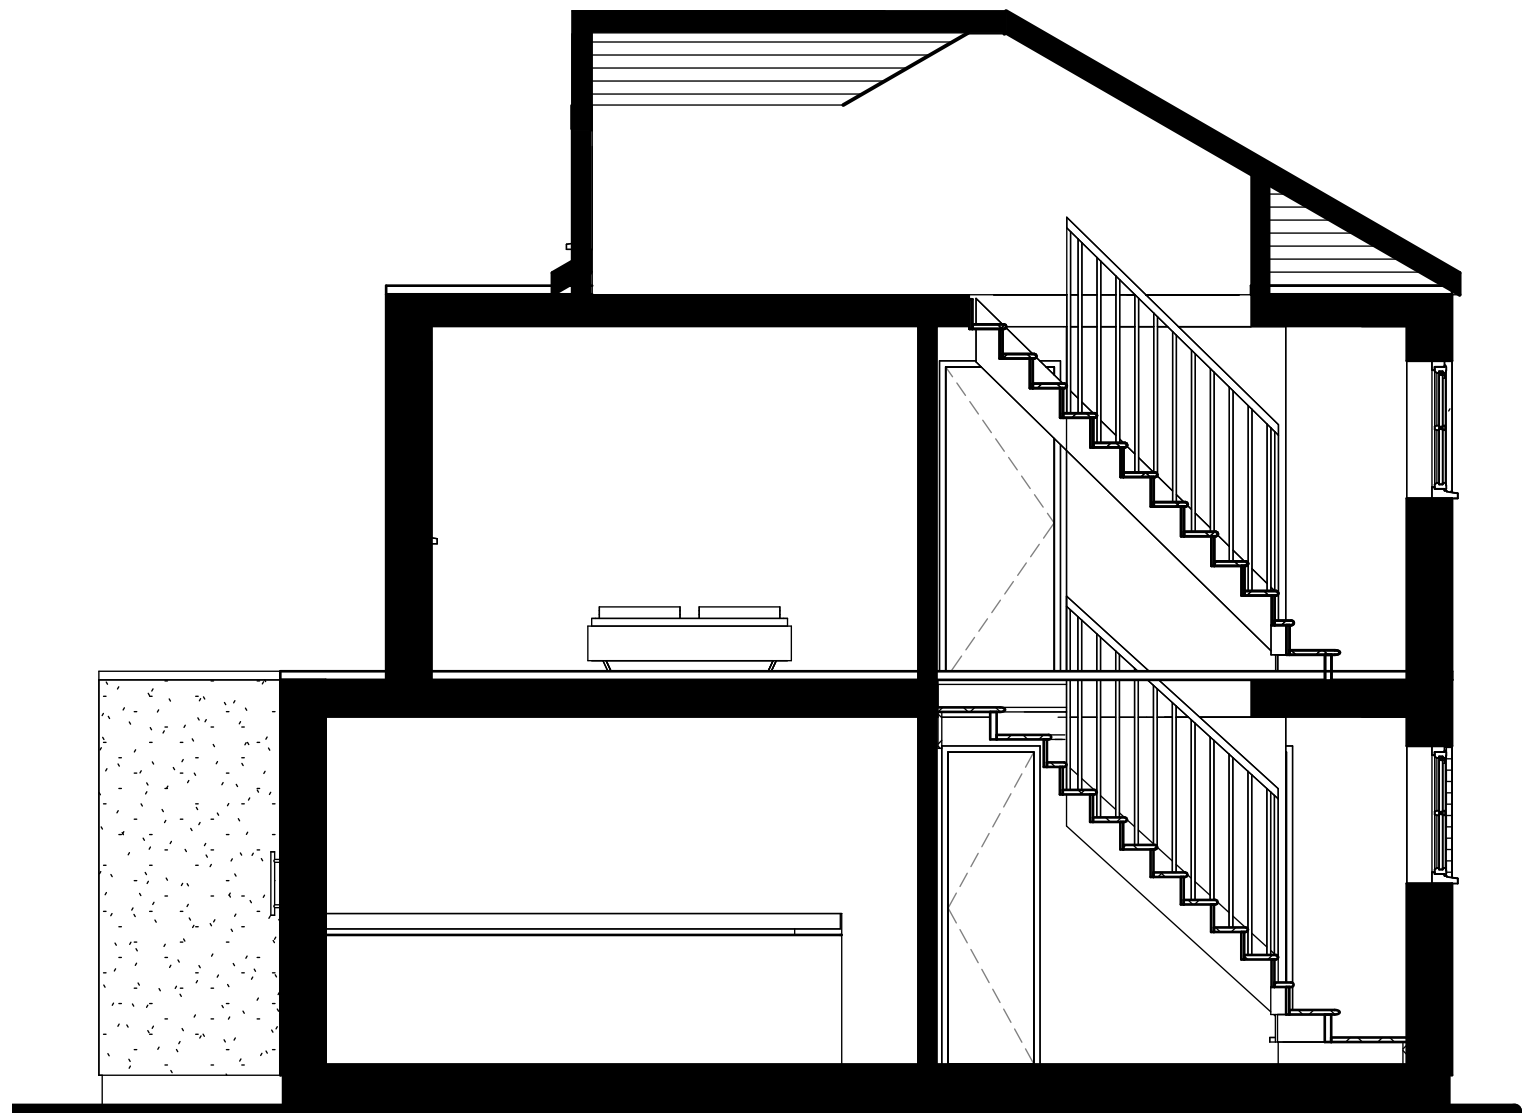

2 Existing Section
1 : 50

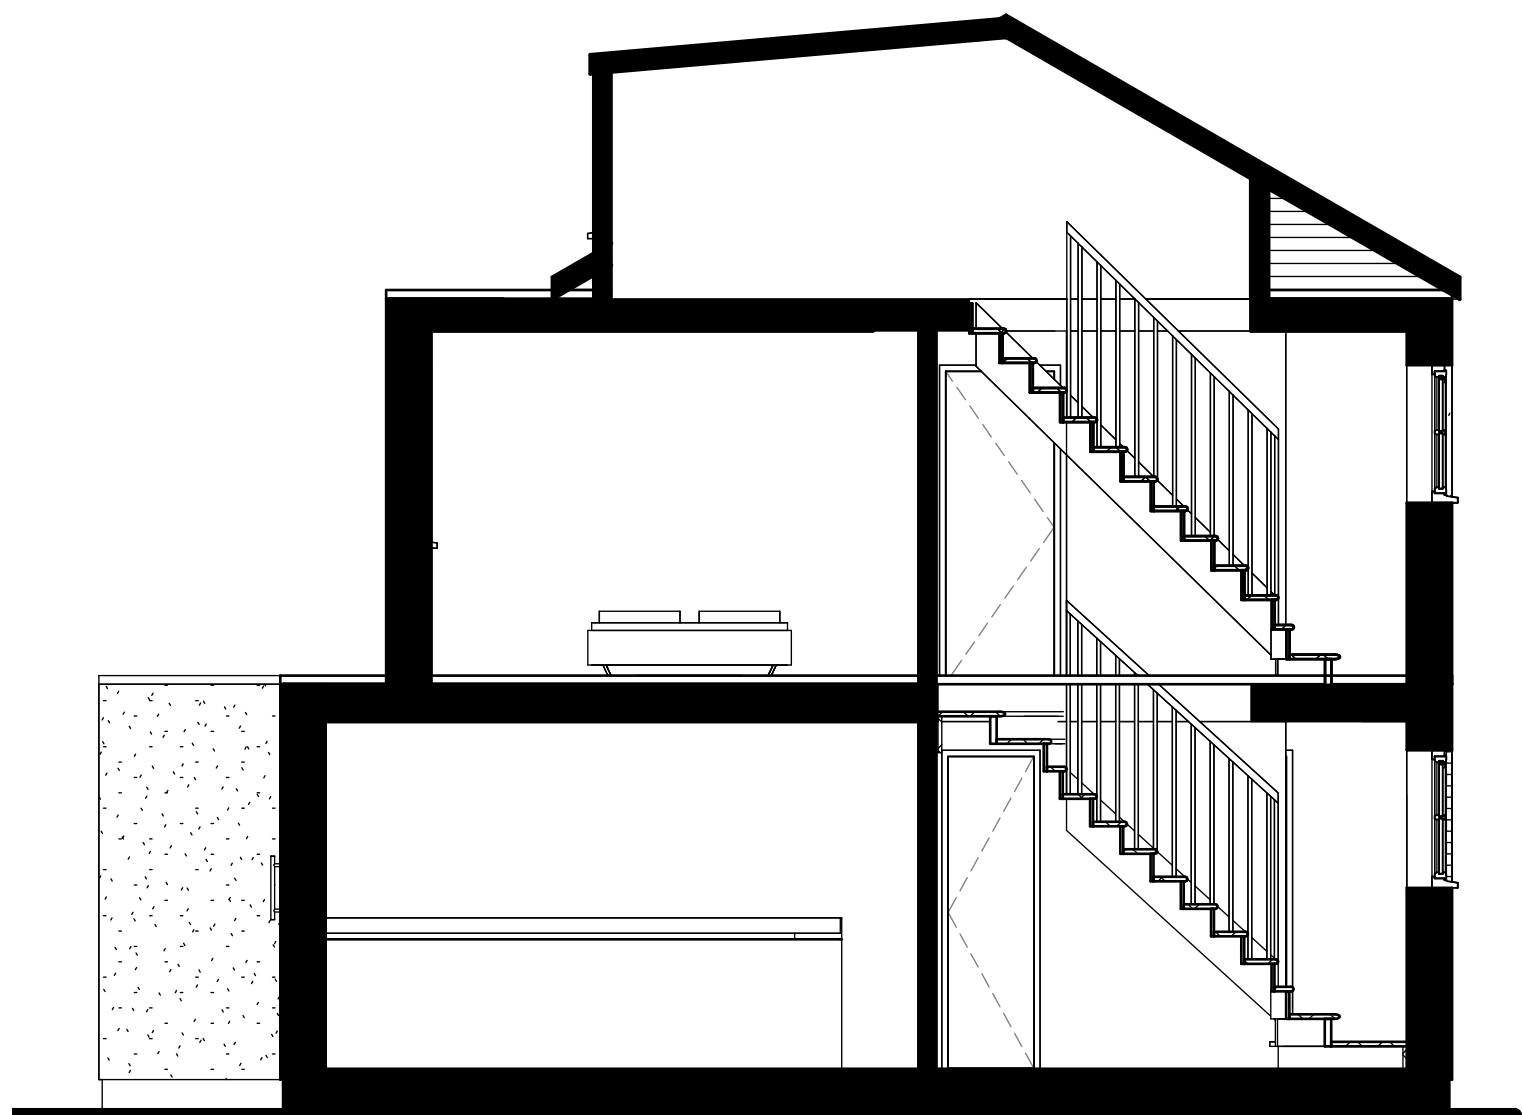

4 Proposed Section
1 : 50

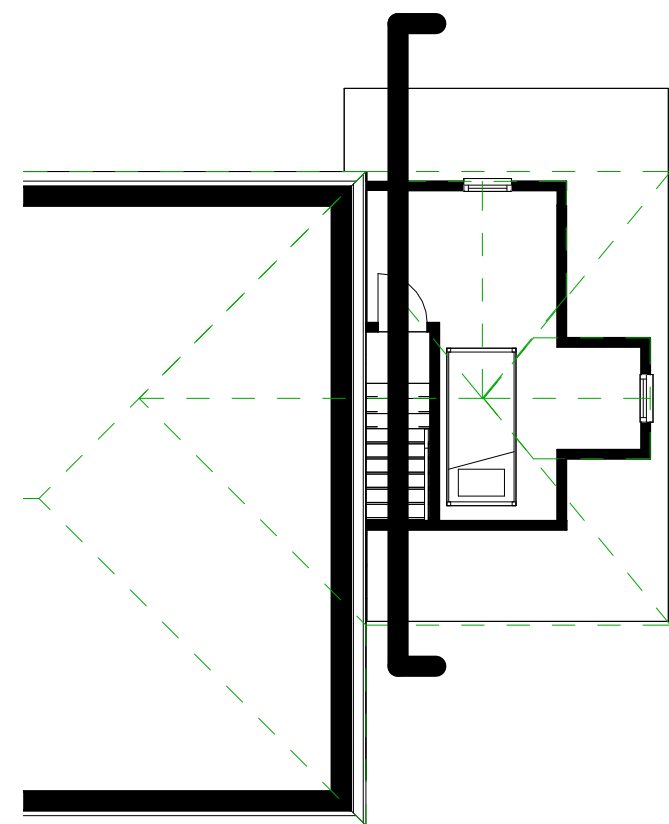

1 Key
1 : 100

0 5 m

Revision Schedule		
Revision Number	Revision Date	Revision Description
1	25/11/2023	For Permitted Development App.

General Notes:

1. All dimensions are in mm.
2. This drawing is the copyright of the YB Design & Build Ltd. and may not be reproduced without permission.
3. All drawings must be read in conjunction with the relevant details.
4. All dimensions are to be checked on the site prior to setting out or fabrication of any material by the approved contractor.
5. All work and materials to be in accordance with the Building Regulations and to comply with the relevant codes of practice and British Standards.
6. Do not scale from the drawing. Figured dimensions to be worked to at all times.
7. Do not assume any dimension, in case of any discrepancies please inform us your latest to the drawings issuing authority or YB Design & Build Ltd.
8. Where we have covered by drawings to different scales, the larger scale drawing is to be worked to.
9. The supplier/manufacturer/contractor is responsible for checking dimensions, tolerances and reference before proceeding with the works.
10. All Dimensions are from Finished Floor level and Finished plaster on the walls or otherwise mentioned.

Client: 9 Wilmet Rd, London N17 6LH
Project: Rear Loft Extension

Drawing Title:
Existing & Proposed Sections

Issued by:	YB	checked by:	YB
Permitted Development			
Drawing Number:			

Created: 01/23/07

Rev. 1
Scale: As Indicated

YB Design & Build

1 Freemance Road
London, N17 6LH
T: 07720 345041
E: ybdesign@outlook.com

Do not scale for the purpose of Construction. Use figured dimensions only. Informational purposes. Does not constitute a contract. Please refer to the relevant Building Regulations and Building Control prior to any work and for permission being undertaken.