
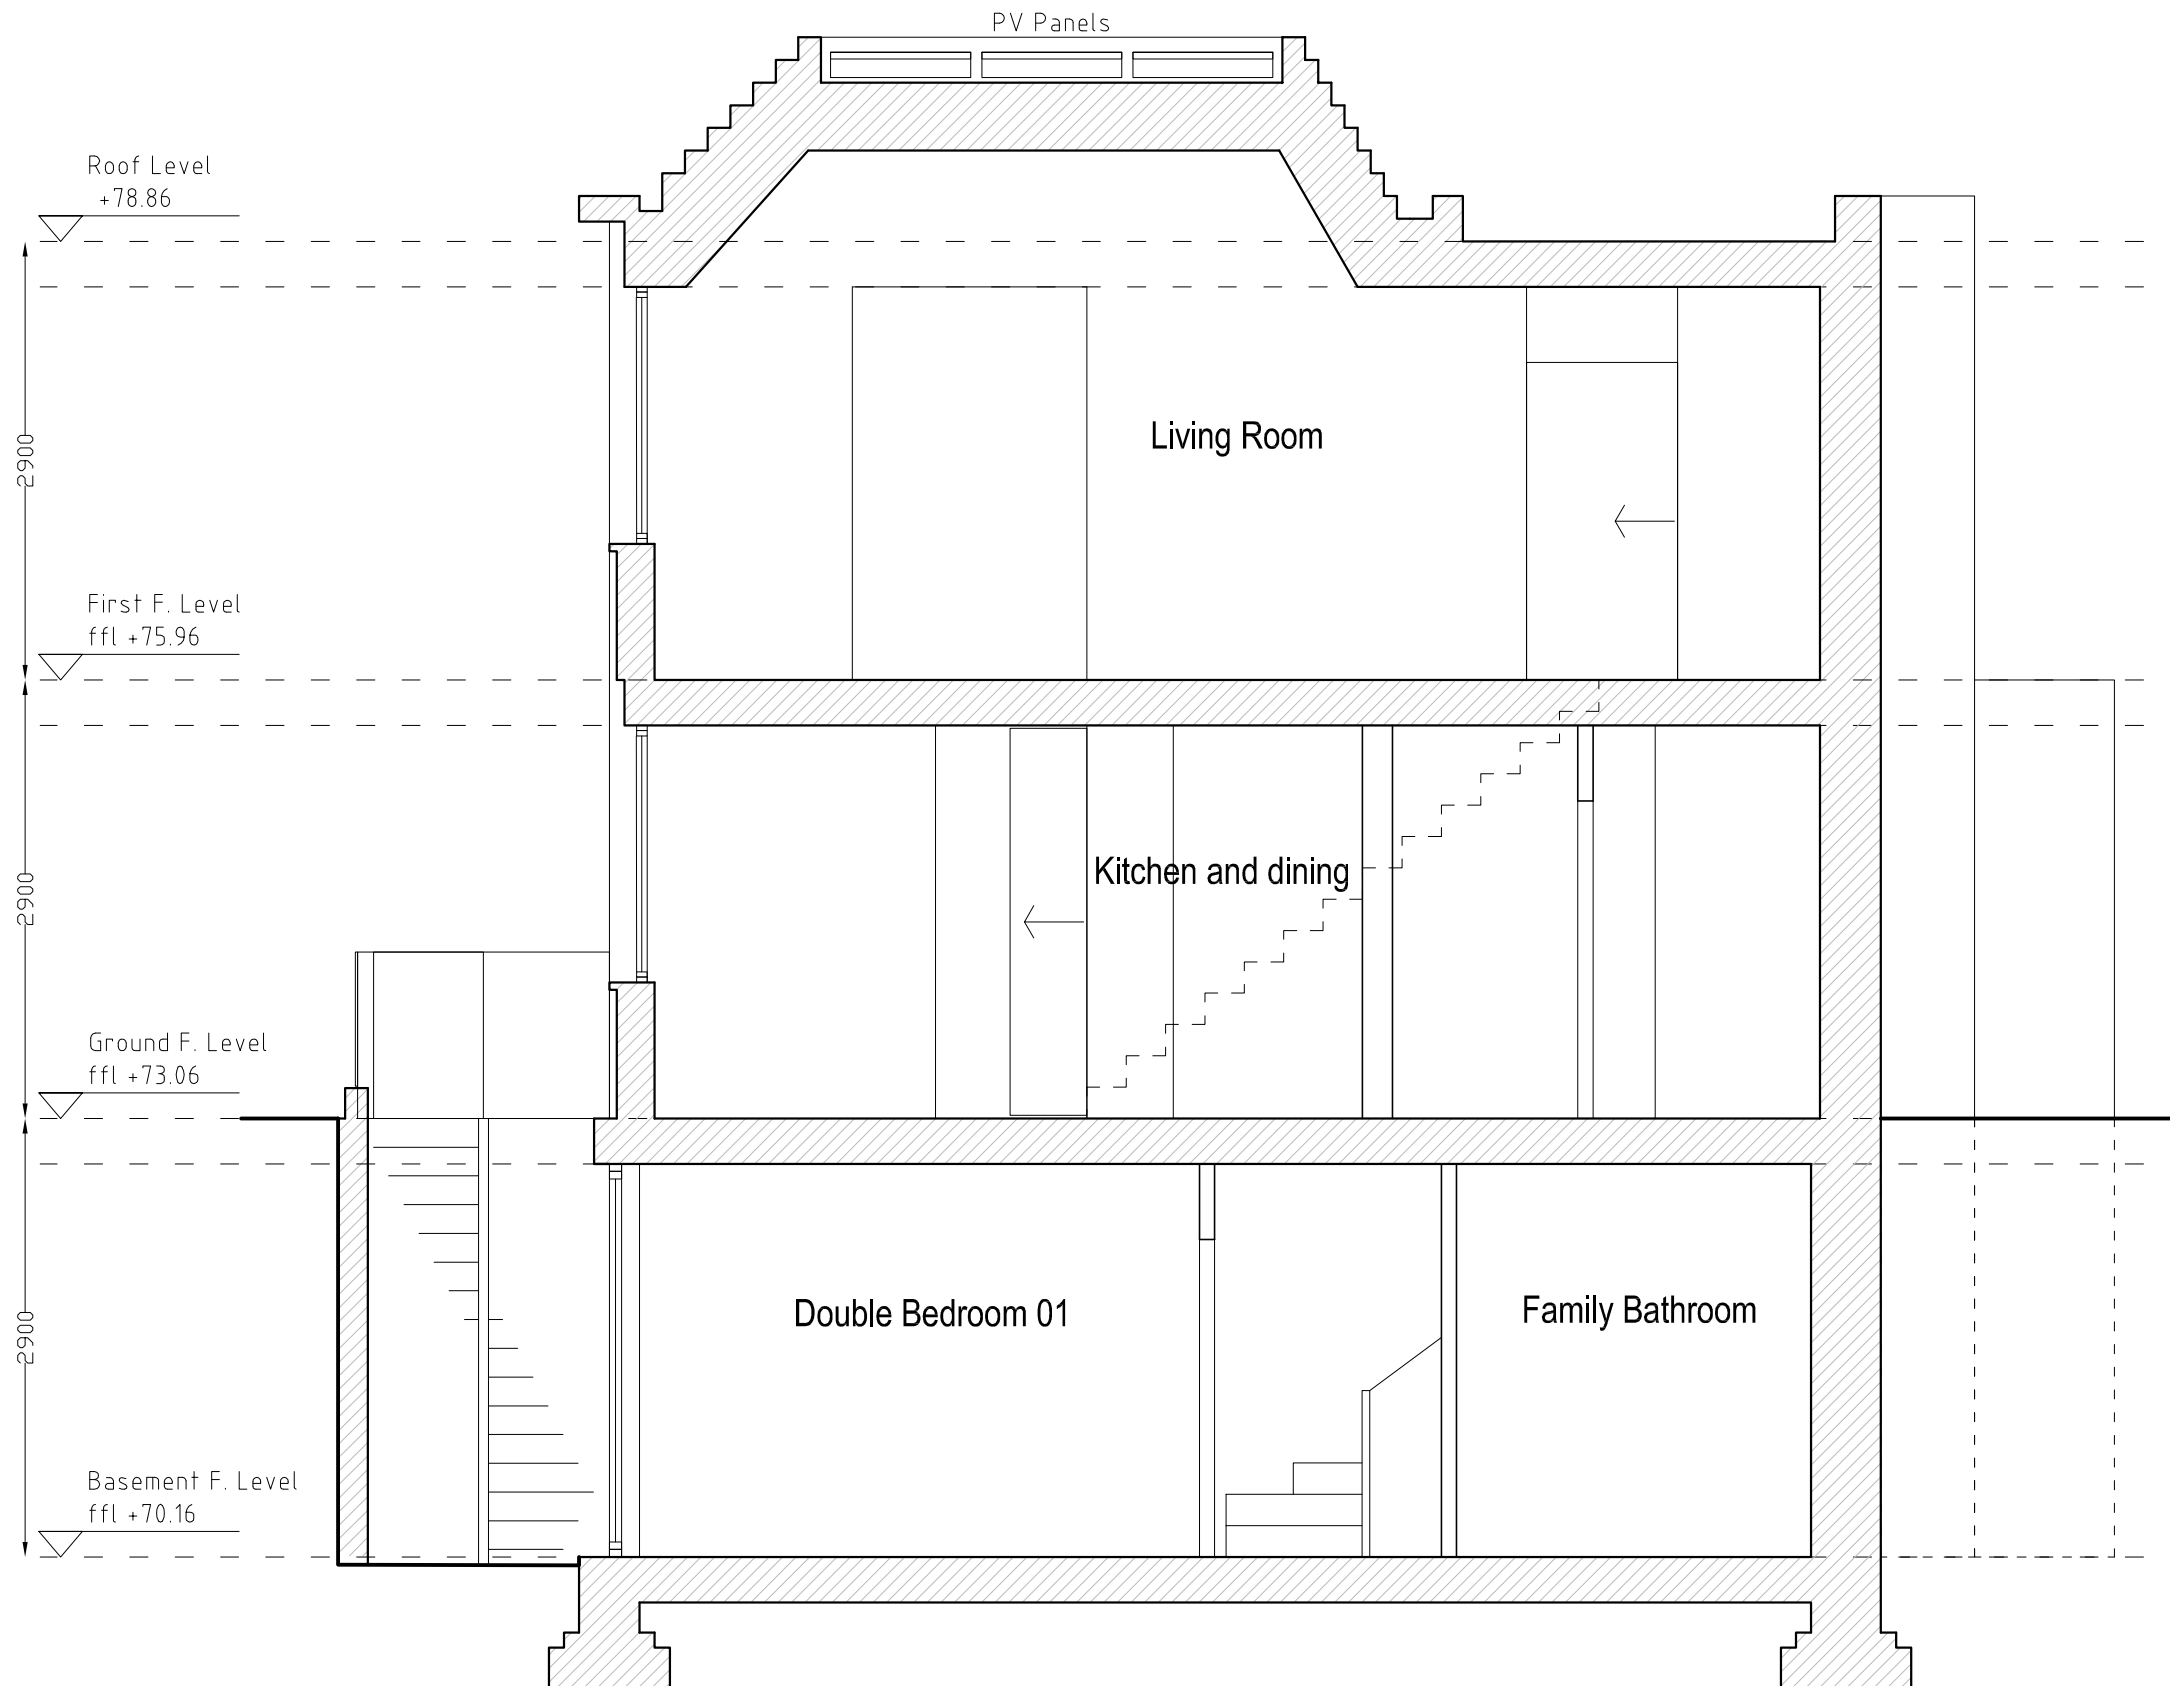


CLIENT  
John Healy  
Siobhan O'Shaughnessy

ARCHITECT  
**ice**  
ICE ARCHITECTS | 70 White Lion Street | N1 9PP London | uk  
telephone + 44 (0) 20 32150015  
www.ice-architects.com | ice-london@ice-architects.com

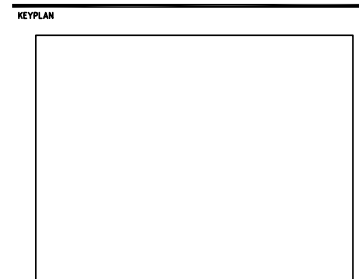

NOTES

|  |
|--|
|  |
|  |
|  |
|  |
|  |
|  |
|  |
|  |

|   |            |                                  |
|---|------------|----------------------------------|
| D | 24.11.2023 | PV panels                        |
| C | 13.06.2023 | Planning Issue                   |
| B | 16.08.2022 | Planning Issue                   |
| A | 22.07.2022 | Post Pre Planning - Client Issue |
| - | 22.04.2022 | First Issue                      |

| NO. | DATE | ISSUE |
|-----|------|-------|
|-----|------|-------|

REVISIONS

PROJECT

Land adjacent to  
29 Milton Park

DRAWING TITLE  
SECTION CC - PROPOSED

|               |             |          |
|---------------|-------------|----------|
| DATE          | DRAWING NO. | REVISION |
| 01.11.2021    |             |          |
| SCALE         |             |          |
| 1/50 @ A3     | PL2.12      | D        |
| ICE JOB NO.   |             |          |
| ICE 21 273    |             |          |
| CAD FILE NAME |             |          |
| PL01          |             |          |