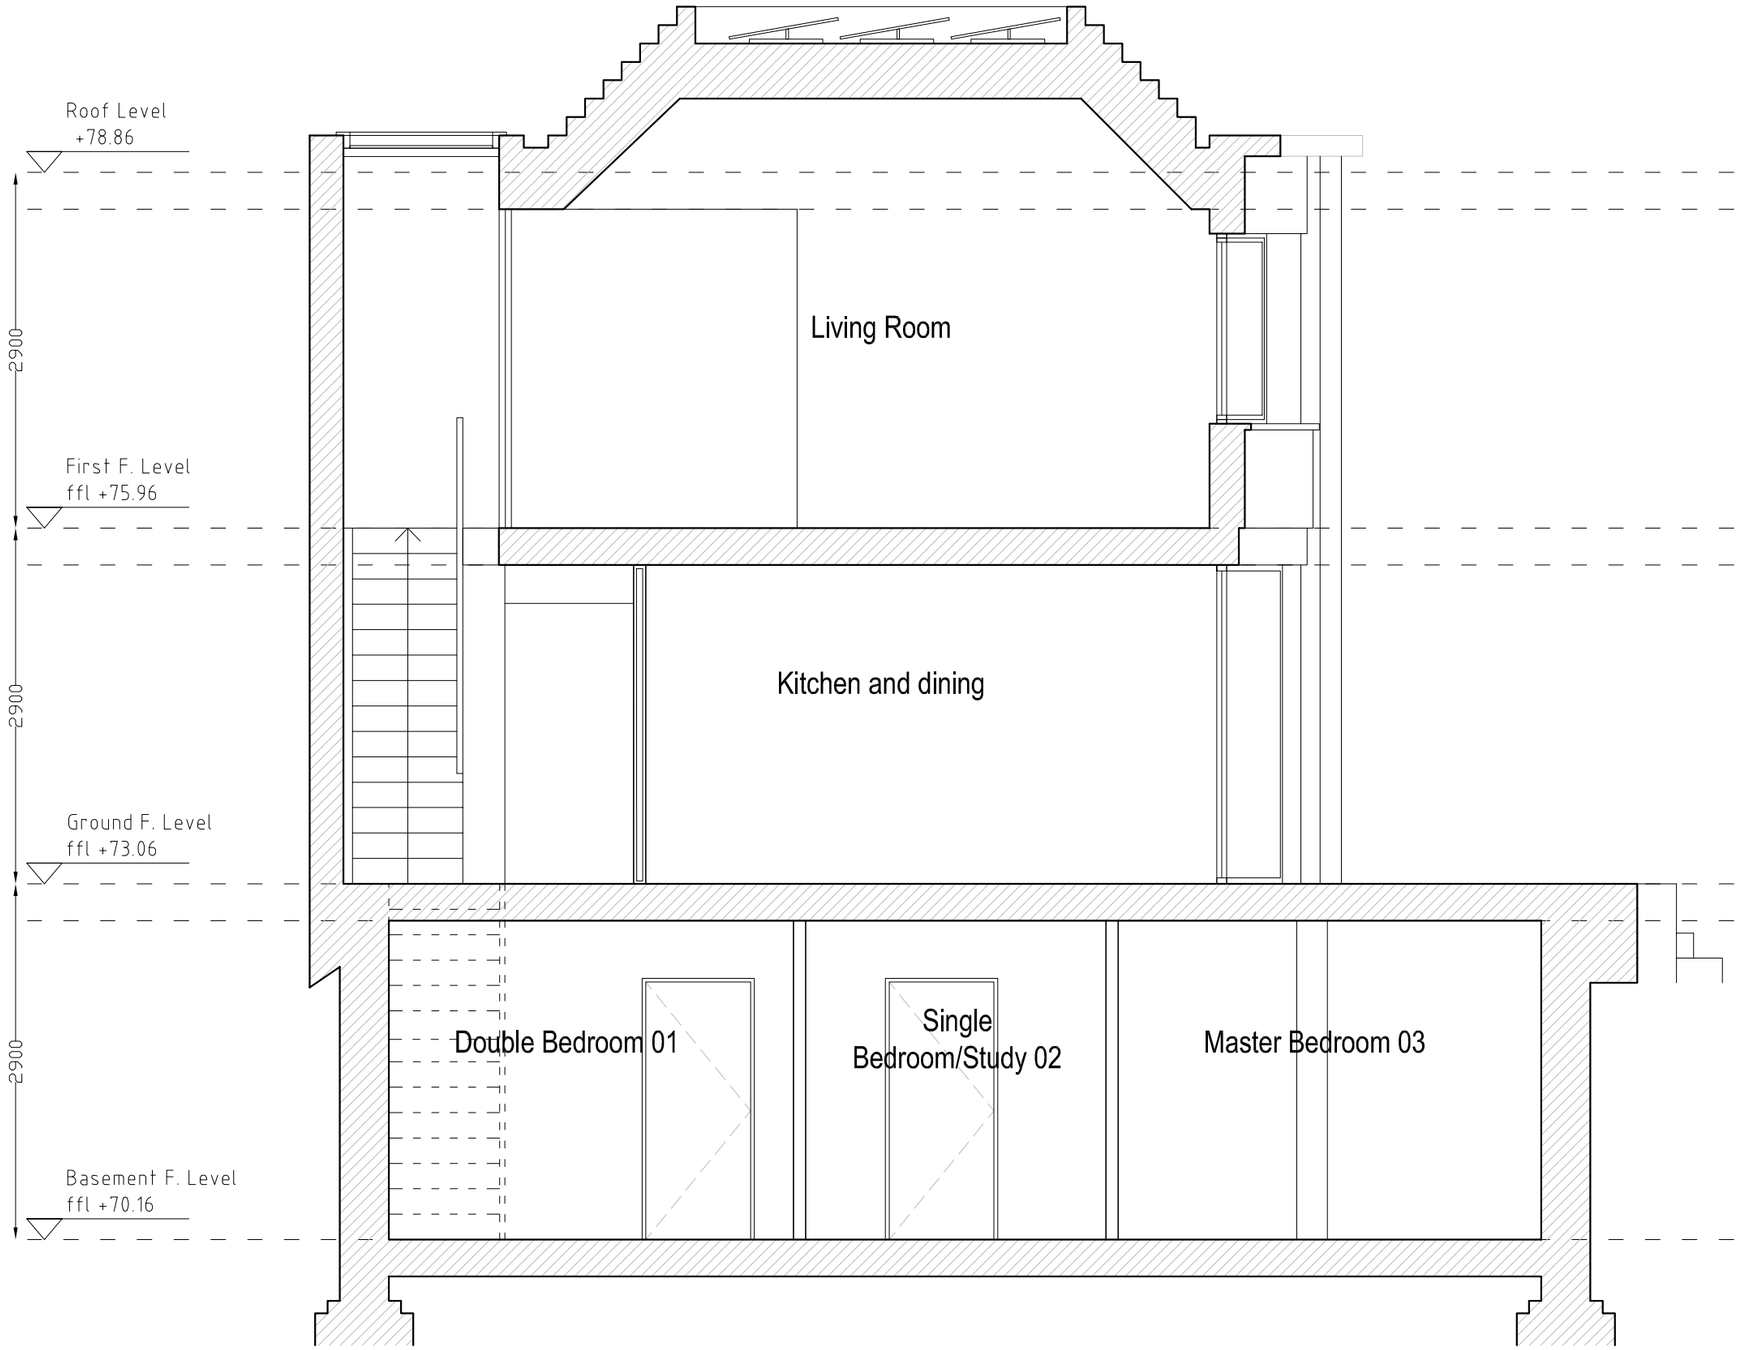


0 m 1 2 m

CLIENT
John Healy
Siobhan O'Shaughnessy

ARCHITECT

ICE ARCHITECTS | 70 White Lion Street | N1 9PP london | uk
telephone + 44 (0) 20 32150015
www.ice-architects.com | ice-london@ice-architects.com

KEYPLAN

NOTES:

NO.	DATE	ISSUE
D	24.11.2023	PV panels
C	13.06.2023	Planning Issue
B	16.08.2022	Planning Issue
A	22.07.2022	Post Pre Planning - Client Issue
-	22.04.2022	First Issue

REVISIONS

PROJECT
Land adjacent to
29 Milton Park

DRAWING TITLE
SECTION AA - PROPOSED

DATE 01.11.2021
SCALE 1/50 @ A3
ICE JOB NO. ICE 21 273
CAD FILE NAME PL01

DRAWING NO. PL2.11
REVISION D

© Copyright ICE ARCHITECTS LTD. 2023