




NOTE
This drawing is copyright. Do not scale off dimensions. All dimensions are to be checked on site by contractor. Contractor to report any dimensional discrepancies, errors or omissions prior to commencing on site.

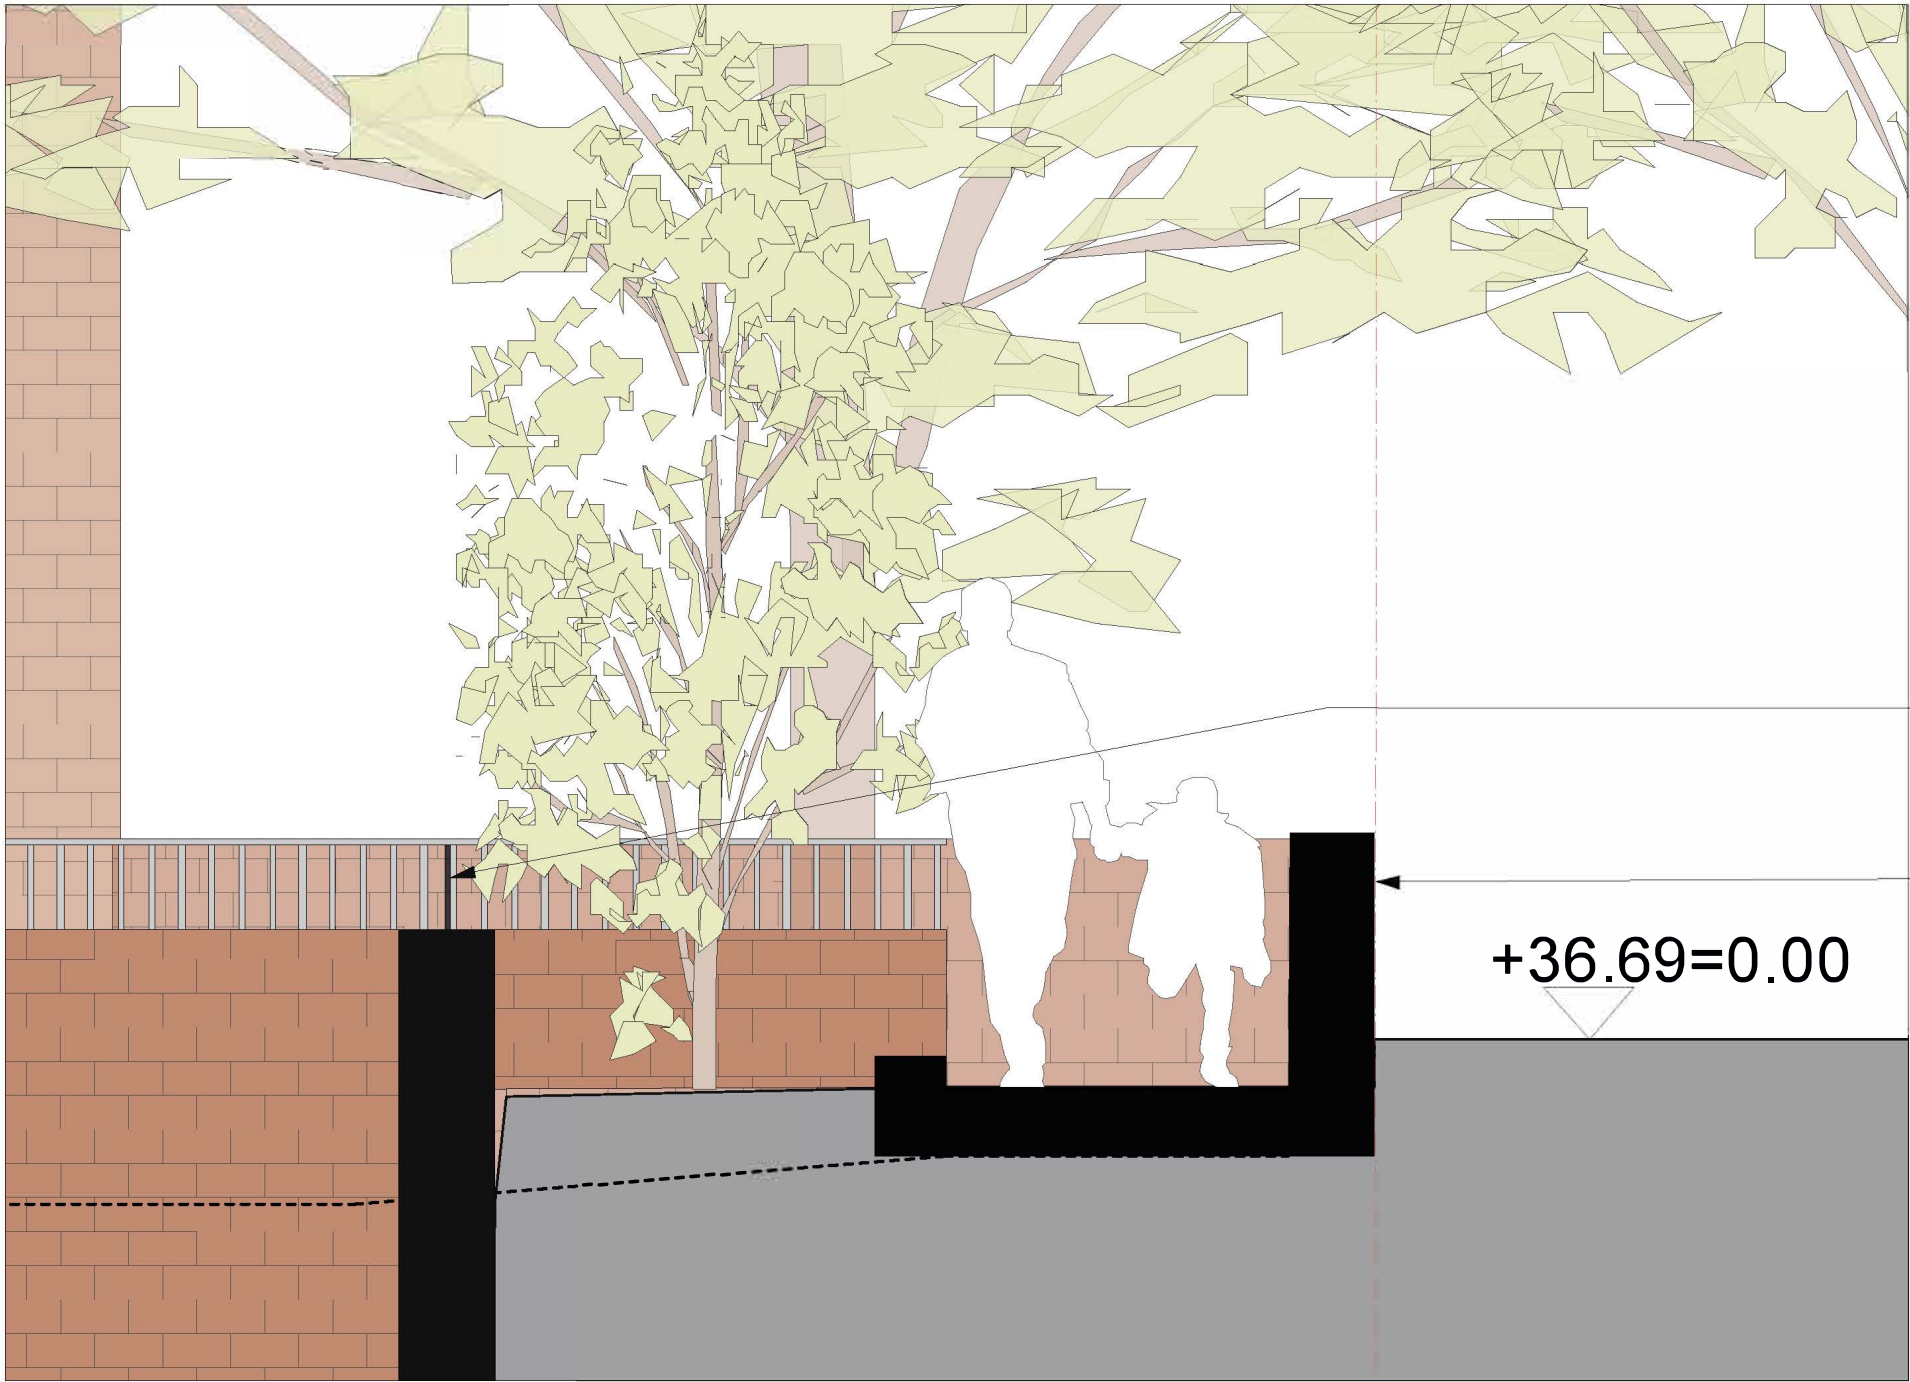

Section AA




Church Green Roof & Residential green roof with PV Panels

Concrete Paving slabs & planting kerbs.
Trees flush to ground



Columnar sweet gun (*Liquidambar styraciflua* "Slender Silouette"

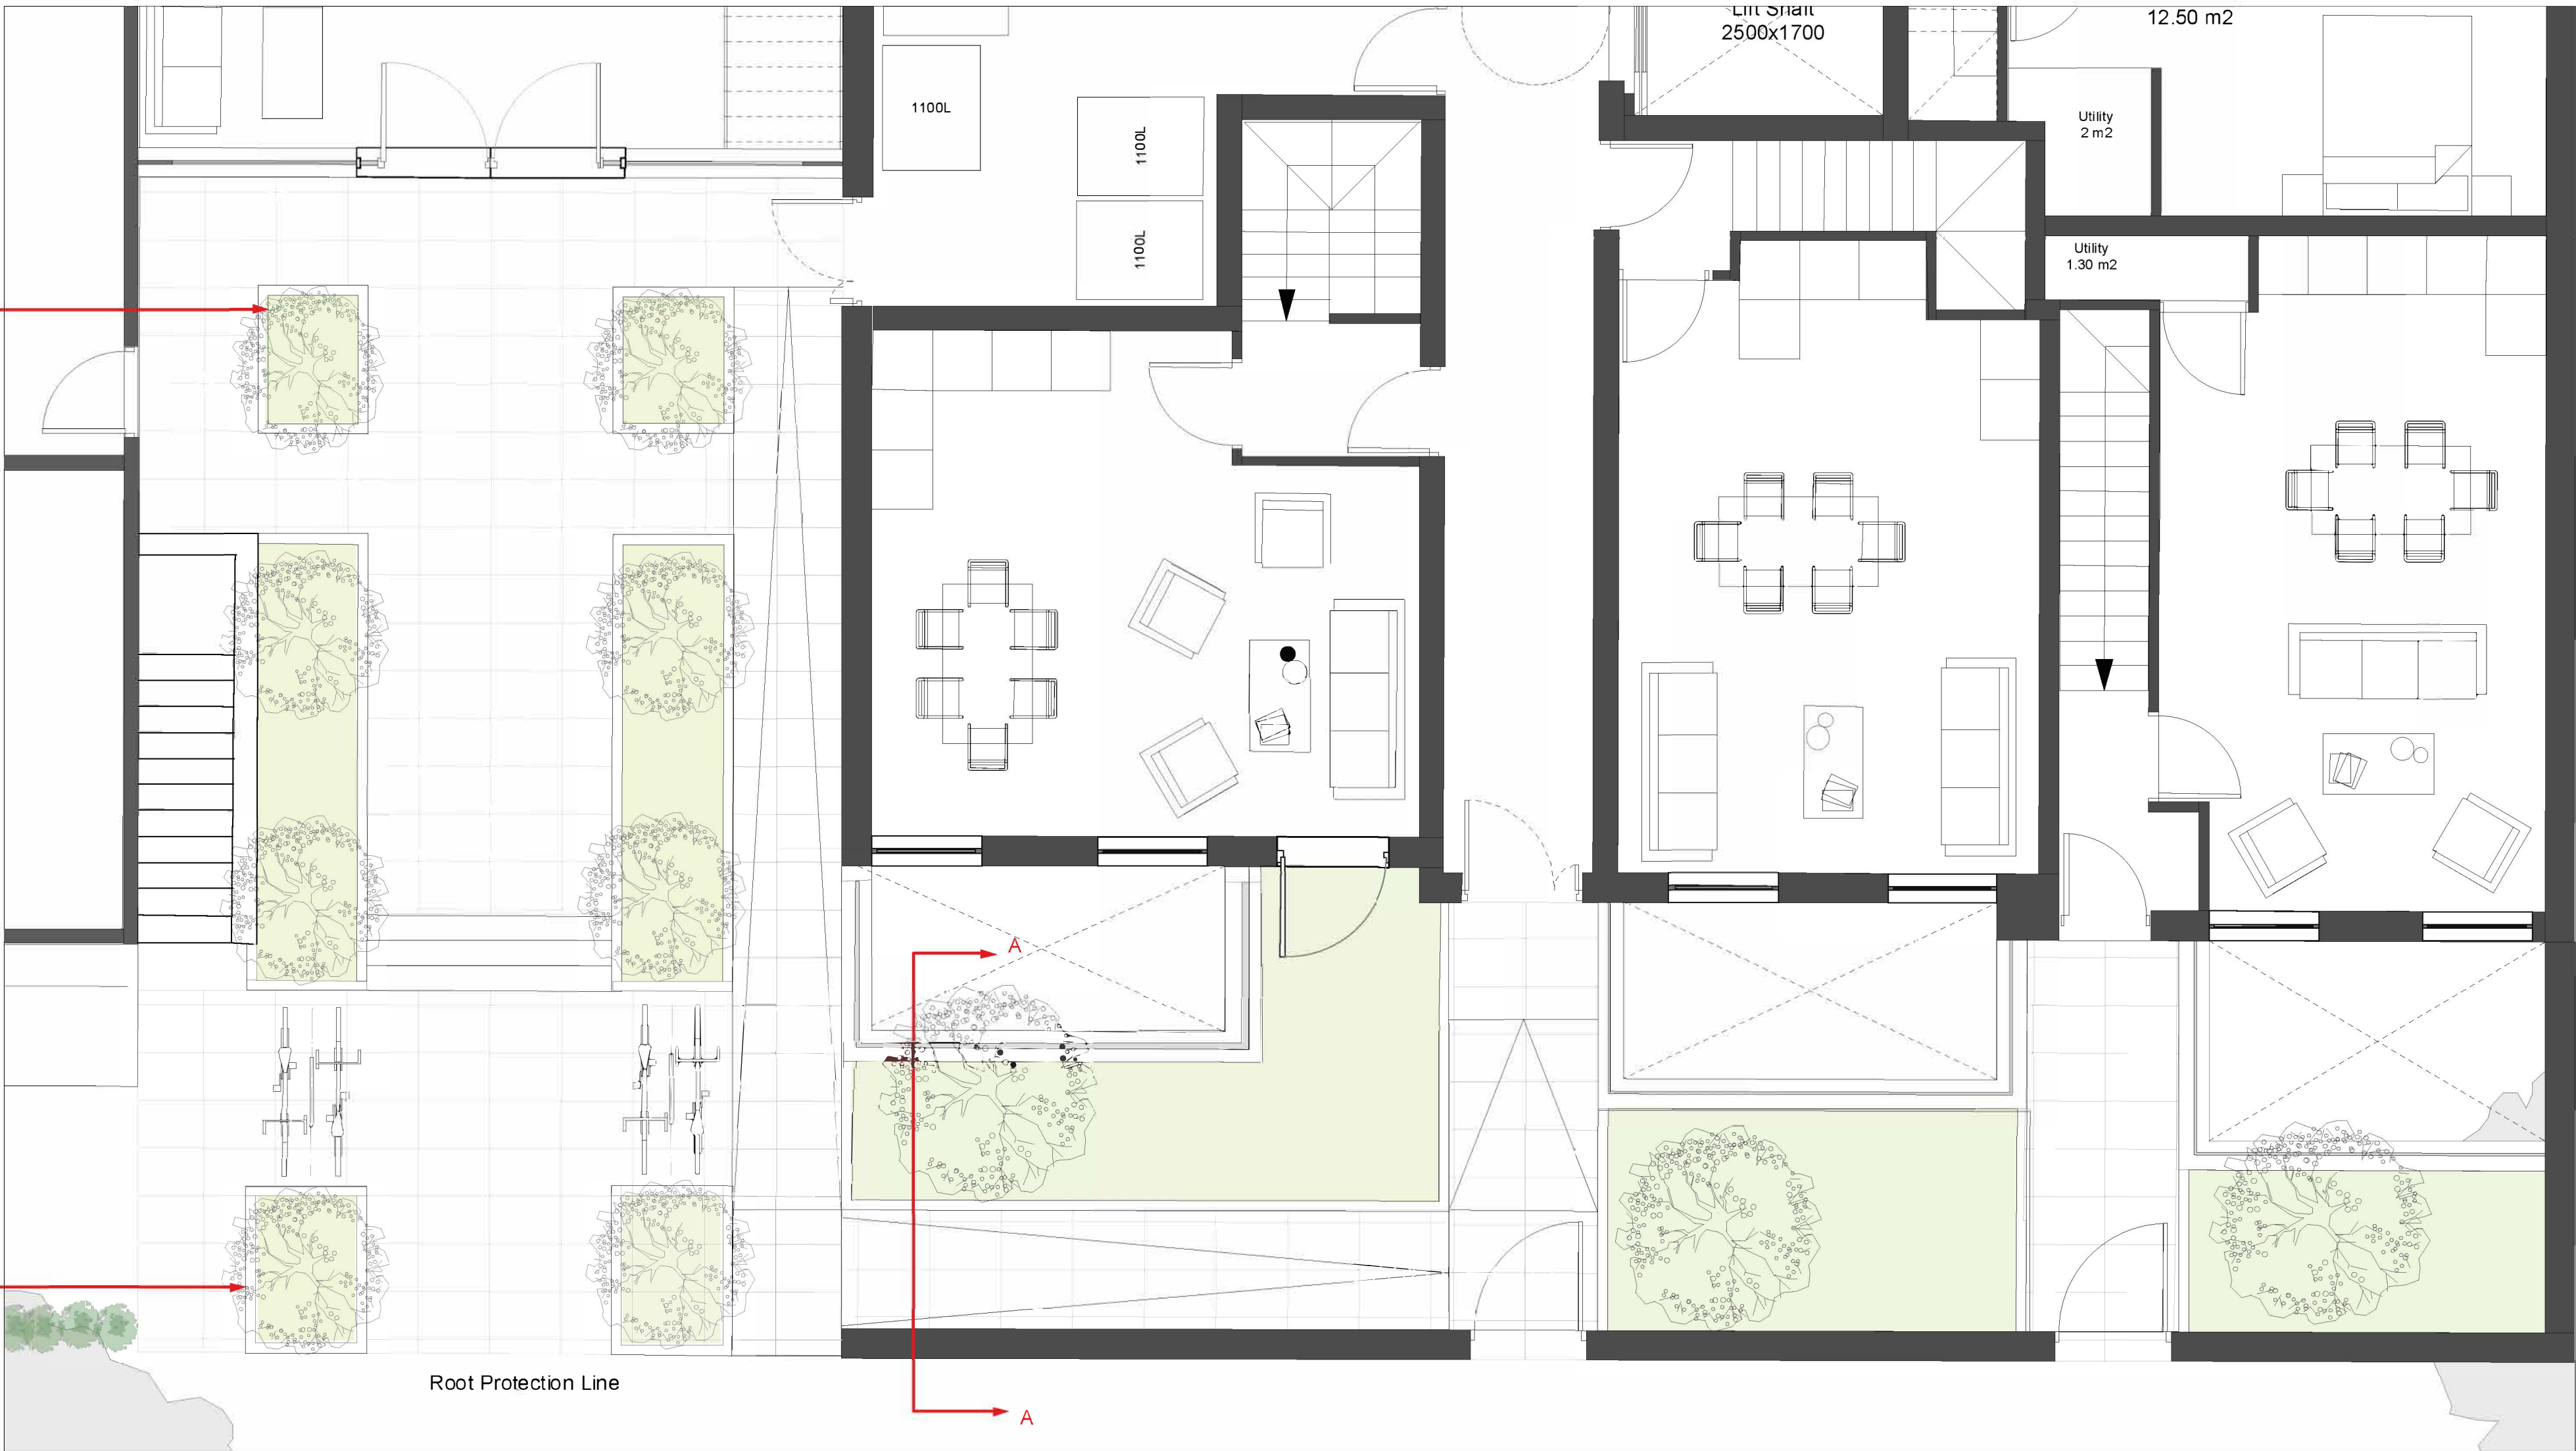

Proposed Landscape S:1/50

I					
H					
G					
F					
E					
D					
C					
B					
A					
REV	DATE	DETAILS		BY	✓

CLIENT SIGNATURE
CLIENT

PROJECT
Braemar Avenue, Wood Green

DRAWING TITLE
Proposed Front Landscape

STATUS
Planning Application

DATE
May 2022

SCALE
1:100@A1;1:200@A3

JOB NO.	TYPE	DRAWING NO.	REVISION
1802	GA	045	-

spacelab

18 Wenlock Road London N1 7TA
+44 (0)20 7033 3450 www.spacelab.co.uk