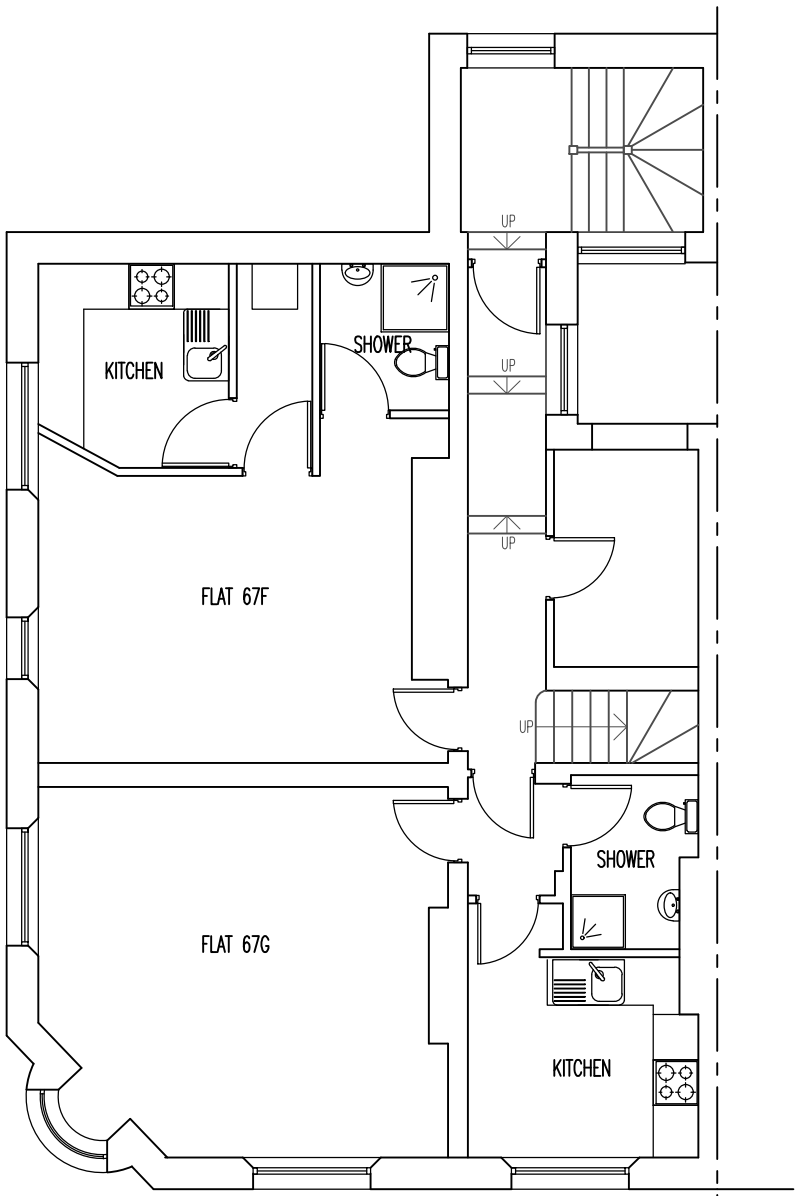

EXISTING SECOND FLOOR PLAN

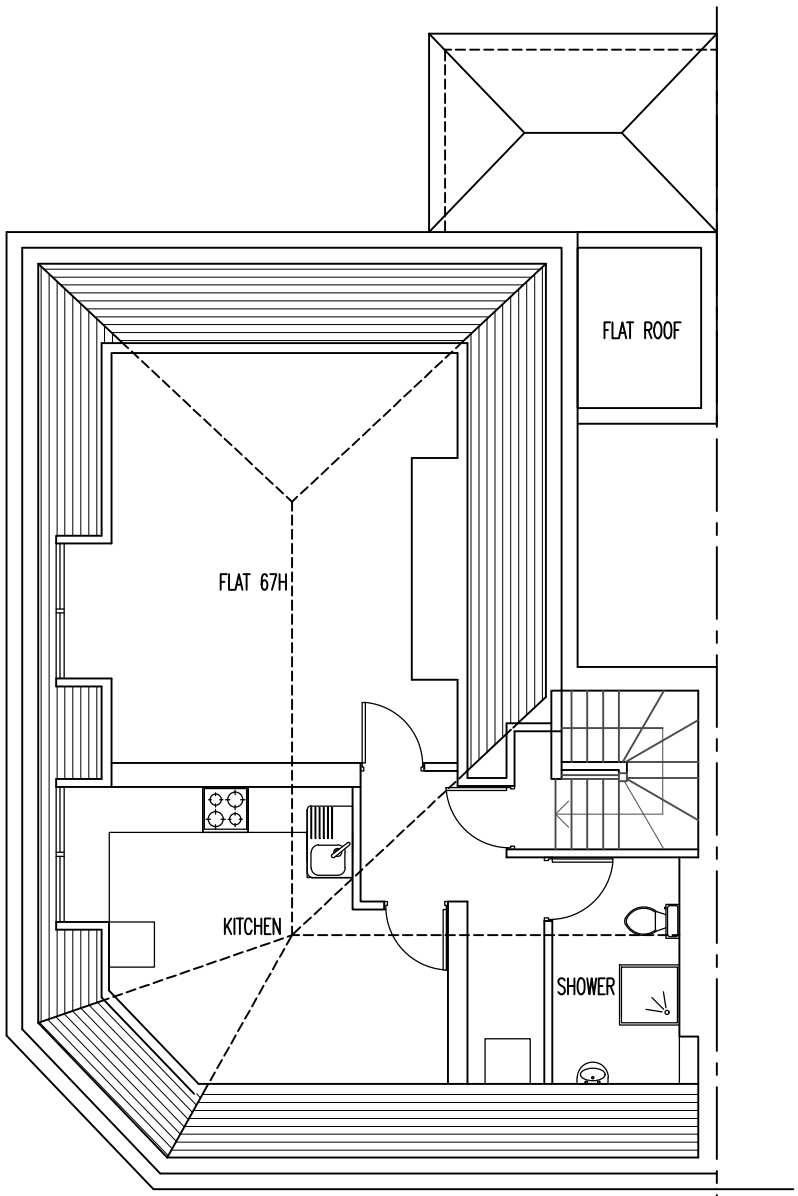

EXISTING LOFT PLAN

LAWFUL CERTIFICATE FOR FLATS LOCATED IN SECOND FLOOR AND LOFT

SCALE
METERS 1 2 3 4

ISSUED FOR PLANNING PERMISSION ONLY

THE COPYRIGHT OF THIS DRAWING BELONGS TO THE ARCHITECT AND MAY NOT BE ALTERED WITHOUT THE ARCHITECT'S WRITTEN CONSENT

BUILDING REGULATION APPROVAL IS REQUIRED PRIOR TO CONSTRUCTION COMMENCING
THE CONTRACTOR IS TO CHECK ALL DIMENSIONS ON SITE PRIOR TO CONSTRUCTION COMMENCING AND REPORT ANY DISCREPANCIES TO THE ARCHITECT

REV	DATE	DESCRIPTION
A	22.11.23	FLAT NUMBERS AMENDED

WWW.IBIDESIGN.COM
IBI DESIGN ASSOCIATES
CHARTERED ARCHITECTS AND DESIGNERS
59 CHELMSFORD ROAD, LONDON N14 5PY
T: 020 8447 8434 F: 020 8447 8448
e-mail: ibides@aol.com

PROJECT 67 GRAND PARADE, LONDON, N4 1EB

DRAWING TITLE
EXISTING SECOND FLOOR AND LOFT PLANS

SCALE 1:100 @ A3 DATE NOV 2023

PROJECT No.
HA/67/PNN/02A