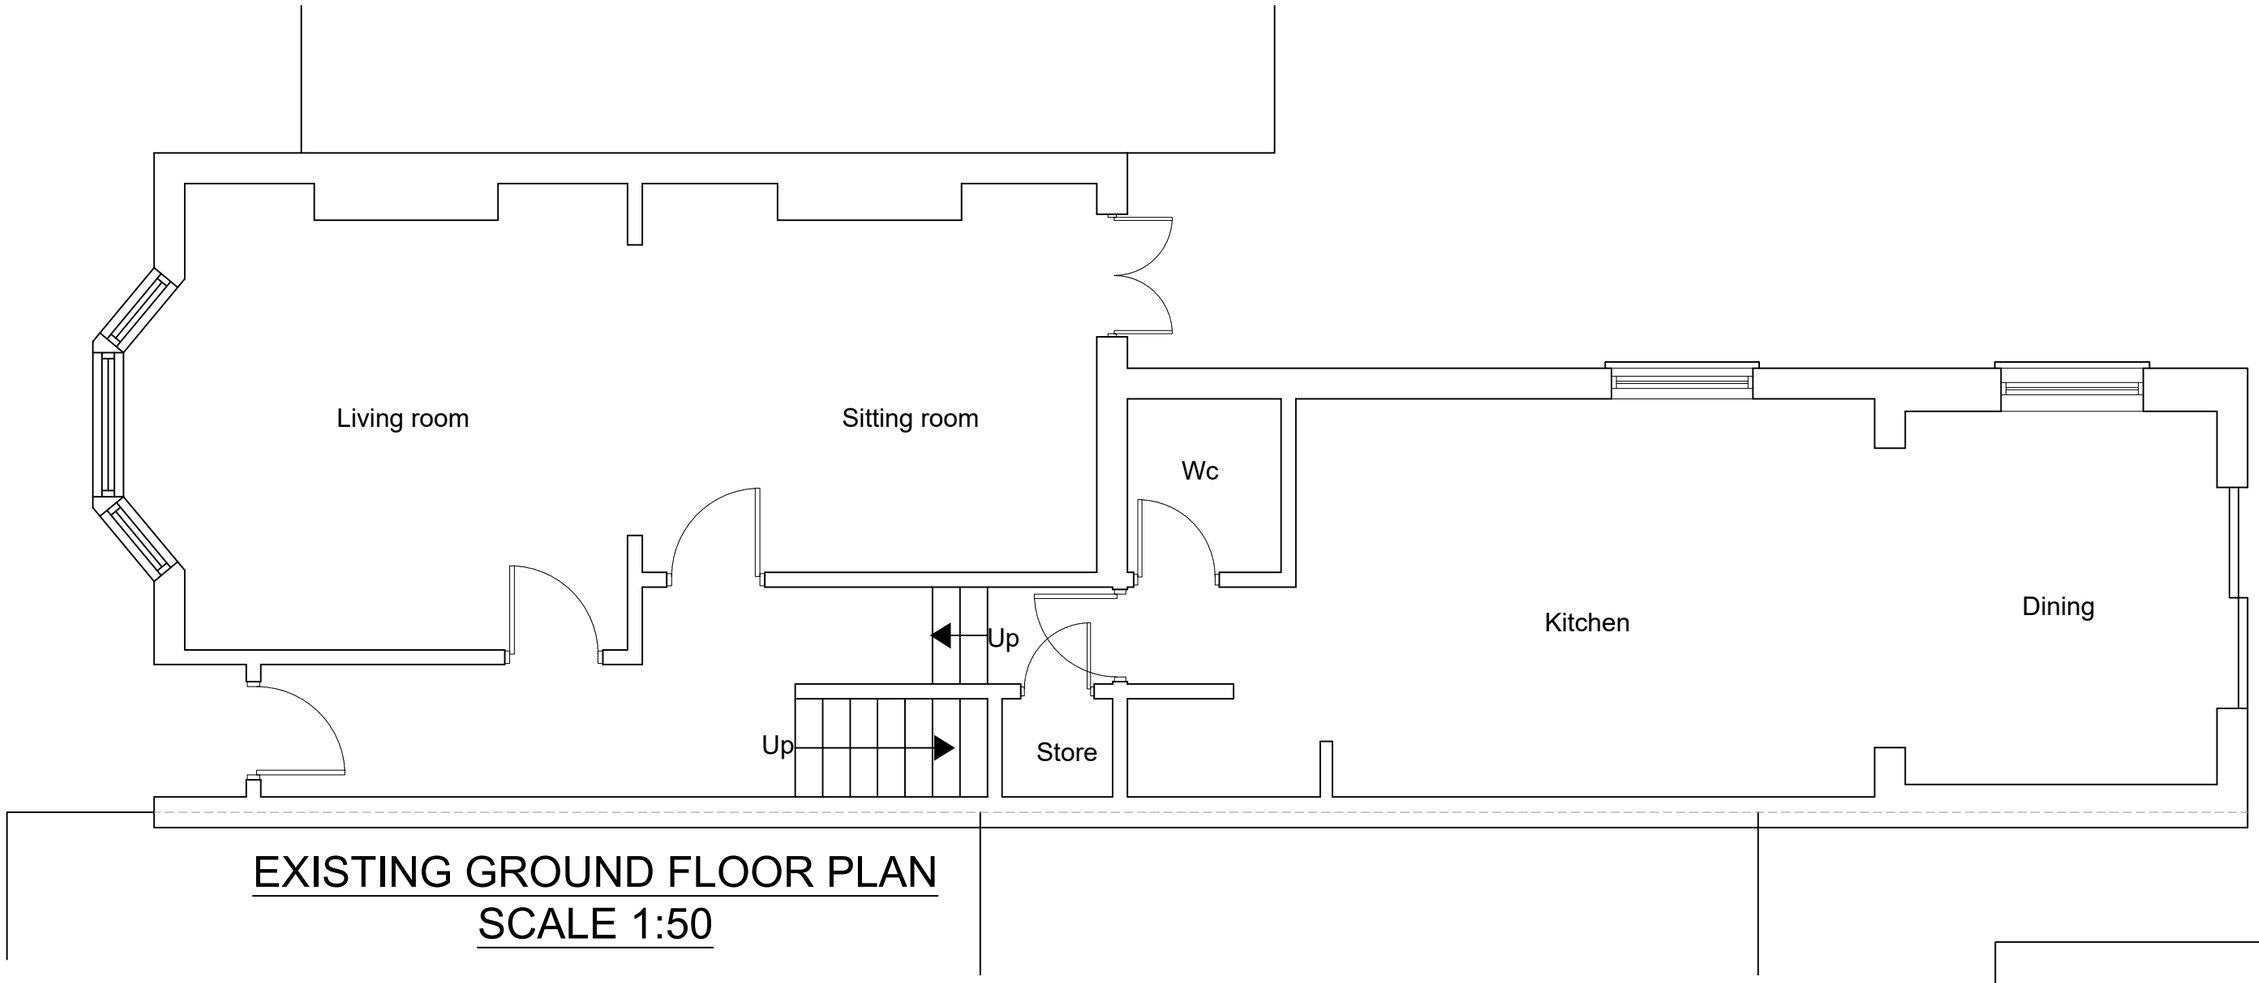

EXISTING GROUND FLOOR PLAN
SCALE 1:50

0 1 2 3 4 5 6 7 8 9 10m 1:100
0 1 2 3 4 5m 1:50

fastPlans

www.FastPlansUK.co.uk

Project: Loft Conversion with Dormer to Rear.	
Address: 15 SHANKLIN ROAD N8 8TJ	
Scale: 1:50 @ A3	Dwg. no: A01
Drawn by: O.B.S	Date Drawn: 24-OCT-2023
For Drawings Tel: 020 3542 1777	
E-mail: plans@FastPlansUK.co.uk	

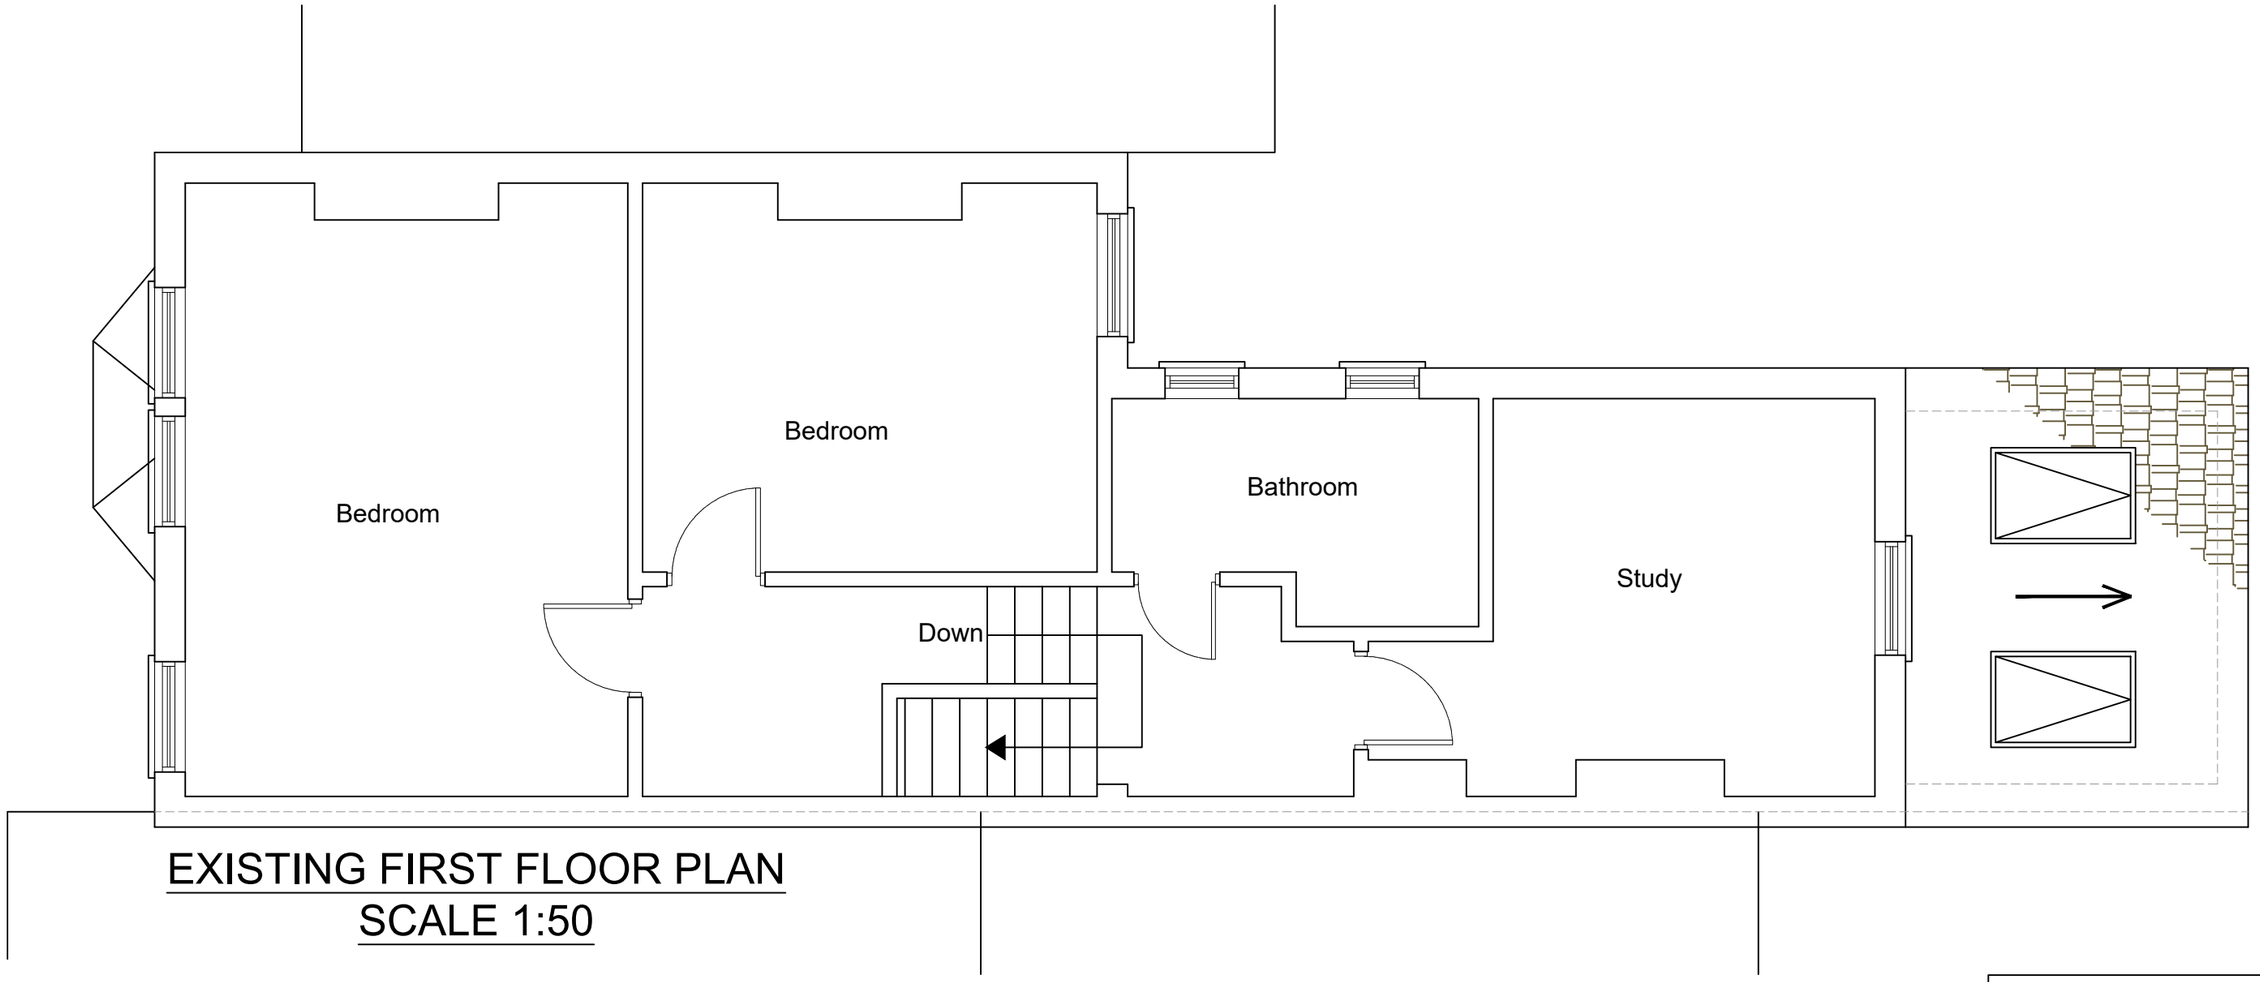

EXISTING FIRST FLOOR PLAN
SCALE 1:50

0 1 2 3 4 5 6 7 8 9 10m
0 1 2 3 4 5m
1:50
1:100

fastPlans

www.FastPlansUK.co.uk

Project: Loft Conversion with Dormer to Rear.	
Address: 15 SHANKLIN ROAD N8 8TJ	
Scale: 1:50 @ A3	Dwg. no: A02
Drawn by: O.B.S	Date Drawn: 24-OCT-2023
For Drawings Tel: 020 3542 1777	
E-mail: plans@FastPlansUK.co.uk	

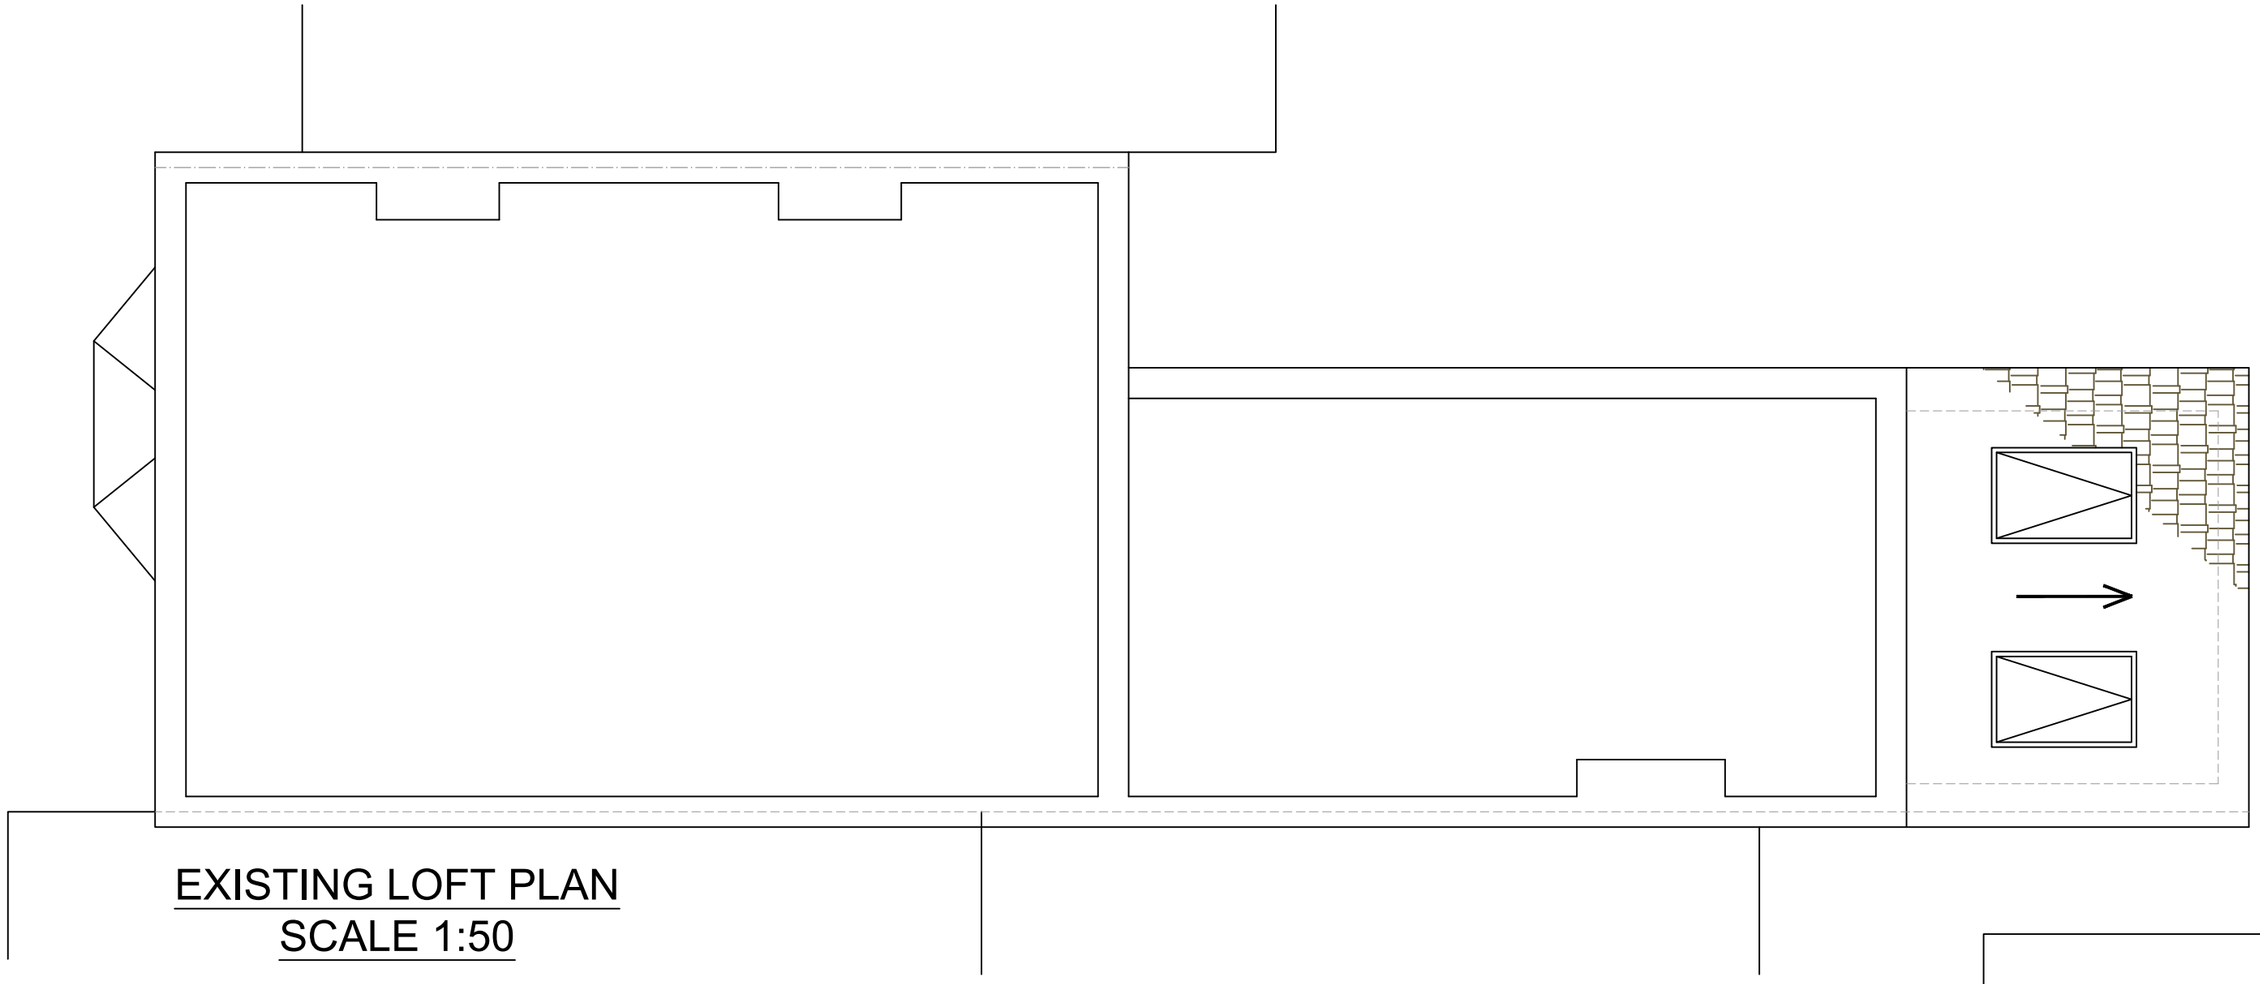

EXISTING LOFT PLAN
SCALE 1:50

0 1 2 3 4 5 6 7 8 9 10m
0 1 2 3 4 5m 1:50
1:100

fastPlans

www.FastPlansUK.co.uk

Project: Loft Conversion with Dormer to Rear.	
Address: 15 SHANKLIN ROAD N8 8TJ	
Scale: 1:50 @ A3	Dwg. no: A03
Drawn by: O.B.S	Date Drawn: 24-OCT-2023
For Drawings Tel: 020 3542 1777	
E-mail: plans@FastPlansUK.co.uk	

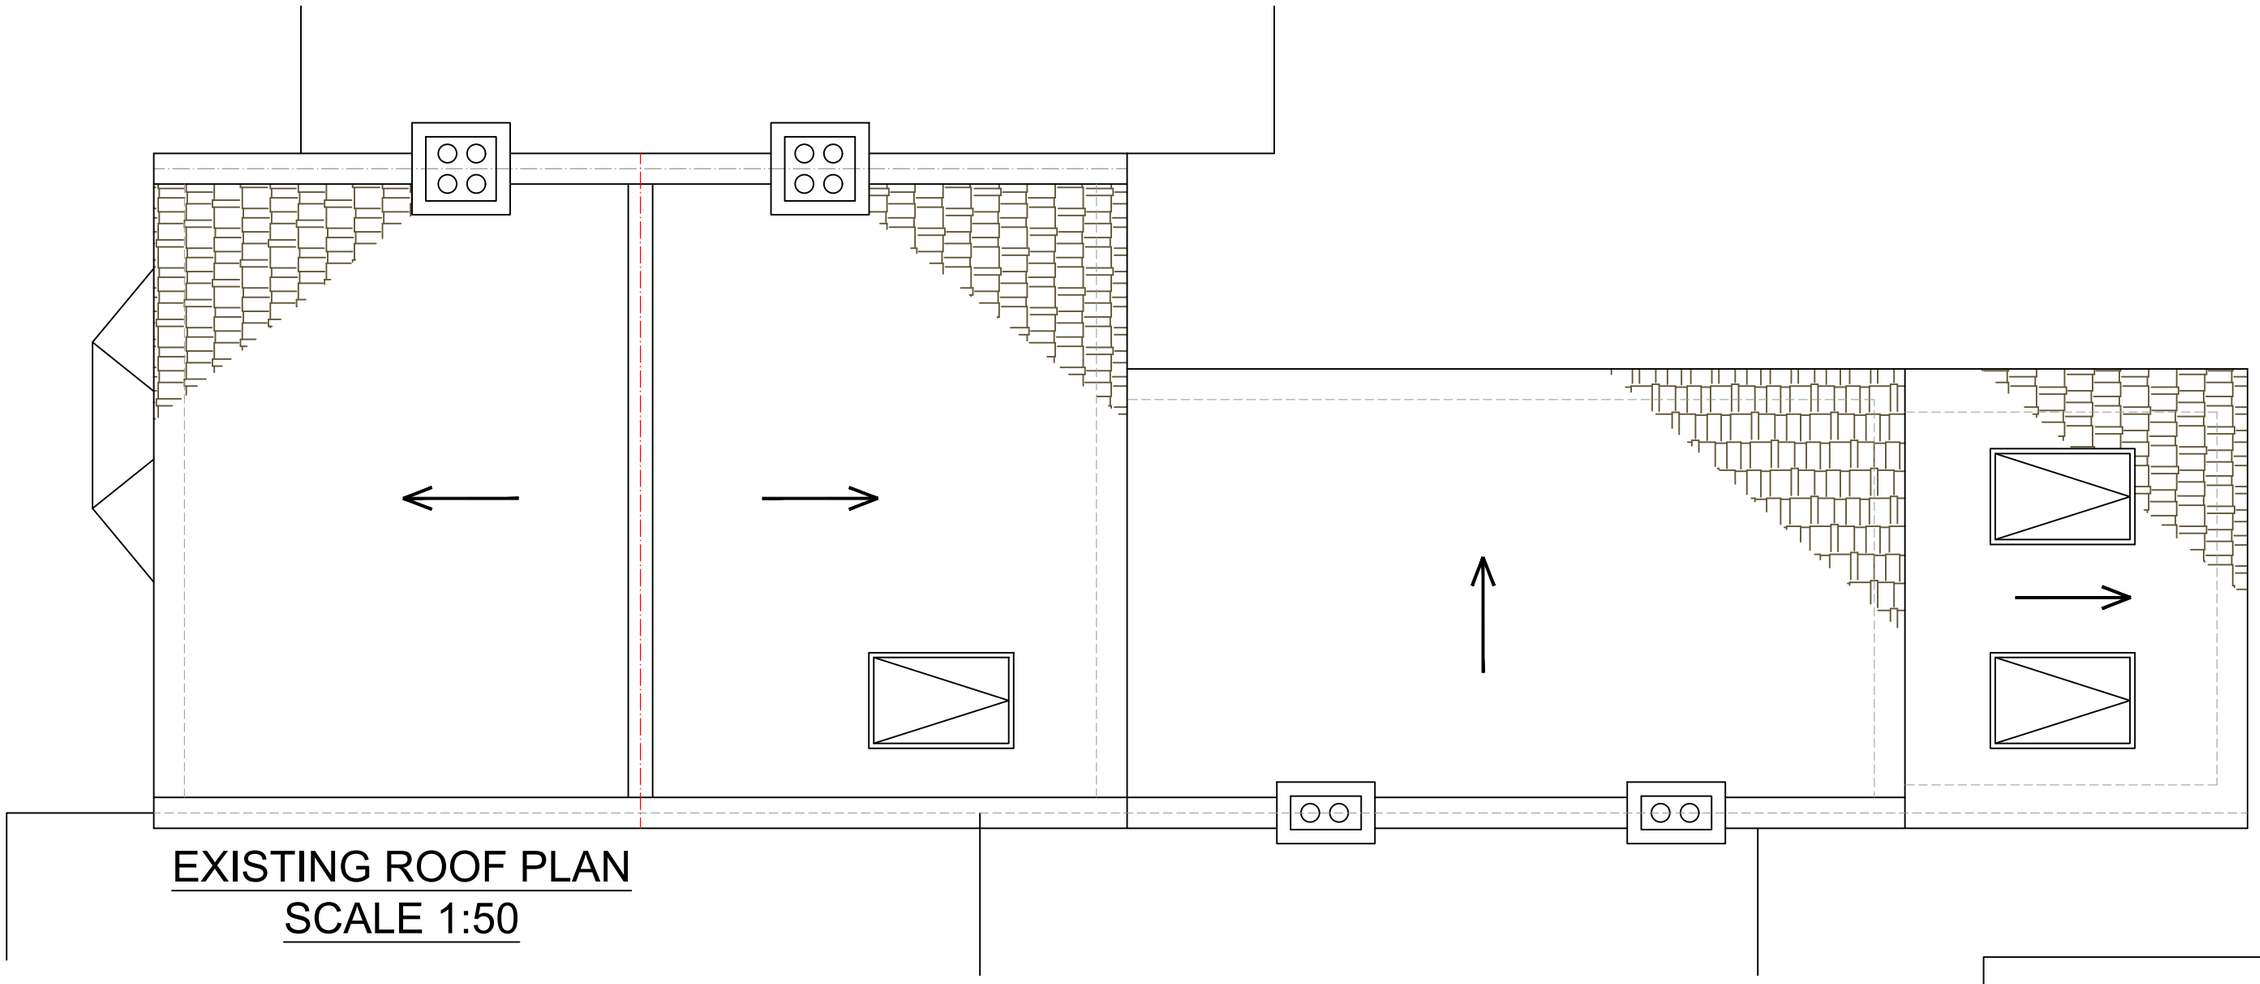

EXISTING ROOF PLAN
SCALE 1:50

0 1 2 3 4 5 6 7 8 9 10m
0 1 2 3 4 5m
1:50
1:100

fastPlans

www.FastPlansUK.co.uk

Project: Loft Conversion with Dormer to Rear.	
Address: 15 SHANKLIN ROAD N8 8TJ	
Scale: 1:50 @ A3	Dwg. no: A04
Drawn by: O.B.S	Date Drawn: 24-OCT-2023
For Drawings Tel: 020 3542 1777	
E-mail: plans@FastPlansUK.co.uk	

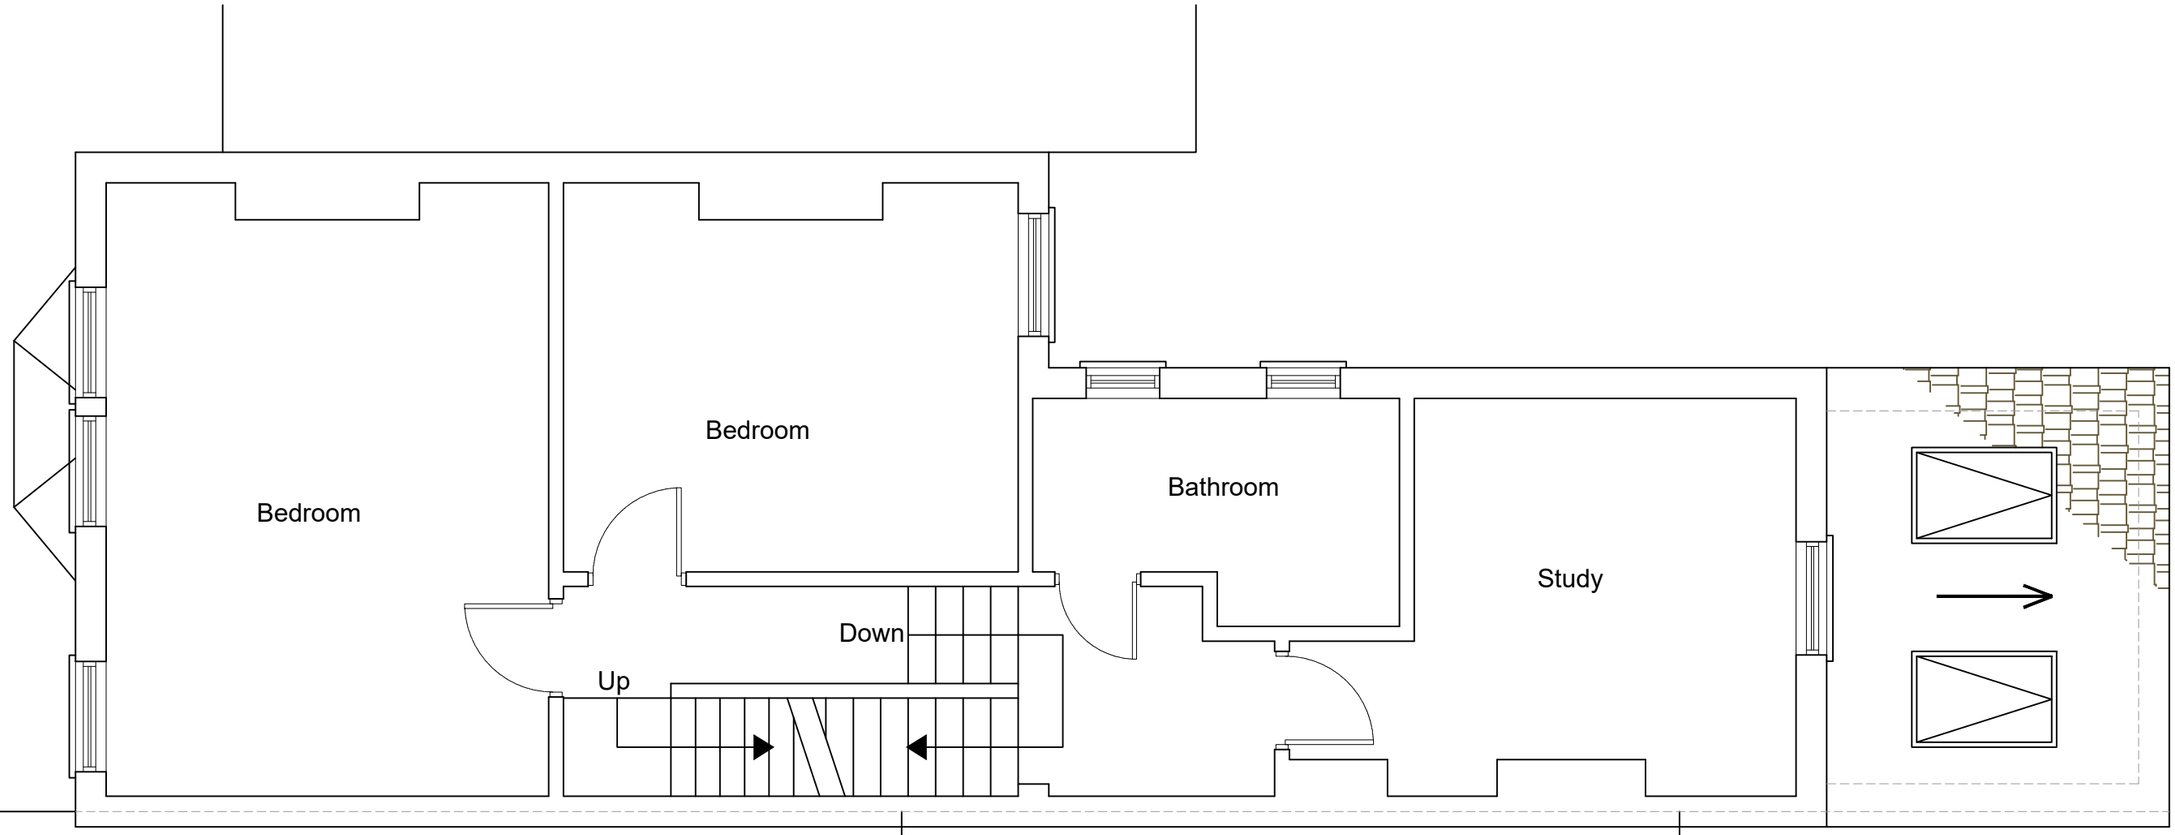

PROPOSED FIRST FLOOR PLAN
SCALE 1:50

0 1 2 3 4 5 6 7 8 9 10m
0 1 2 3 4 5m 1:50
1:100

fastPlans

www.FastPlansUK.co.uk

Project: Loft Conversion with Dormer to Rear.	
Address: 15 SHANKLIN ROAD N8 8TJ	
Scale: 1:50 @ A3	Dwg. no: A05
Drawn by: O.B.S	Date Drawn: 24-OCT-2023
For Drawings Tel: 020 3542 1777	
E-mail: plans@FastPlansUK.co.uk	

ALL DIMENSIONS ARE APPROXIMATE
AND MUST BE CHECKED ON SITE

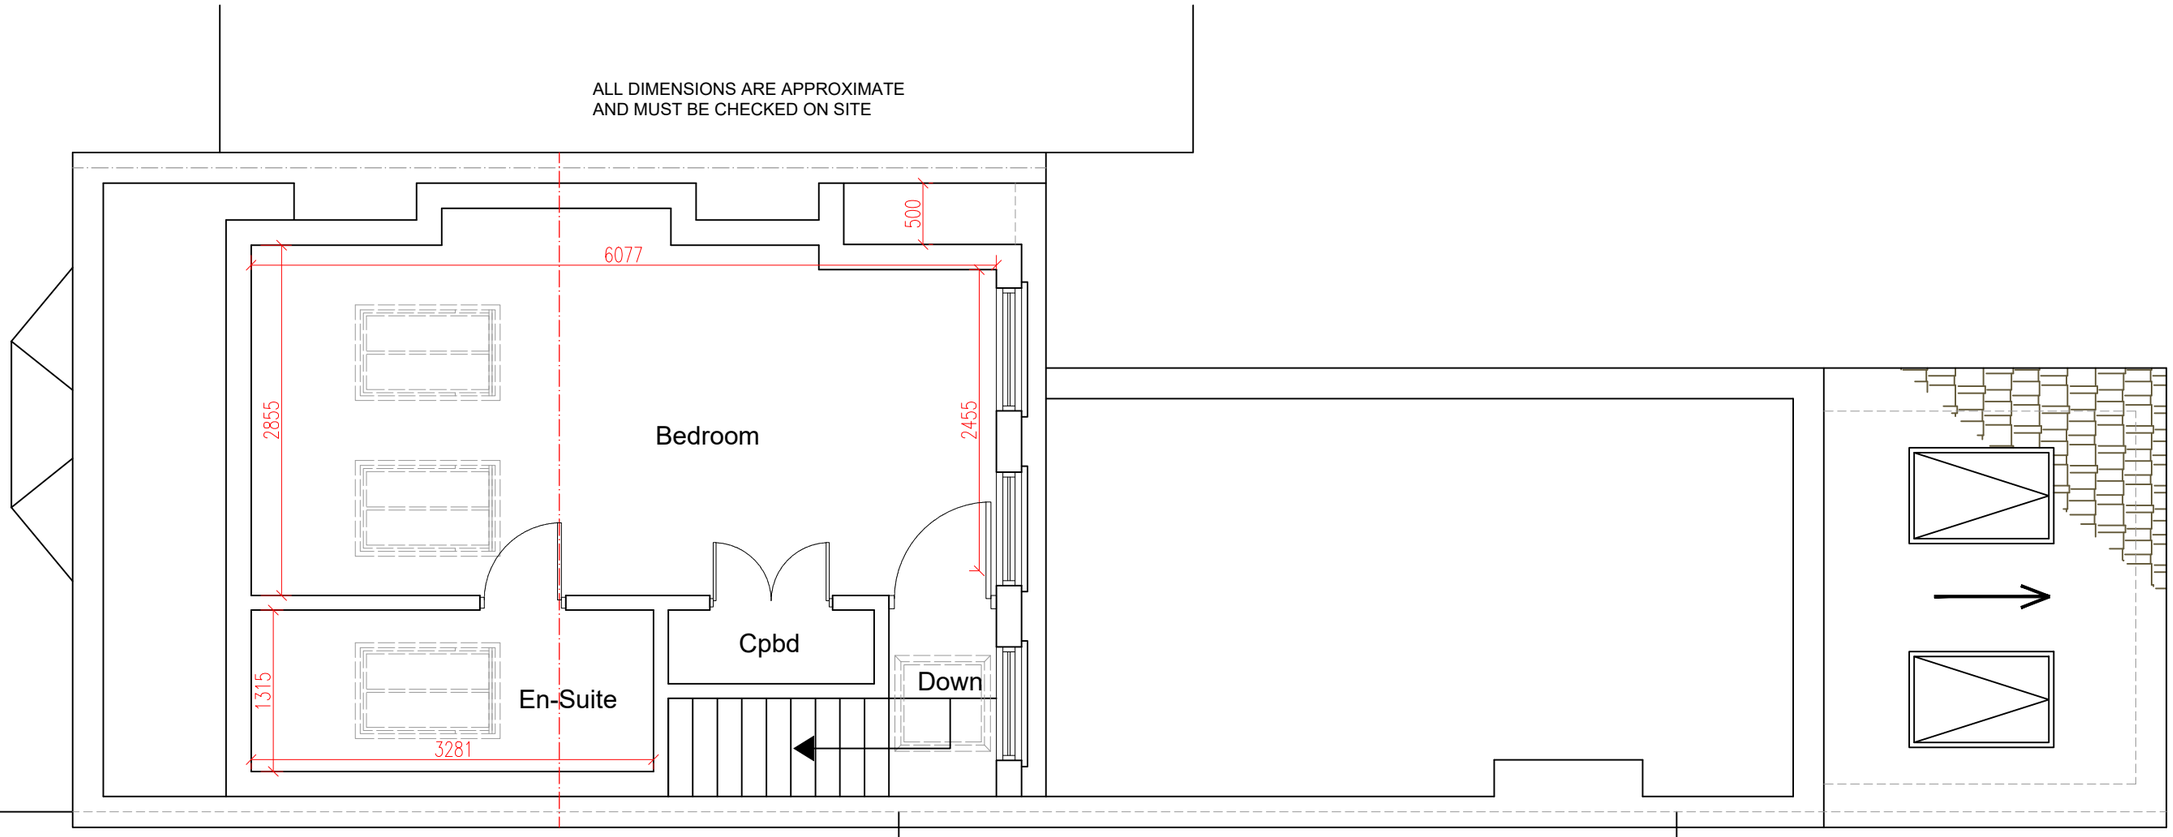

PROPOSED LOFT PLAN
SCALE 1:50

0 1 2 3 4 5 6 7 8 9 10m
0 1 2 3 4 5 6 7 8 9 5m
1:50
1:100

fastPlans

www.FastPlansUK.co.uk

Project: Loft Conversion with Dormer to Rear.	
Address: 15 SHANKLIN ROAD N8 8TJ	
Scale: 1:50 @ A3	Dwg. no: A06
Drawn by: O.B.S	Date Drawn: 24-OCT-2023
For Drawings Tel: 020 3542 1777	
E-mail: plans@FastPlansUK.co.uk	

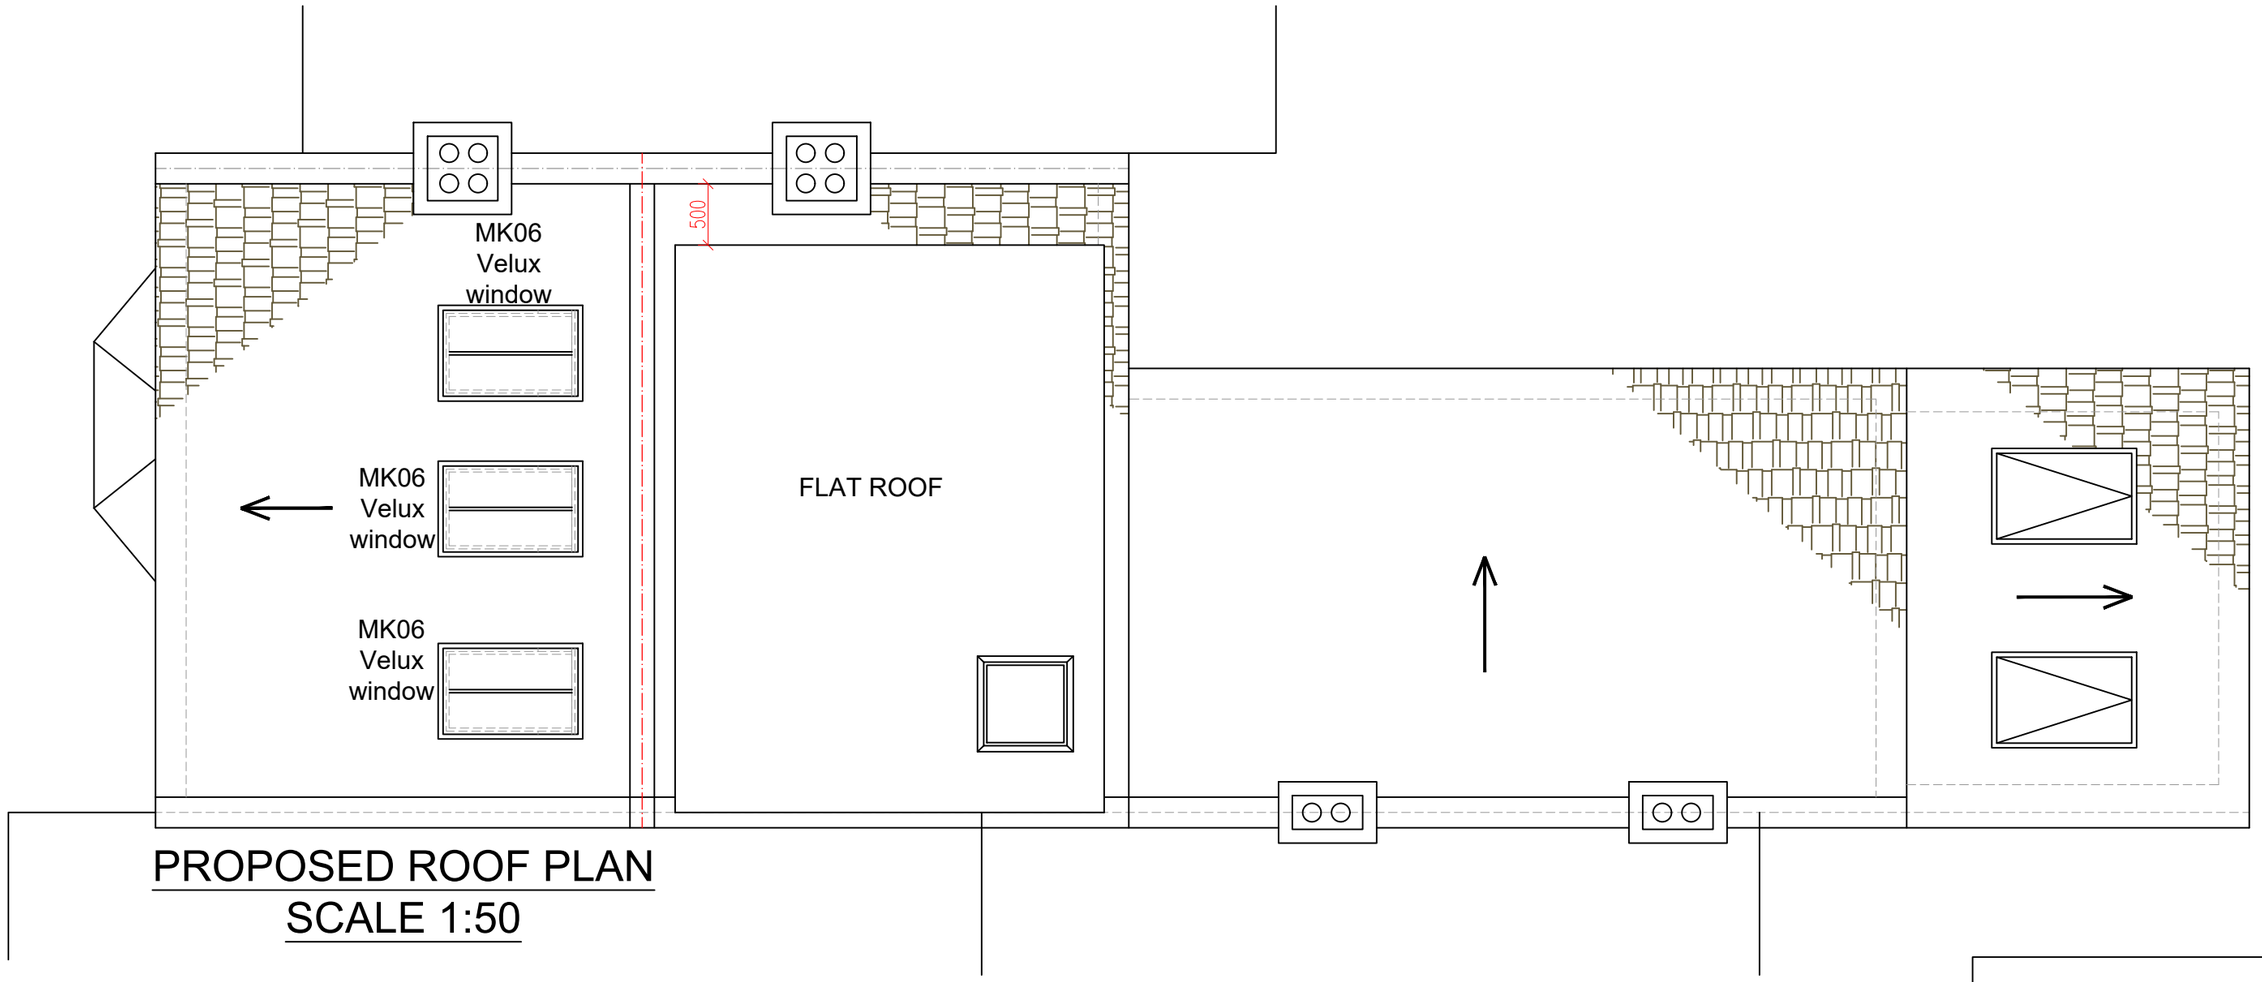

PROPOSED ROOF PLAN
SCALE 1:50

0 1 2 3 4 5 6 7 8 9 10m
0 1 2 3 4 5 6 7 8 9 10m
5m 1:50
1:100

fastPlans

www.FastPlansUK.co.uk

Project: Loft Conversion with Dormer to Rear.	
Address: 15 SHANKLIN ROAD N8 8TJ	
Scale: 1:50 @ A3	Dwg. no: A07
Drawn by: O.B.S	Date Drawn: 24-OCT-2023
For Drawings Tel: 020 3542 1777	
E-mail: plans@FastPlansUK.co.uk	

EXISTING FRONT ELEVATION
SCALE 1:100

EXISTING REAR ELEVATION
SCALE 1:100

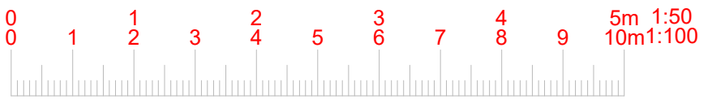

fastPlans

www.FastPlansUK.co.uk

Project: Loft Conversion with Dormer to Rear.

Address: 15 SHANKLIN ROAD N8 8TJ

Scale:	Dwg. no:
1:100 @ A3	A08
Drawn by: O.B.S	Date Drawn: 24-OCT-2023

For Drawings Tel: 020 3542 1777

E-mail: plans@FastPlansUK.co.uk

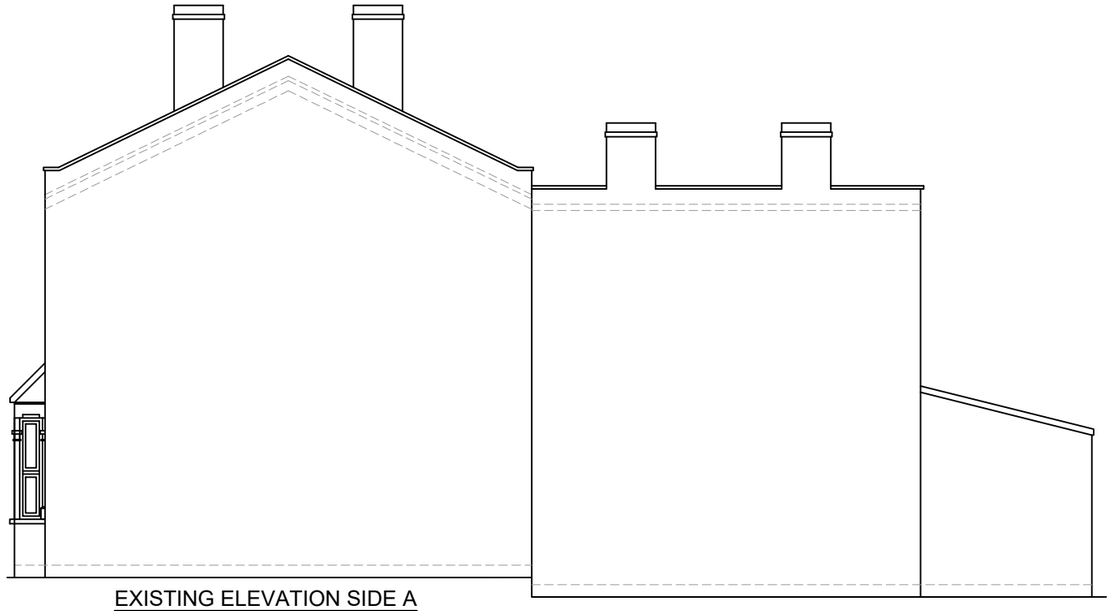

EXISTING ELEVATION SIDE A
SCALE 1:100

EXISTING ELEVATION SIDE B
SCALE 1:100

0 1 2 3 4 5 6 7 8 9 10m
0 1 2 3 4 5m 1:50
1:100

fastPlans

www.FastPlansUK.co.uk

Project: Loft Conversion with Dormer to Rear.	
Address: 15 SHANKLIN ROAD N8 8TJ	
Scale: 1:100 @ A3	Dwg. no: A09
Drawn by: O.B.S	Date Drawn: 24-OCT-2023
For Drawings Tel: 020 3542 1777	
E-mail: plans@FastPlansUK.co.uk	

PROPOSED FRONT ELEVATION
SCALE 1:100

PROPOSED REAR ELEVATION
SCALE 1:100

0 1 2 3 4 5 6 7 8 9 10m
0 1 2 3 4 5m 1:50
1:100

fastPlans

www.FastPlansUK.co.uk

Project: Loft Conversion with Dormer to Rear.	
Address: 15 SHANKLIN ROAD N8 8TJ	
Scale: 1:100 @ A3	Dwg. no: A10
Drawn by: O.B.S	Date Drawn: 24-OCT-2023
For Drawings Tel: 020 3542 1777	
E-mail: plans@FastPlansUK.co.uk	

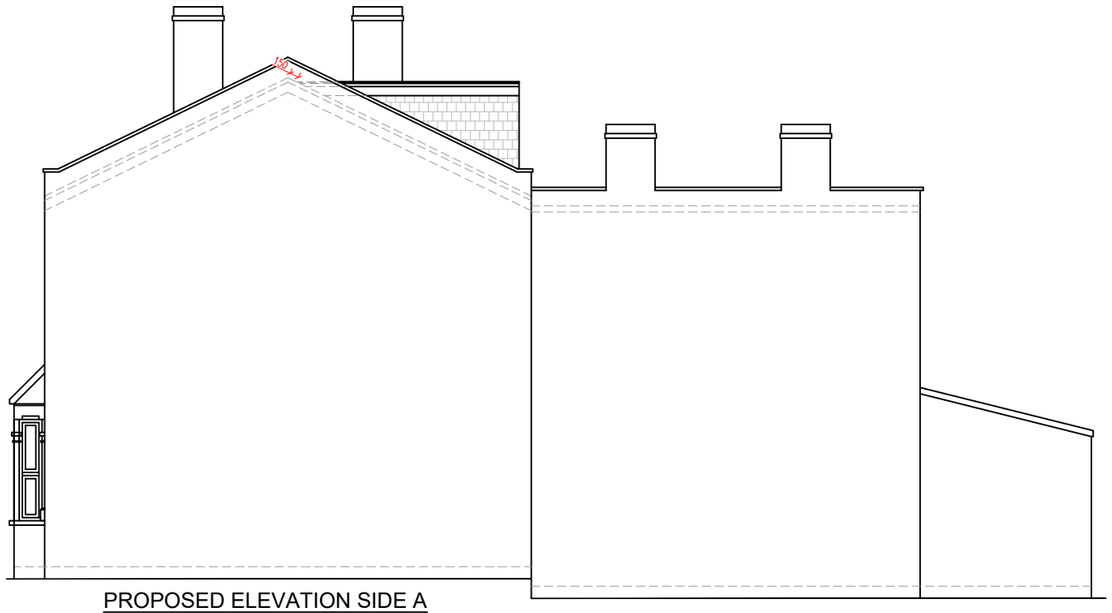

PROPOSED ELEVATION SIDE A
SCALE 1:100

ALL PROPOSED MATERIALS
TO MATCH THOSE OF
EXISTING PROPERTY

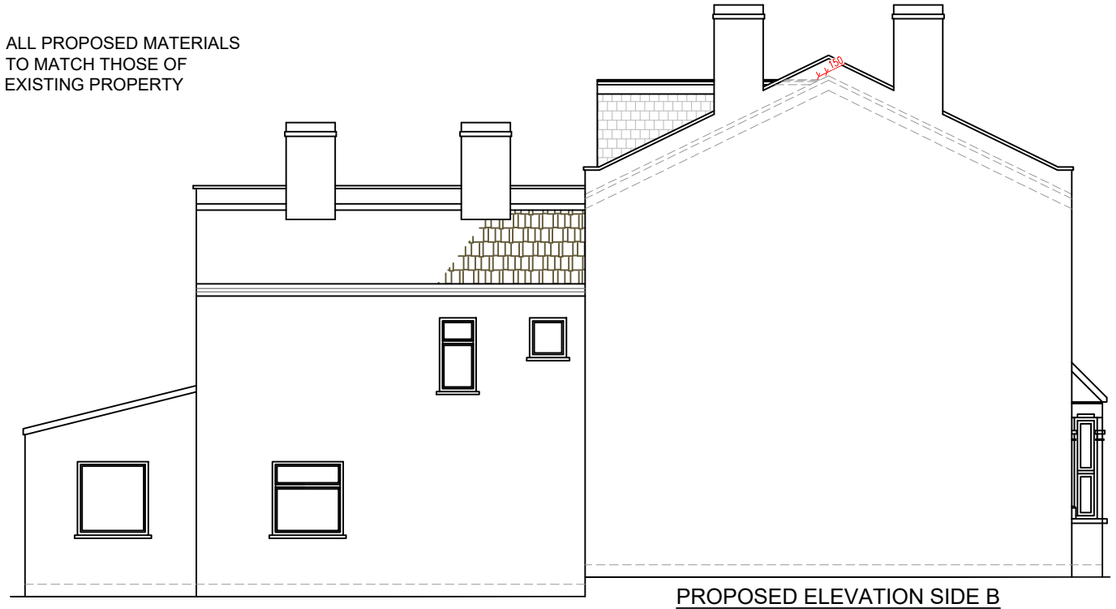

PROPOSED ELEVATION SIDE B
SCALE 1:100

0 1 2 3 4 5 6 7 8 9 10m
0 1 2 3 4 5m 1:50
1:100

fastPlans

www.FastPlansUK.co.uk

Project: Loft Conversion with Dormer to Rear.	
Address: 15 SHANKLIN ROAD N8 8TJ	
Scale: 1:100 @ A3	Dwg. no: A11
Drawn by: O.B.S	Date Drawn: 24-OCT-2023
For Drawings Tel: 020 3542 1777	
E-mail: plans@FastPlansUK.co.uk	

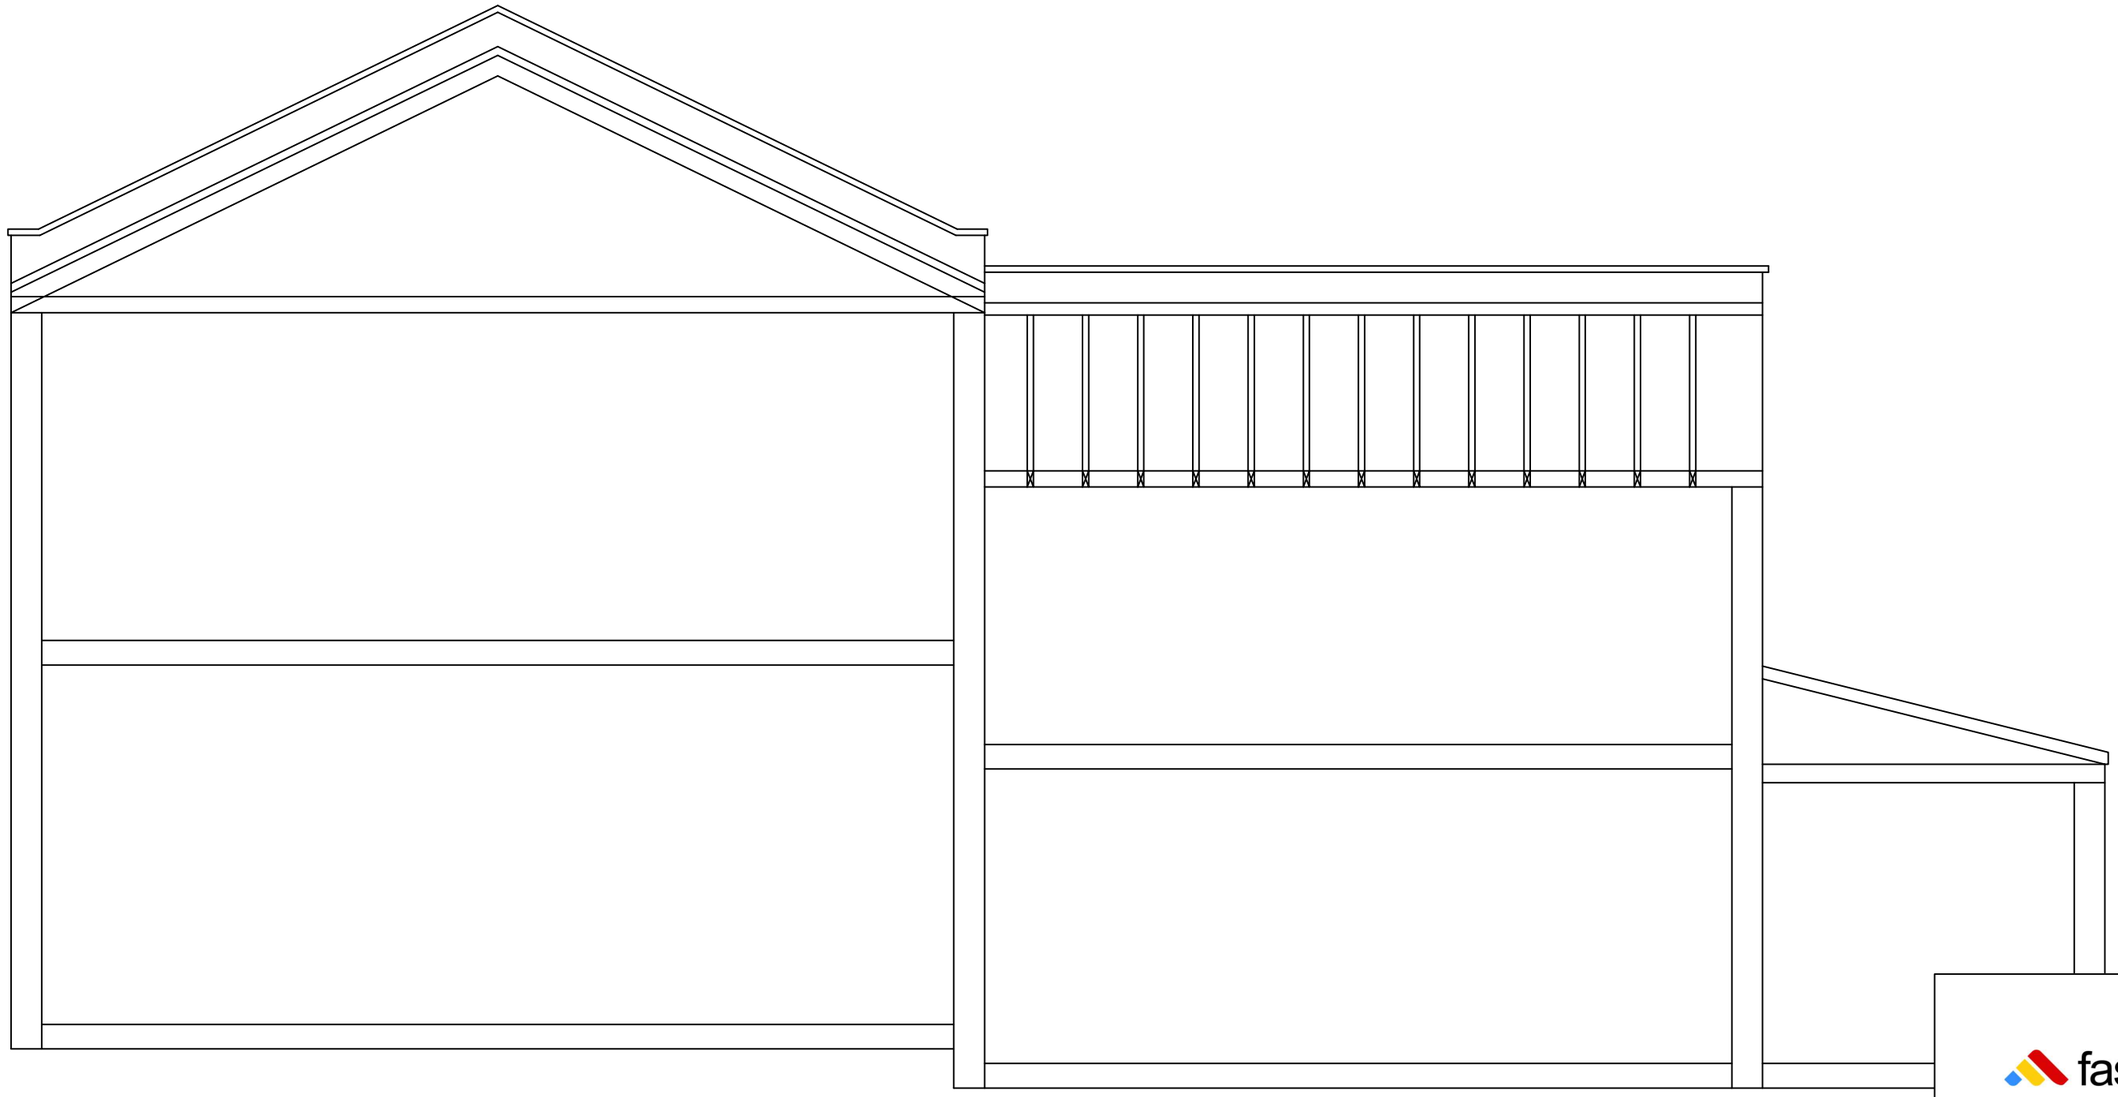

EXISTING SECTION AA
SCALE 1:50

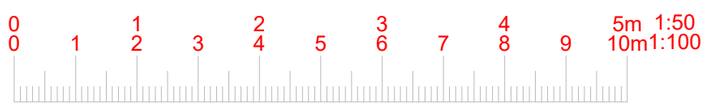

fastPlans

www.FastPlansUK.co.uk

Project: Loft Conversion with Dormer to Rear.	
Address: 15 SHANKLIN ROAD N8 8TJ	
Scale: 1:50 @ A3	Dwg. no: A12
Drawn by: O.B.S	Date Drawn: 24-OCT-2023
For Drawings Tel: 020 3542 1777	
E-mail: plans@FastPlansUK.co.uk	

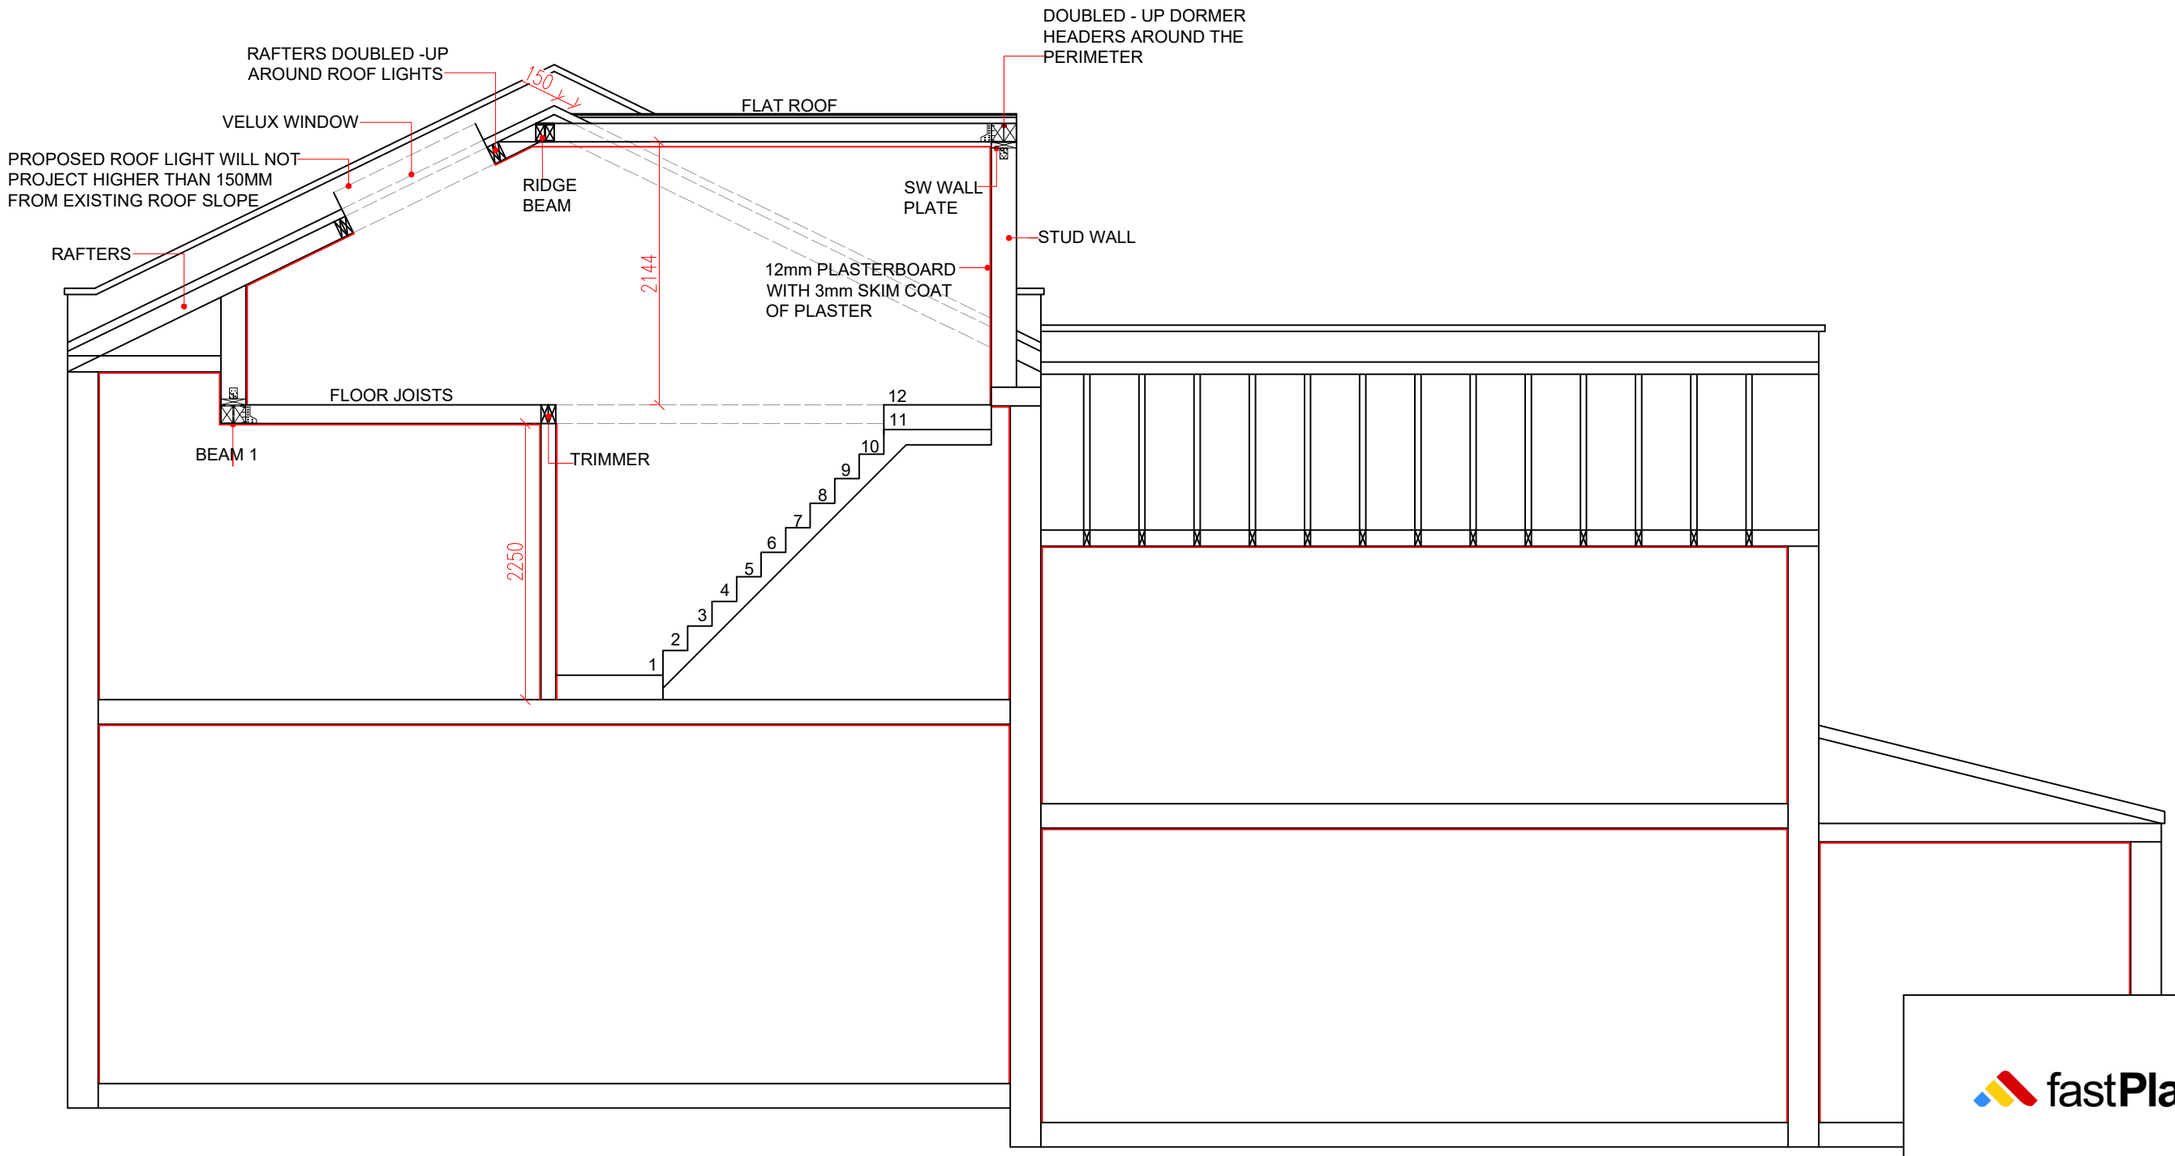

PROPOSED SECTION AA
SCALE 1:50

0 1 2 3 4 5m 1:50
0 1 2 3 4 5 6 7 8 9 10m 1:100

fastPlans

www.FastPlansUK.co.uk

Project: Loft Conversion with Dormer to Rear.	
Address: 15 SHANKLIN ROAD N8 8TJ	
Scale: 1:50 @ A3	Dwg. no: A13
Drawn by: O.B.S	Date Drawn: 24-OCT-2023

For Drawings Tel: 020 3542 1777

E-mail: plans@FastPlansUK.co.uk

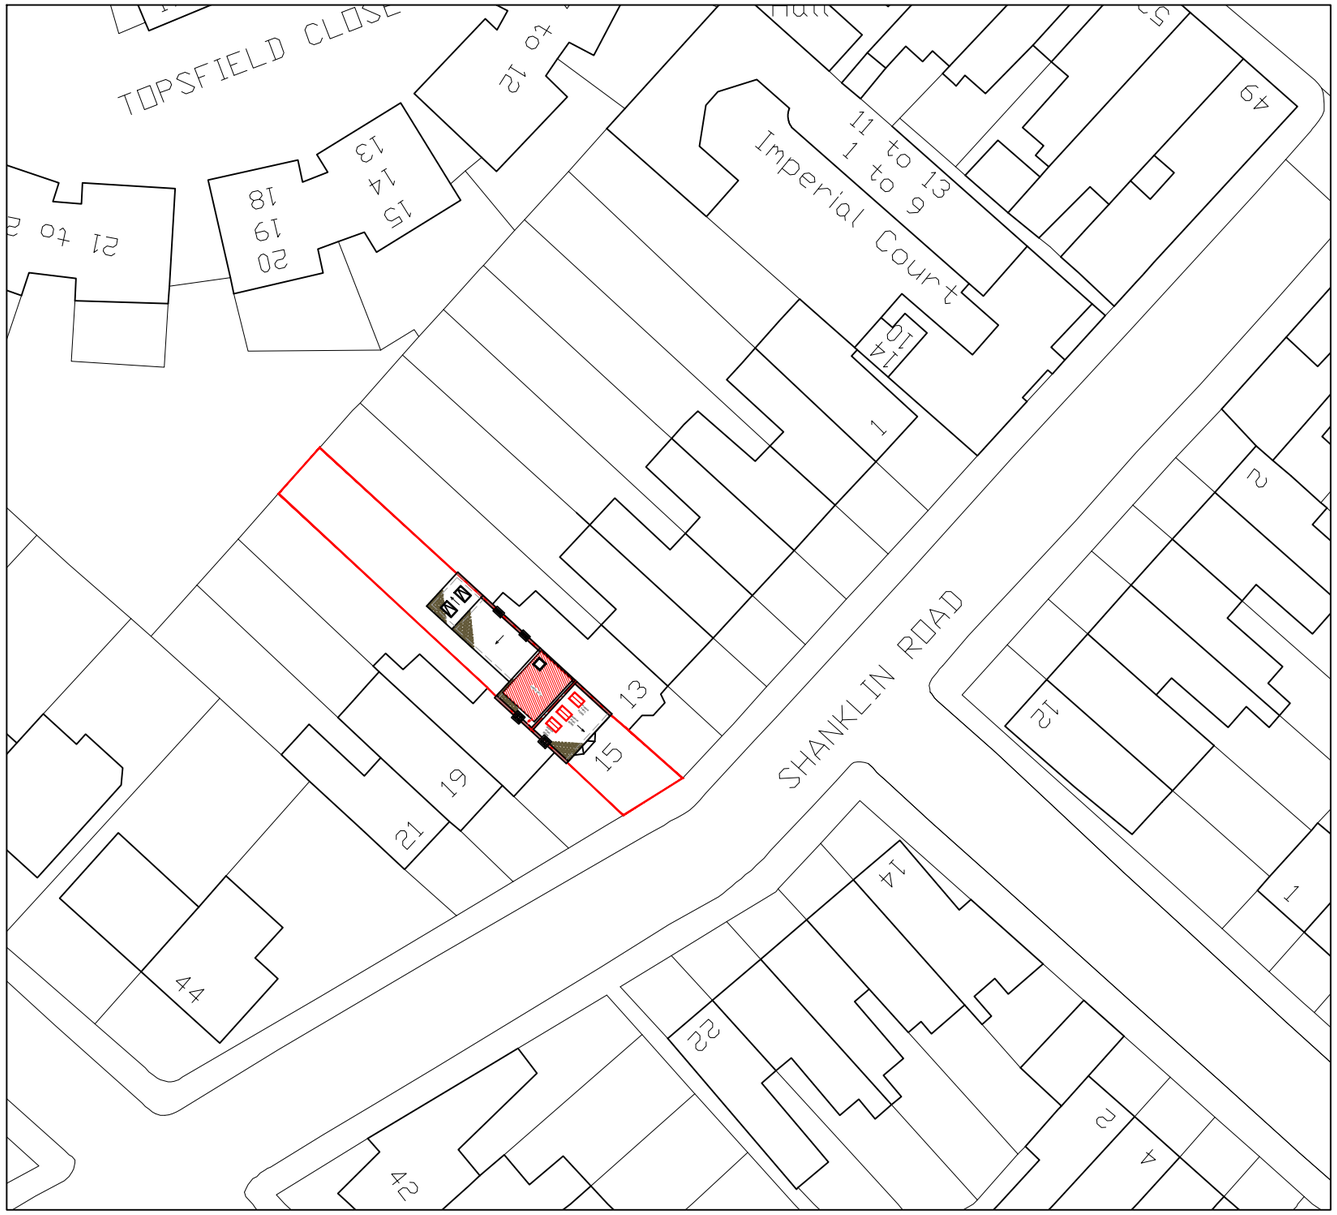

BLOCK PLAN
SCALE 1:500

0 10 20 30 40 50m 1:500

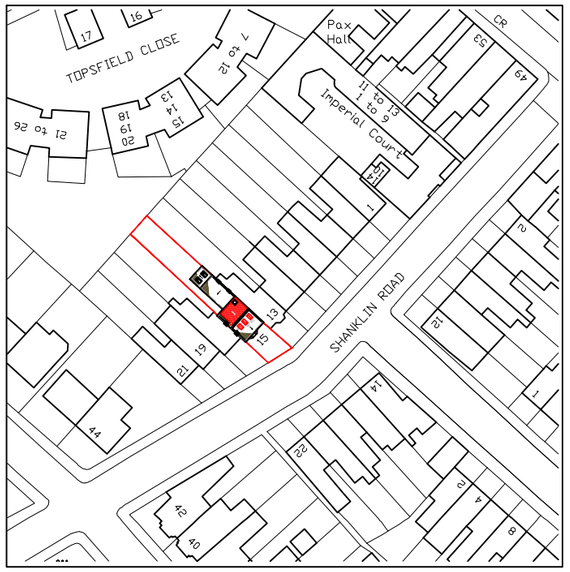

LOCATION PLAN
SCALE 1:1250

0 10 20 50 100m 1:1250

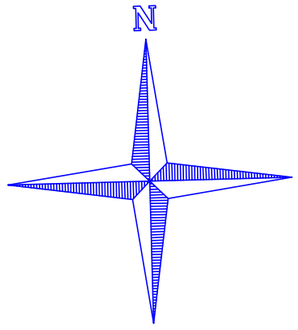

fastPlans

www.FastPlansUK.co.uk

Project: Loft Conversion with Dormer to Rear.	
Address: 15 SHANKLIN ROAD N8 8TJ	
Scale: 1:500 @ A3	Dwg. no: A14
Drawn by: O.B.S	Date Drawn: 24-OCT-2023
For Drawings Tel: 020 3542 1777	
E-mail: plans@FastPlansUK.co.uk	