



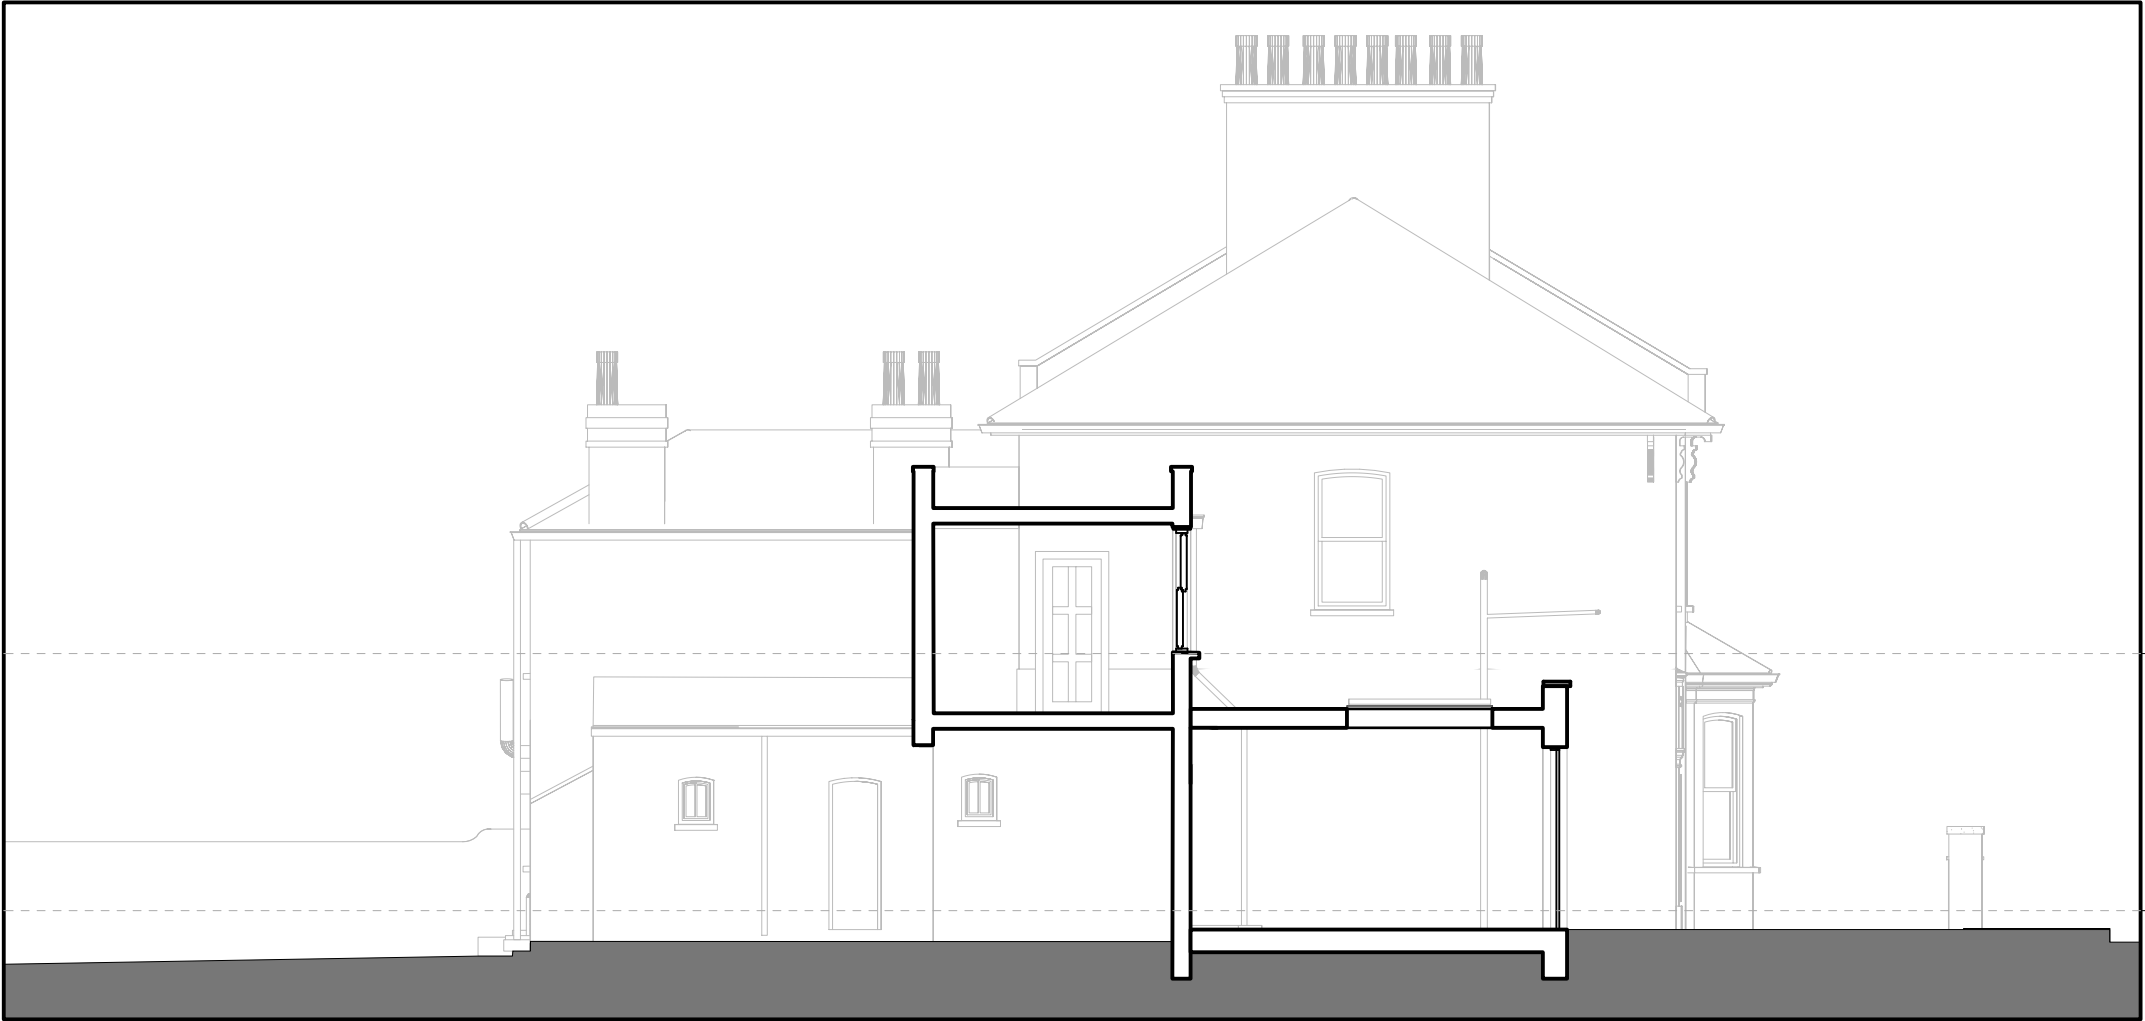

19540mm Finish Floor-2

16140mm Finish Floor-1

| REV | DATE | DESCRIPTION |
|-----|------|-------------|
|     |      |             |

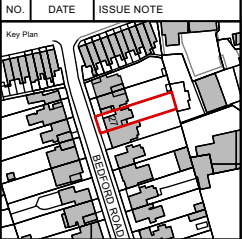

Consultant

Architect  
Jan Hobel Architects Ltd.  
73 The Riseings  
London E173PH  
M: +44 (0)75 2536 9901  
E: jan@janhobel.london

Project Title  
**27 Bedford Road**  
27 Bedford Road, N154HA

Drawing Title  
**Section D-D -  
Proposed**

|                            |                      |                   |
|----------------------------|----------------------|-------------------|
| First Issue<br>August 2023 | Drawn By<br>JH       | Reviewed By<br>JH |
| Project ID<br>2302         | Sheet Scale<br>1:100 |                   |

Drawing No.  
**A3\_A304**

