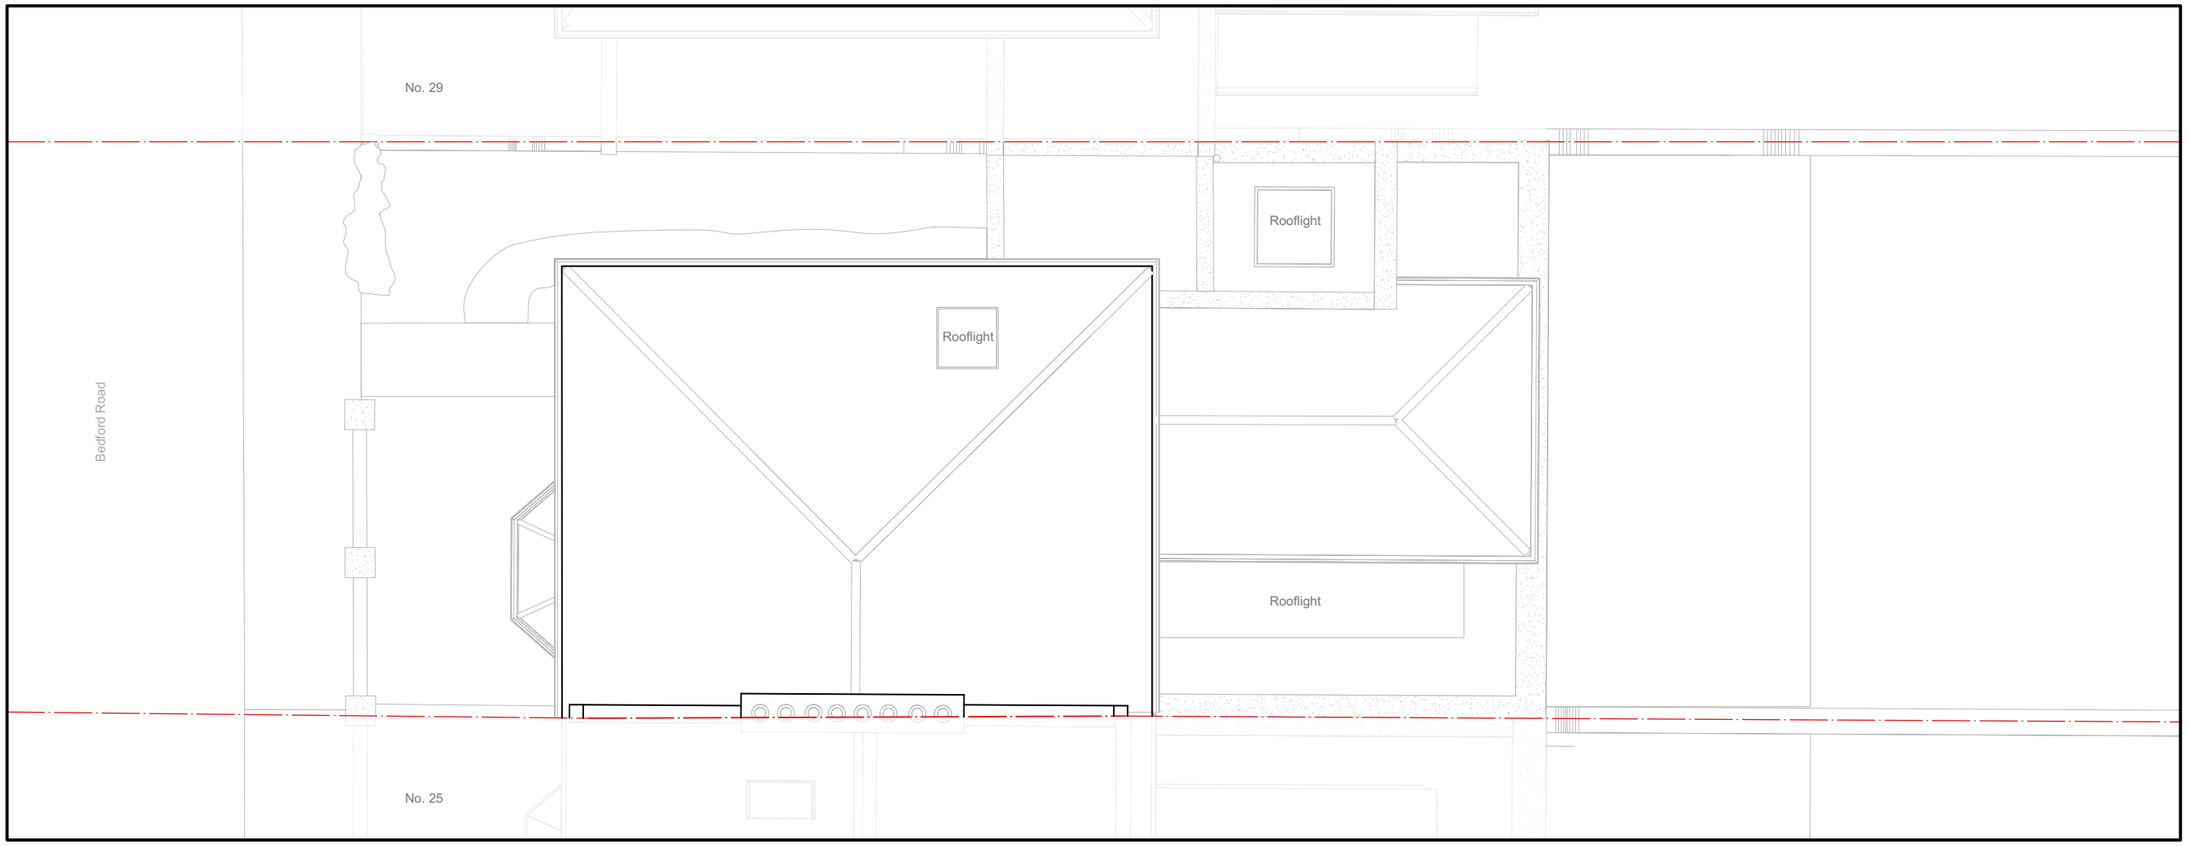

0 3 4 5 6 7 M

REV.	DATE	DESCRIPTION

NO.	DATE	ISSUE NOTE

Key Plan

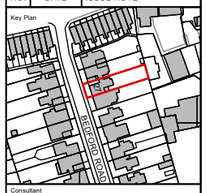

Consultant

Architect
Jan Hobel Architects ltd.
73 The Risings
London E173PH

M: +44 [0]75 2536 9901
E: jan@janhobel.london

Project Title

27 Bedford Road

27 Bedford Road, N154HA

Drawing Title

Roof Plan- Proposed

First Issue	Drawn By	Reviewed By
August 2023	JH	JH
Project ID: 2302	Sheet Scale: 1:100	

Drawing No.

A3_A103