
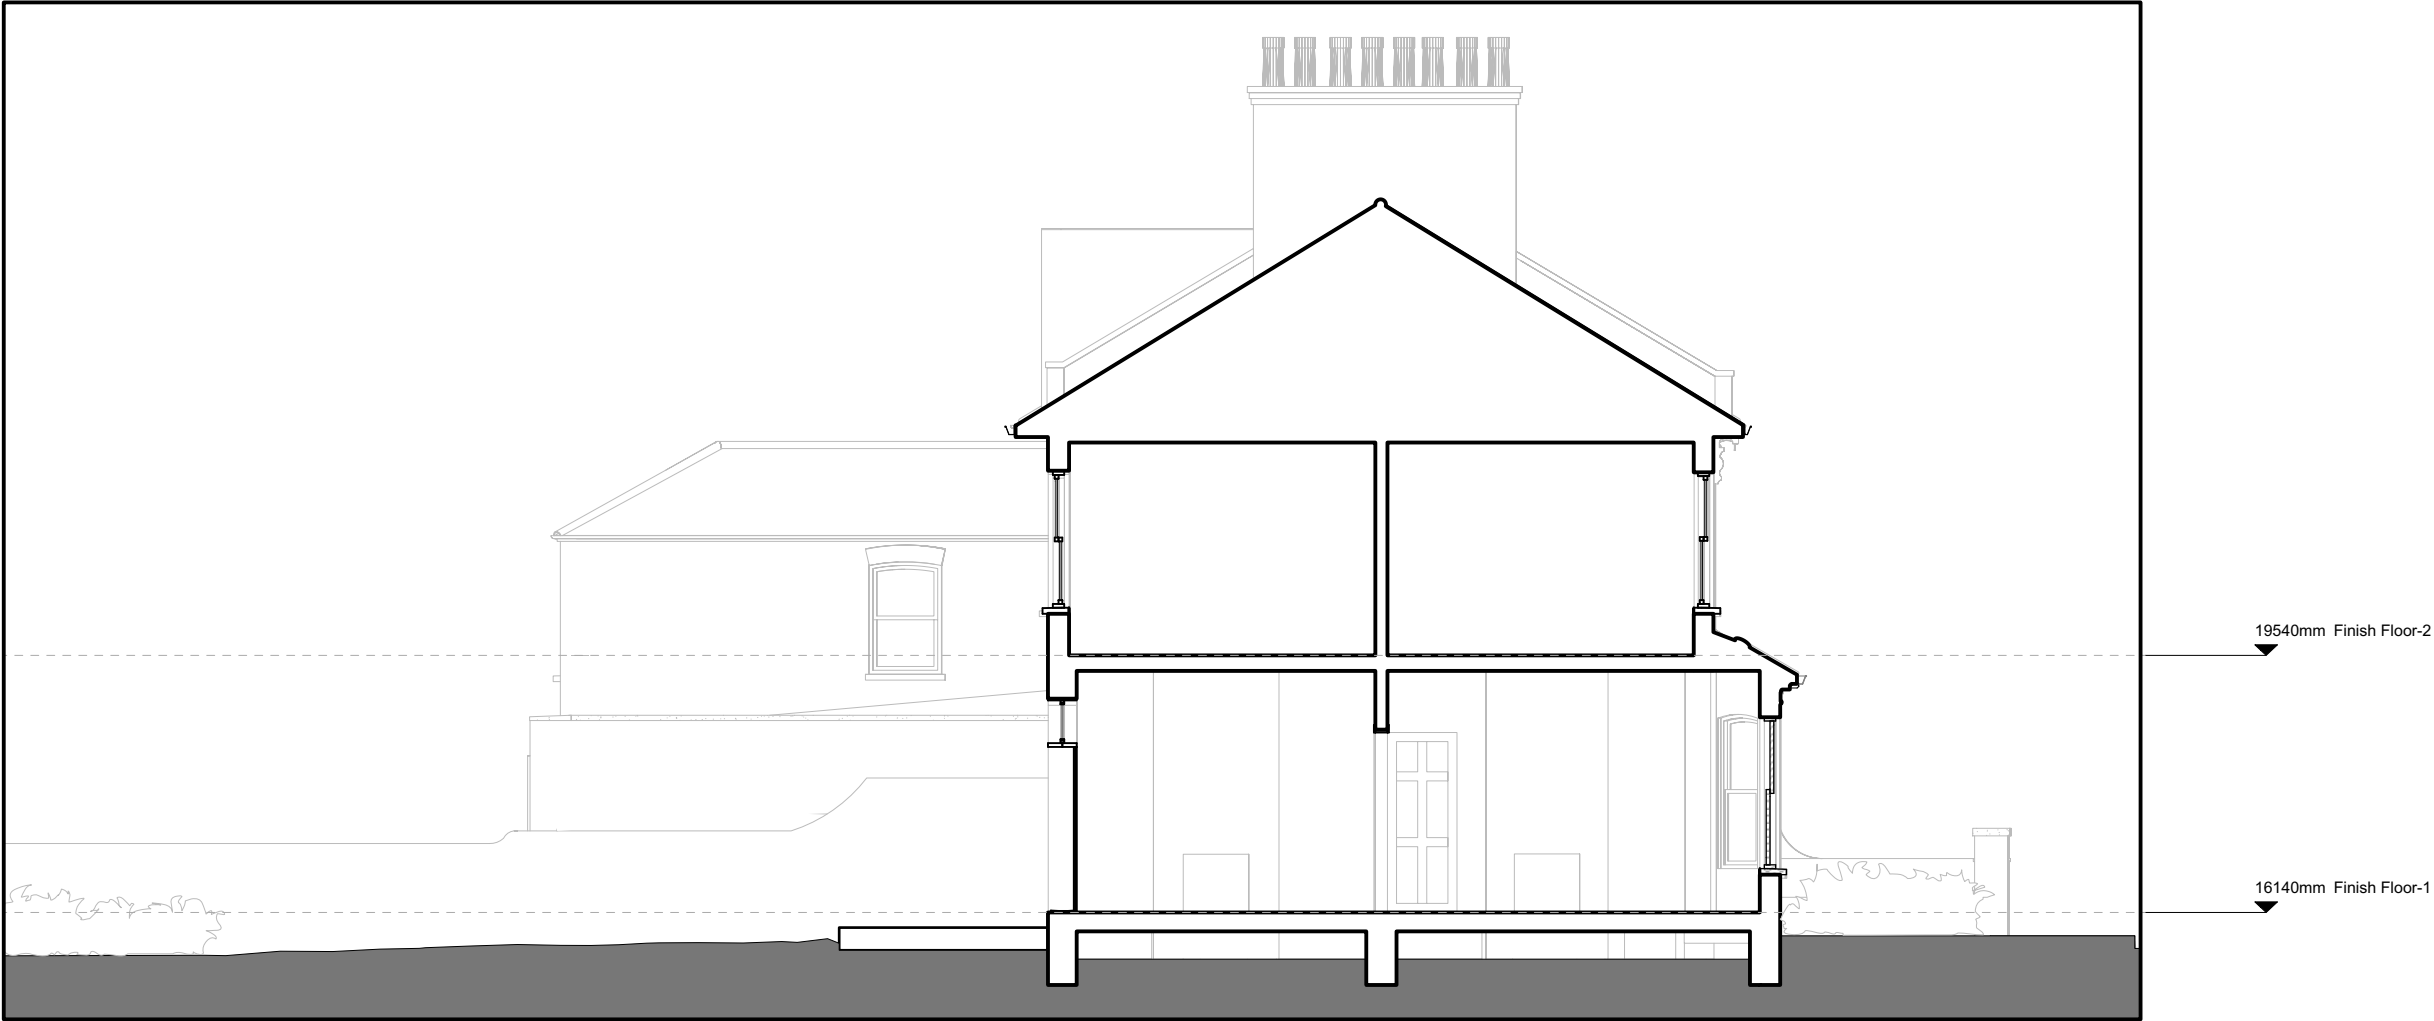


REV.	DATE	DESCRIPTION

NO.	DATE	ISSUE NOTE

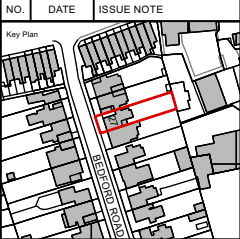

Consultant

Architect
Jan Hobel Architects Ltd.
73 The Risings
London E173PH
M: +44 (0)75 2536 9901
E: jan@janhobel.london

Project Title
27 Bedford Road
27 Bedford Road, N154HA

First Issue August 2023	Drawn By JH	Reviewed By JH
Project ID 2302	Sheet Scale 1:100	
Drawing No. A3_A033		