
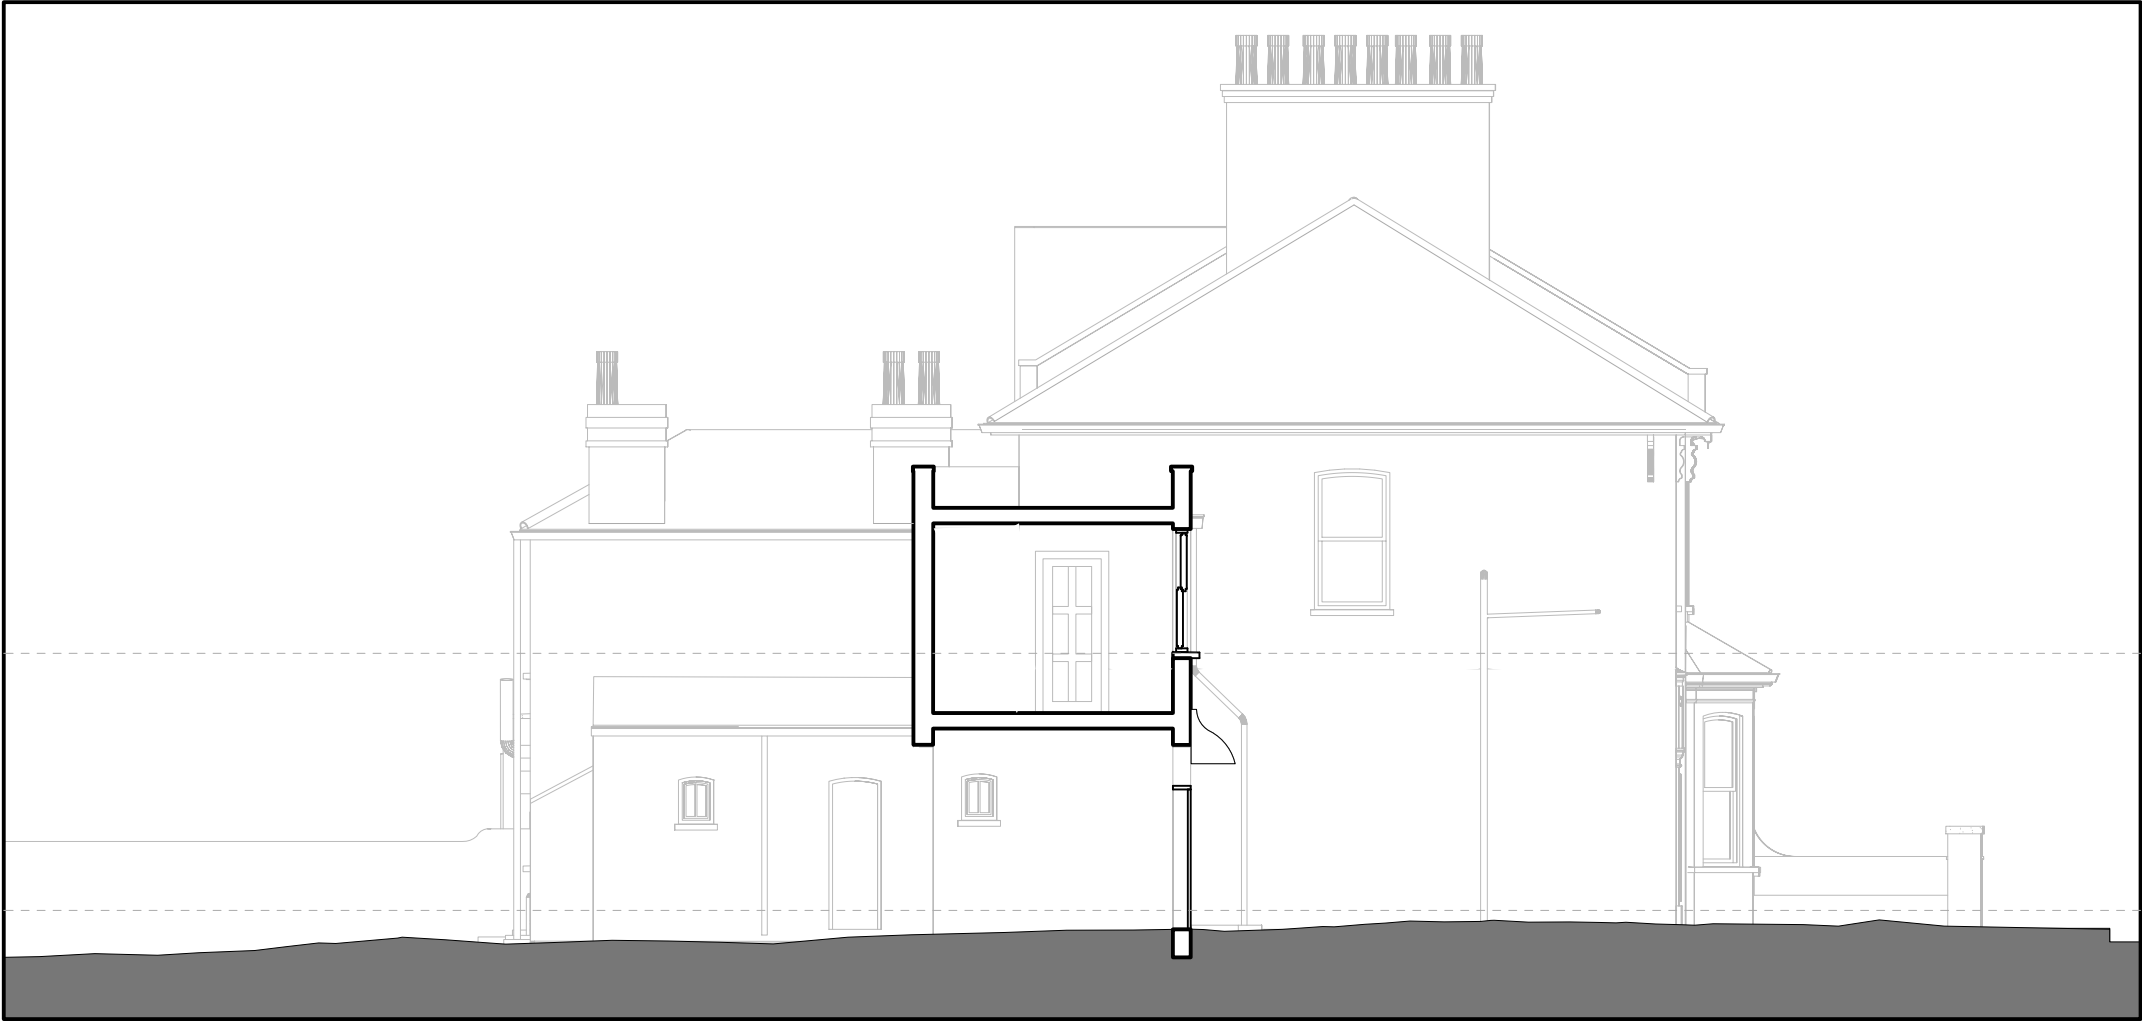


REV	DATE	DESCRIPTION

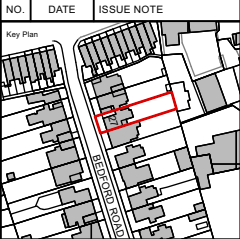

Consultant

Architect
Jan Habel Architects Ltd.
73 The Risings
London E173PH
M: +44 (0)75 2536 9901
E: jan@janhabel.london

Project Title

27 Bedford Road
27 Bedford Road, N154HA

Drawing Title

Section D-D - Existing

First Issue August 2023	Drawn By JH	Reviewed By JH
Project ID 2302	Sheet Scale 1:100	
Drawing No. A3_A034		