

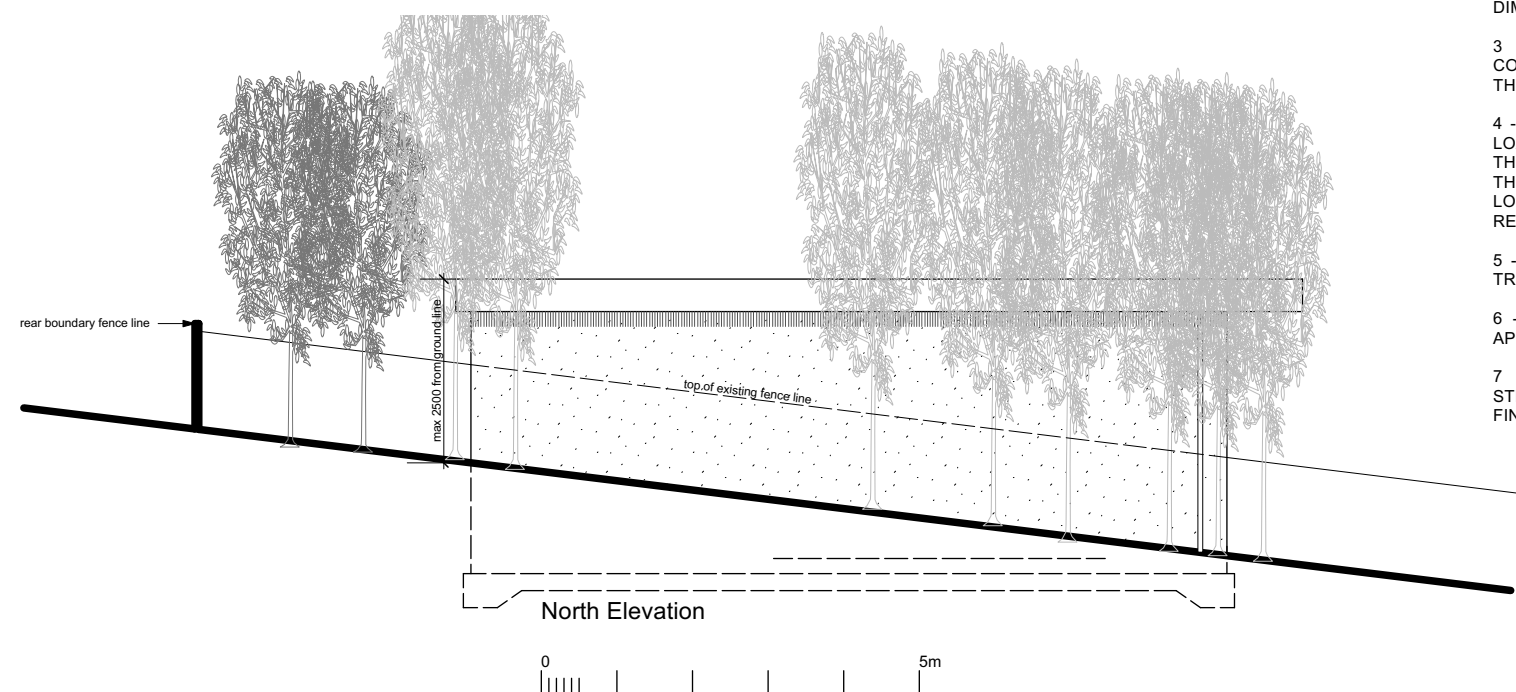
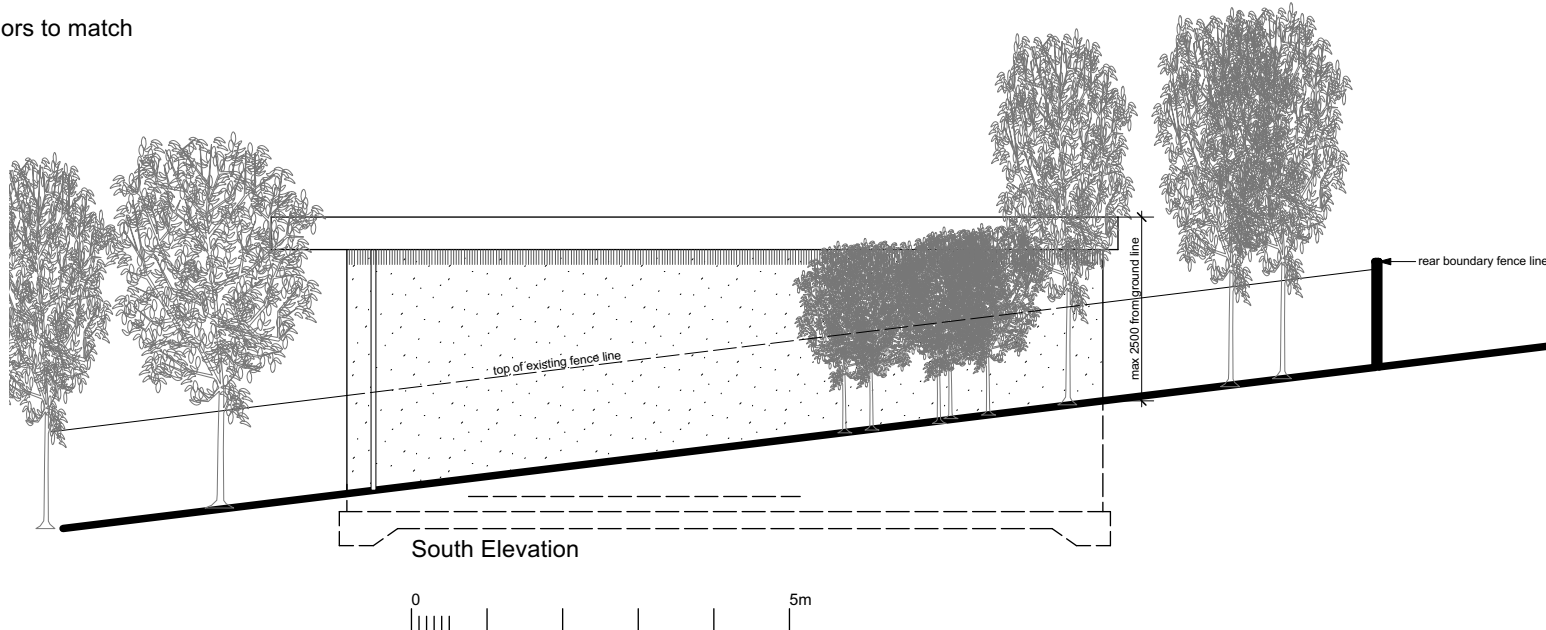
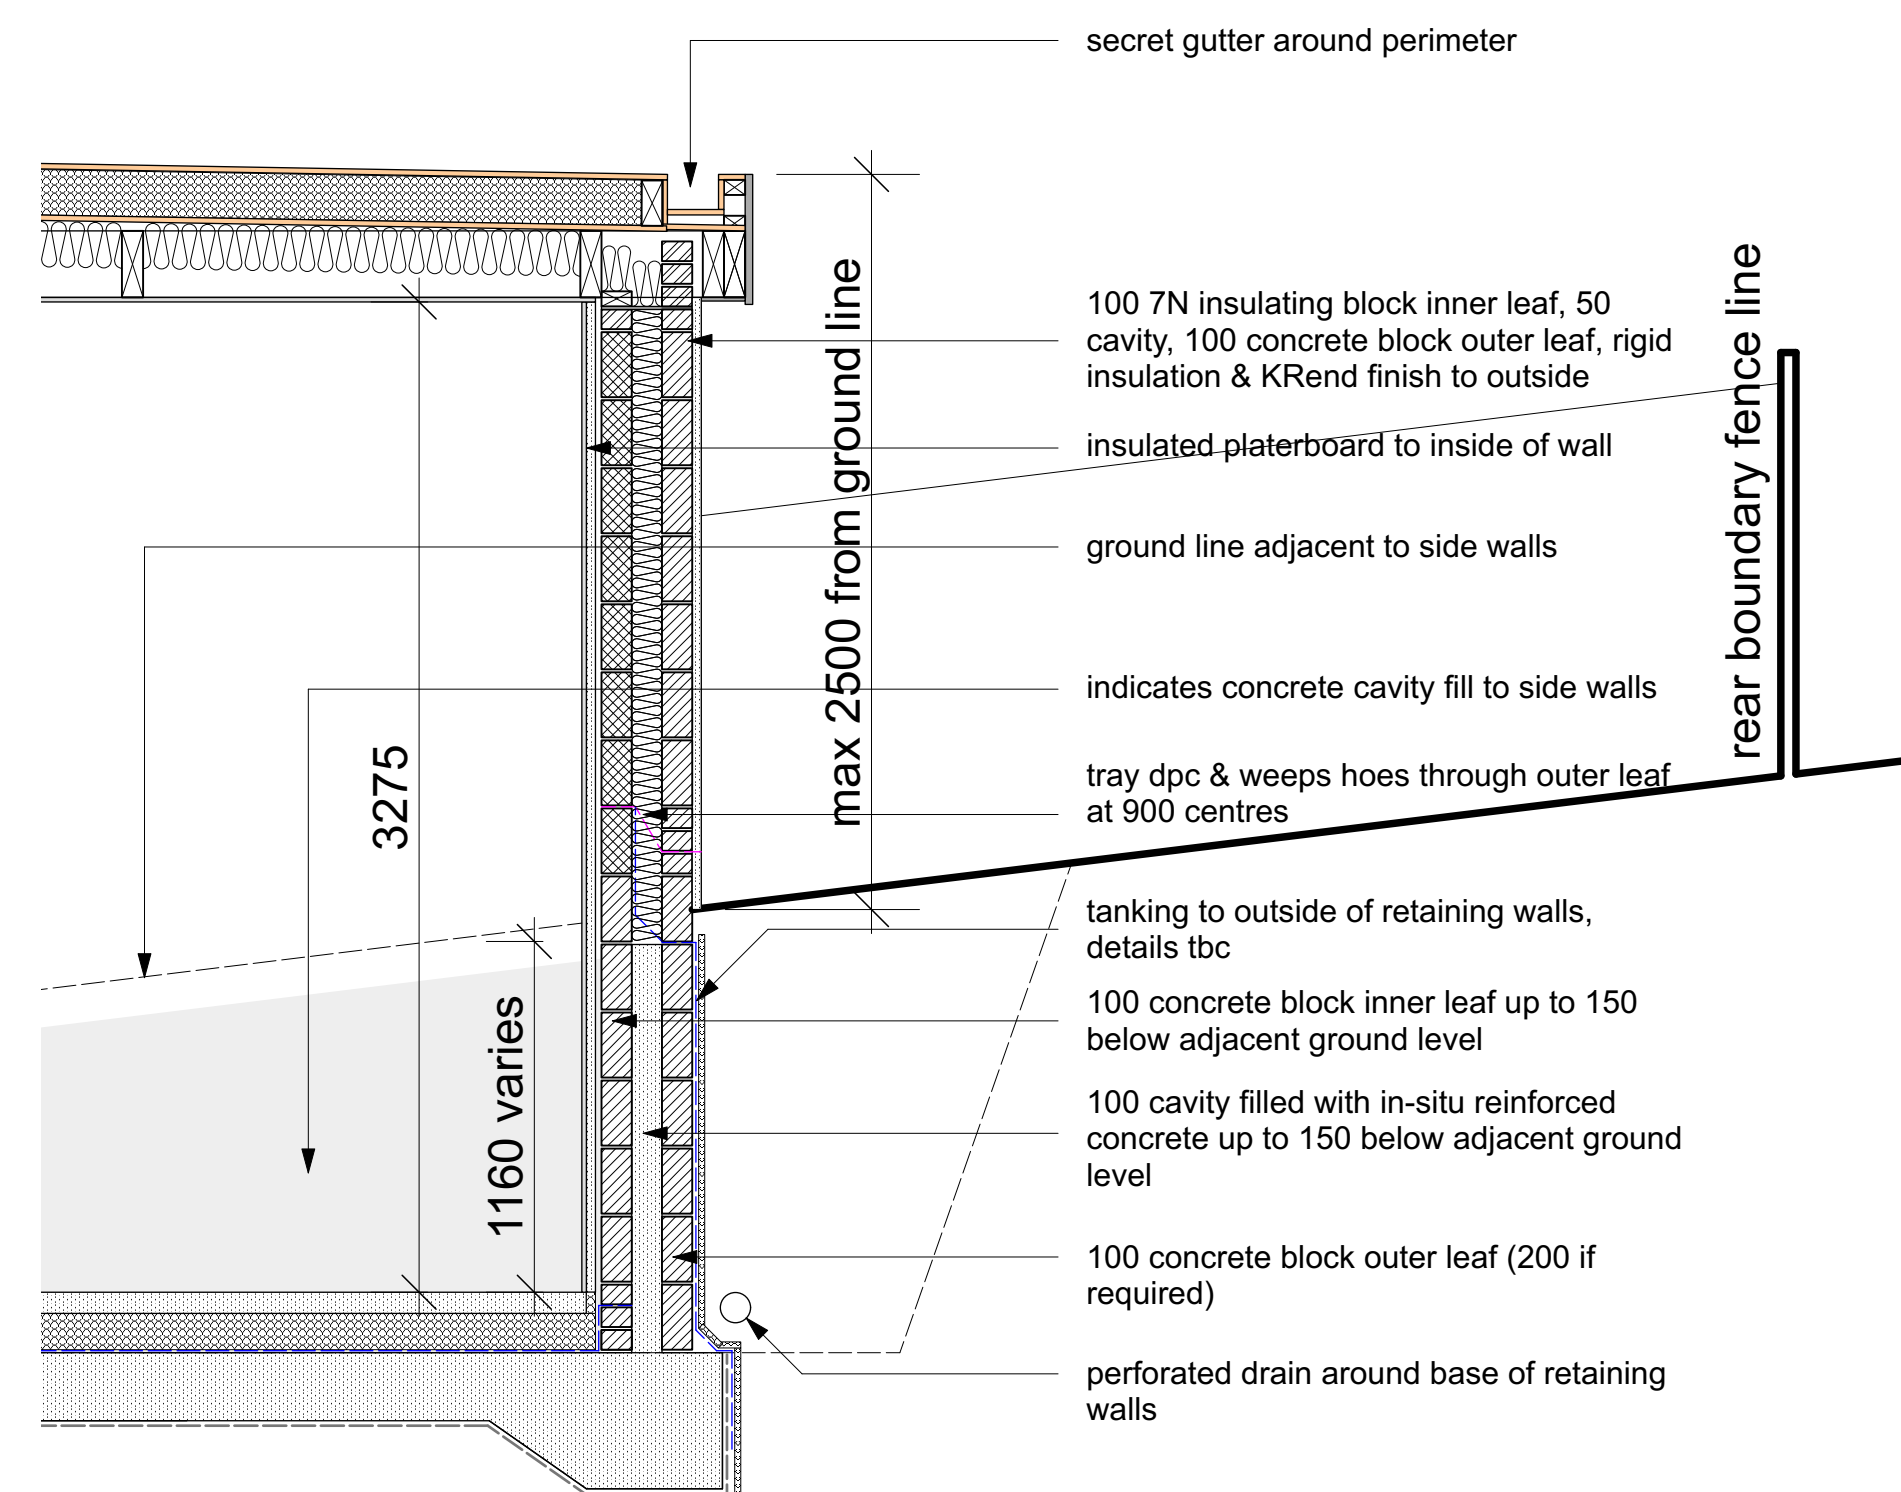


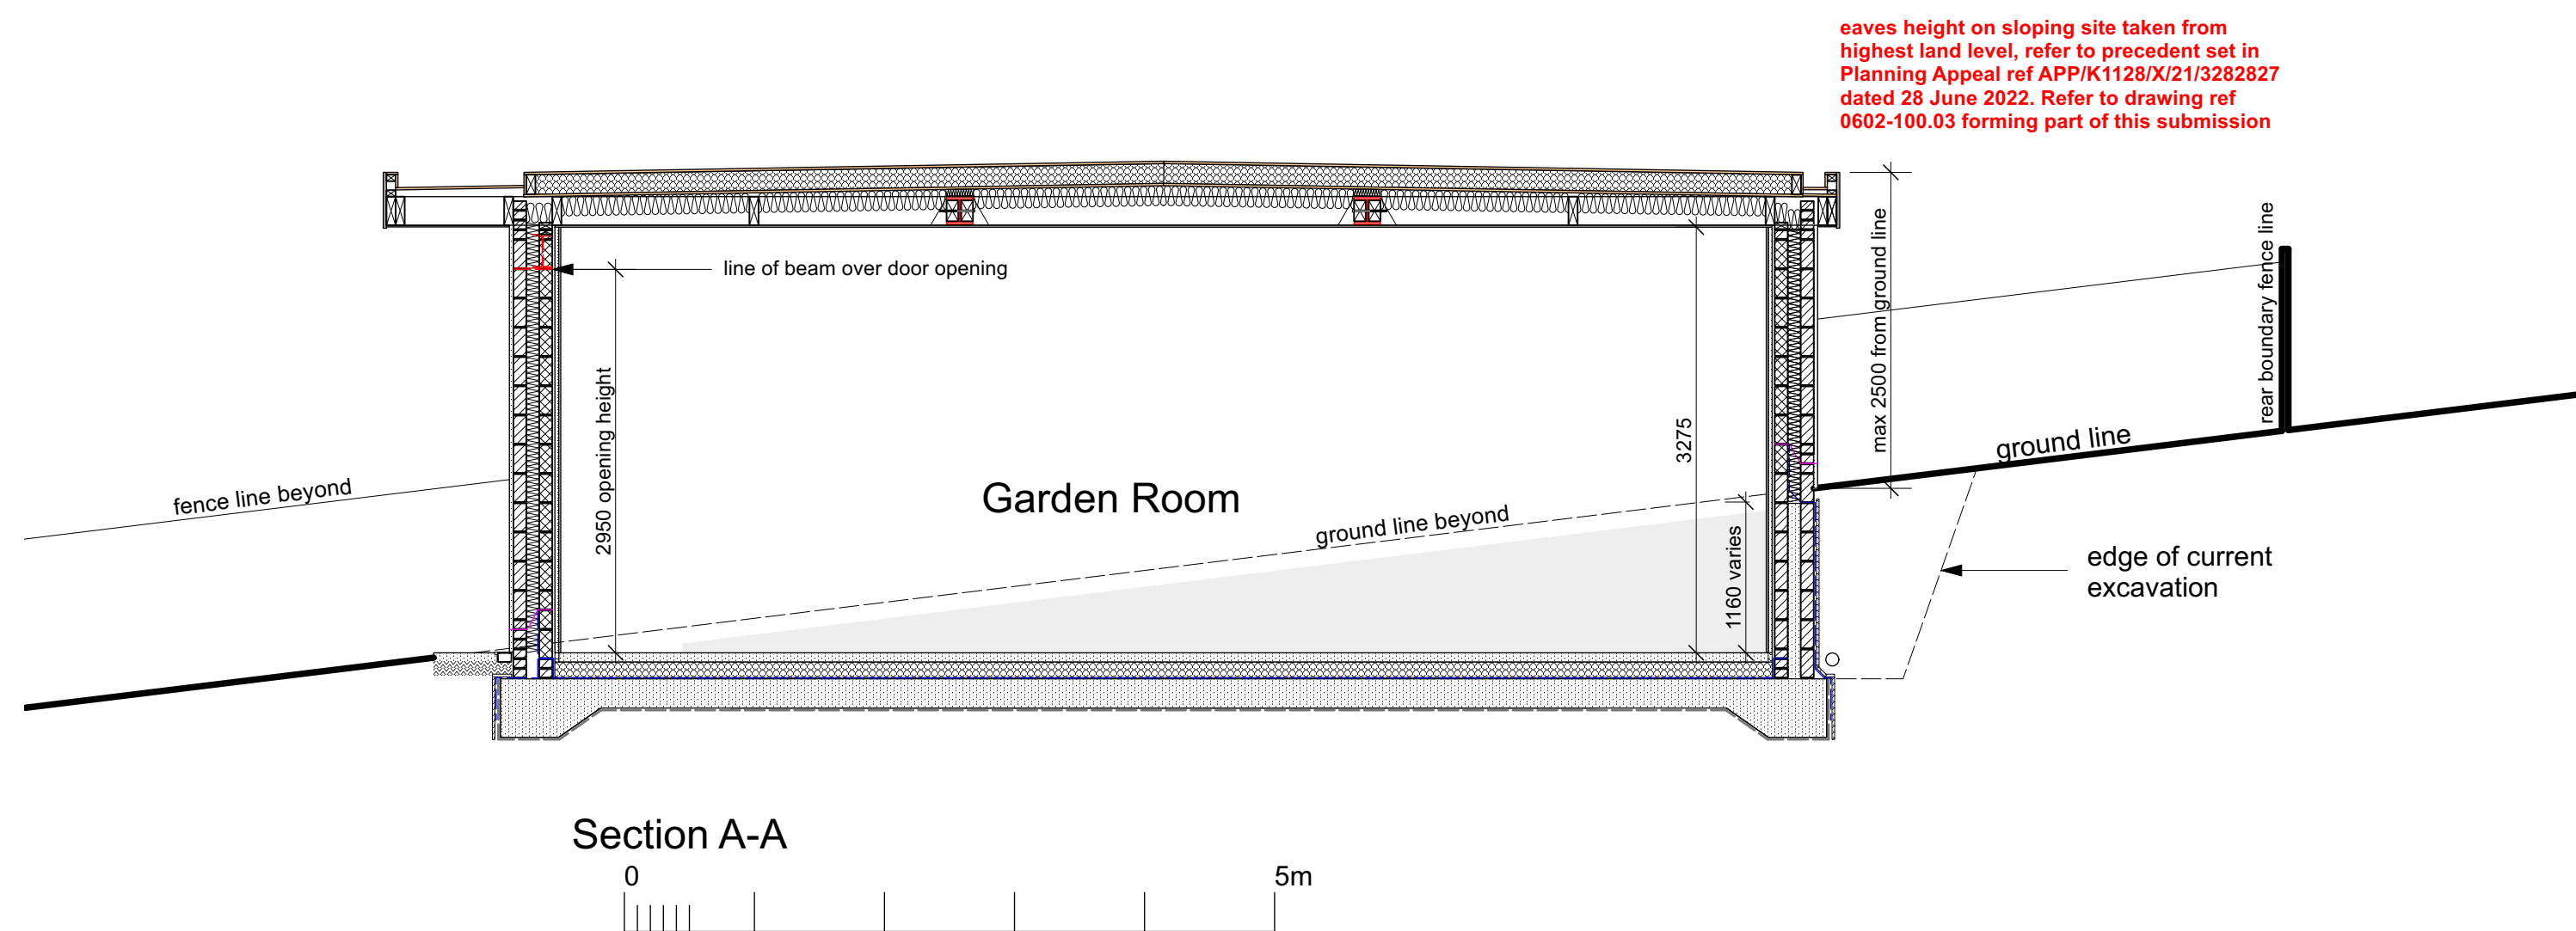

NOTES:

1. COPYRIGHT OF THIS DRAWING IS THE PROPERTY OF THE ARCHITECTS AND MAY NOT BE REPRODUCED WITHOUT THEIR PERMISSION.
2. WRITTEN DIMENSIONS TO BE USED IN PREFERENCE TO SCALED MEASUREMENTS.
3. ALL DIMENSIONS AND LEVELS TO BE VERIFIED BY THE CONTRACTOR ON SITE AND ANY DISCREPANCY REPORTED TO THE ARCHITECTS.
4. DRAWINGS ARE BASED ON THE ASSUMPTION THAT ADEQUATE LOAD BEARING CAPACITY STRATUM WILL BE ENCOUNTERED. AT ANY DEPTHS INDICATED IF THIS IS FOUND NOT TO BE THE CASE, THE DEPTHS MUST BE INCREASED TO THE SATISFACTION OF THE ARCHITECTS AND BEING INSPECTOR AND BUILDING REGULATION REQUIREMENTS.
5. ALL STRUCTURAL TIMBER IS TO BE TANSALISED OR SIMILARLY TREATED.
6. D.P.C TO BE PLACED AT ALL CAVITY CLOSURES AND TO BE APPROVED BY THIS OFFICE PRIOR TO INSTALLATION.
7. ALL DIMENSIONS INDICATED ON THIS DRAWING ARE TO FINISH UNLESS OTHERWISE STATED AND DO NOT ALLOW FOR THICKNESS OF FINISHES.

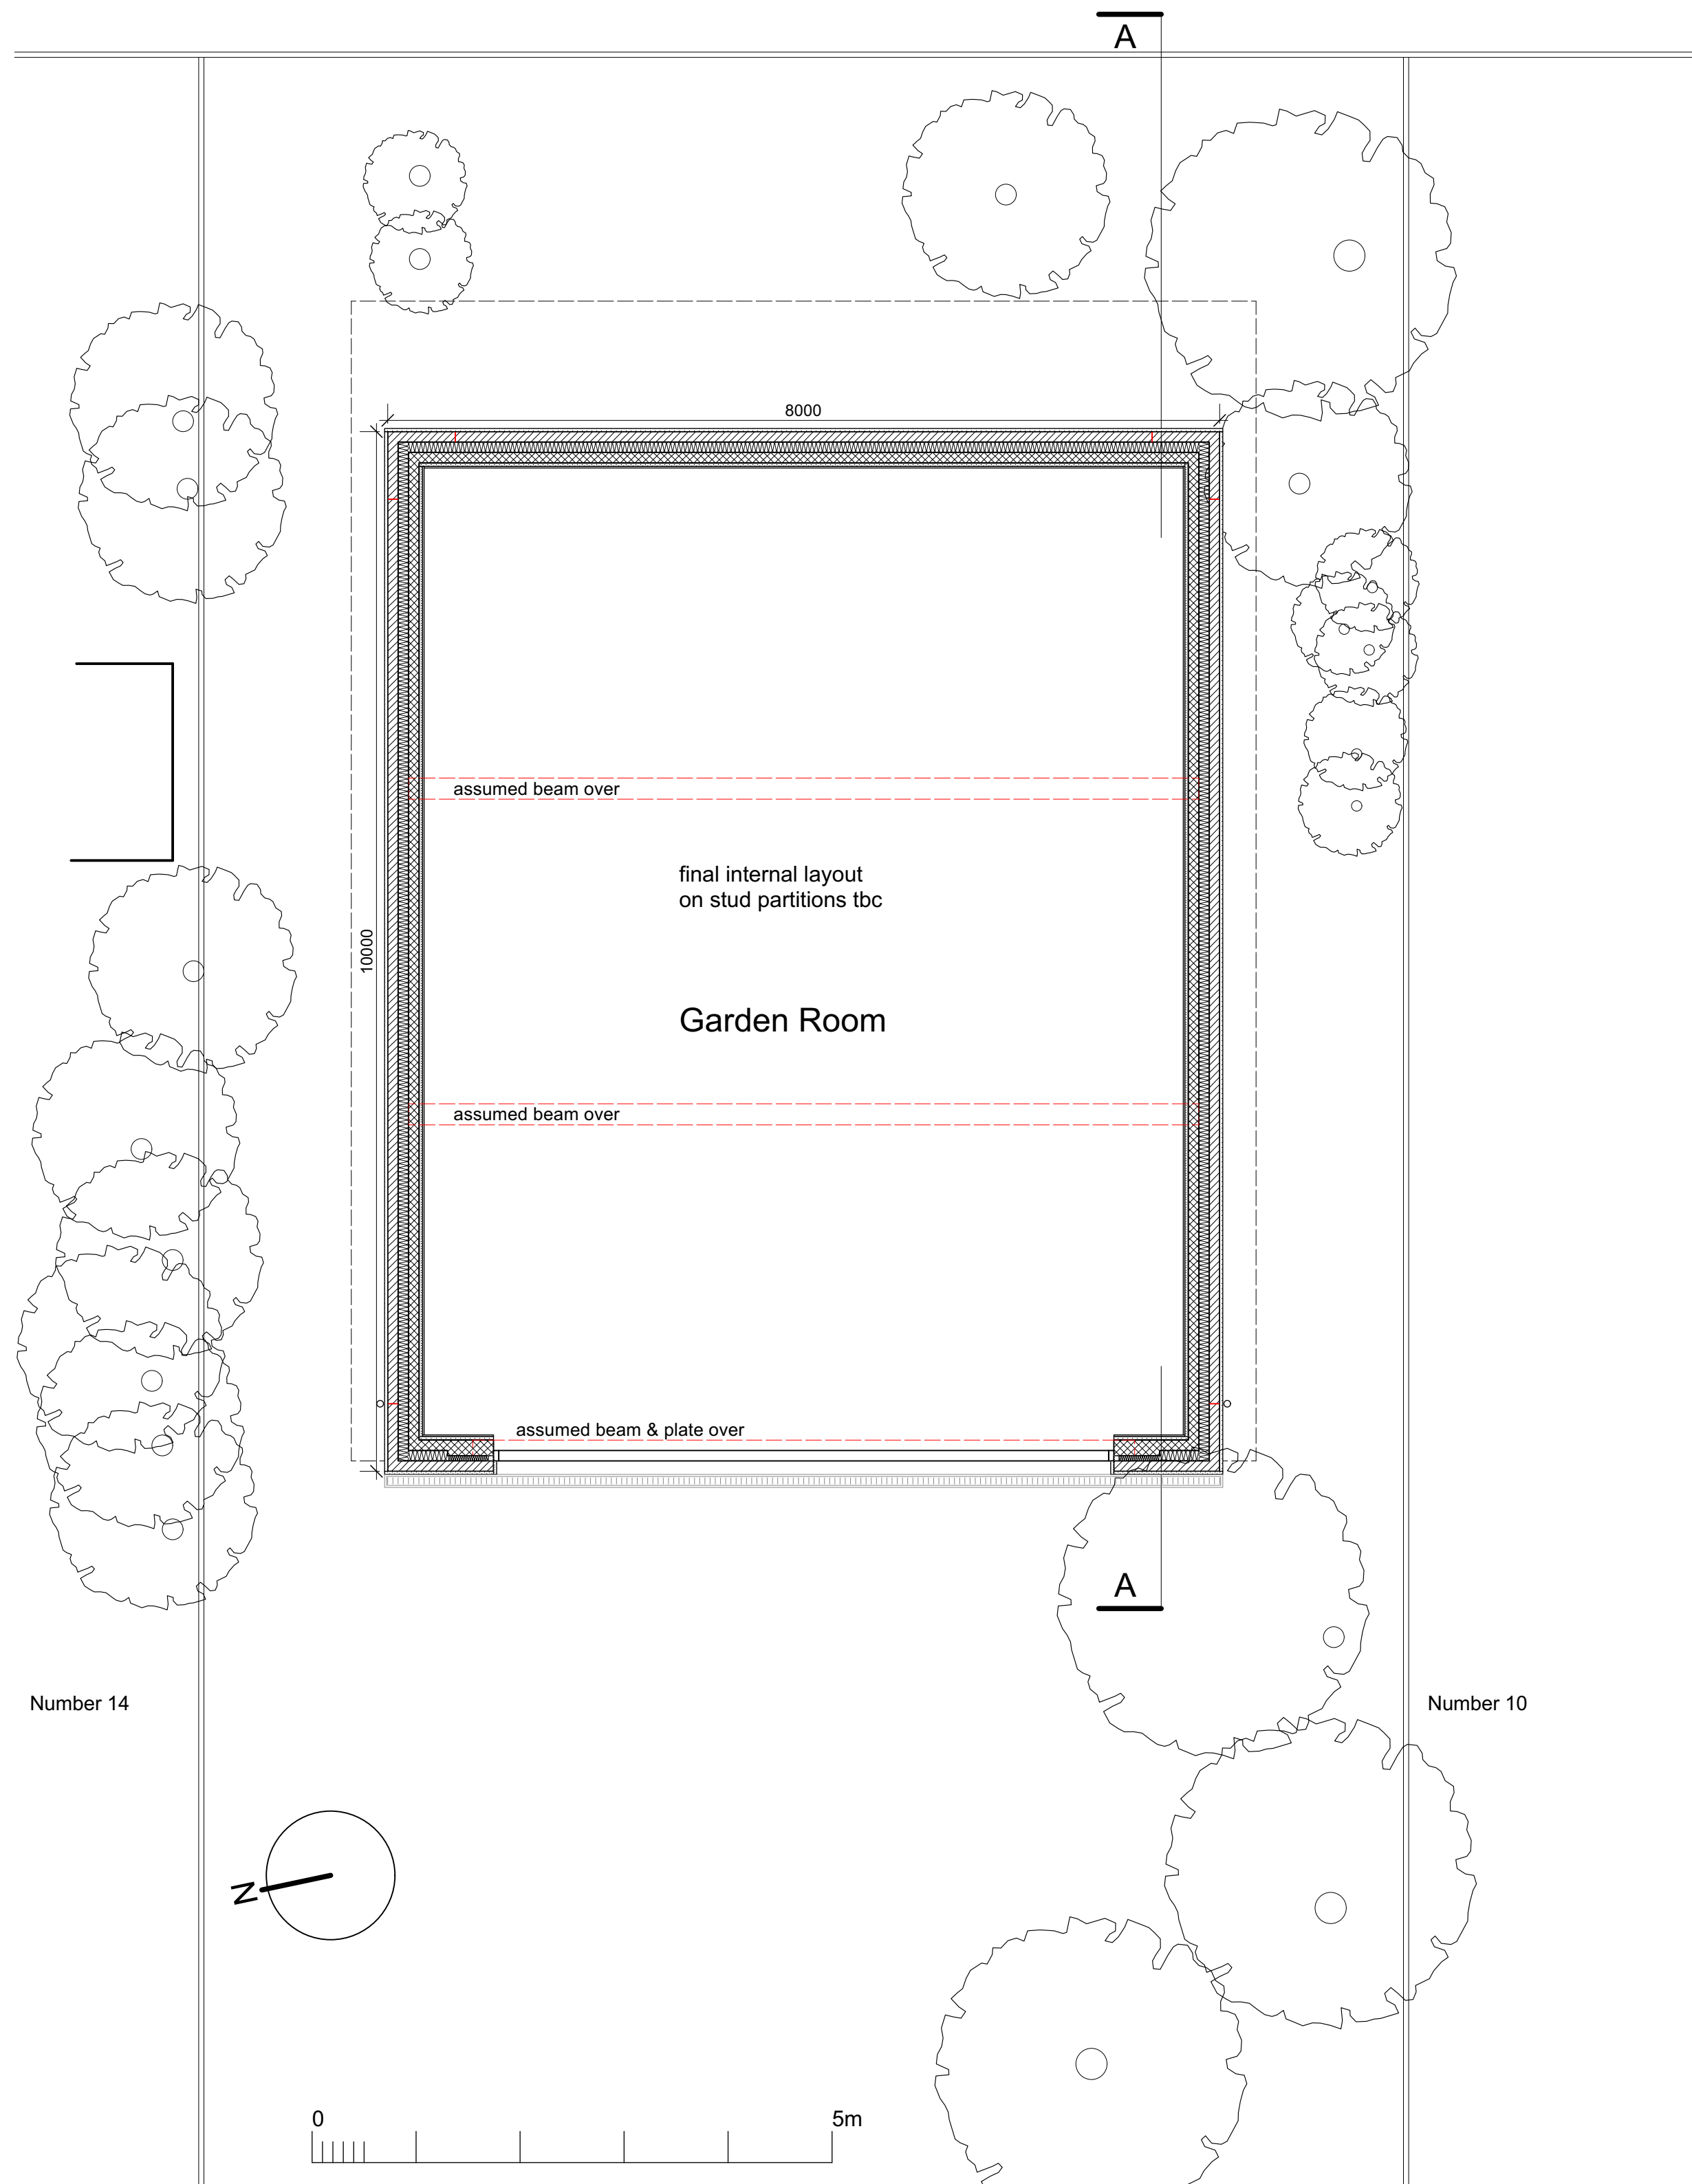

REV	DESCRIPTION	DATE
bellis		architects
London t: 020 7831 2333		www.bellisarchitects.com
CONTRACT		
12 Bancroft Avenue London N2 0AS		
PROJECT STATUS Planning		
DRAWING TITLE Proposed Garden Building		
DRAWN BY AP	DATE 20/11/2023	CHECKED DB
SCALE 1:50, 1:100, 1:25	SHEET SIZE ISO A1	
DRAWING No 0602 - 100.01	REV	
 A member of the Royal Institute of Architects		