


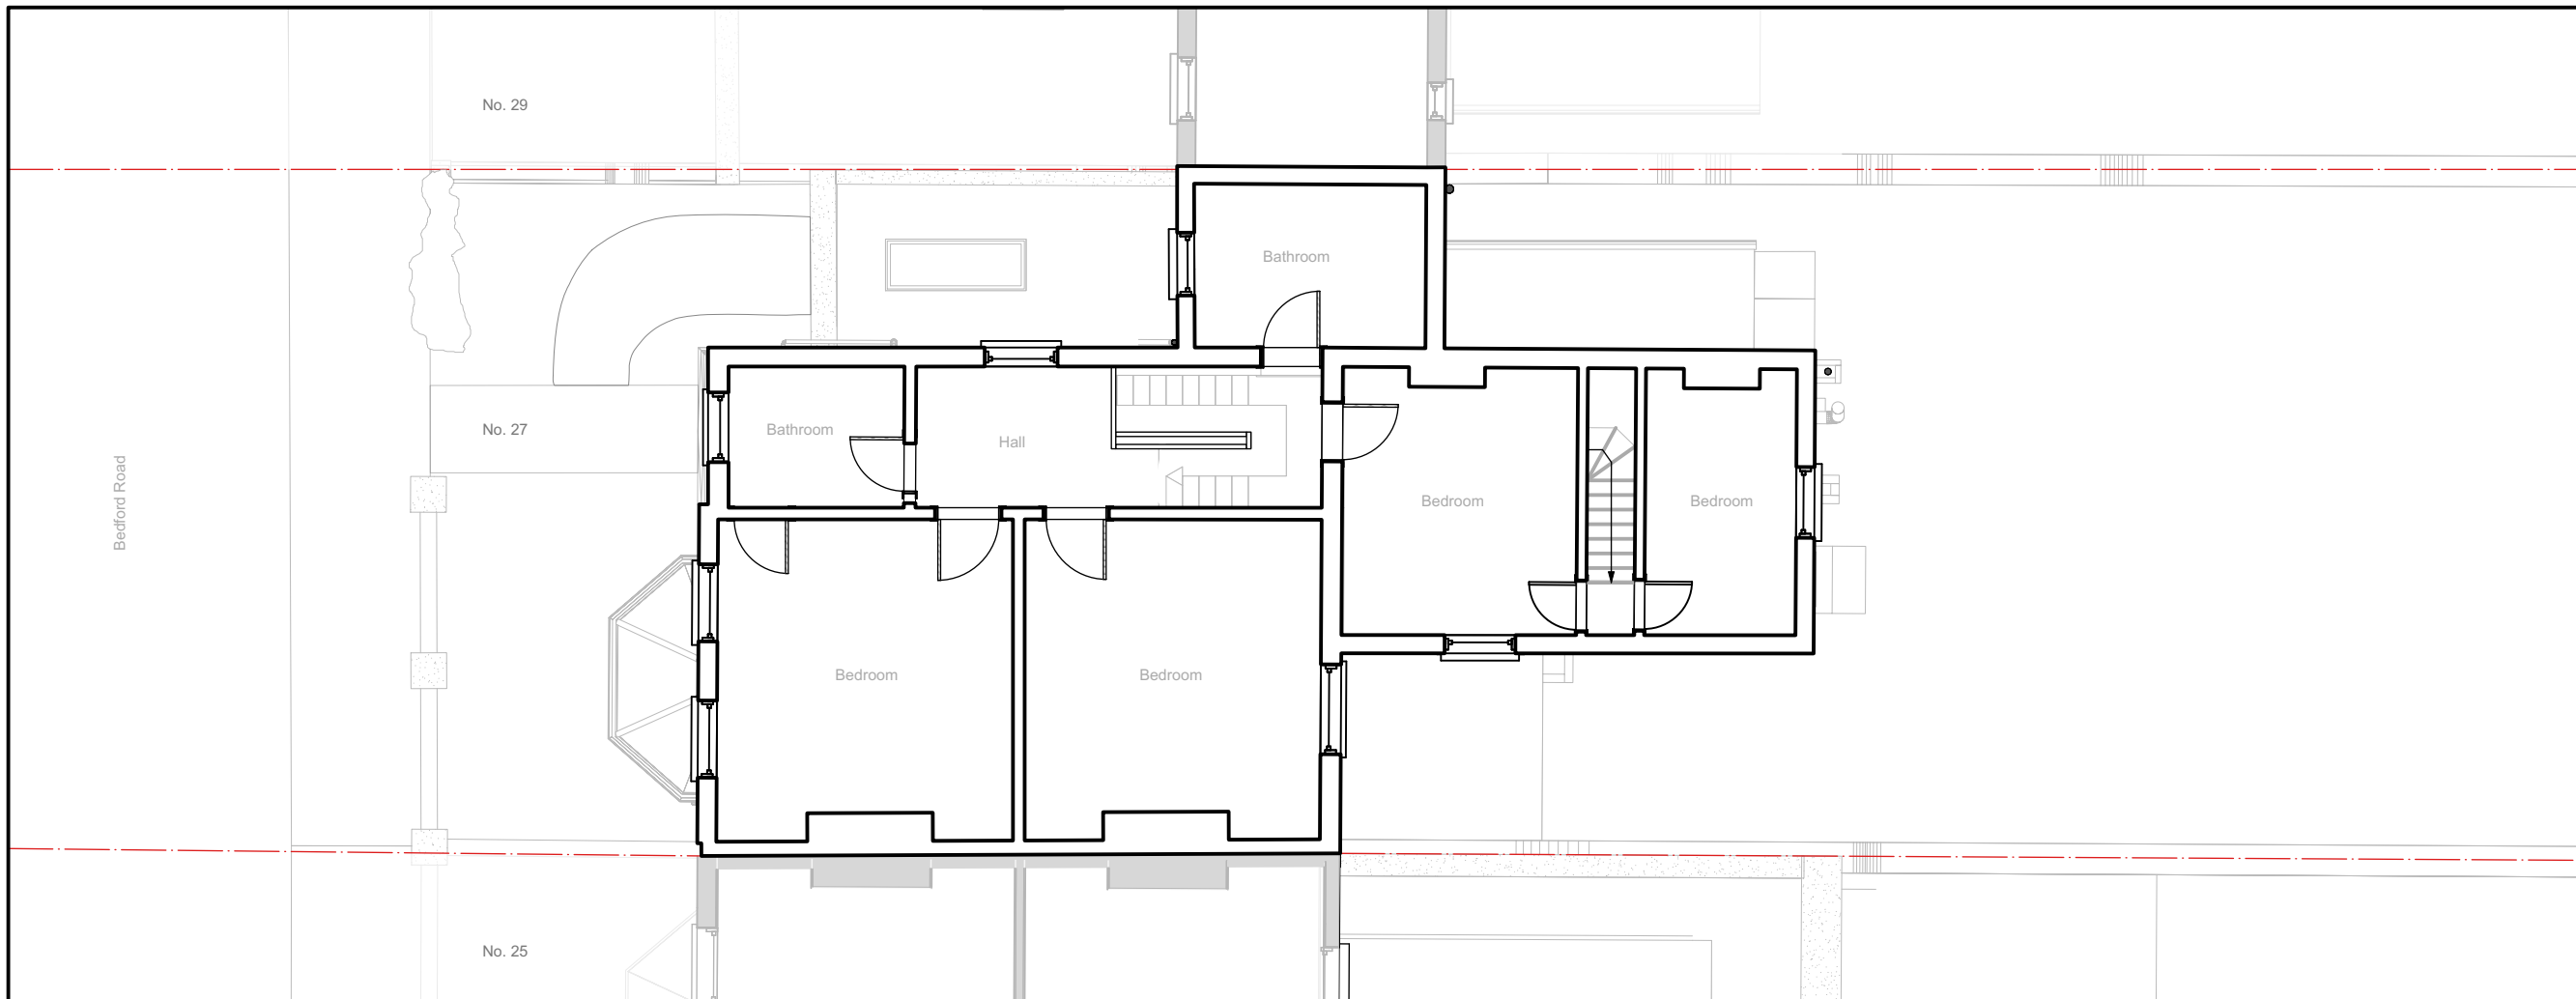

Drawing No.
A3 A102