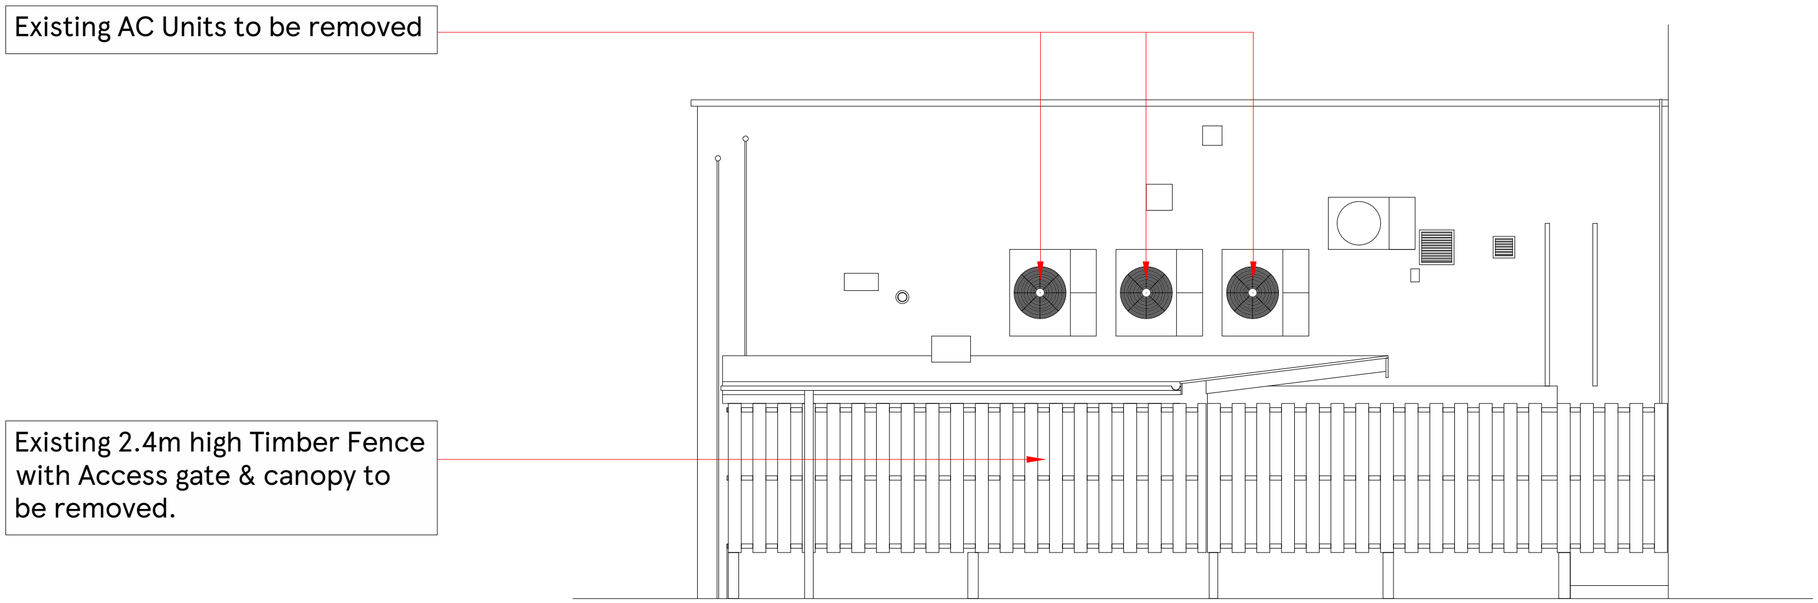

WEST ELEVATION

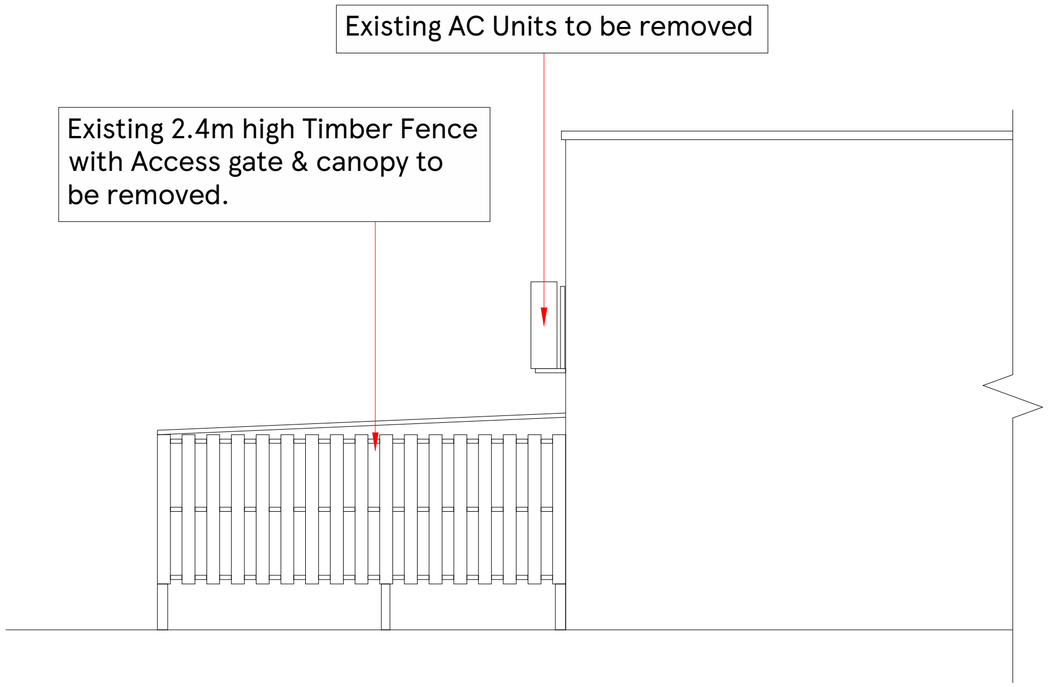

PART SOUTH ELEVATION

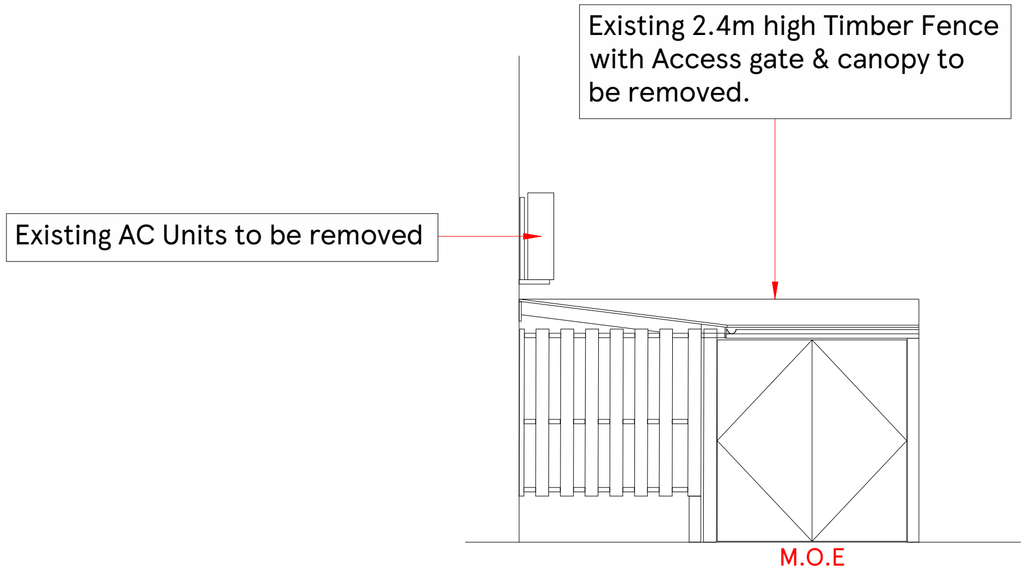

PART NORTH ELEVATION

SCALE BAR

1:50

1m 0 1m 2m 3m 4m 5m

DRAWING NO	03_2383_03A
SCALE	1:50@A2
DATE	24.11.2023
CHECKED BY	DEEKSHA
DRAWN BY	MOHAMMED AFLAH K H
STORE TYPE	EXPRESS
STORE NAME	CROUCH END
CONTENT	EXISTING ELEVATIONS_ARCH

TESCO
FEASIBILITY PLANNING
STORE PLANNING DEPARTMENT
PROPERTY SERVICES
HIGHWOODS BUILDING, KESTREAL WAY
WELWYN GARDEN CITY, HERTFORDSHIRE, AL7 1GB UK
TELEPHONE : 01707 395150

THE COPYRIGHT AND ALL OTHER RIGHTS IN AND RELATING TO THIS PUBLICATION BELONG TO AND ARE THE SOLE PROPERTY OF TESCO STORES LIMITED ALL RIGHTS ARE RESERVED. NEITHER THE WHOLE NOR ANY PART OF THIS PUBLICATION MAY BE REPRODUCED OR TRANSMITTED IN ANY FORM OR BY ANY ELECTRONIC OR MECHANICAL MEANS INCLUDING PHOTOCOPYING AND RECORDING OR FROM ANY RETRIEVAL SYSTEM WITHOUT THE PRIOR WRITTEN LICENCE FROM THE OWNER © 1997 TESCO STORES LIMITED