


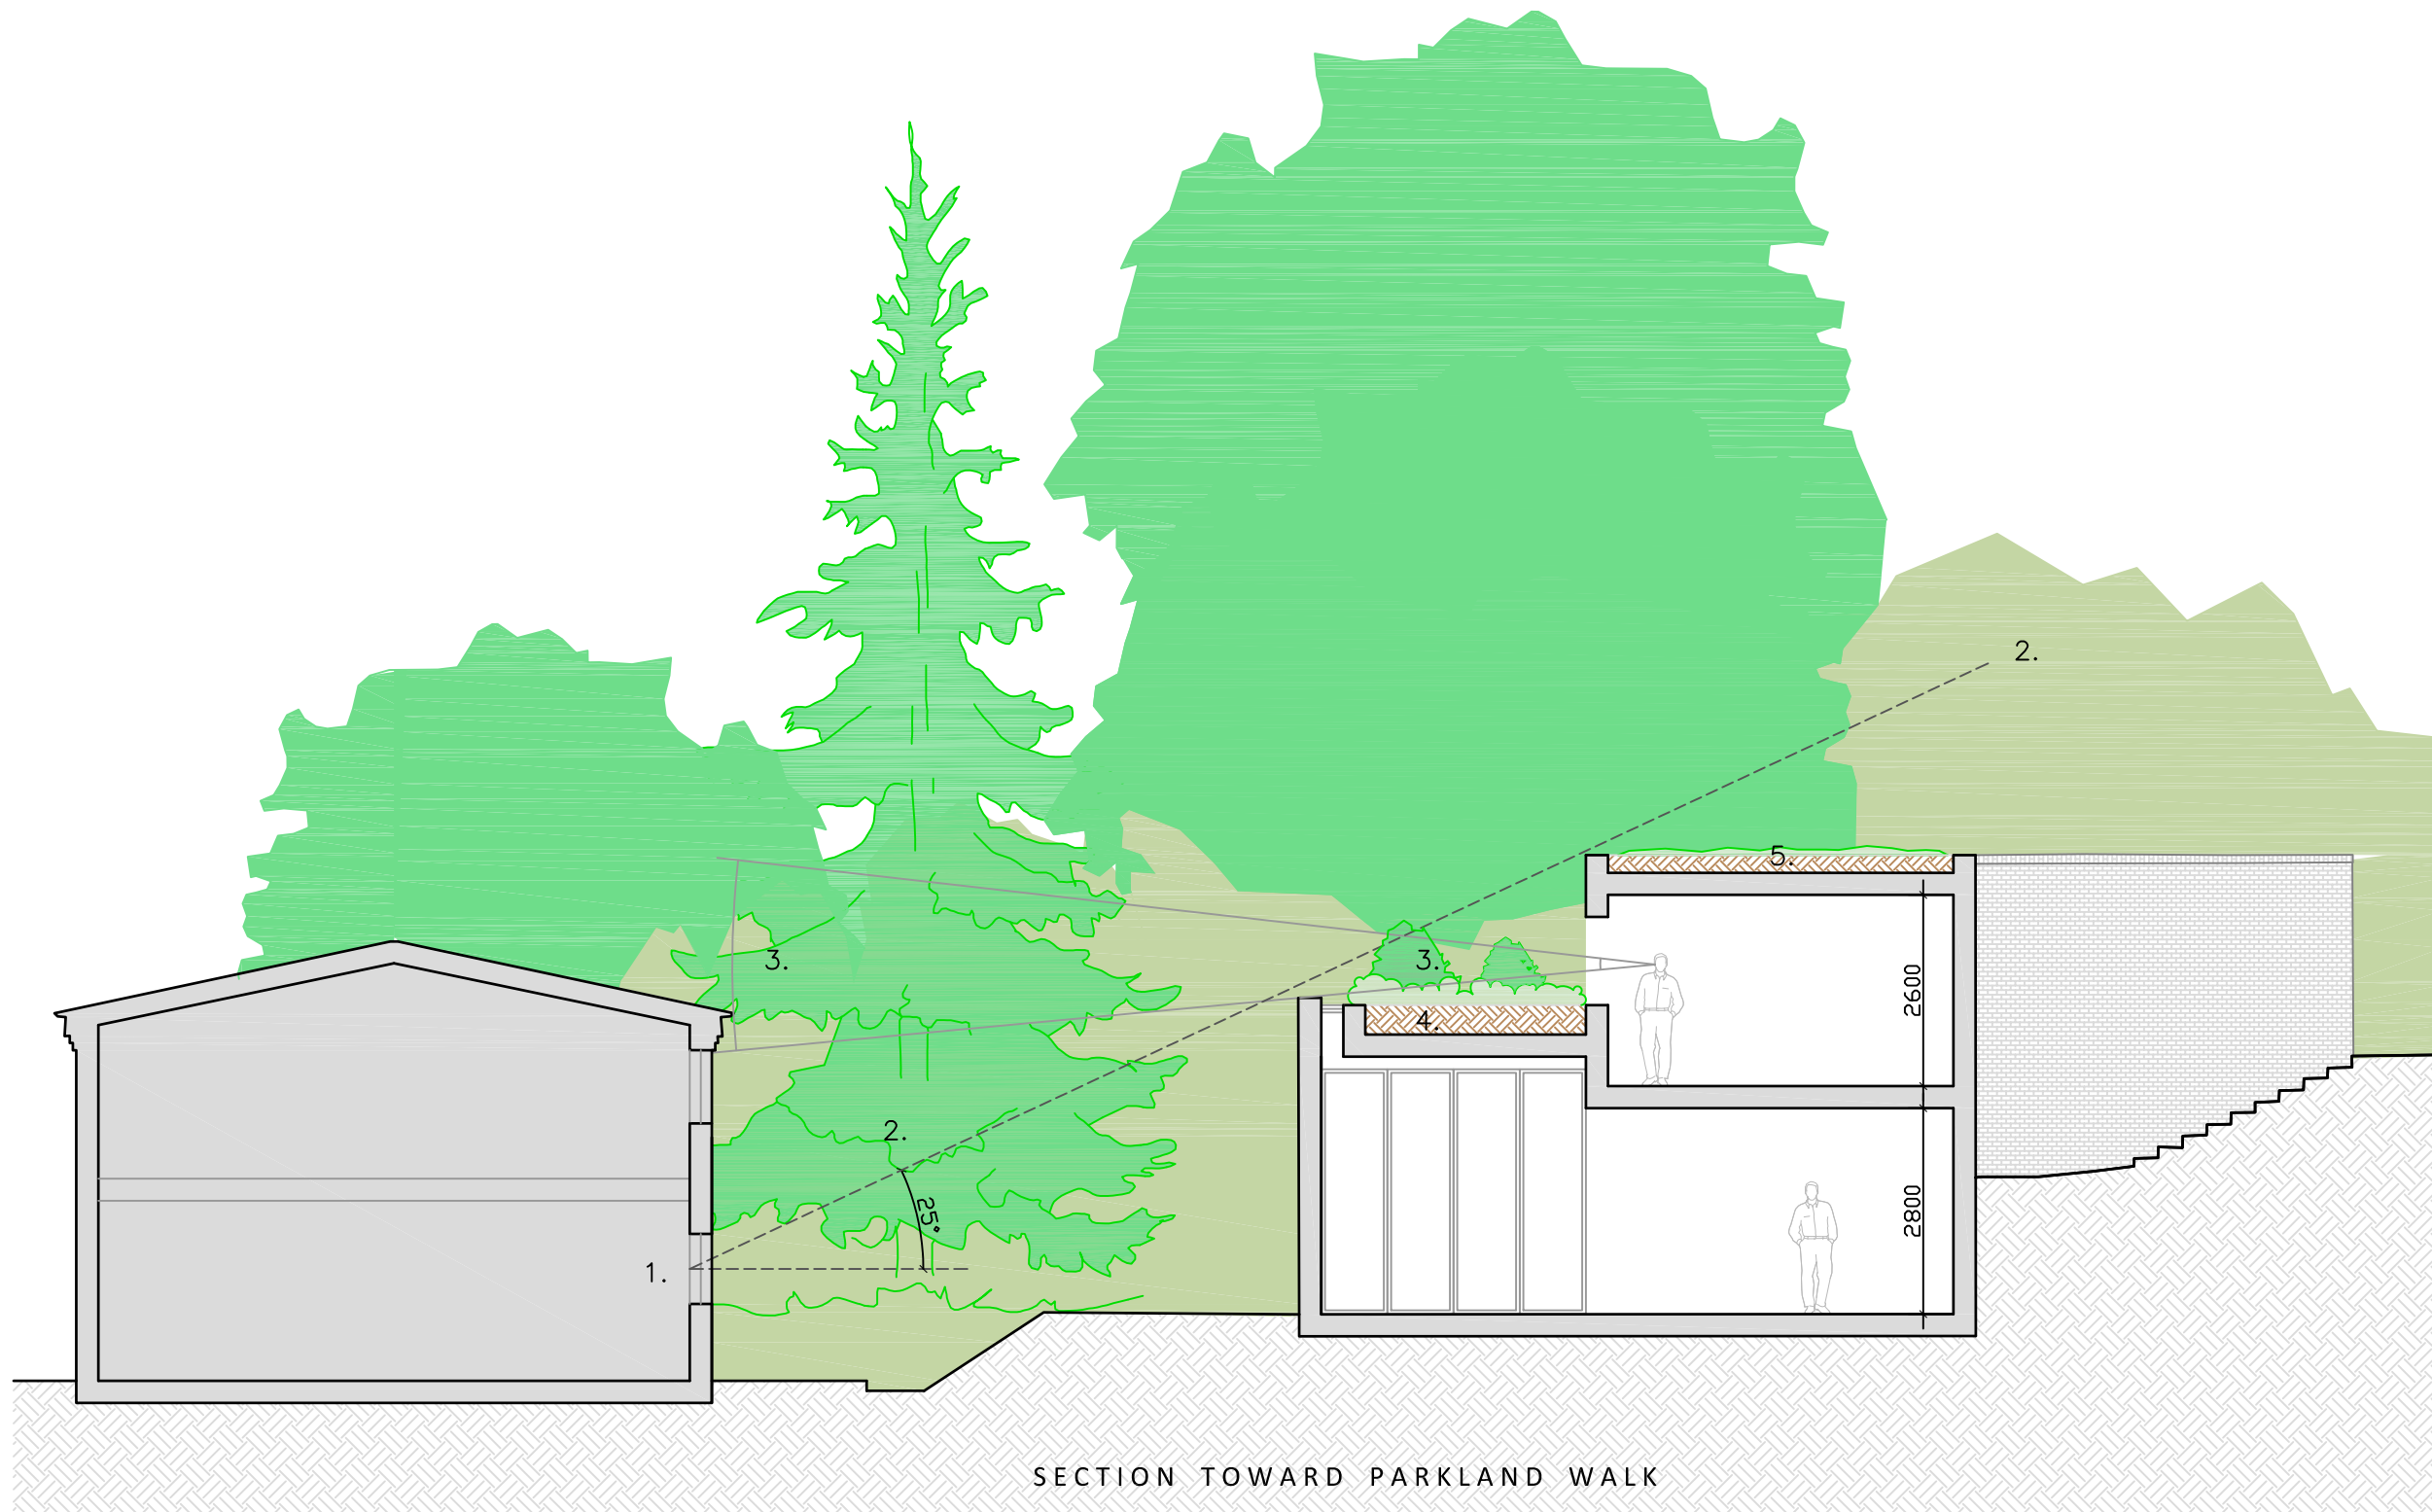

1. Mid point of window at lower ground floor
2. Daylight angle complies with BRE 'Site layout planning for daylight and sunlight: a guide to good practice'
3. Roof parapet prevents overlooking. Deep soil planting provides additional screening
4. 400mm deep planting medium (Perennials, small shrubs to 1.5m)
5. 250mm deep planting medium (Wild grassland)

SECTION TOWARD PARKLAND WALK

THIS DRAWING IS COPYRIGHT PROTECTED AND ITS USE OR REPRODUCTION IN ANY WAY WITHOUT WRITTEN APPROVAL OF UNDERCURRENT LIMITED IS PROHIBITED. NO DIMENSIONS SHOULD BE SCALED FROM THE DRAWING AND ANY DISCREPANCIES FOUND IN THE DRAWING SHOULD BE REFERRED TO UNDERCURRENT LIMITED.

Undercurrent Ltd.  
www.undercurrent-architects.com



Client  
**Candice Lake**

Project  
**Shepherd's Close  
Highgate N6**

Title  
**Proposed  
Section**

|       |           |
|-------|-----------|
| Drawn |           |
| Date  | 22/11/23  |
| Scale | 1:100 @A3 |

|                  |          |
|------------------|----------|
| Drawing Number   | Rev      |
| <b>UK 145-16</b> | <b>1</b> |

0 1m 2m 5m