


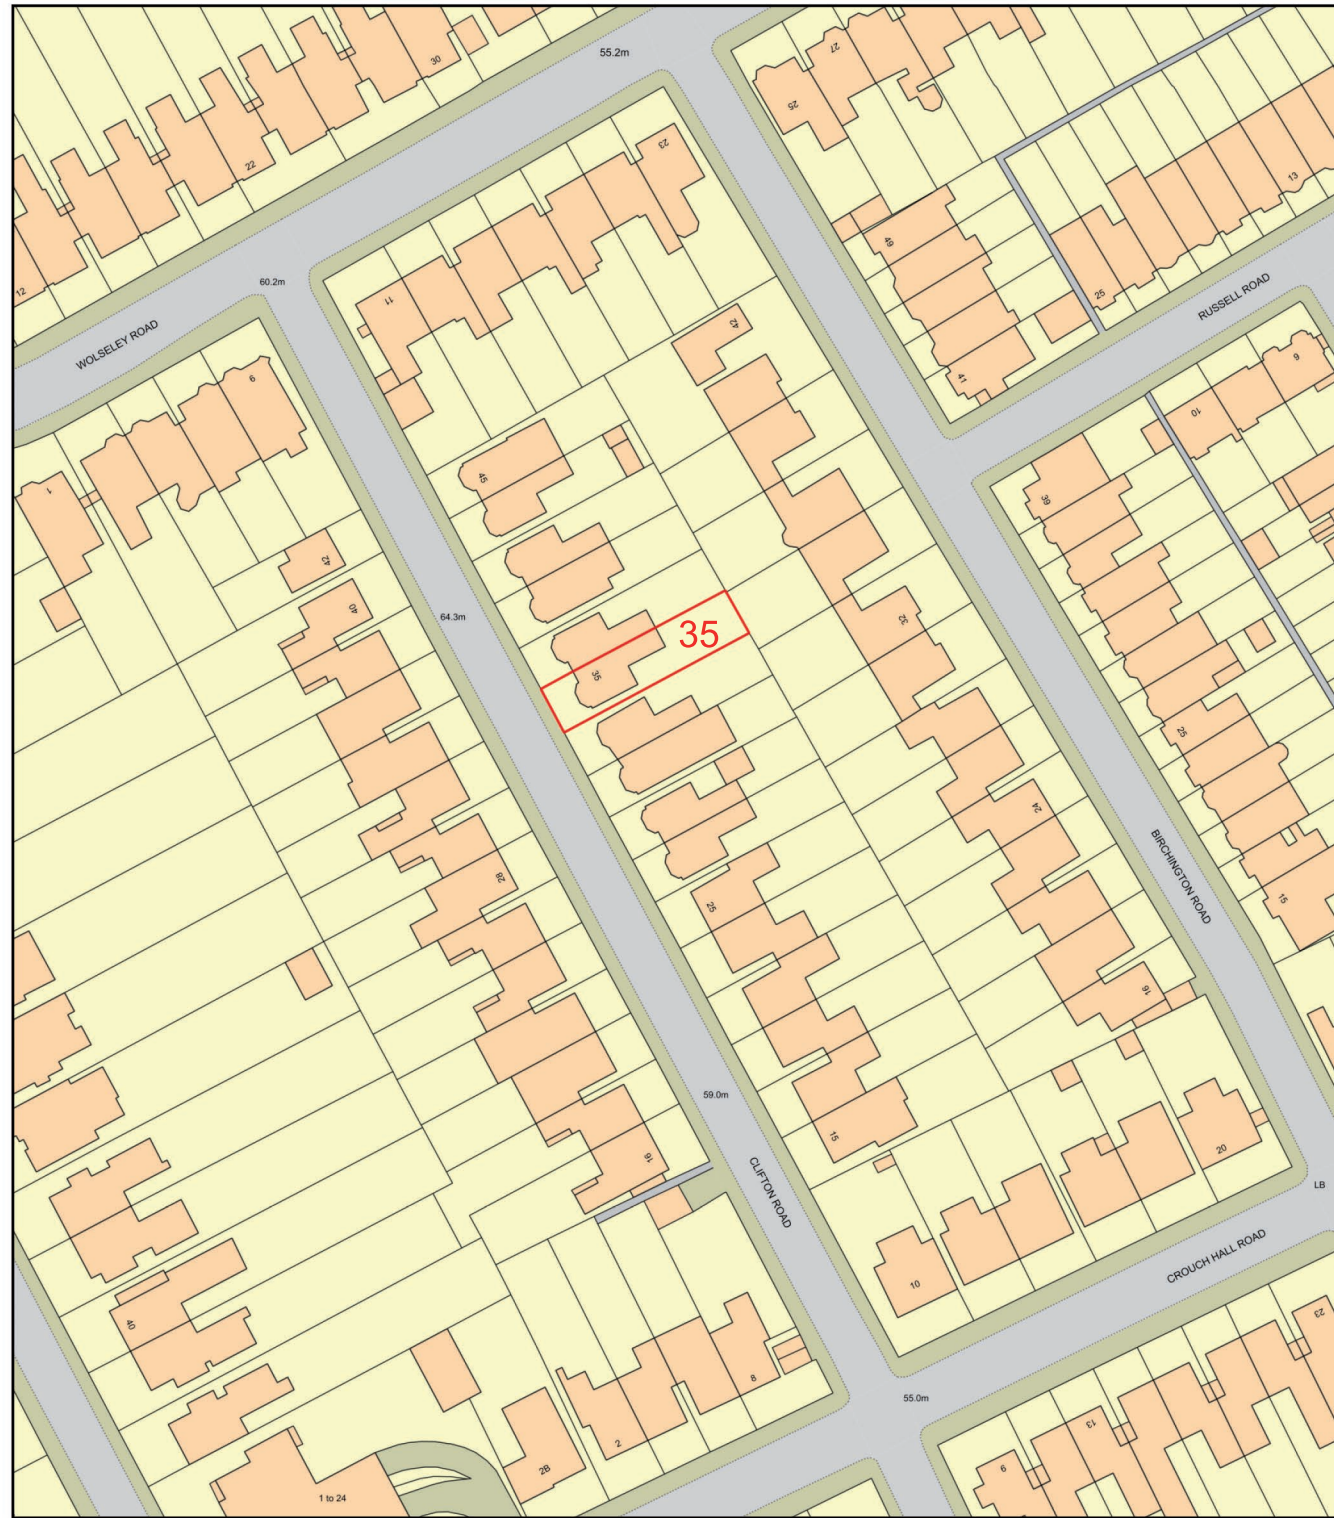

1:1250 @A3 0 50
Metres



ana alonso architect | muswell hill
Dipl Arch ARB
facebook.com/ana.alonso.architect

35 Clifton Road

SITE LOCATION PLAN

rev

AP(00)01

Date: Nov '23

Job No: 2023/129



0 50
Scale 1:1250@A3