FOR PLANNING

Rev	Date

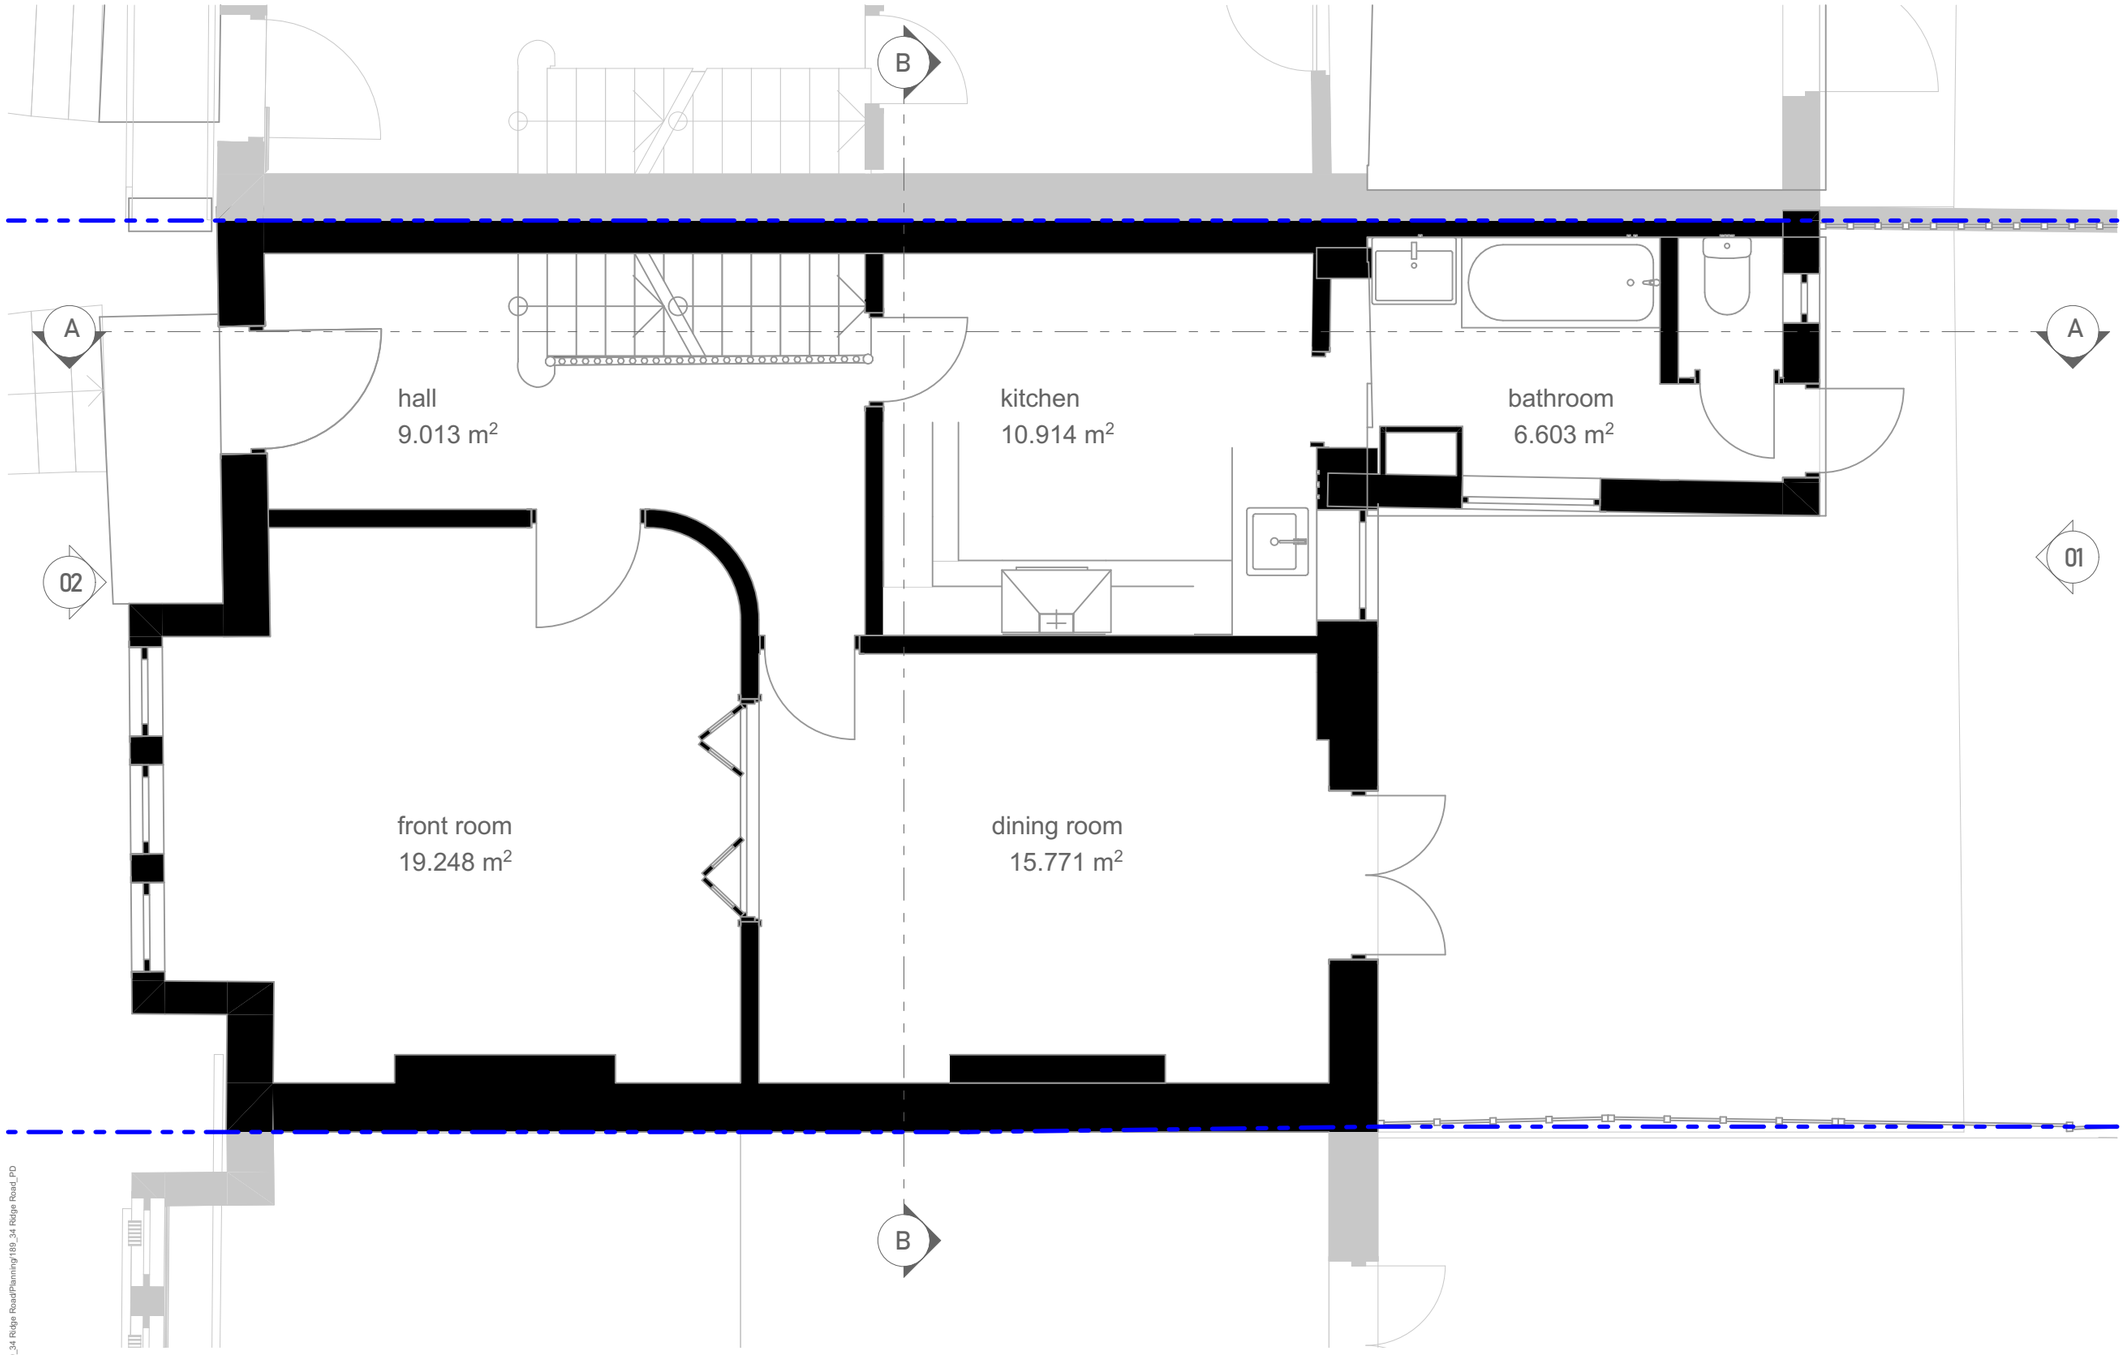

N

SCALE 1:50 0 1000 2000 3000 4000 5000mm

10b Branch Place
London N1 5PH
p: 0207 686 3445
e: info@scenarioarchitecture.com
w: www.scenarioarchitecture.com

Project Name:
34 Ridge Road

Client:
Audrey Legrand and Sean James

Site Location:
34 Ridge Road
London N8 9LJ UK

Drawing not to be used other than the purpose for which it was prepared. It's supplied without liability for errors or omissions. Do not scale from the drawing. All dimensions are to be checked on site. This drawing is to be read in conjunction with all other drawings. Notes on this drawing will apply to all other drawings where a similar position exists.

Scale @ A2
1:50

Project No.
189

Drawing Name
Existing Ground Floor Plan

Drawing Number
EX-A1.01

Rev

BIMcloud: scenariocarchitecture - BIMcloud Software as a Service/189_34 Ridge Road/Planning/189_34 Ridge Road_PD

FOR PLANNING

Rev	Date

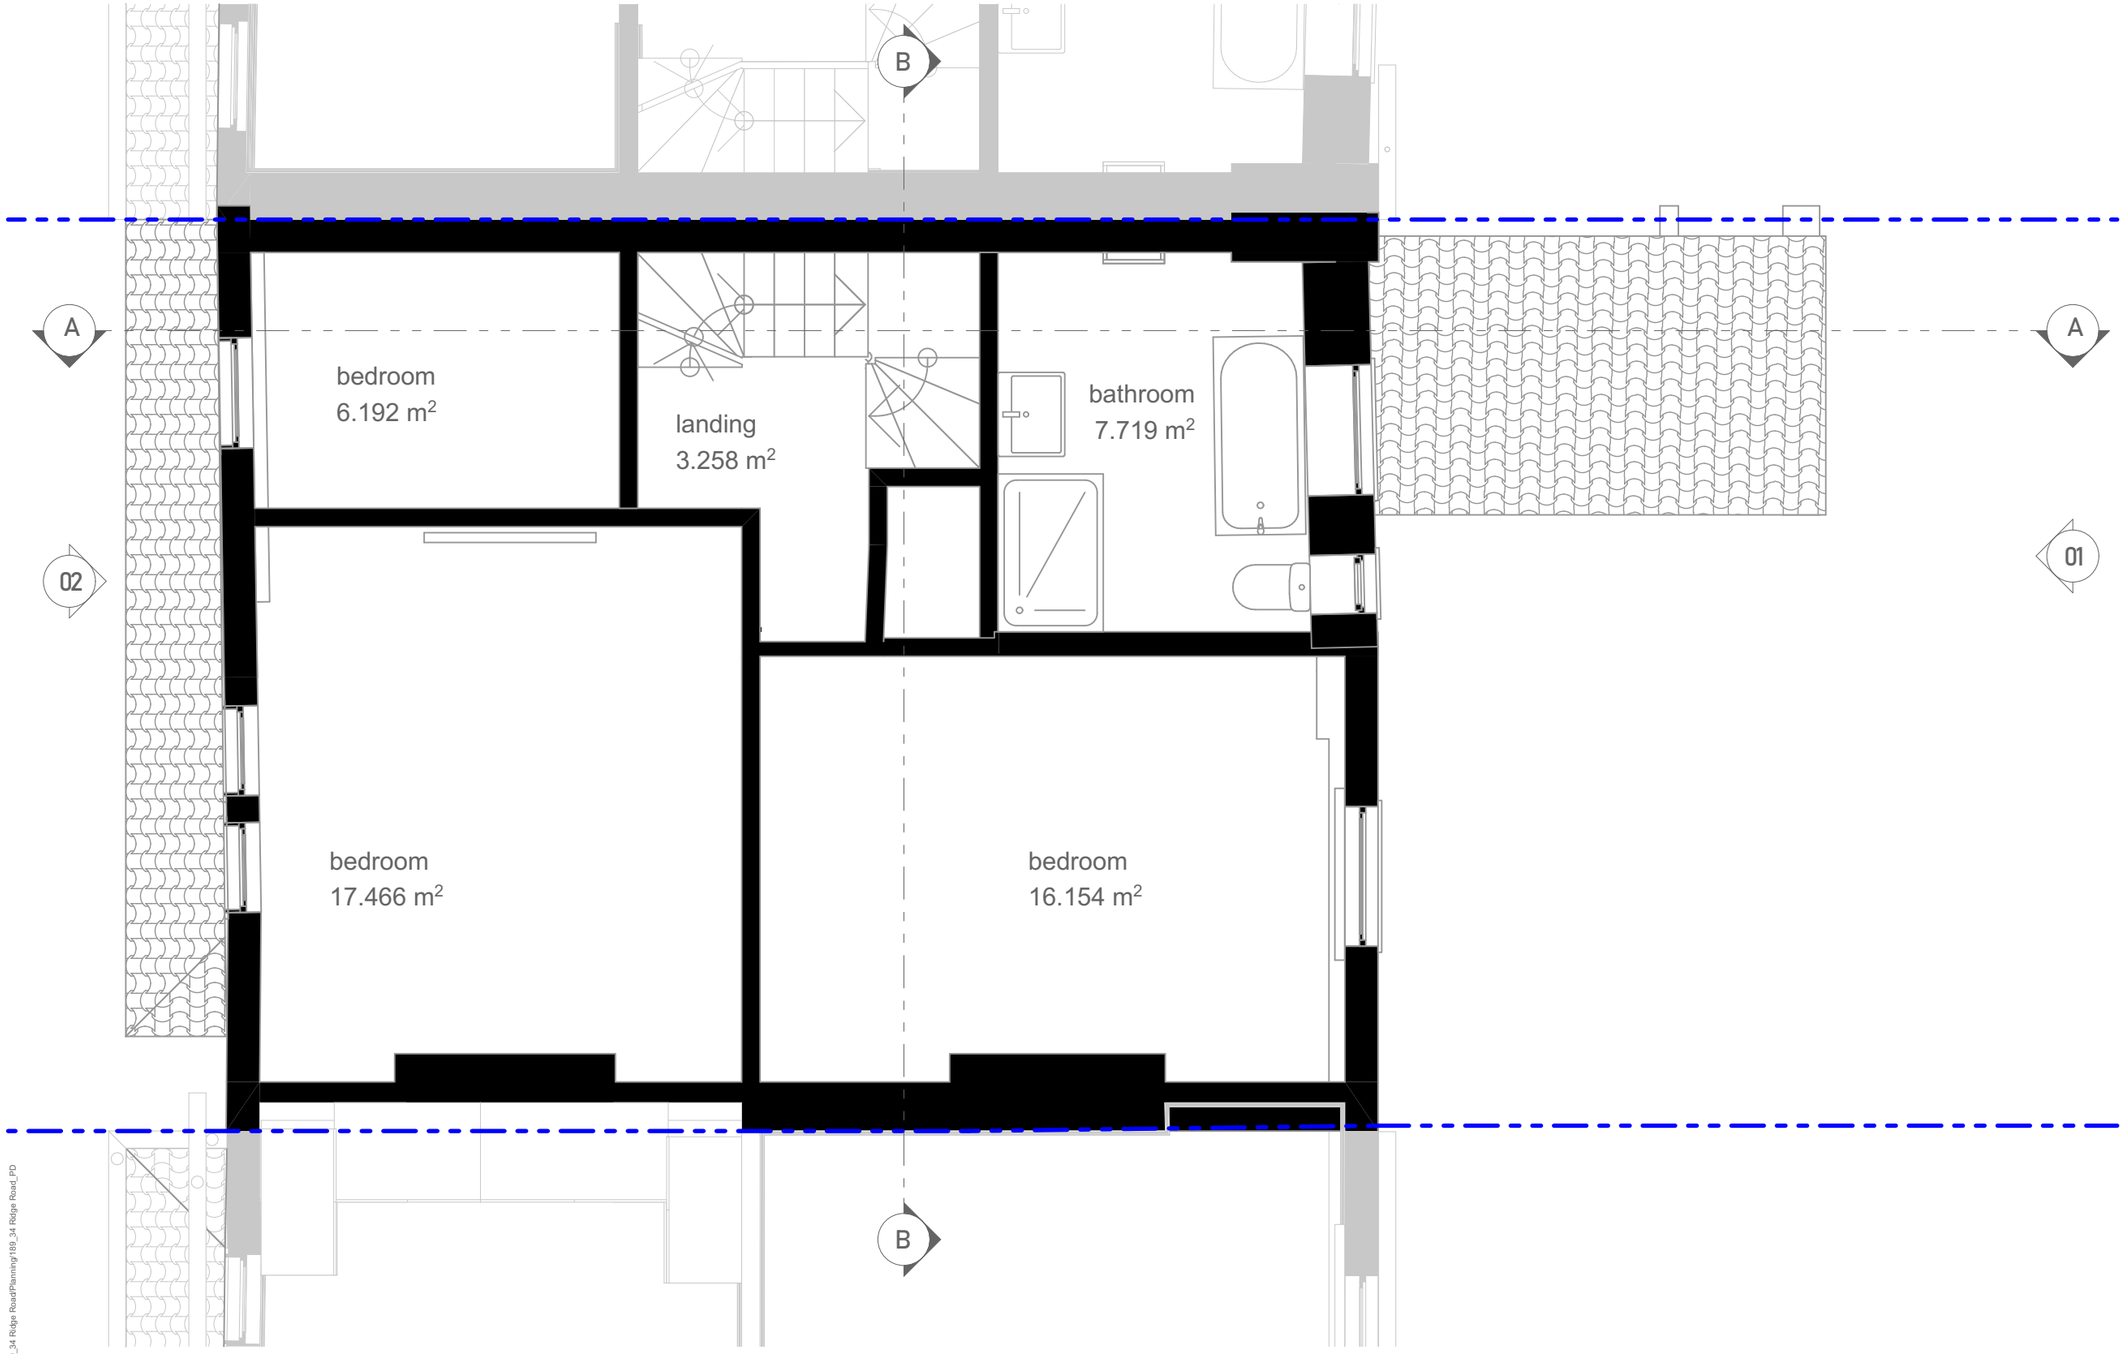

N

SCALE 1:50
0 1000 2000 3000 4000 5000mm

10b Branch Place
London N1 5PH
p: 0207 686 3445
e: info@scenarioarchitecture.com
w: www.scenarioarchitecture.com

Project Name:
34 Ridge Road

Client:
Audrey Legrand and Sean James

Site Location:
34 Ridge Road
London N8 9LJ UK

Drawing not to be used other than the purpose for which it was prepared. It's supplied without liability for errors or omissions. Do not scale from the drawing. All dimensions are to be checked on site. This drawing is to be read in conjunction with all other drawings. Notes on this drawing will apply to all other drawings where a similar position exists.

Scale @ A2
1:50

Project No.
189

Drawing Name
Existing First Floor Plan

Drawing Number
EX-A1.02

Rev

BIMcloud: scenarioarchitecture - BIMcloud Software as a Service/189_34 Ridge Road/Planning/189_34 Ridge Road_PD

FOR PLANNING

Rev	Date

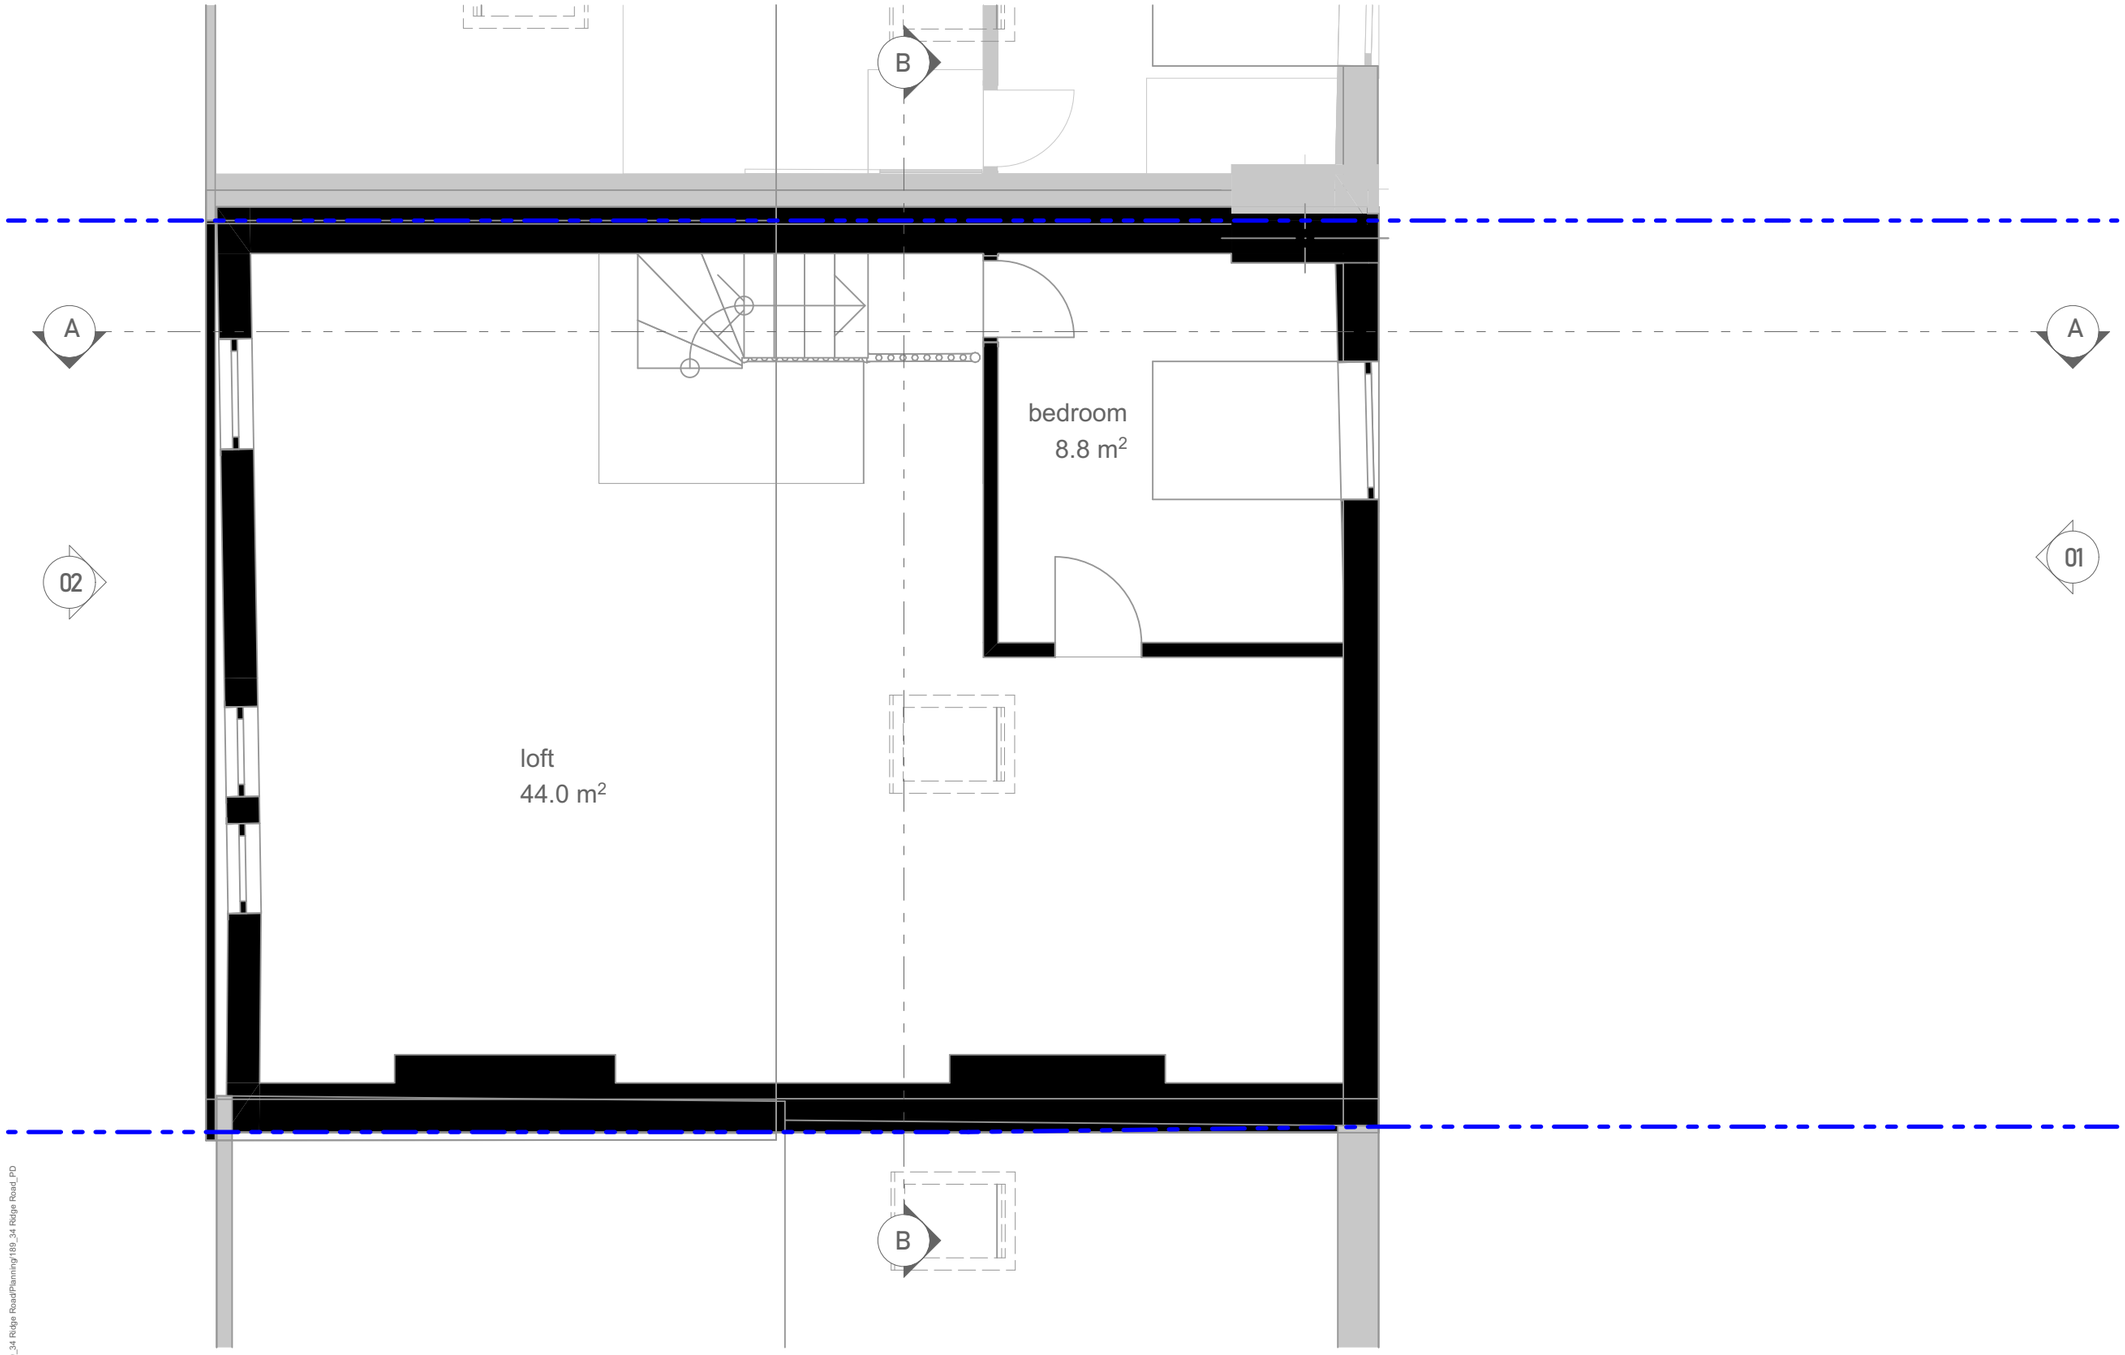

N

SCALE 1:50 0 1000 2000 3000 4000 5000mm

S/A

10b Branch Place
London N1 5PH
p: 0207 686 3445
e: info@scenarioarchitecture.com
w: www.scenarioarchitecture.com

Project Name:
34 Ridge Road

Client:
Audrey Legrand and Sean James

Site Location:
34 Ridge Road
London N8 9LJ UK

Drawing not to be used other than the purpose for which it was prepared. It's supplied without liability for errors or omissions. Do not scale from the drawing. All dimensions are to be checked on site. This drawing is to be read in conjunction with all other drawings. Notes on this drawing will apply to all other drawings where a similar position exists.

Scale @ A2
1:50

Project No.
189

Drawing Name
Existing Loft Floor Plan

Drawing Number
EX-A1.03

Rev

BIMcloud: scenarioarchitecture - BIMcloud Software as a Service/189_34 Ridge Road/Planning/189_34 Ridge Road_PD

FOR PLANNING

Rev	Date

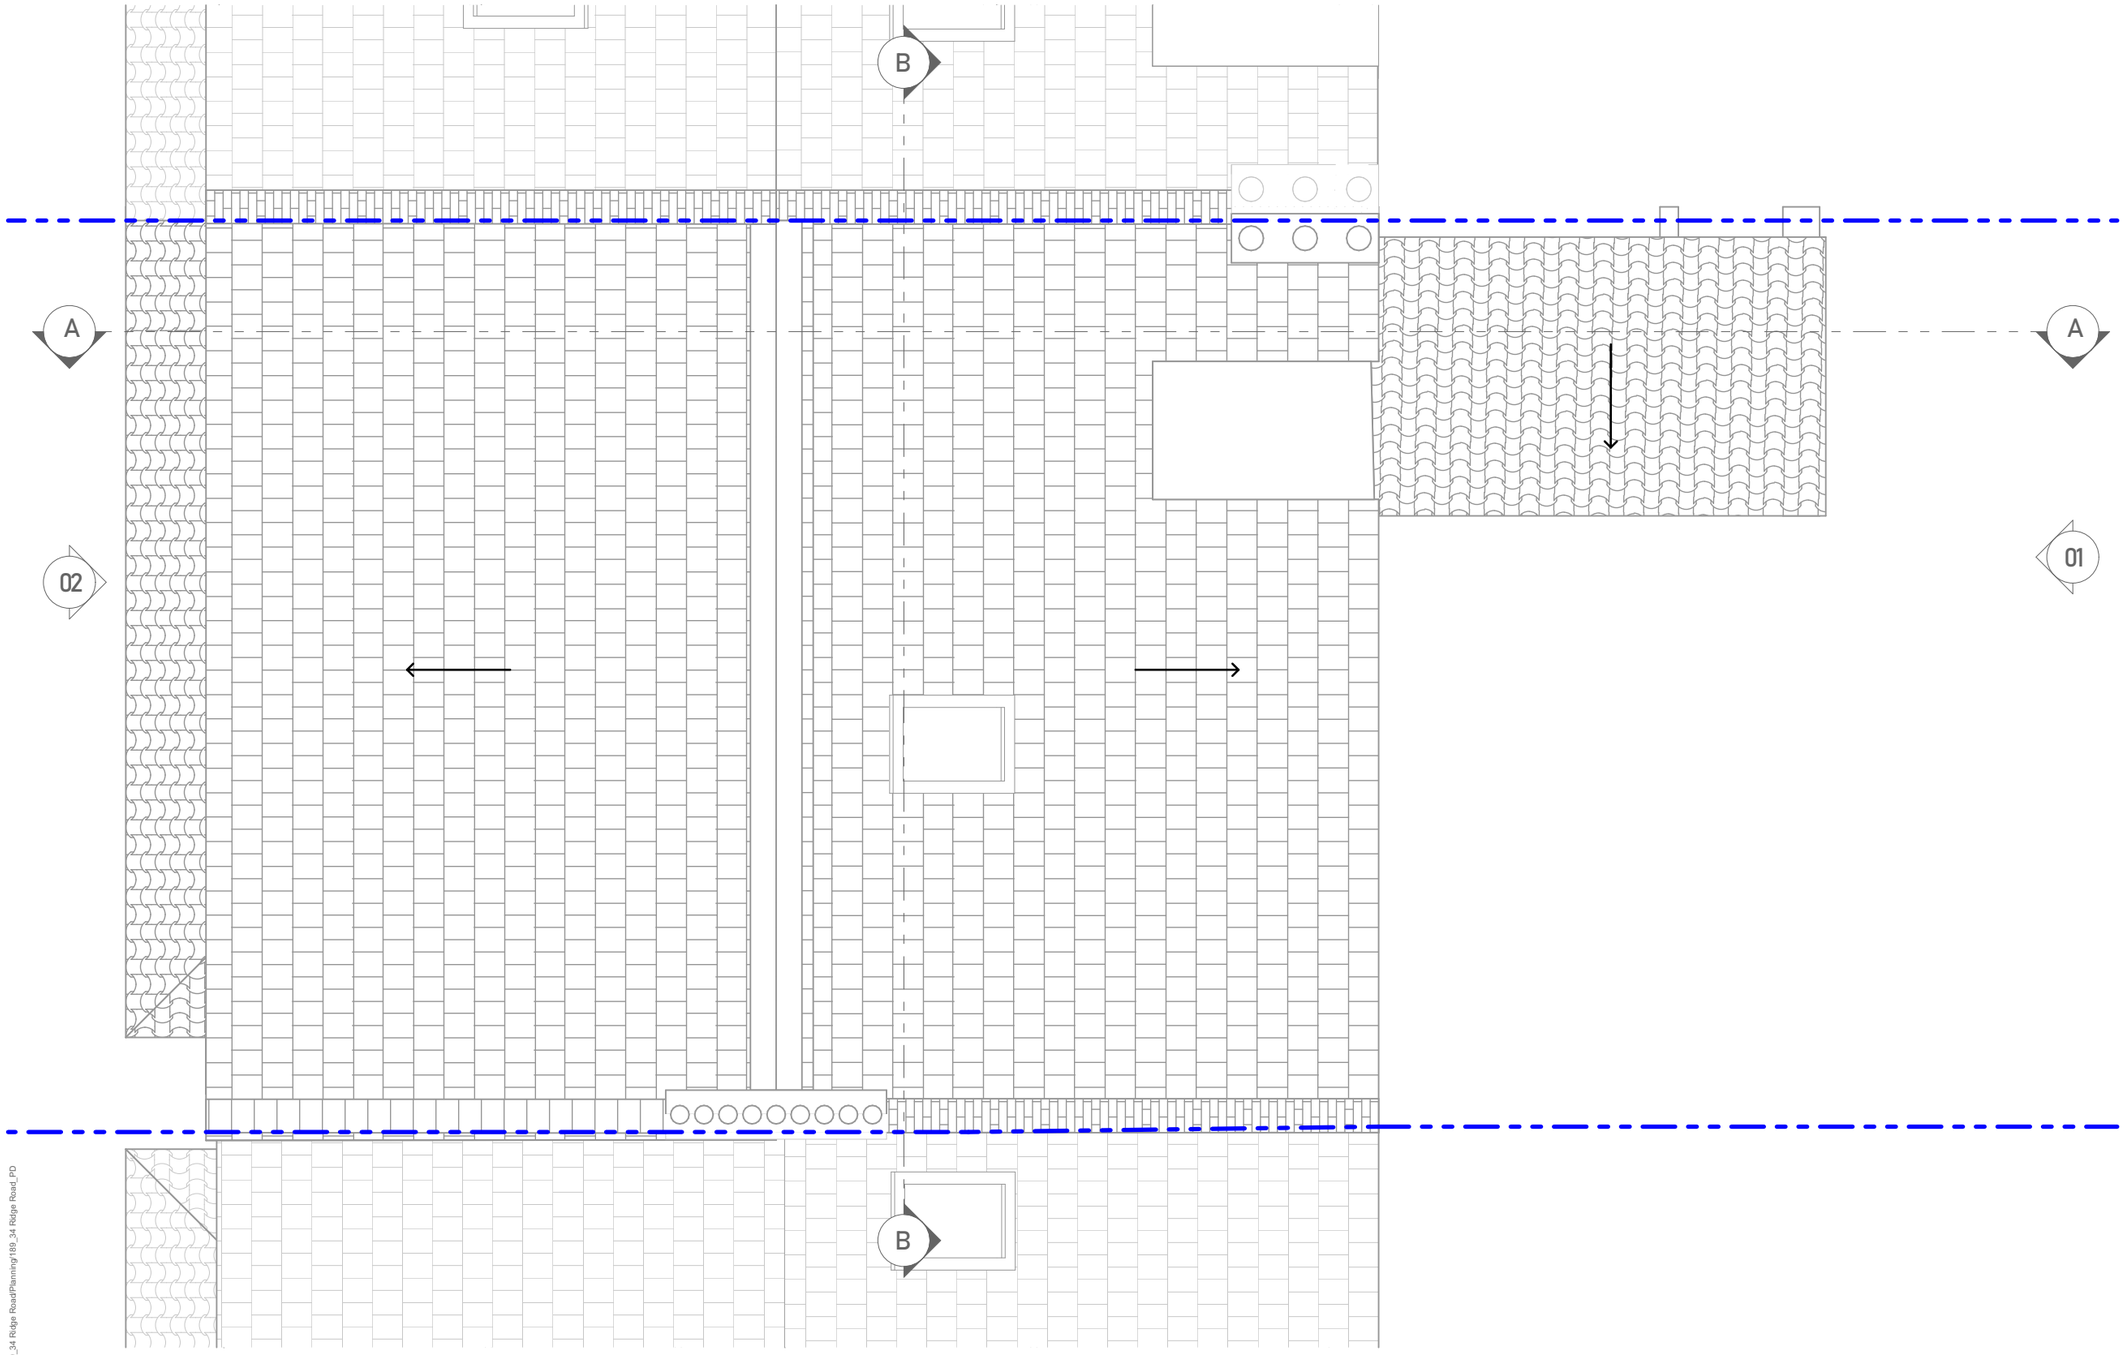

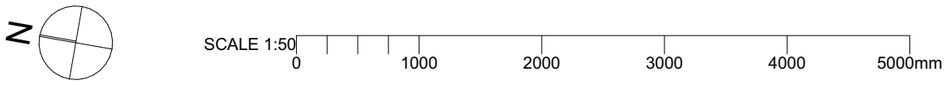

10b Branch Place
London N1 5PH
p: 0207 686 3445
e: info@scenarioarchitecture.com
w: www.scenarioarchitecture.com

Project Name:
34 Ridge Road

Client:
Audrey Legrand and Sean James

Site Location:
34 Ridge Road
London N8 9LJ UK

Drawing not to be used other than the purpose for which it was prepared. It's supplied without liability for errors or omissions. Do not scale from the drawing. All dimensions are to be checked on site. This drawing is to be read in conjunction with all other drawings. Notes on this drawing will apply to all other drawings where a similar position exists.

Scale @ A2
1:50

Project No.
189

Drawing Name
Existing Roof Plan

Drawing Number
EX-A1.04

Rev

BIMcloud: scenarioarchitecture - BIMcloud Software as a Service/189_34 Ridge Road/Planning/189_34 Ridge Road_PD

FOR PLANNING

Rev	Date

SCALE 1:50
0 1000 2000 3000 4000 5000mm

10b Branch Place
London N1 5PH
p: 0207 686 3445
e: info@scenarioarchitecture.com
w: www.scenarioarchitecture.com

Project Name:
34 Ridge Road

Client:
Audrey Legrand and Sean James

Site Location:
34 Ridge Road
London N8 9LJ UK

Drawing not to be used other than the purpose for which it was prepared. It's supplied without liability for errors or omissions. Do not scale from the drawing. All dimensions are to be checked on site. This drawing is to be read in conjunction with all other drawings. Notes on this drawing will apply to all other drawings where a similar position exists.

Scale @ A2
1:50

Project No.
189

Drawing Name
Existing Front Elevation

Drawing Number
EX-A2.01

Rev

BIMcloud: scenarioarchitecture - BIMcloud Software as a Service/189_34 Ridge Road/Planning/189_34 Ridge Road_PD

FOR PLANNING

Rev	Date

SCALE 1:50 0 1000 2000 3000 4000 5000mm

10b Branch Place
London N1 5PH
p: 0207 686 3445
e: info@scenarioarchitecture.com
w: www.scenarioarchitecture.com

Project Name:
34 Ridge Road

Client:
Audrey Legrand and Sean James

Site Location:
34 Ridge Road
London N8 9LJ UK

Drawing not to be used other than the purpose for which it was prepared. It's supplied without liability for errors or omissions. Do not scale from the drawing. All dimensions are to be checked on site. This drawing is to be read in conjunction with all other drawings. Notes on this drawing will apply to all other drawings where a similar position exists.

Scale @ A2
1:50

Project No.
189

Drawing Name
Existing Rare Elevation

Drawing Number
EX-A2.02

Rev

BIMcloud: scenarioarchitecture - BIMcloud Software as a Service/189_34 Ridge Road/Planning/189_34 Ridge Road_PD

FOR PLANNING

Rev	Date

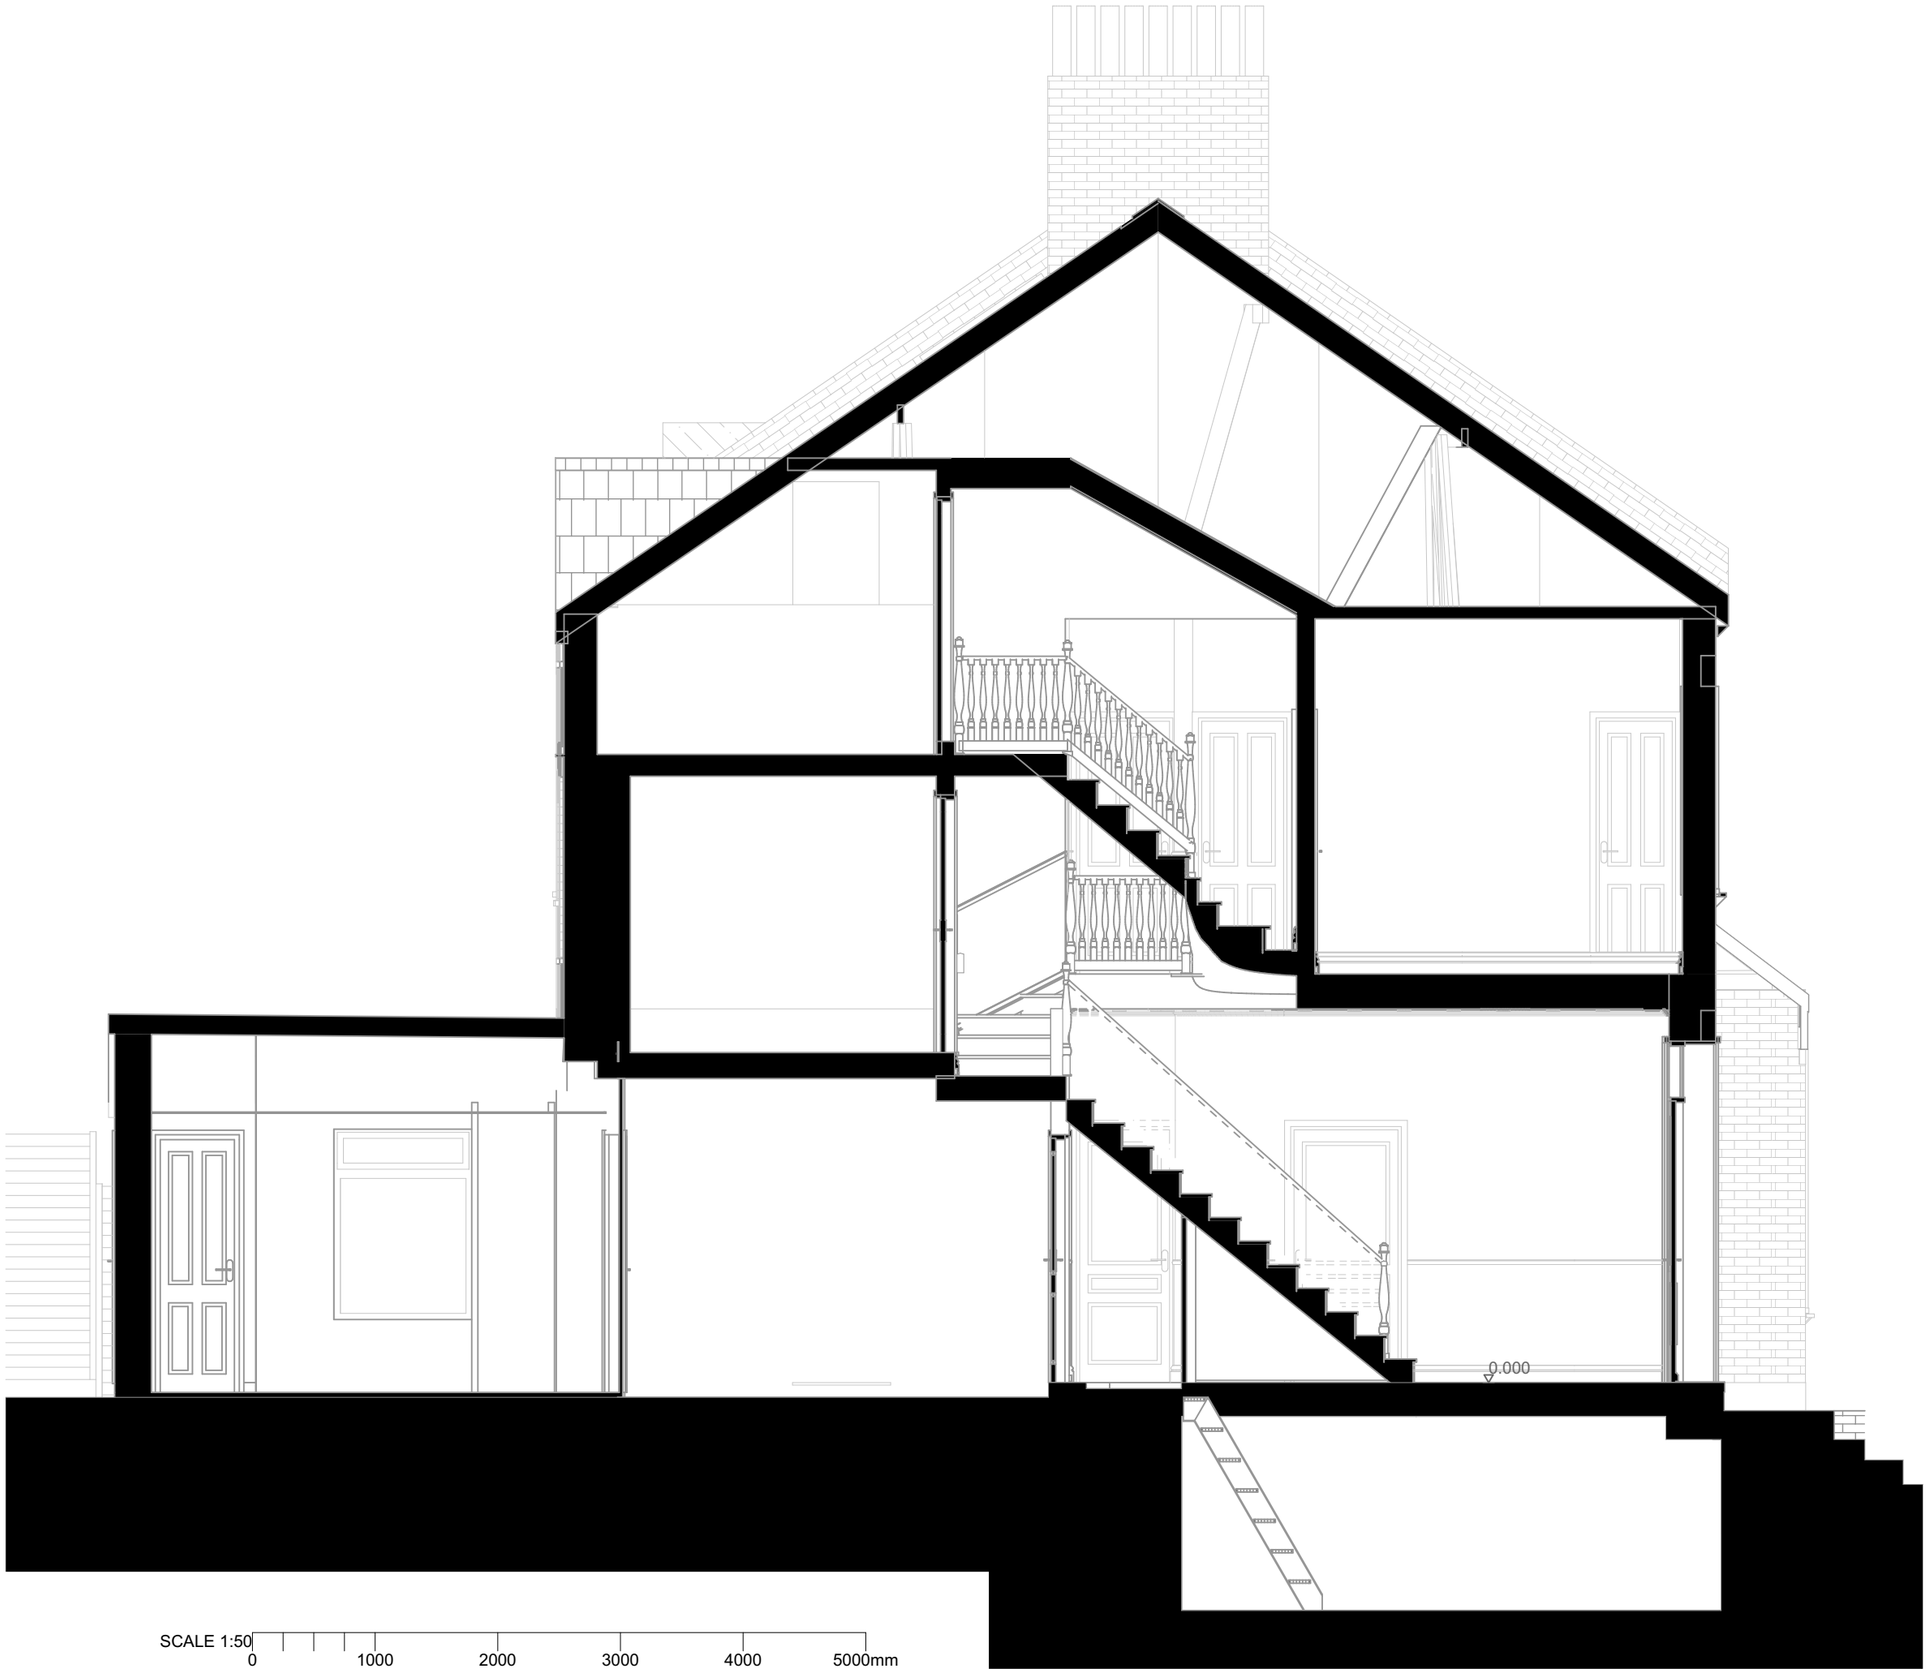

S/A

10b Branch Place
London N1 5PH
p: 0207 686 3445
e: info@scenarioarchitecture.com
w: www.scenarioarchitecture.com

Project Name:
34 Ridge Road

Client:
Audrey Legrand and Sean James

Site Location:
34 Ridge Road
London N8 9LJ UK

Drawing not to be used other than the purpose for which it was prepared. It's supplied without liability for errors or omissions. Do not scale from the drawing. All dimensions are to be checked on site. This drawing is to be read in conjunction with all other drawings. Notes on this drawing will apply to all other drawings where a similar position exists.

Scale @ A2
1:50

Project No.
189

Drawing Name
Existing Section A-A

Drawing Number
EX-A3.01

Rev

BIMcloud: scenarioarchitecture - BIMcloud Software as a Service/189_34 Ridge Road/Planning/189_34 Ridge Road_PD

FOR PLANNING

Rev	Date

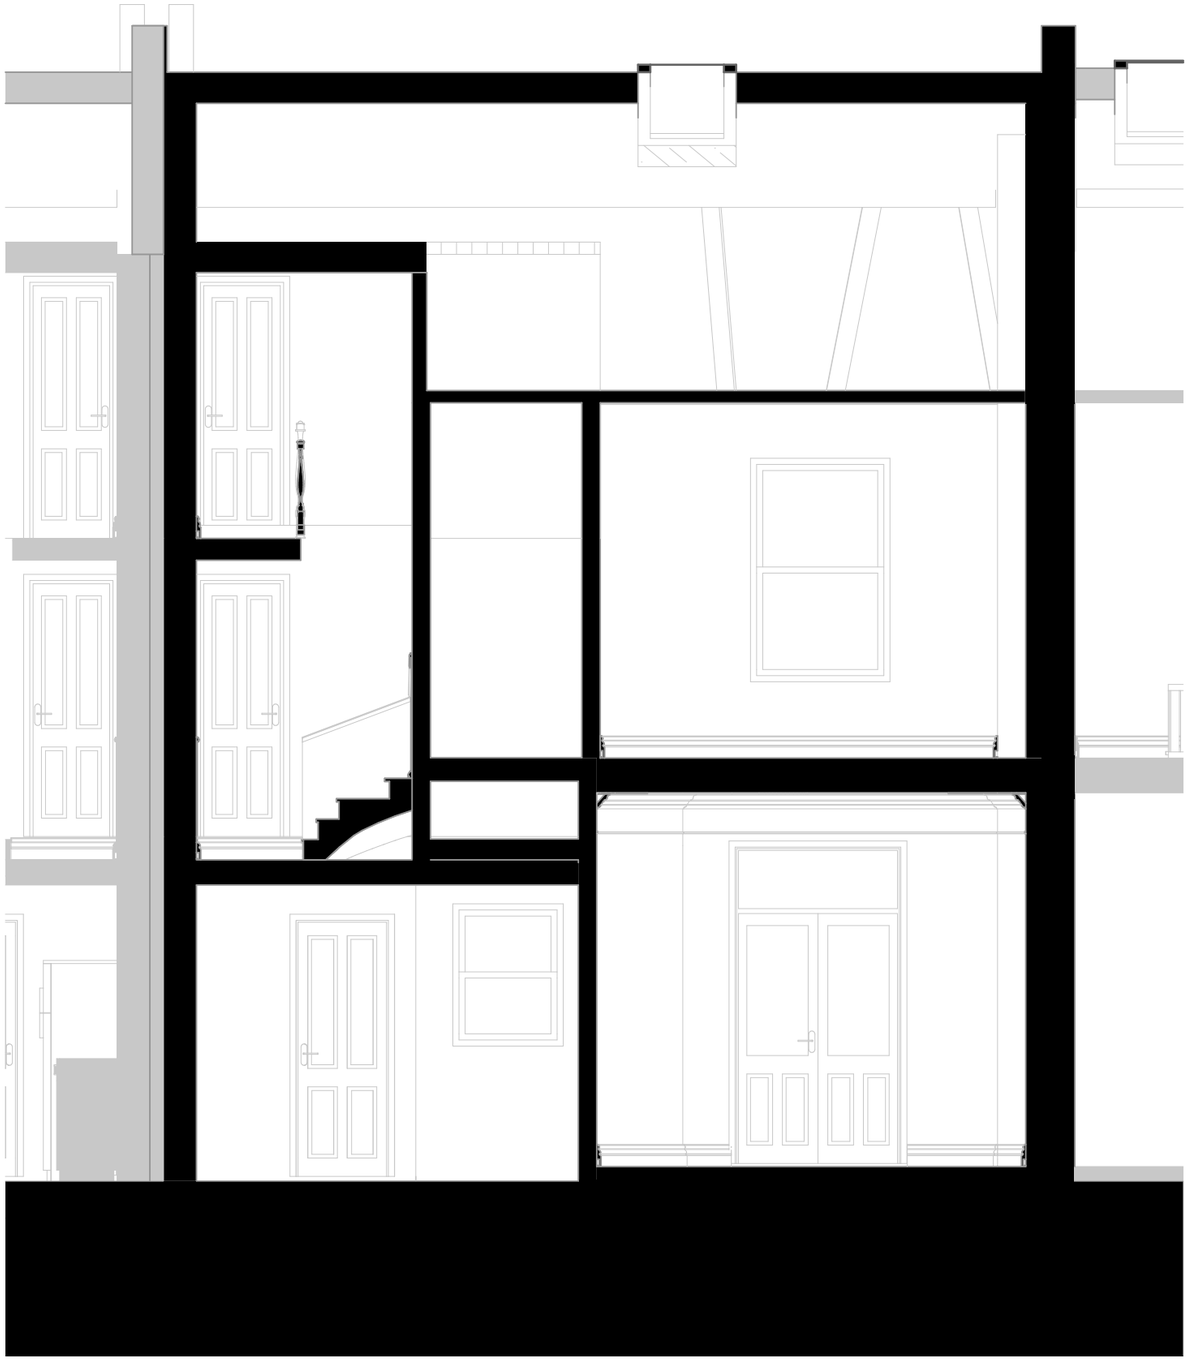

SCALE 1:50

0 1000 2000 3000 4000 5000mm

10b Branch Place
London N1 5PH
p: 0207 686 3445
e: info@scenarioarchitecture.com
w: www.scenarioarchitecture.com

Project Name:
34 Ridge Road

Client:
Audrey Legrand and Sean James

Site Location:
34 Ridge Road
London N8 9LJ UK

Drawing not to be used other than the purpose for which it was prepared. It's supplied without liability for errors or omissions. Do not scale from the drawing. All dimensions are to be checked on site. This drawing is to be read in conjunction with all other drawings. Notes on this drawing will apply to all other drawings where a similar position exists.

Scale @ A2
1:50

Project No.
189

Drawing Name
Existing Section B-B

Drawing Number
EX-A3.02

Rev

BIMcloud: scenarioarchitecture - BIMcloud Software as a Service\189_34 Ridge Road\Planning\189_34 Ridge Road_PD