


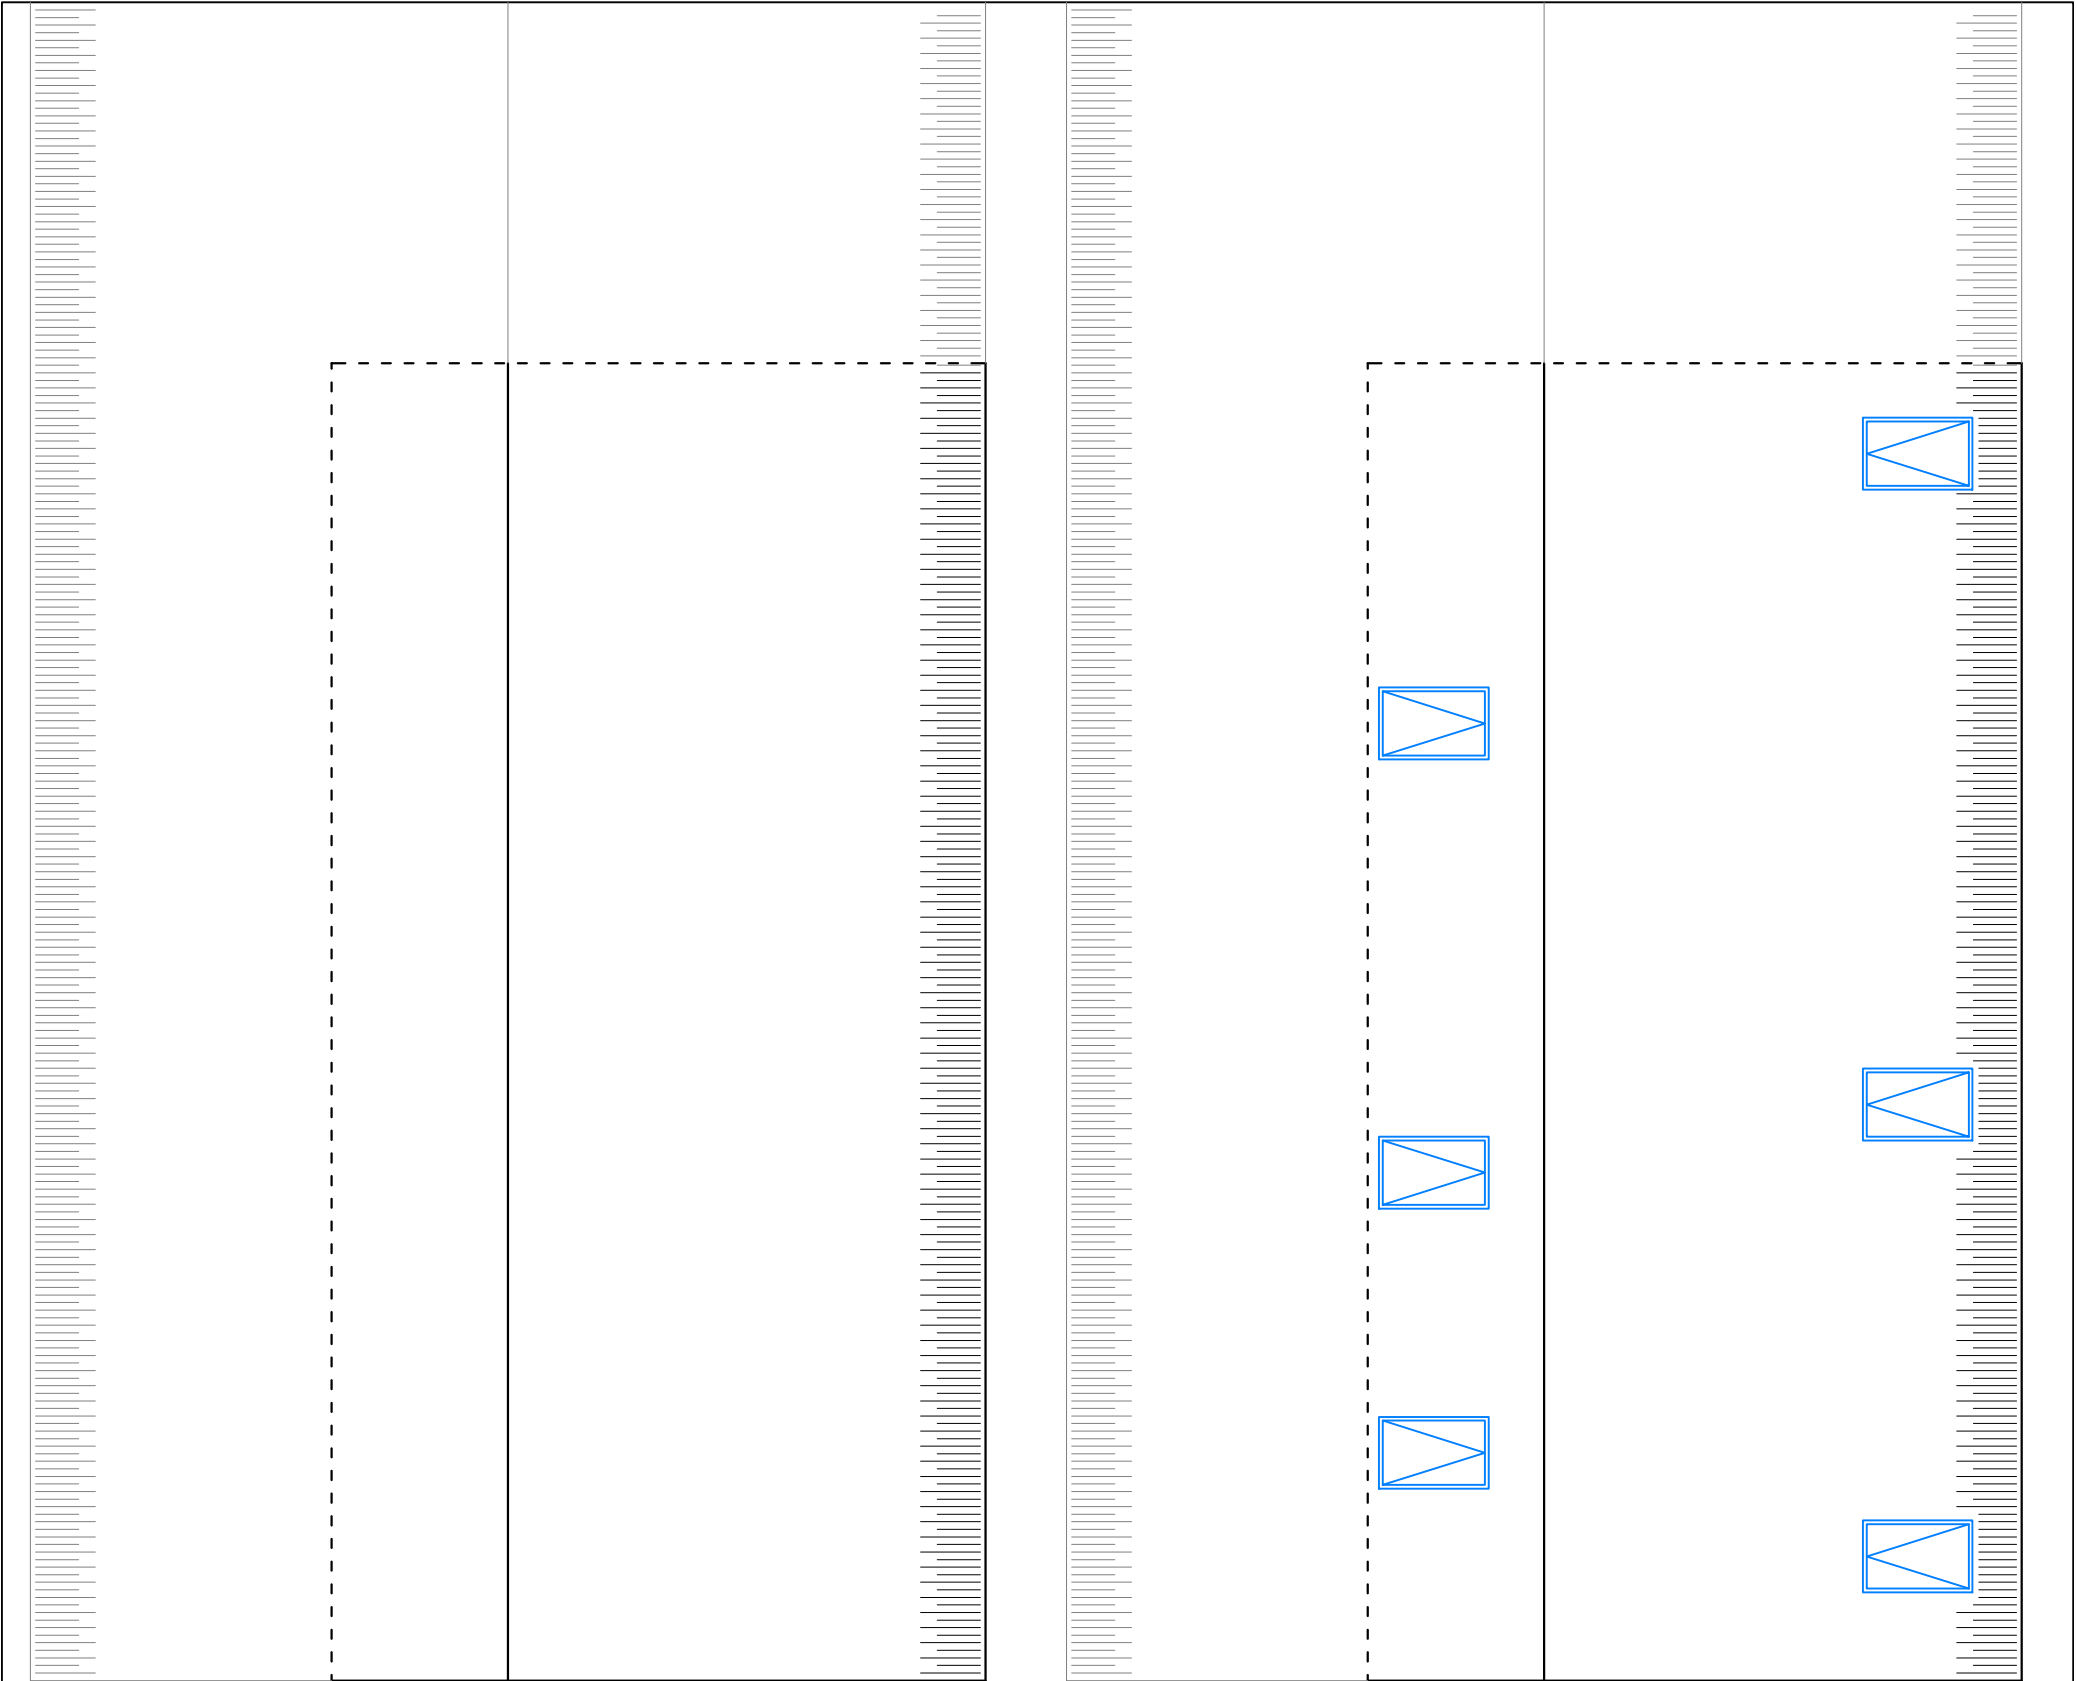

EXISTING ROOF PLAN
SCALE: 1/100 @A3

PROPOSED ROOF PLAN
SCALE: 1/100 @A3