
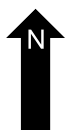
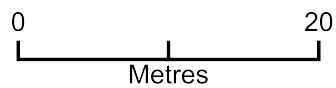


# Sydney Road

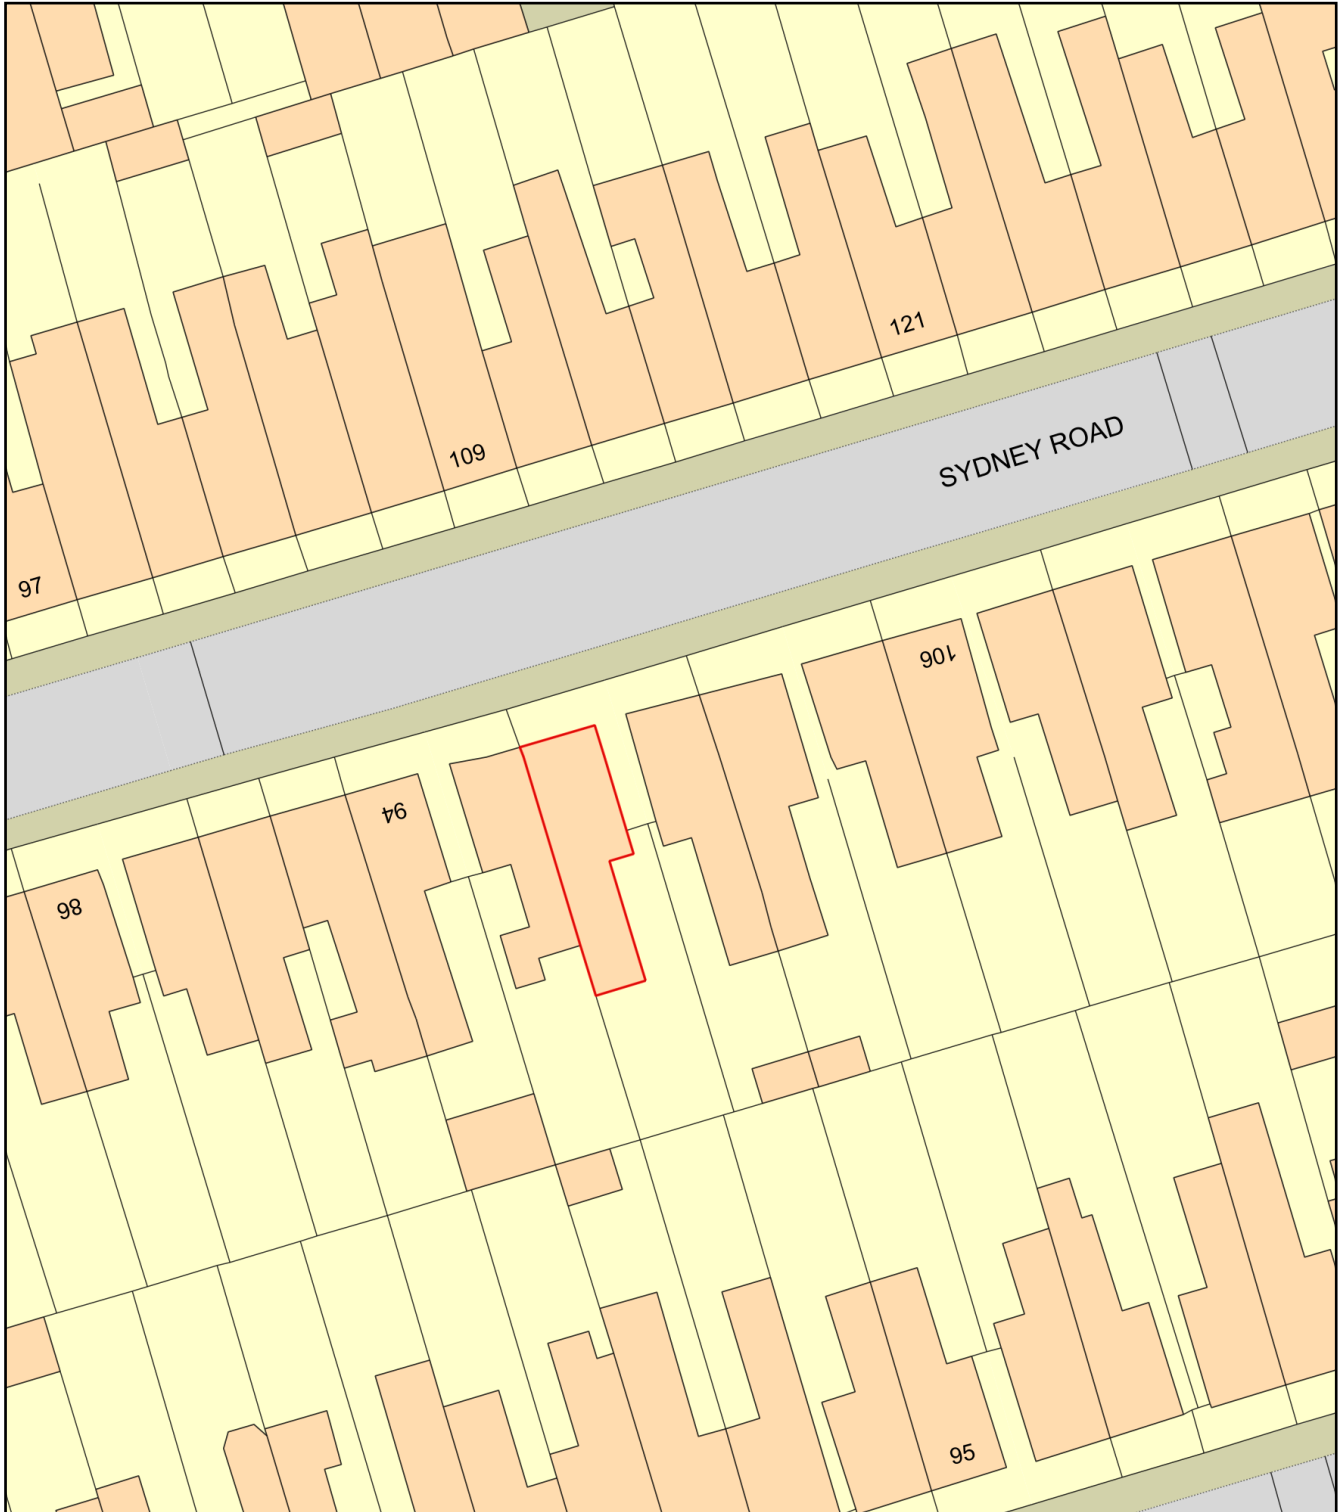

Plan Produced for: Chulkov

Date Produced: 04 Dec 2023

Plan Reference Number: TQRQM23338133538183

Scale: 1:500 @ A4