
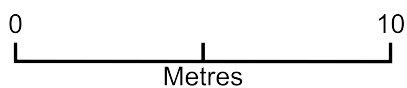


1936596 block plan

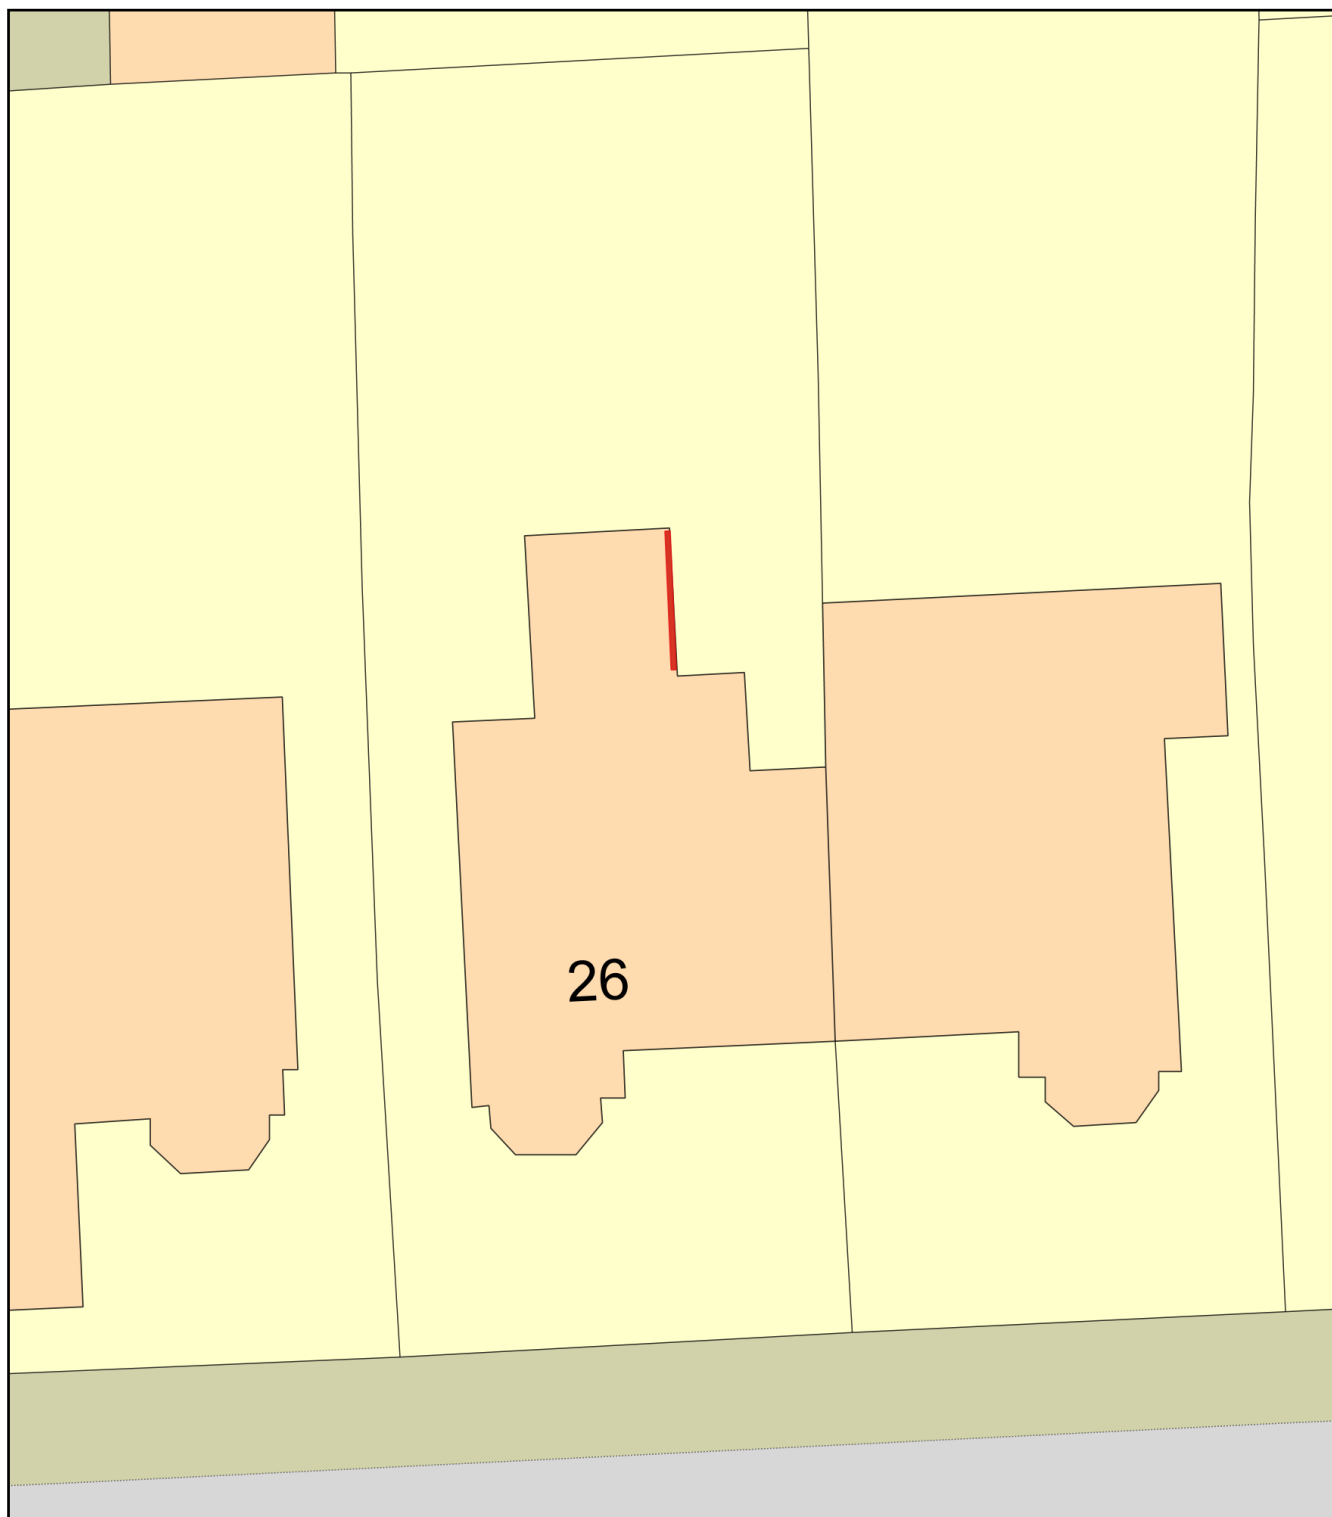

Plan Produced for: Draw Plans

Date Produced: 05 Dec 2023

Plan Reference Number: TQRQM23339145645964

Scale: 1:200 @ A4