



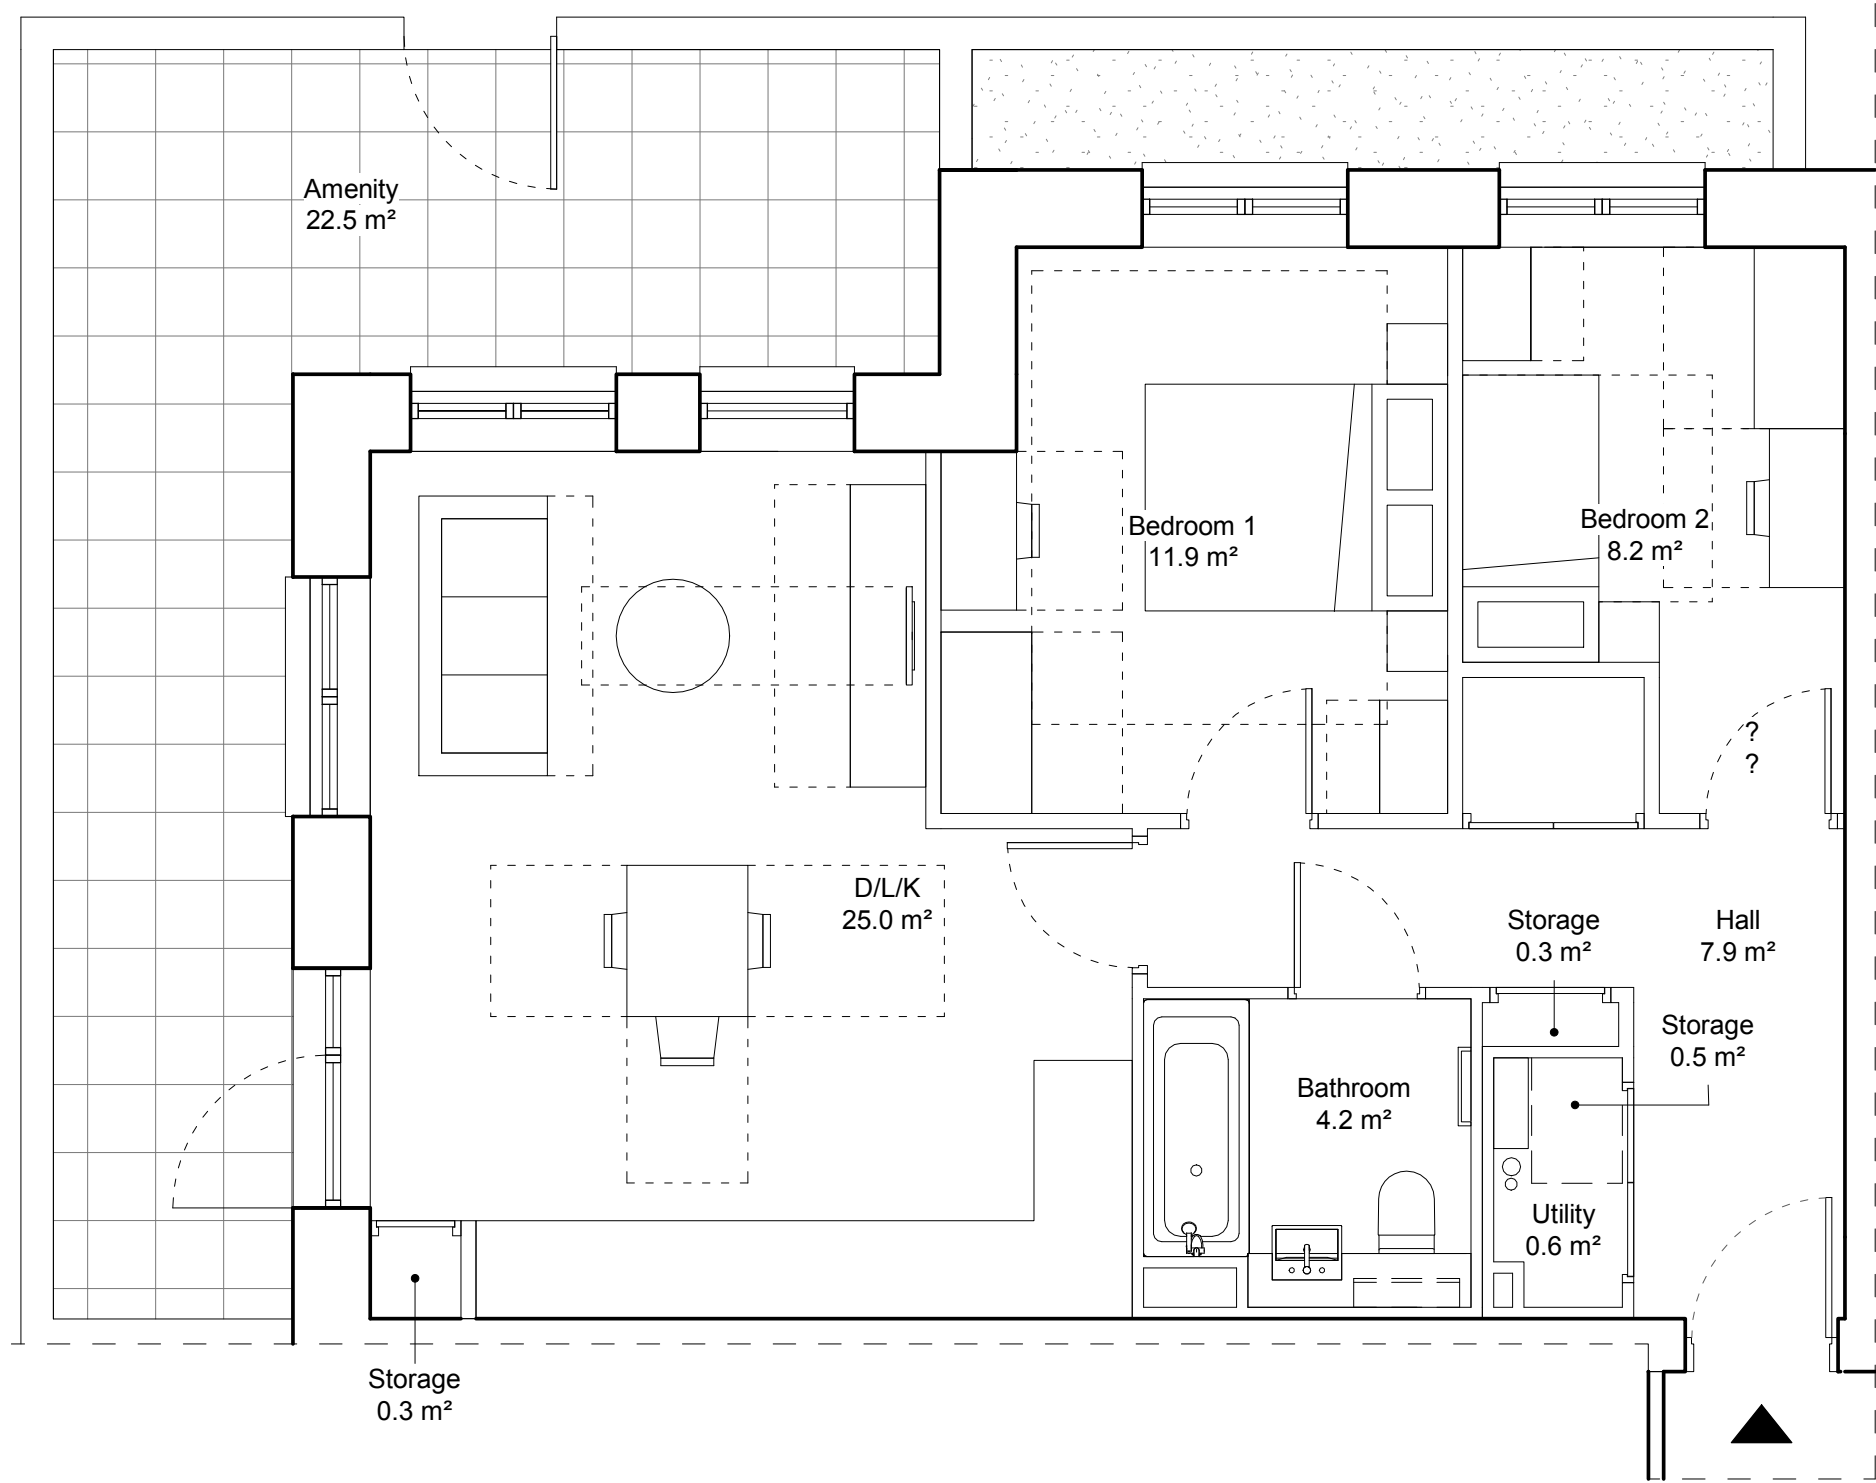

1 Unit Type 2B3P-JX-01
1 : 50



SUMMARY

Unit Type	2B3P-JX-01
Unit Size	2B3P
Tenure	London Affordable Rent
Building	J1
Accessibility	M4(2)
Total Floor Area (NIA)	63.33 m²
Number of Units	2

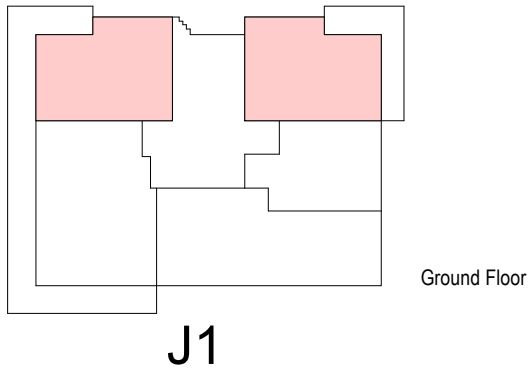

SUMMARY



Unit Type	2B3P-JX-01
Unit Size	2B3P
Tenure	London Living Rent
Building	J2
Accessibility	M4(2)
Total Floor Area (NIA)	63.33 m²
Number of Units	2

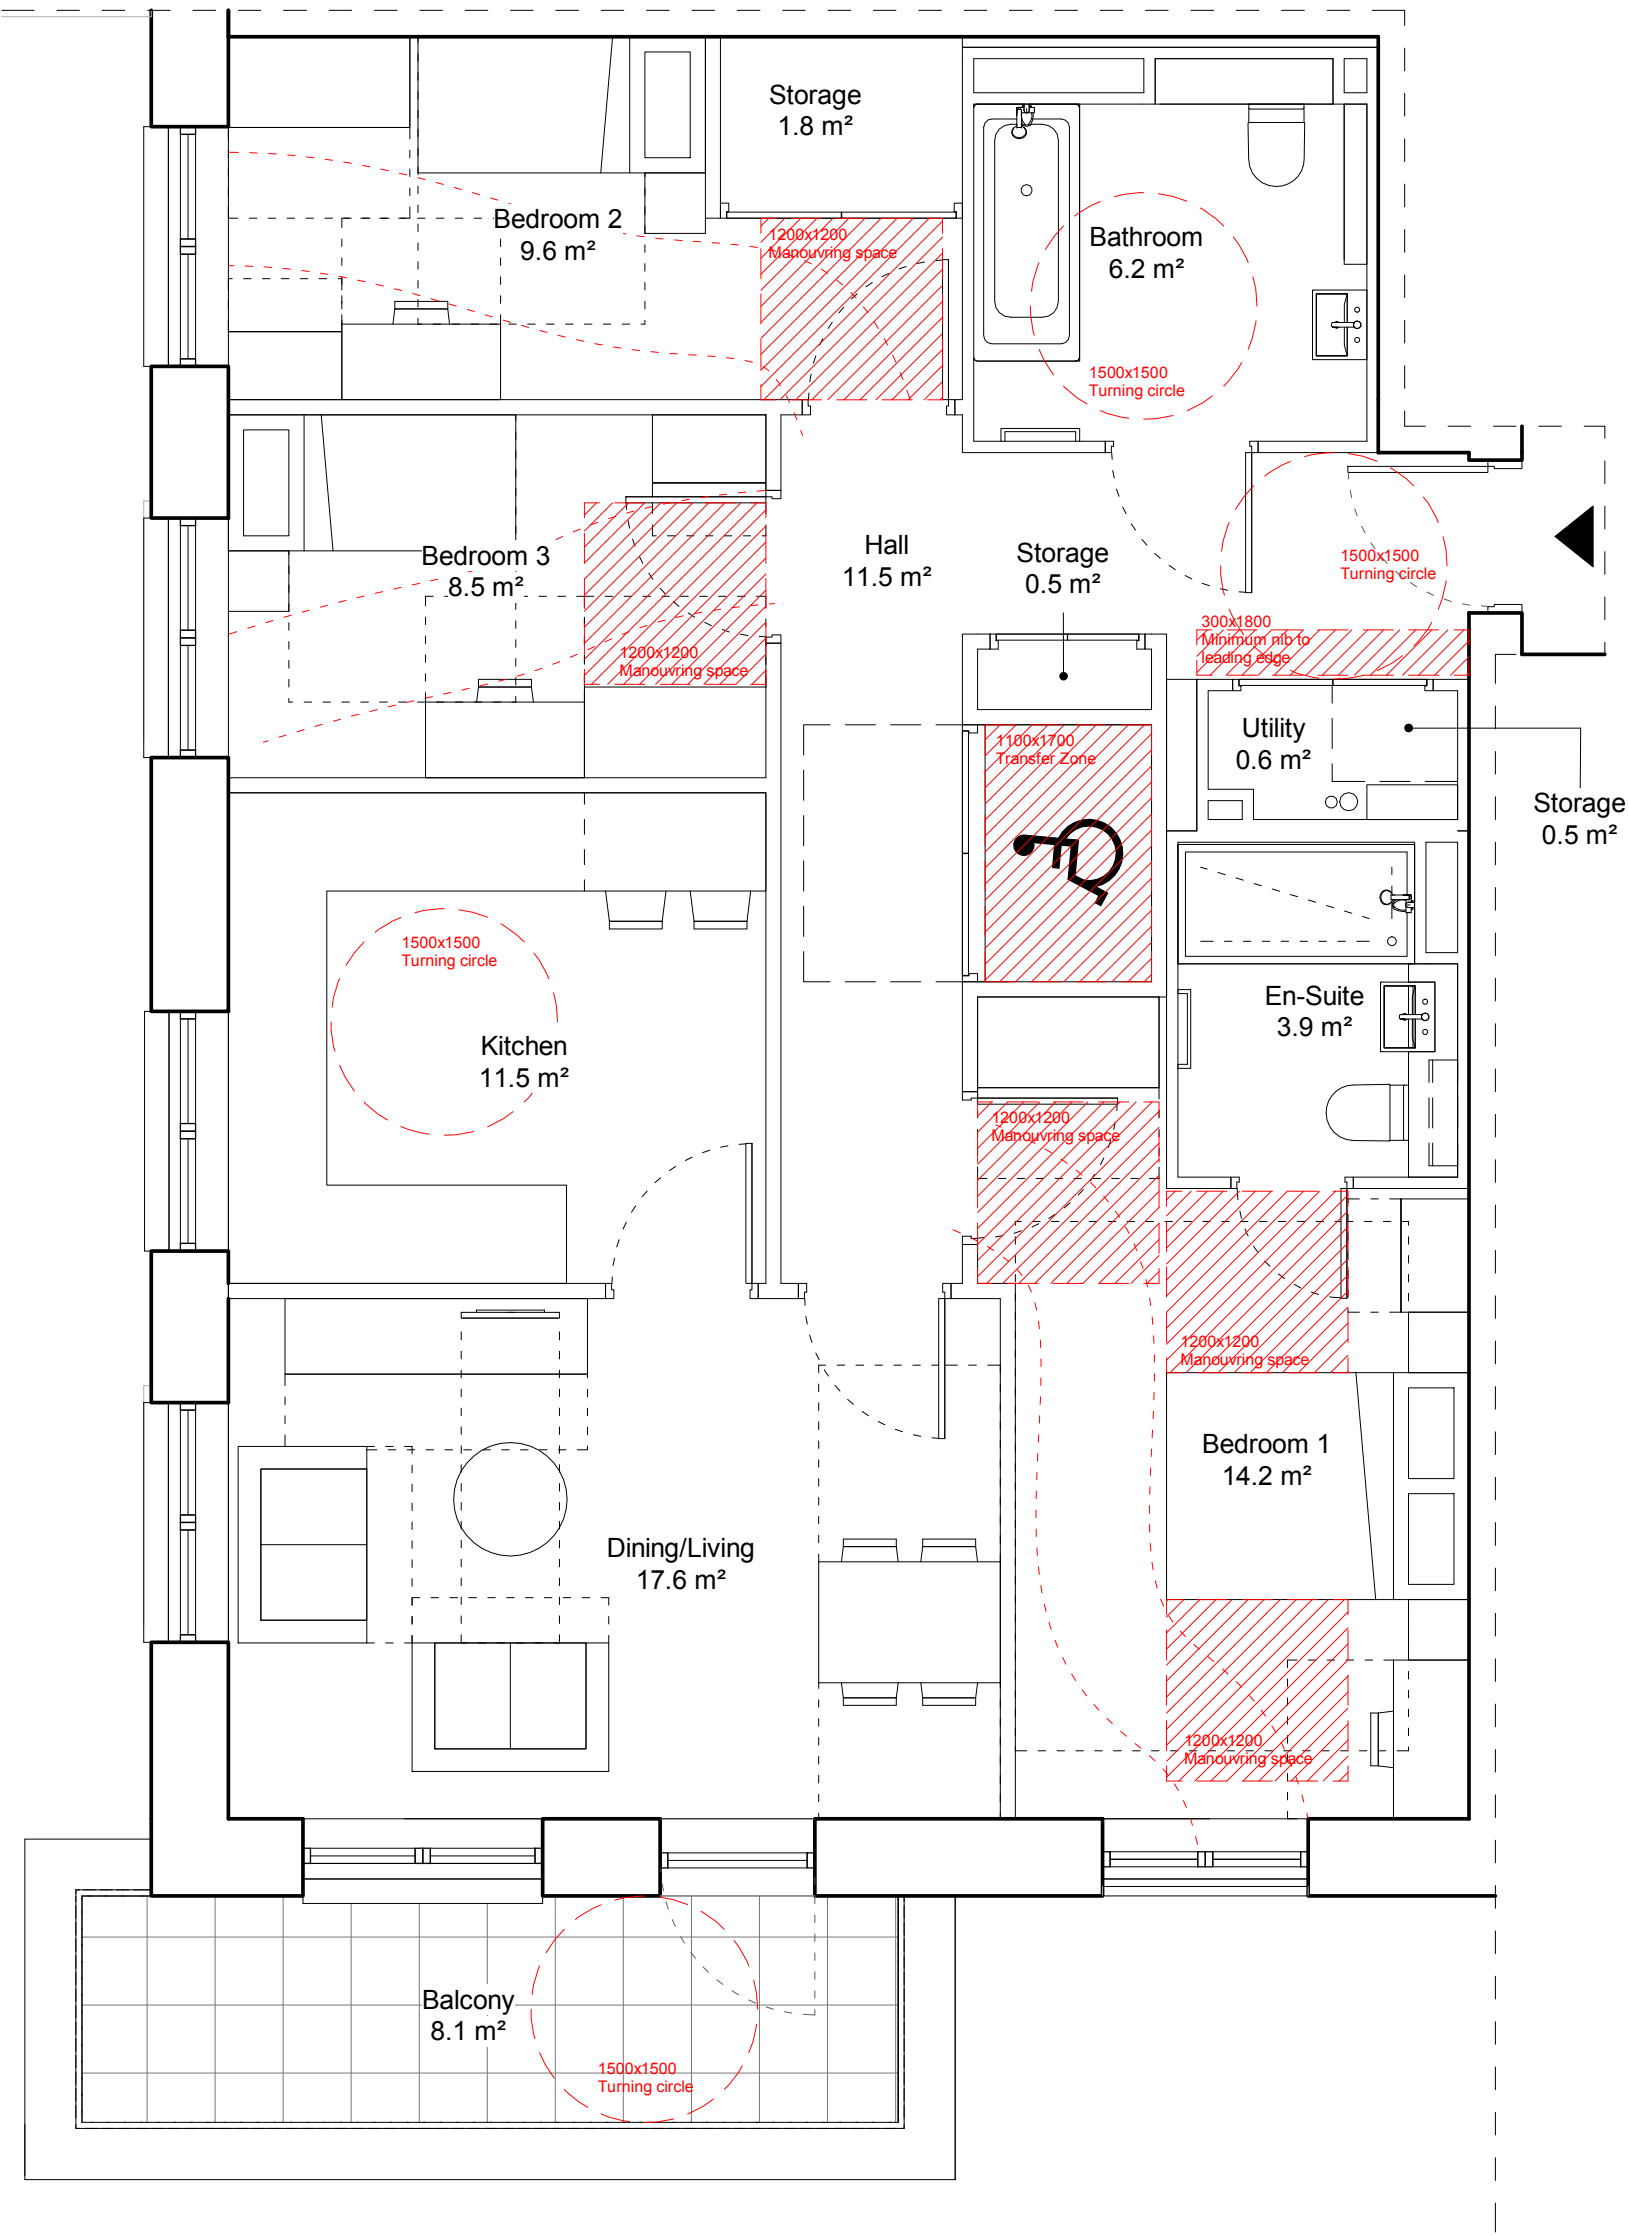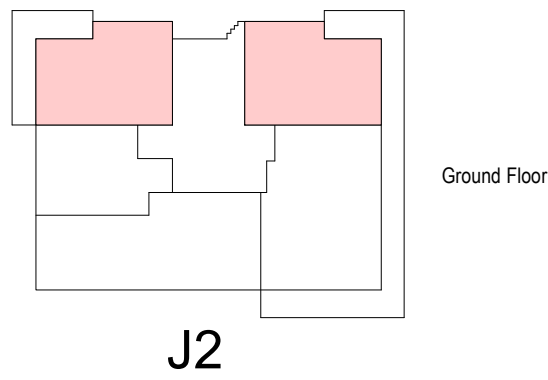

2 Unit Type 3B4P-JX-01
1 : 50



SUMMARY

Unit Type	3B4P-JX-01
Unit Size	3B4P
Tenure	London Affordable Rent
Building	J1
Accessibility	M4(3)
Total Floor Area (NIA)	93.94 m²
Number of Units	3

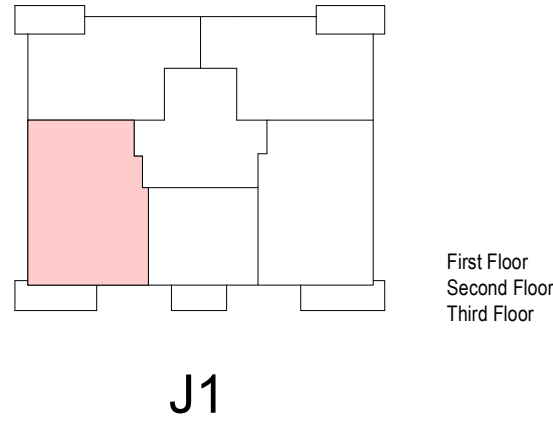
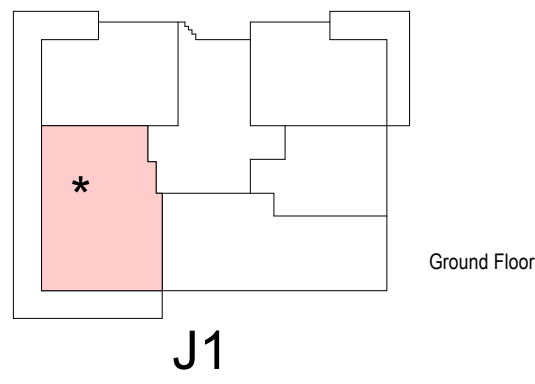


SUMMARY

Unit Type	3B4P-JX-01
Unit Size	3B4P
Tenure	London Living Rent
Building	J2
Accessibility	M4(3)
Total Floor Area (NIA)	93.94 m²
Number of Units	4

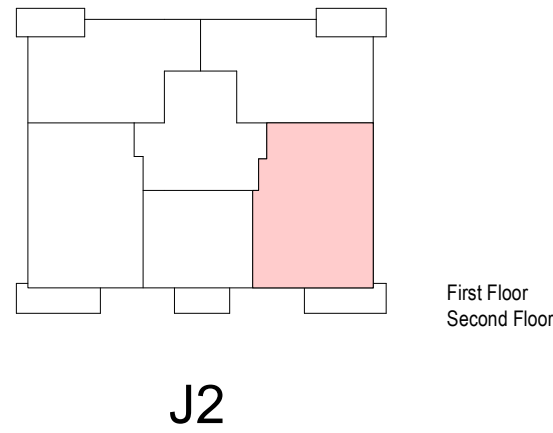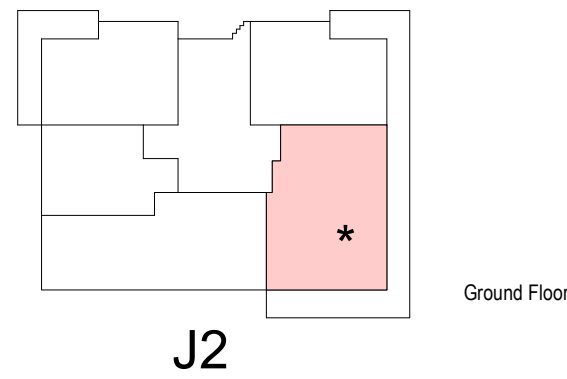

*Note: Unit type varies at ground floor due to larger terrace. Internal layouts are identical. Refer to drawings N15302-KCA-J1-00-DR-A-11100 and N15302-KCA-J2-00-DR-A-11100 for more information.

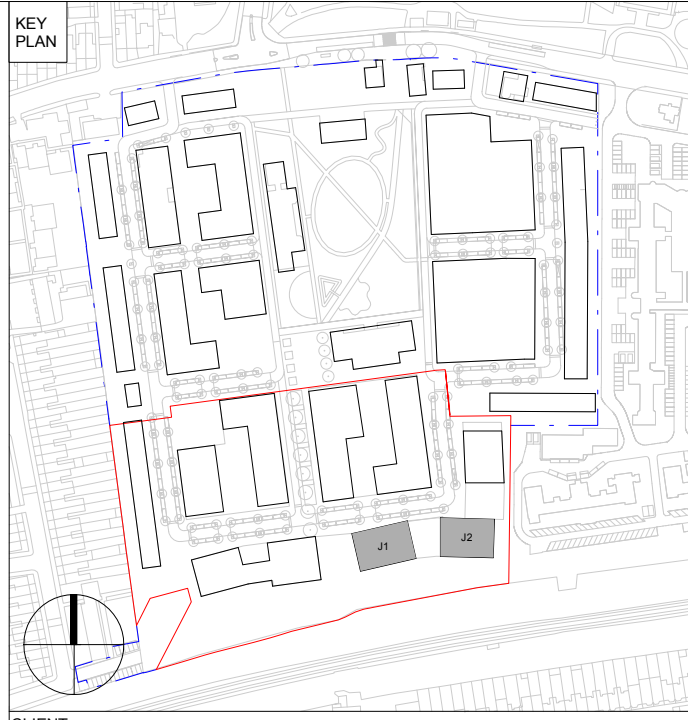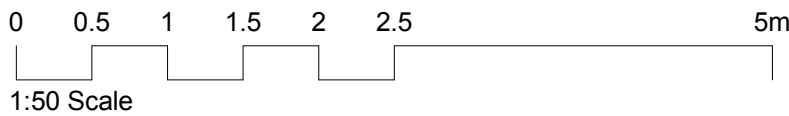

CLIENT



DO NOT SCALE FROM THIS DRAWING.
THIS DRAWING IS BASED ON DIMENSIONAL SURVEY INFORMATION PROVIDED BY OTHERS. THE ARCHITECT CANNOT ACCEPT RESPONSIBILITY FOR THE ACCURACY OF THIS SURVEY INFORMATION.
ALL DIMENSIONS ARE SHOWN IN METRIC.
THIS DRAWING REMAINS THE COPYRIGHT OF KARAKUSEVIC CARSON ARCHITECTS.

NOTES
Please note that this drawing is suitable for planning application purposes only and should not be used for undertaking or planning construction works or activities.
Please read in conjunction with landscape architects drawings and information.

— SITE BOUNDARY OF RMA 1 (PHASE 1B & 2)
- - - SITE BOUNDARY OF APPROVED HYBRID PLANNING APPLICATION (REF HGV2022/1833)

C01 A3 Planning Submission	27/11/23
Rev	Status Reason for Issue Date

Karakusevic Carson Architects
Studio 501
37 Greiner St
Hackney
London E2 8HD
mail@karakusevic-carson.com | 0207 566 6300

PROJECT
St. Ann's New Neighbourhood
RMA 1 - Phase 1B & 2

TITLE
Building J1 & J2, Unit Type
2B3P-JX-01 & 3B4P-JX-01

DRAWING NUMBER	REVISION
N15302-KCA-JX-ZZ-DR-A-15100	C01

STATUS
A3 - Authorized and accepted, Planning

REVISION DATE	DRAWN BY	SCALE
27/11/23	YK	1:50 @ A1
FIRST ISSUED	CHECKED BY	KCA PROJECT NUMBER
27/11/23	MB / SP	633