


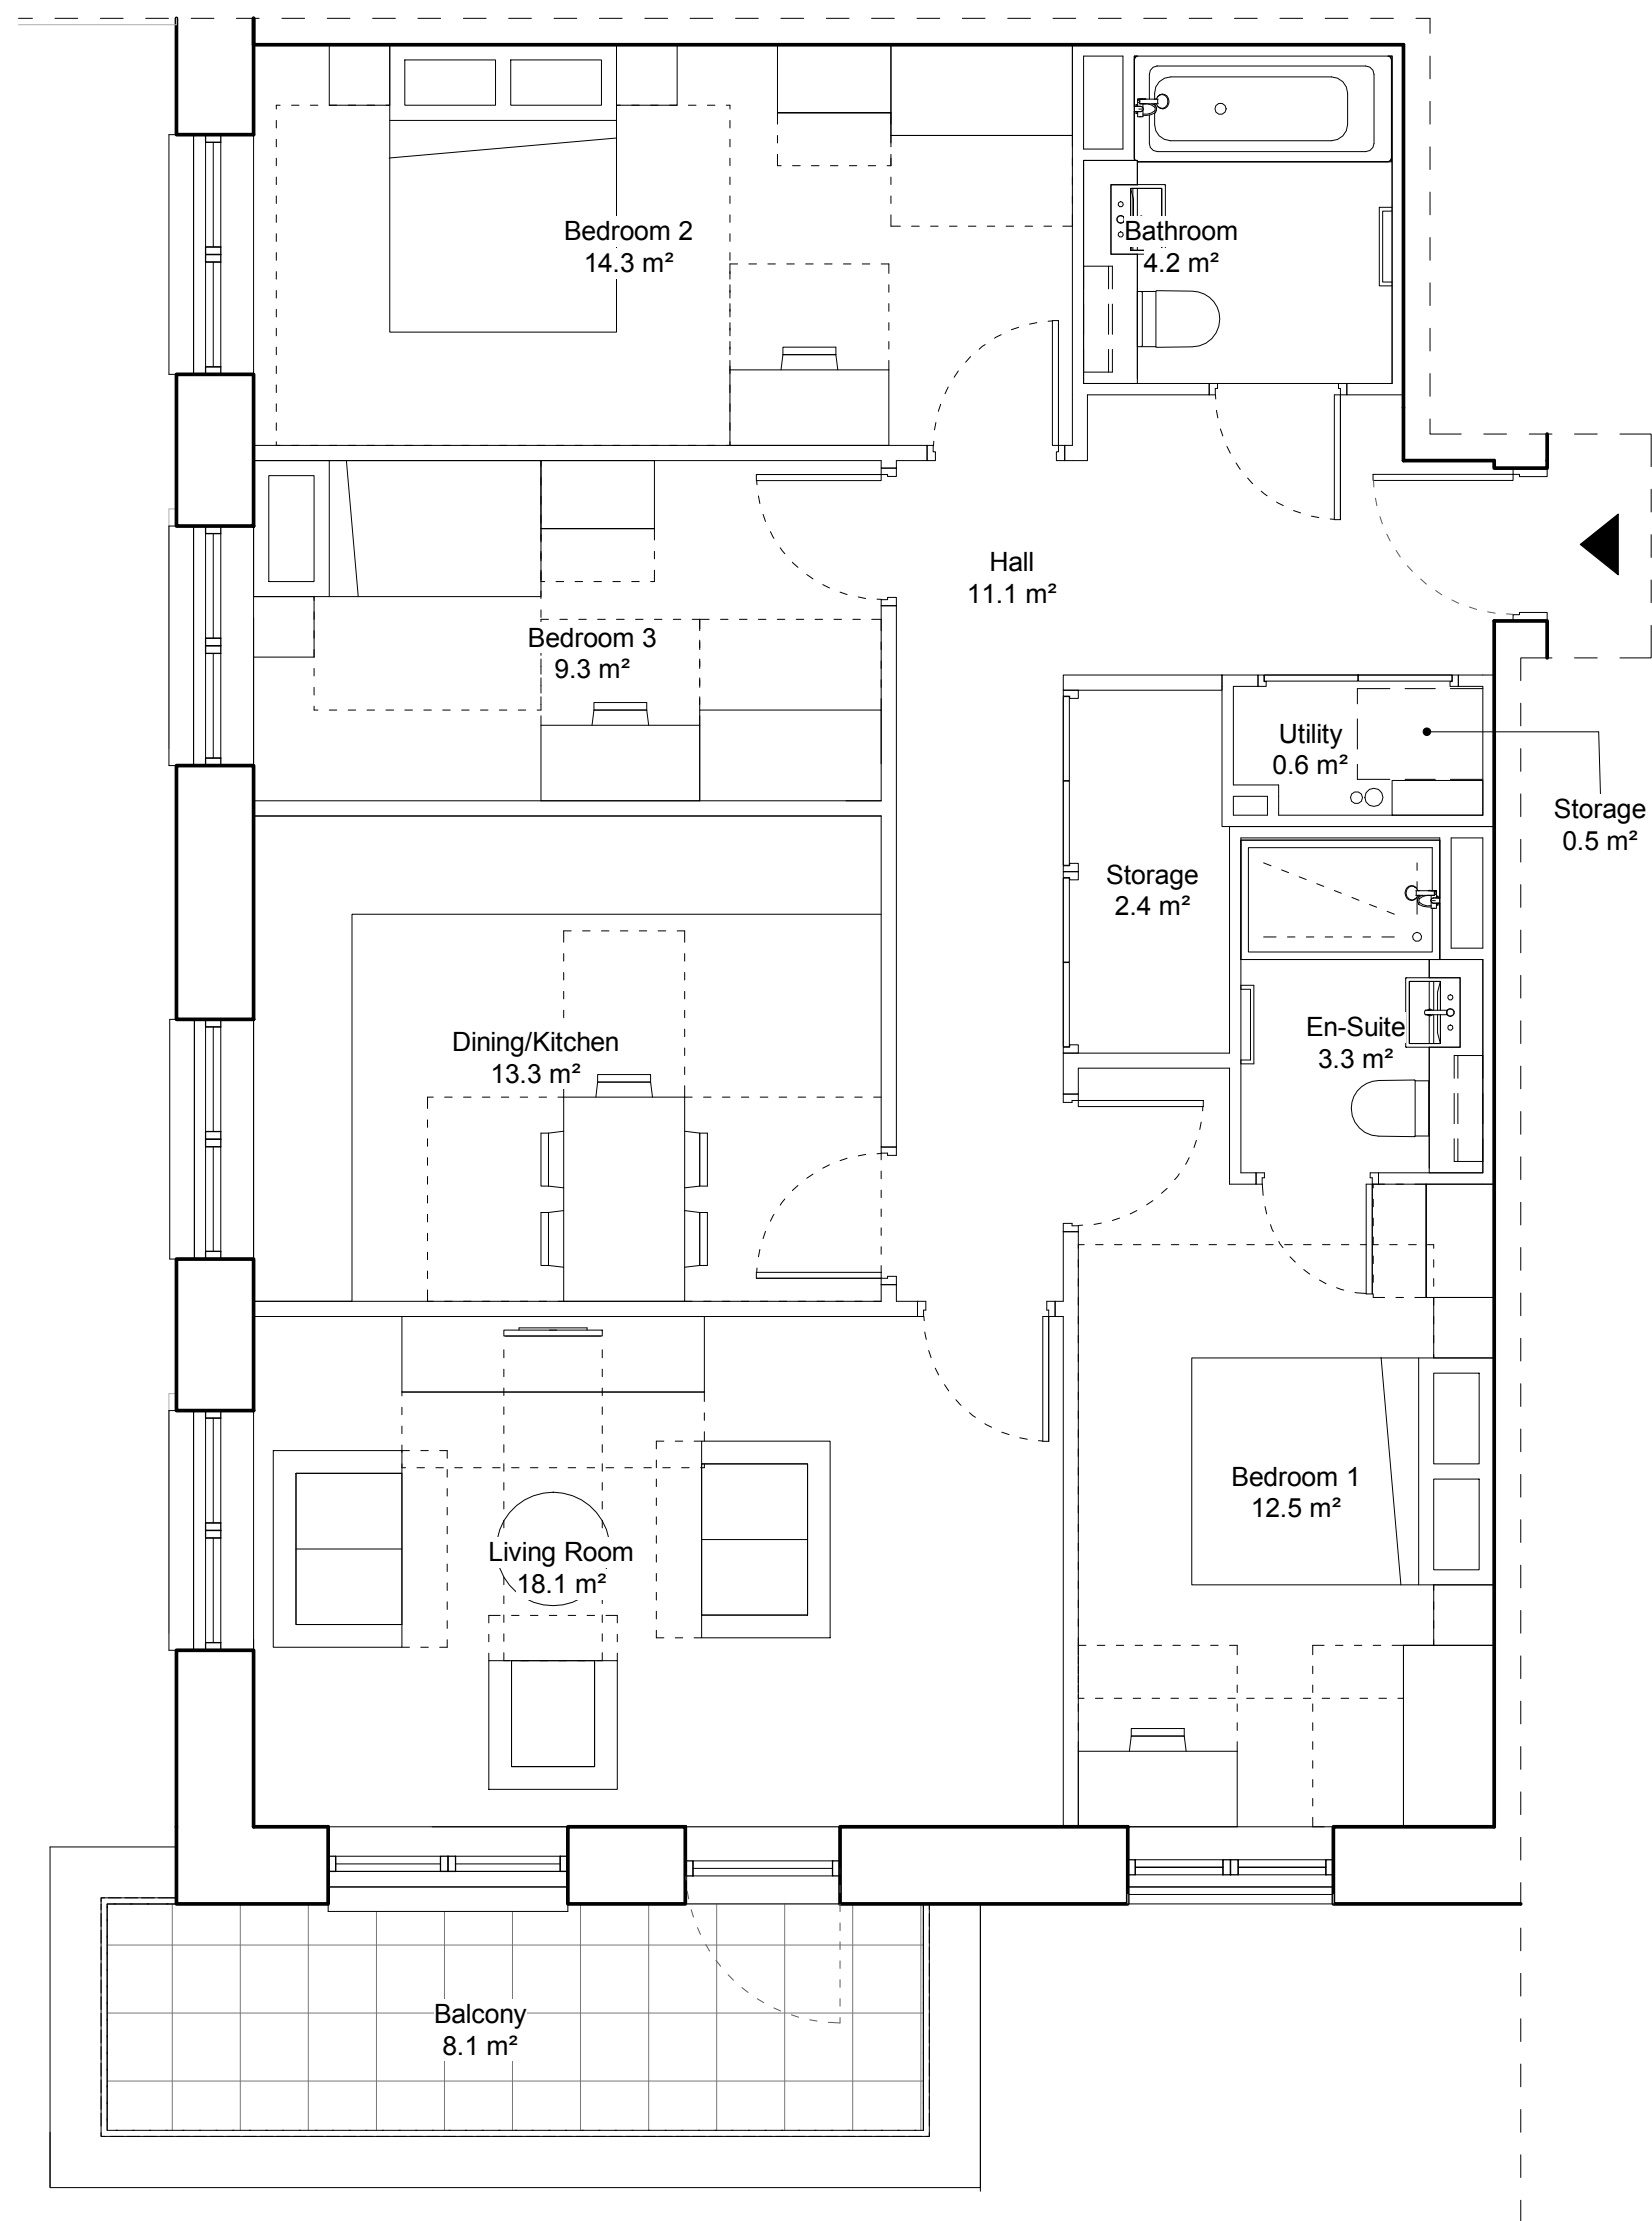

1 Unit Type 3B5P-JX-02


1 : 50

SUMMARY

Unit Type	3B5P-JX-02
Unit Size	3B5P
Tenure	London Affordable Rent
Building	J1
Accessibility	M4(2)
Total Floor Area (NIA)	93.94 m²
Number of Units	6


SUMMARY

Unit Type	3B5P-JX-02
Unit Size	3B5P
Tenure	London Living Rent
Building	J2
Accessibility	M4(2)
Total Floor Area (NIA)	93.94 m²
Number of Units	4

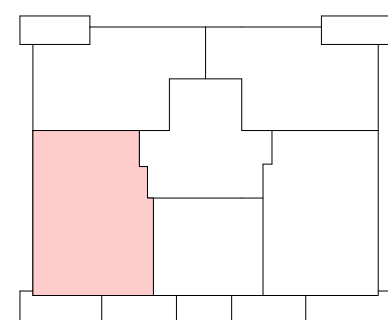


J1

Third Floor
Fourth Floor
Fifth Floor
Sixth Floor
Seventh Floor
Eighth Floor

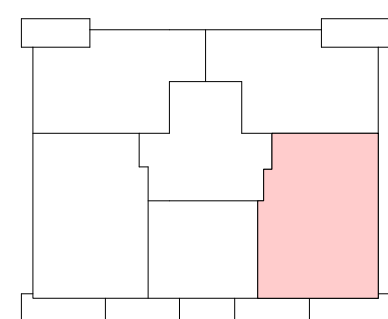

J2

Fourth Floor
Fifth Floor
Sixth Floor
Seventh Floor

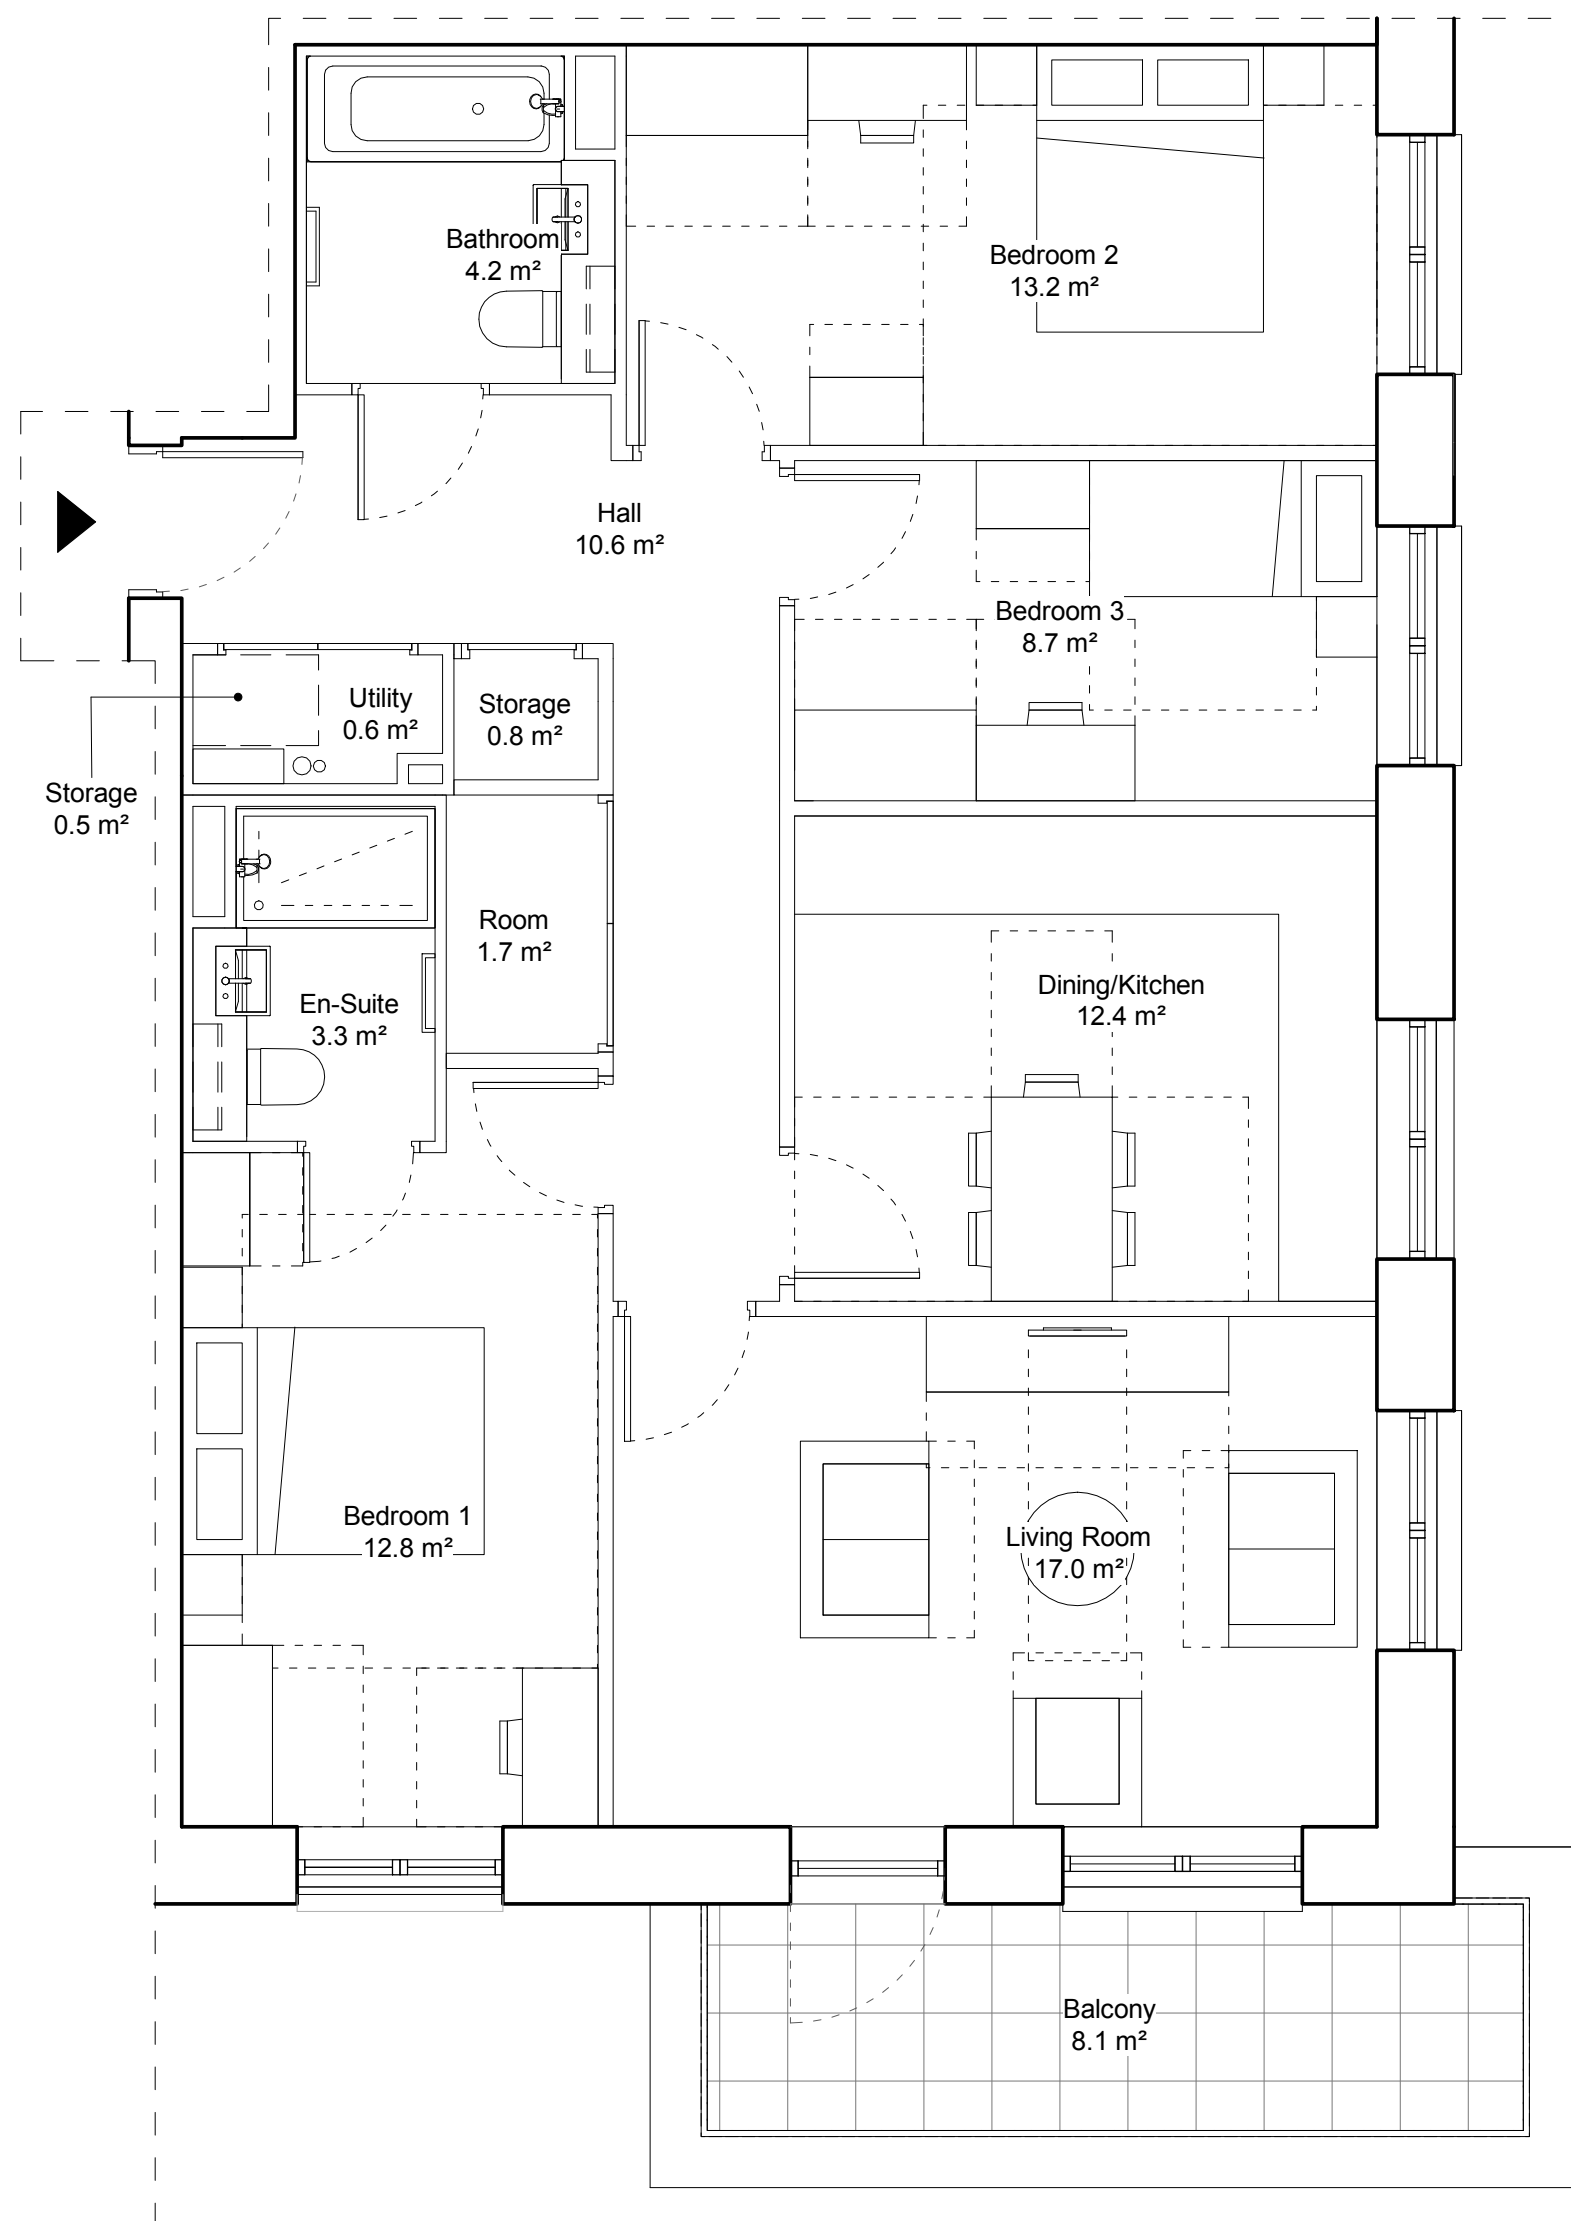

2 Unit Type 3B5P-JX-01


1 : 50

SUMMARY

Unit Type	3B5P-JX-01
Unit Size	3B5P
Tenure	London Affordable Rent
Building	J1
Accessibility	M4(2)
Total Floor Area (NIA)	91.08 m²
Number of Units	8


SUMMARY

Unit Type	3B5P-JX-01
Unit Size	3B5P
Tenure	London Living Rent
Building	J2
Accessibility	M4(2)
Total Floor Area (NIA)	91.08 m²
Number of Units	7

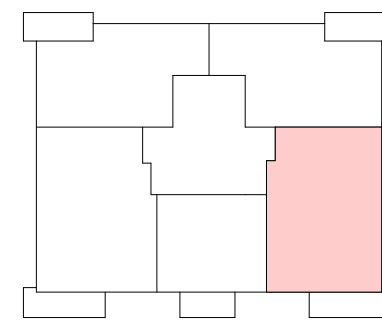



J1

First Floor
Second Floor
Third Floor
Fourth Floor
Fifth Floor
Sixth Floor
Seventh Floor
Eighth Floor

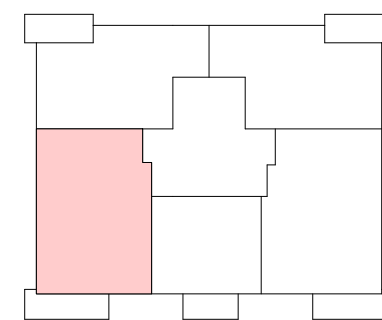

J2

First Floor
Second Floor
Third Floor
Fourth Floor
Fifth Floor
Sixth Floor
Seventh Floor

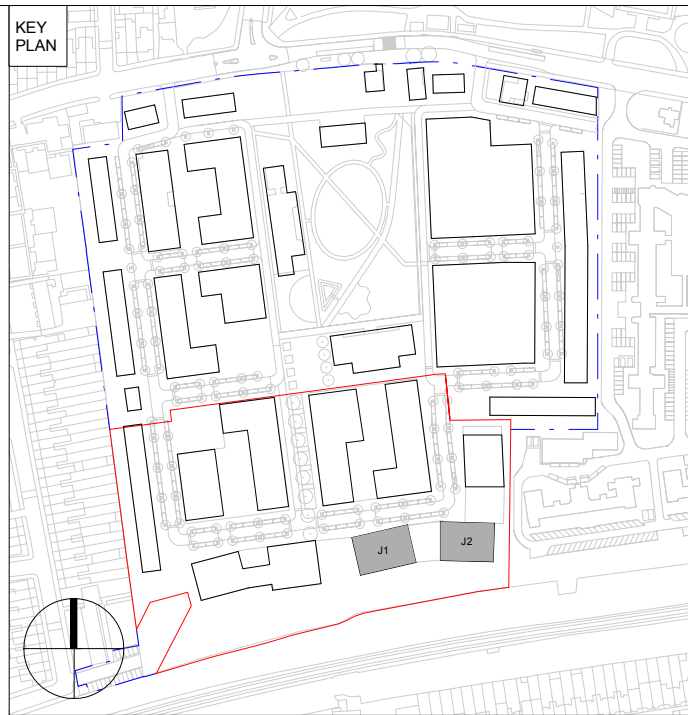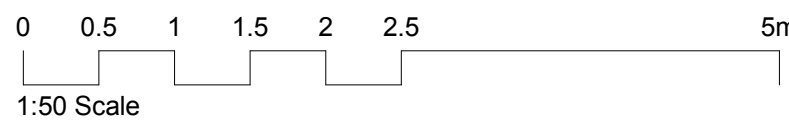

CLIENT



DO NOT SCALE FROM THIS DRAWING.
THIS DRAWING IS BASED ON DIMENSIONAL SURVEY INFORMATION PROVIDED BY OTHERS. THE ARCHITECT CANNOT ACCEPT RESPONSIBILITY FOR THE ACCURACY OF THIS SURVEY INFORMATION.
ALL DIMENSIONS ARE SHOWN IN METRIC.
THIS DRAWING REMAINS THE COPYRIGHT OF KARAKUSEVIC CARSON ARCHITECTS.

NOTES

Please note that this drawing is suitable for planning application purposes only and should not be used for undertaking or planning construction works or activities.

Please read in conjunction with landscape architects drawings and information.

— SITE BOUNDARY OF RMA 1 (PHASE 1B & 2)
- - - SITE BOUNDARY OF APPROVED HYBRID PLANNING APPLICATION (REF HGV2022/1833)

C01 A3 Planning Submission	27/11/23
Rev	Status Reason for Issue Date

Karakusevic Carson Architects

Studio 501
37 Greiner St
Hackney
London E2 8HD
mail@karakusevic-carson.com | 0207 566 6300

PROJECT
St. Ann's New Neighbourhood
RMA 1 - Phase 1B & 2

TITLE
Building J1 & J2, Unit Type
3B5P-JX-01 & 3B5P-JX-02

DRAWING NUMBER	REVISION
N15302-KCA-JX-ZZ-DR-A-15102	C01

STATUS
Project No. | Originator | Zone | Level | Type | Role | Drawing Number

A3 - Authorized and accepted, Planning

REVISION DATE	DRAWN BY	SCALE
27/11/23	YK	1:50 @ A1
FIRST ISSUED	CHECKED BY	KCA PROJECT NUMBER
27/11/23	MB / SP	633