



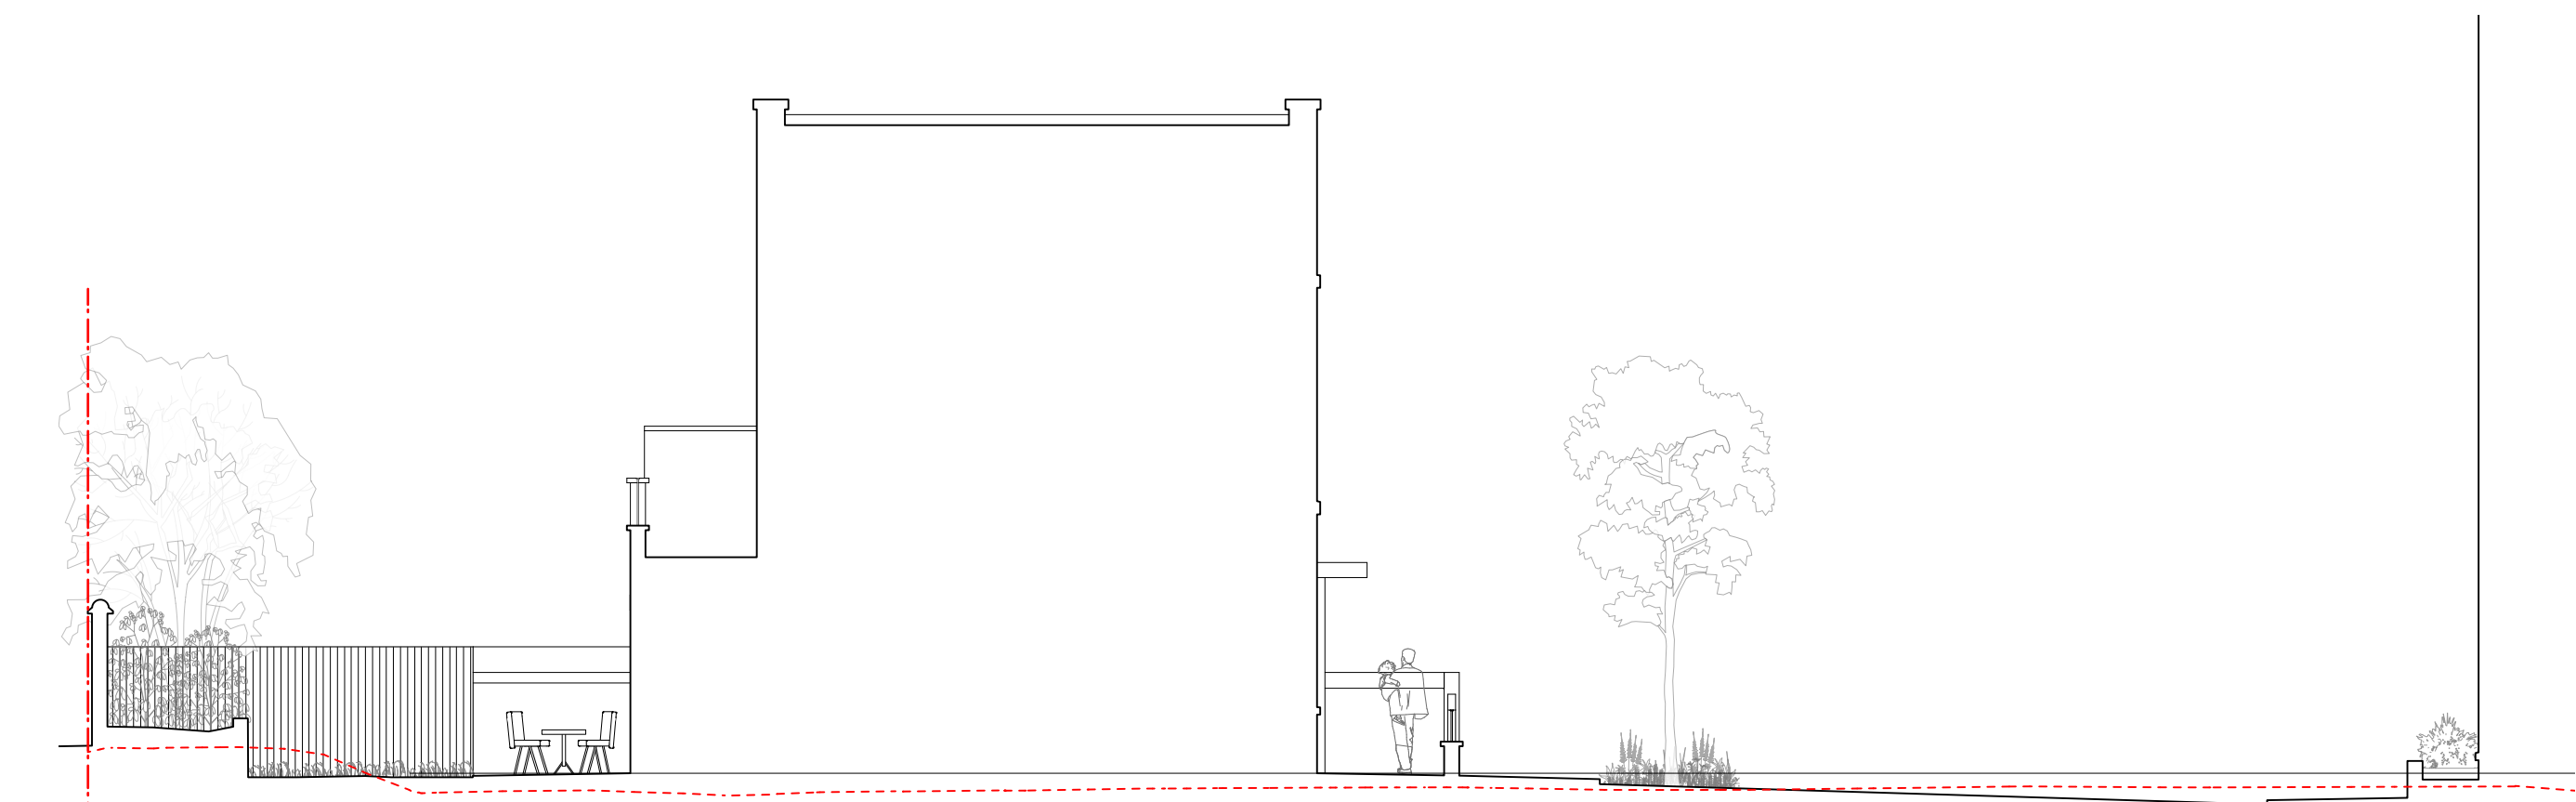


1 Proposed Site Section AB  
Scale: 1:100

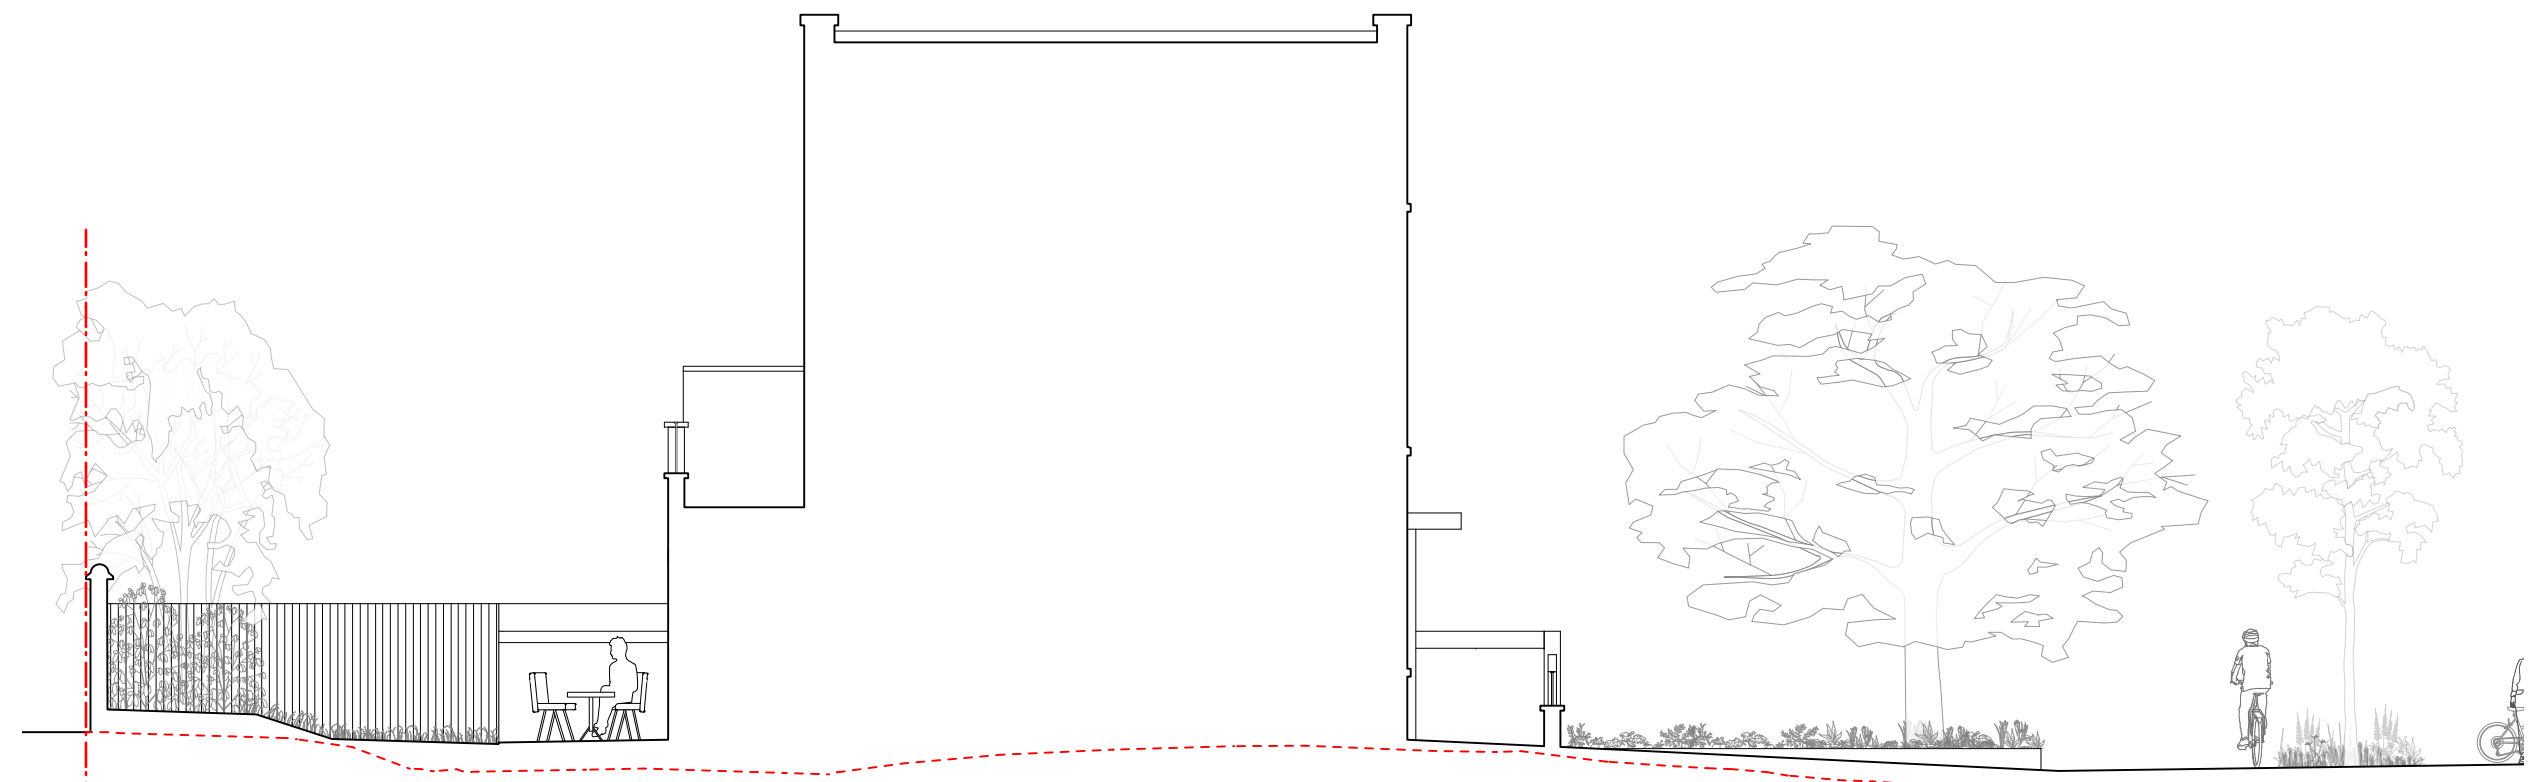

2 Proposed Site Section AC  
Scale: 1:100



3 Proposed Site Section AD  
Scale: 1:100

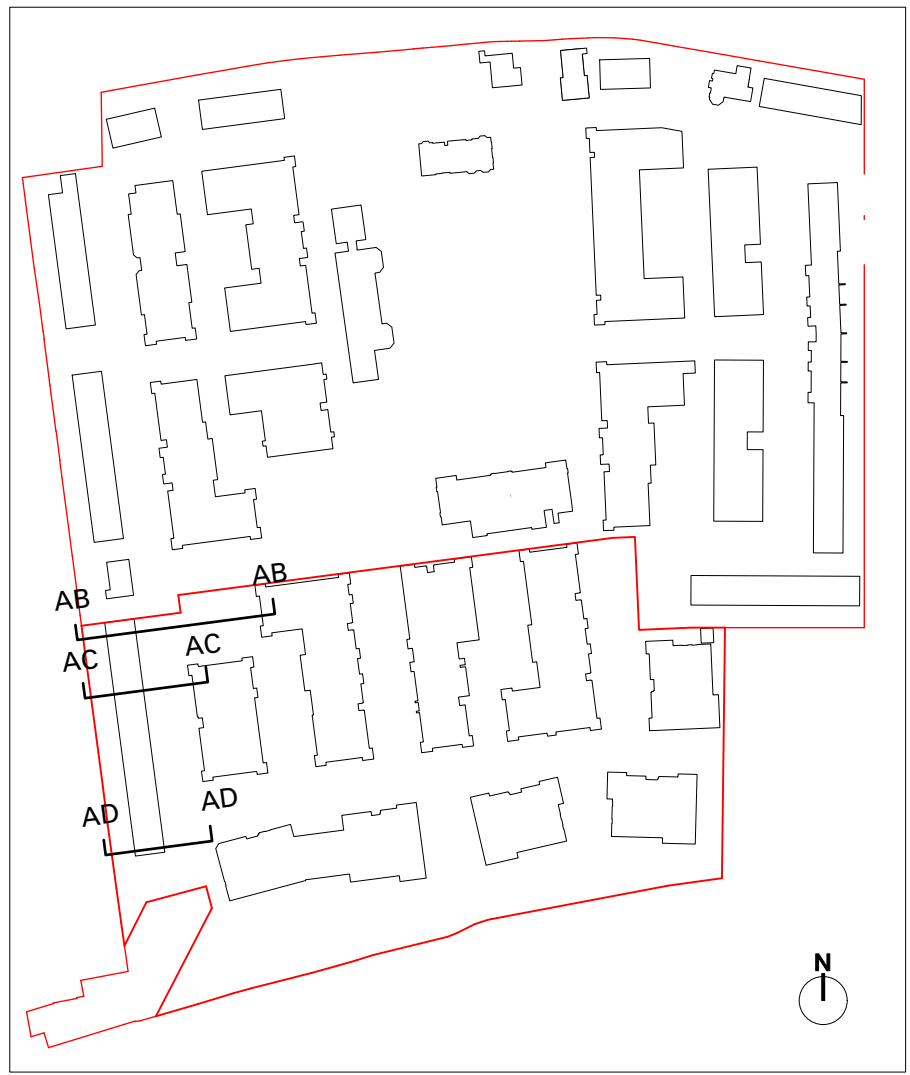

6 Key Plan  
Scale: 1:2500

A3

| Rev. | Date       | Note           |
|------|------------|----------------|
| C01  | 28/11/2023 | Planning Issue |

| Key                     |
|-------------------------|
| --- Existing Site Level |

**Notes:**

1. Do not scale from this drawing.
2. All dimensions in mm unless noted otherwise.
3. All dimensions to be checked on site and discrepancies to be notified to A&S in writing.
4. This drawing should be read in conjunction with information from all other design consultants and contractors.
5. All existing building, topographic and arboricultural survey information provided by others.
6. Copyright Adams & Sutherland Ltd.
7. If in doubt, ask.

|                                                                                           |             |              |                 |                                                                              |  |
|-------------------------------------------------------------------------------------------|-------------|--------------|-----------------|------------------------------------------------------------------------------|--|
| Client: Hill Residential Limited, Catalyst Housing Limited and Catalyst by Design Limited |             |              |                 | Adams & Sutherland<br>architecture landscape urban design                    |  |
| Job: St Ann's New Neighbourhood                                                           |             |              |                 | Tel: 020 7267 1747<br>Fax: 020 7462 2959                                     |  |
| Drawing Title: Proposed GA Site Sections                                                  |             |              |                 | info@adams-sutherland.co.uk                                                  |  |
| Page 4                                                                                    |             |              |                 | Ground Floor, Highgate Business Centre<br>33 Greenwood Place, London NW5 1LB |  |
| Drawn: CG                                                                                 | Checked: GS | Approved: GS | Date: July 2023 | Drawing No.                                                                  |  |
| Scale 1:100 @ A1 and 1:200 @ A3                                                           |             |              |                 | Rev. N15302-A&S-ZZ-ZZ-DR-L-31073 C01                                         |  |