
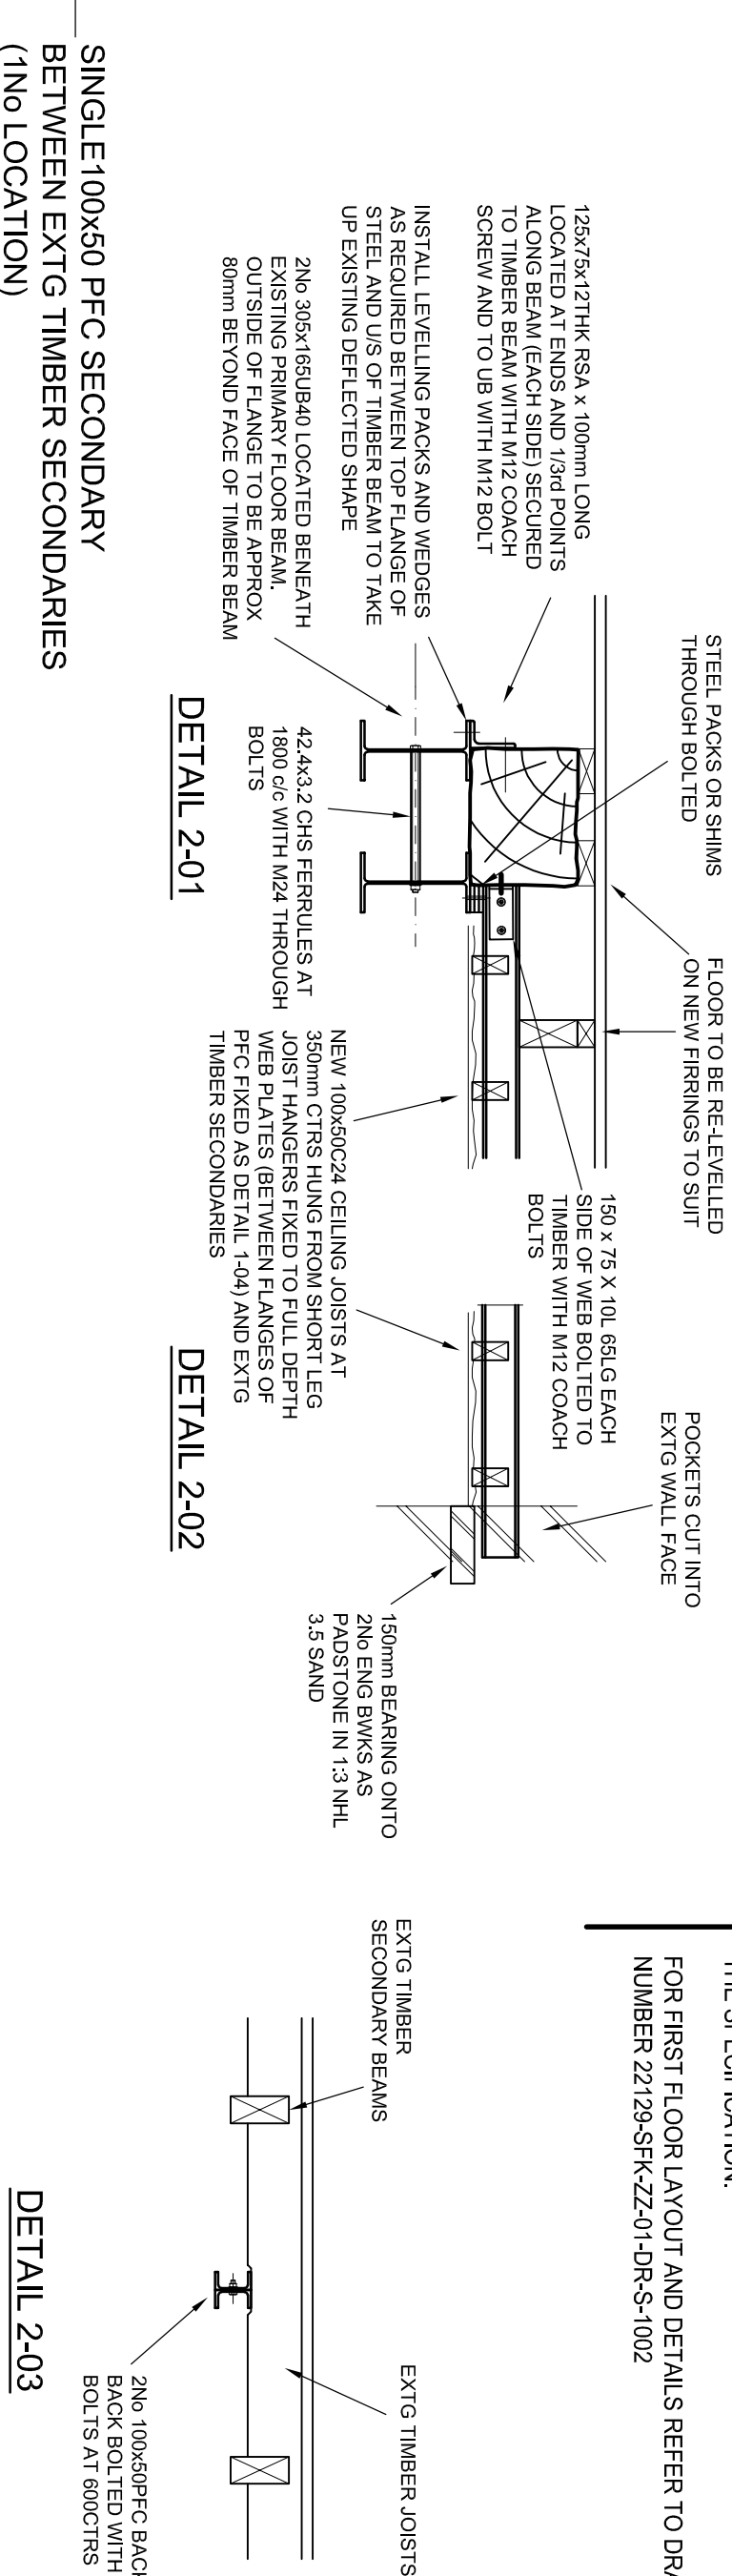
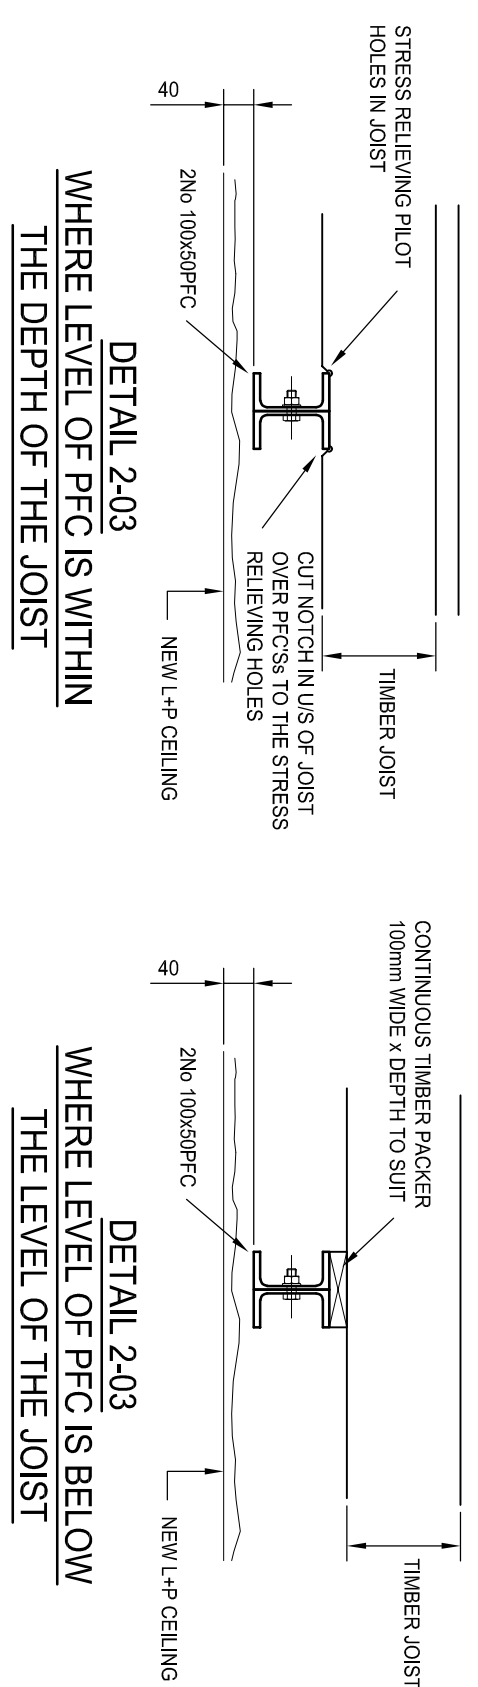
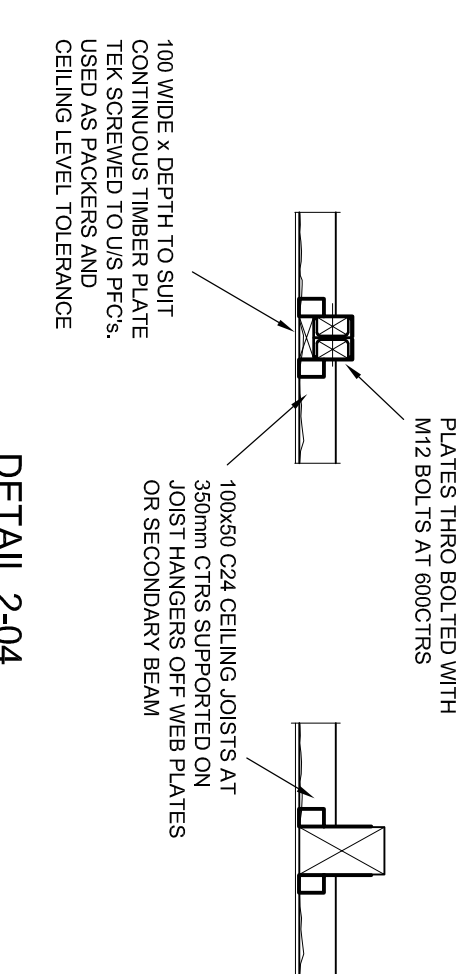
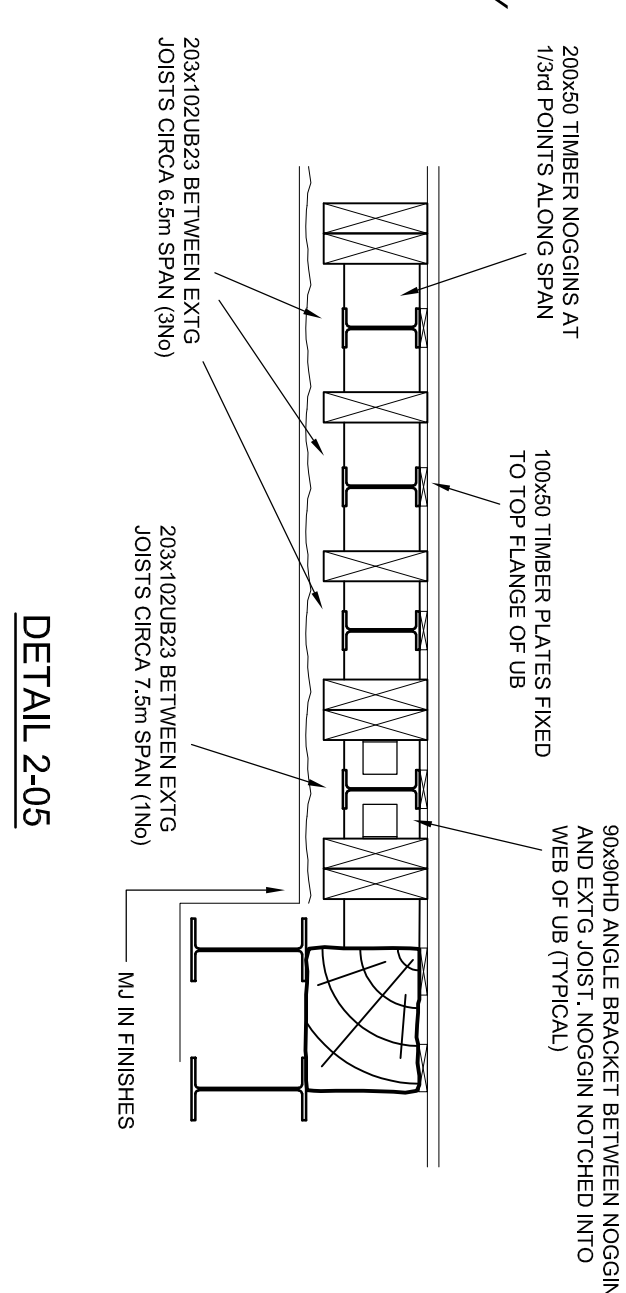
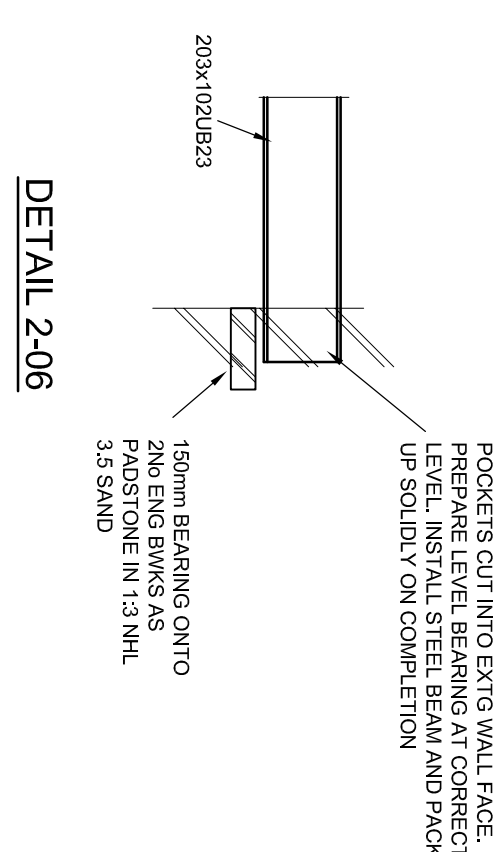
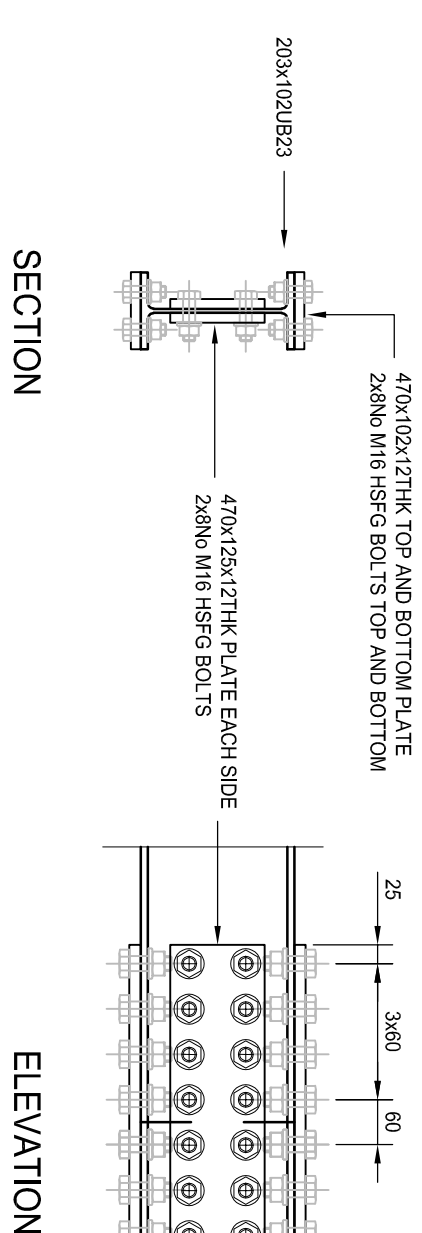
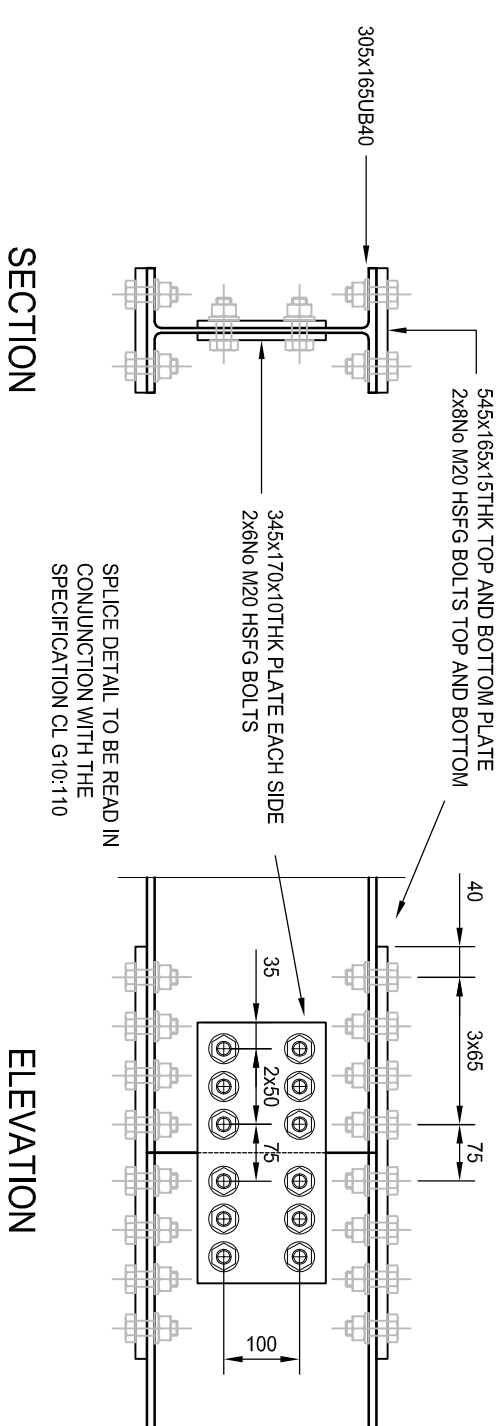


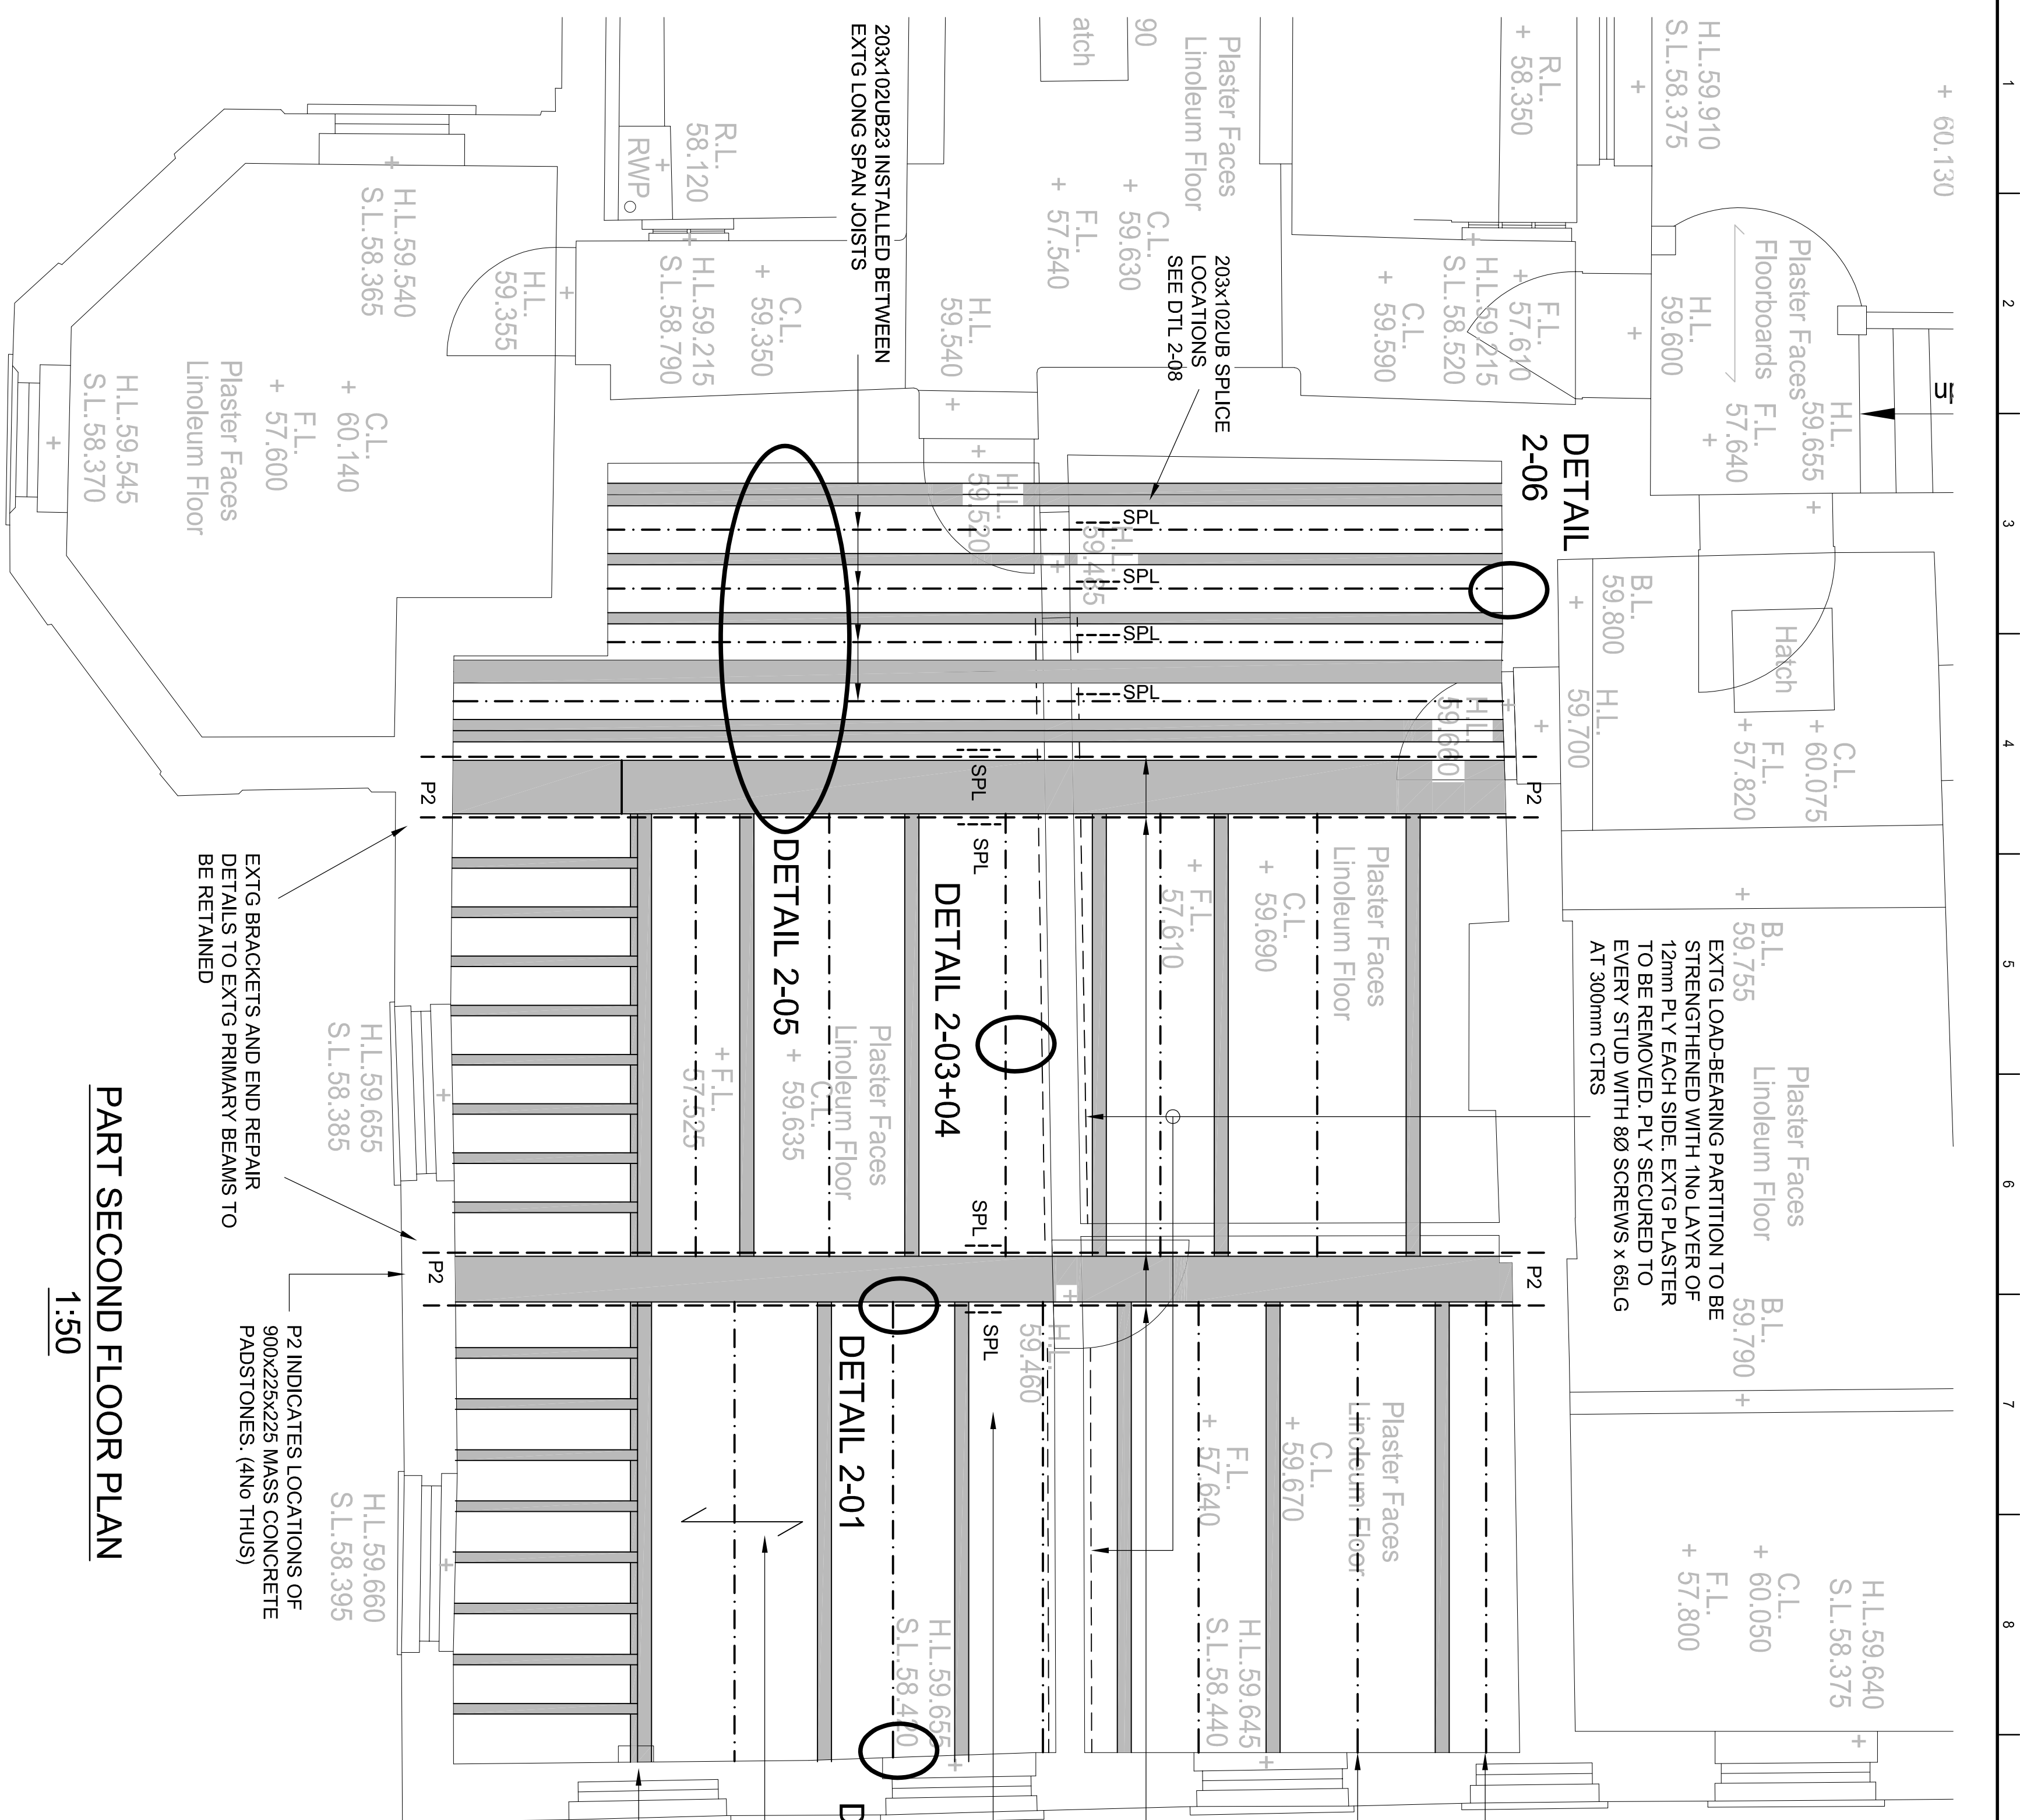

NOTES

THIS DRAWING IS TO BE READ IN CONJUNCTION WITH ALL
RELEVANT ARCHITECT'S AND M&E DRAWINGS TOGETHER WITH
THE SPECIFICATION.

FOR FIRST FLOOR LAYOUT AND DETAILS REFER TO DRAWING
NUMBER 22/23/SFK-ZD-01-DR-S-1002

rev	-
drawn	AD
chkd	RF
appd	
date	27.10.23
description	ISSUED FOR INFORMATION

BRUCE CASTLE MUSEUM

ARCHITECT:
Rodney Melville + Partners
10 Euston Place
Leamington Spa, Warwickshire
CV32 4LJ
Tel: 01926 881311

SECOND FLOOR LAYOUT AND DETAILS

SFK consulting
2nd Floor Trinity House,
123 Winchester Road
Chandlers Ford
Eastleigh, SO53 2DR
Tel: 023 80668 2460

SCALE:	100 @ A1	SFK REF:	22129-1021
22129-SFK-ZZ-02-DR-S-1021			