


KEY

- Site entry options
- Proposed area for scaffolding/ raking shore
- Access route options for materials drop-off

- Possible entrance points:
- 1 Gated entrance with operable height restriction. Width restriction applies.
 - 2 Gated entrance
 - 3 Gated entrance with restricted turning into the park.

Be aware of the proximity of tw local schools. All contractors deliveries must avoid periods of schools arrivals and departures.

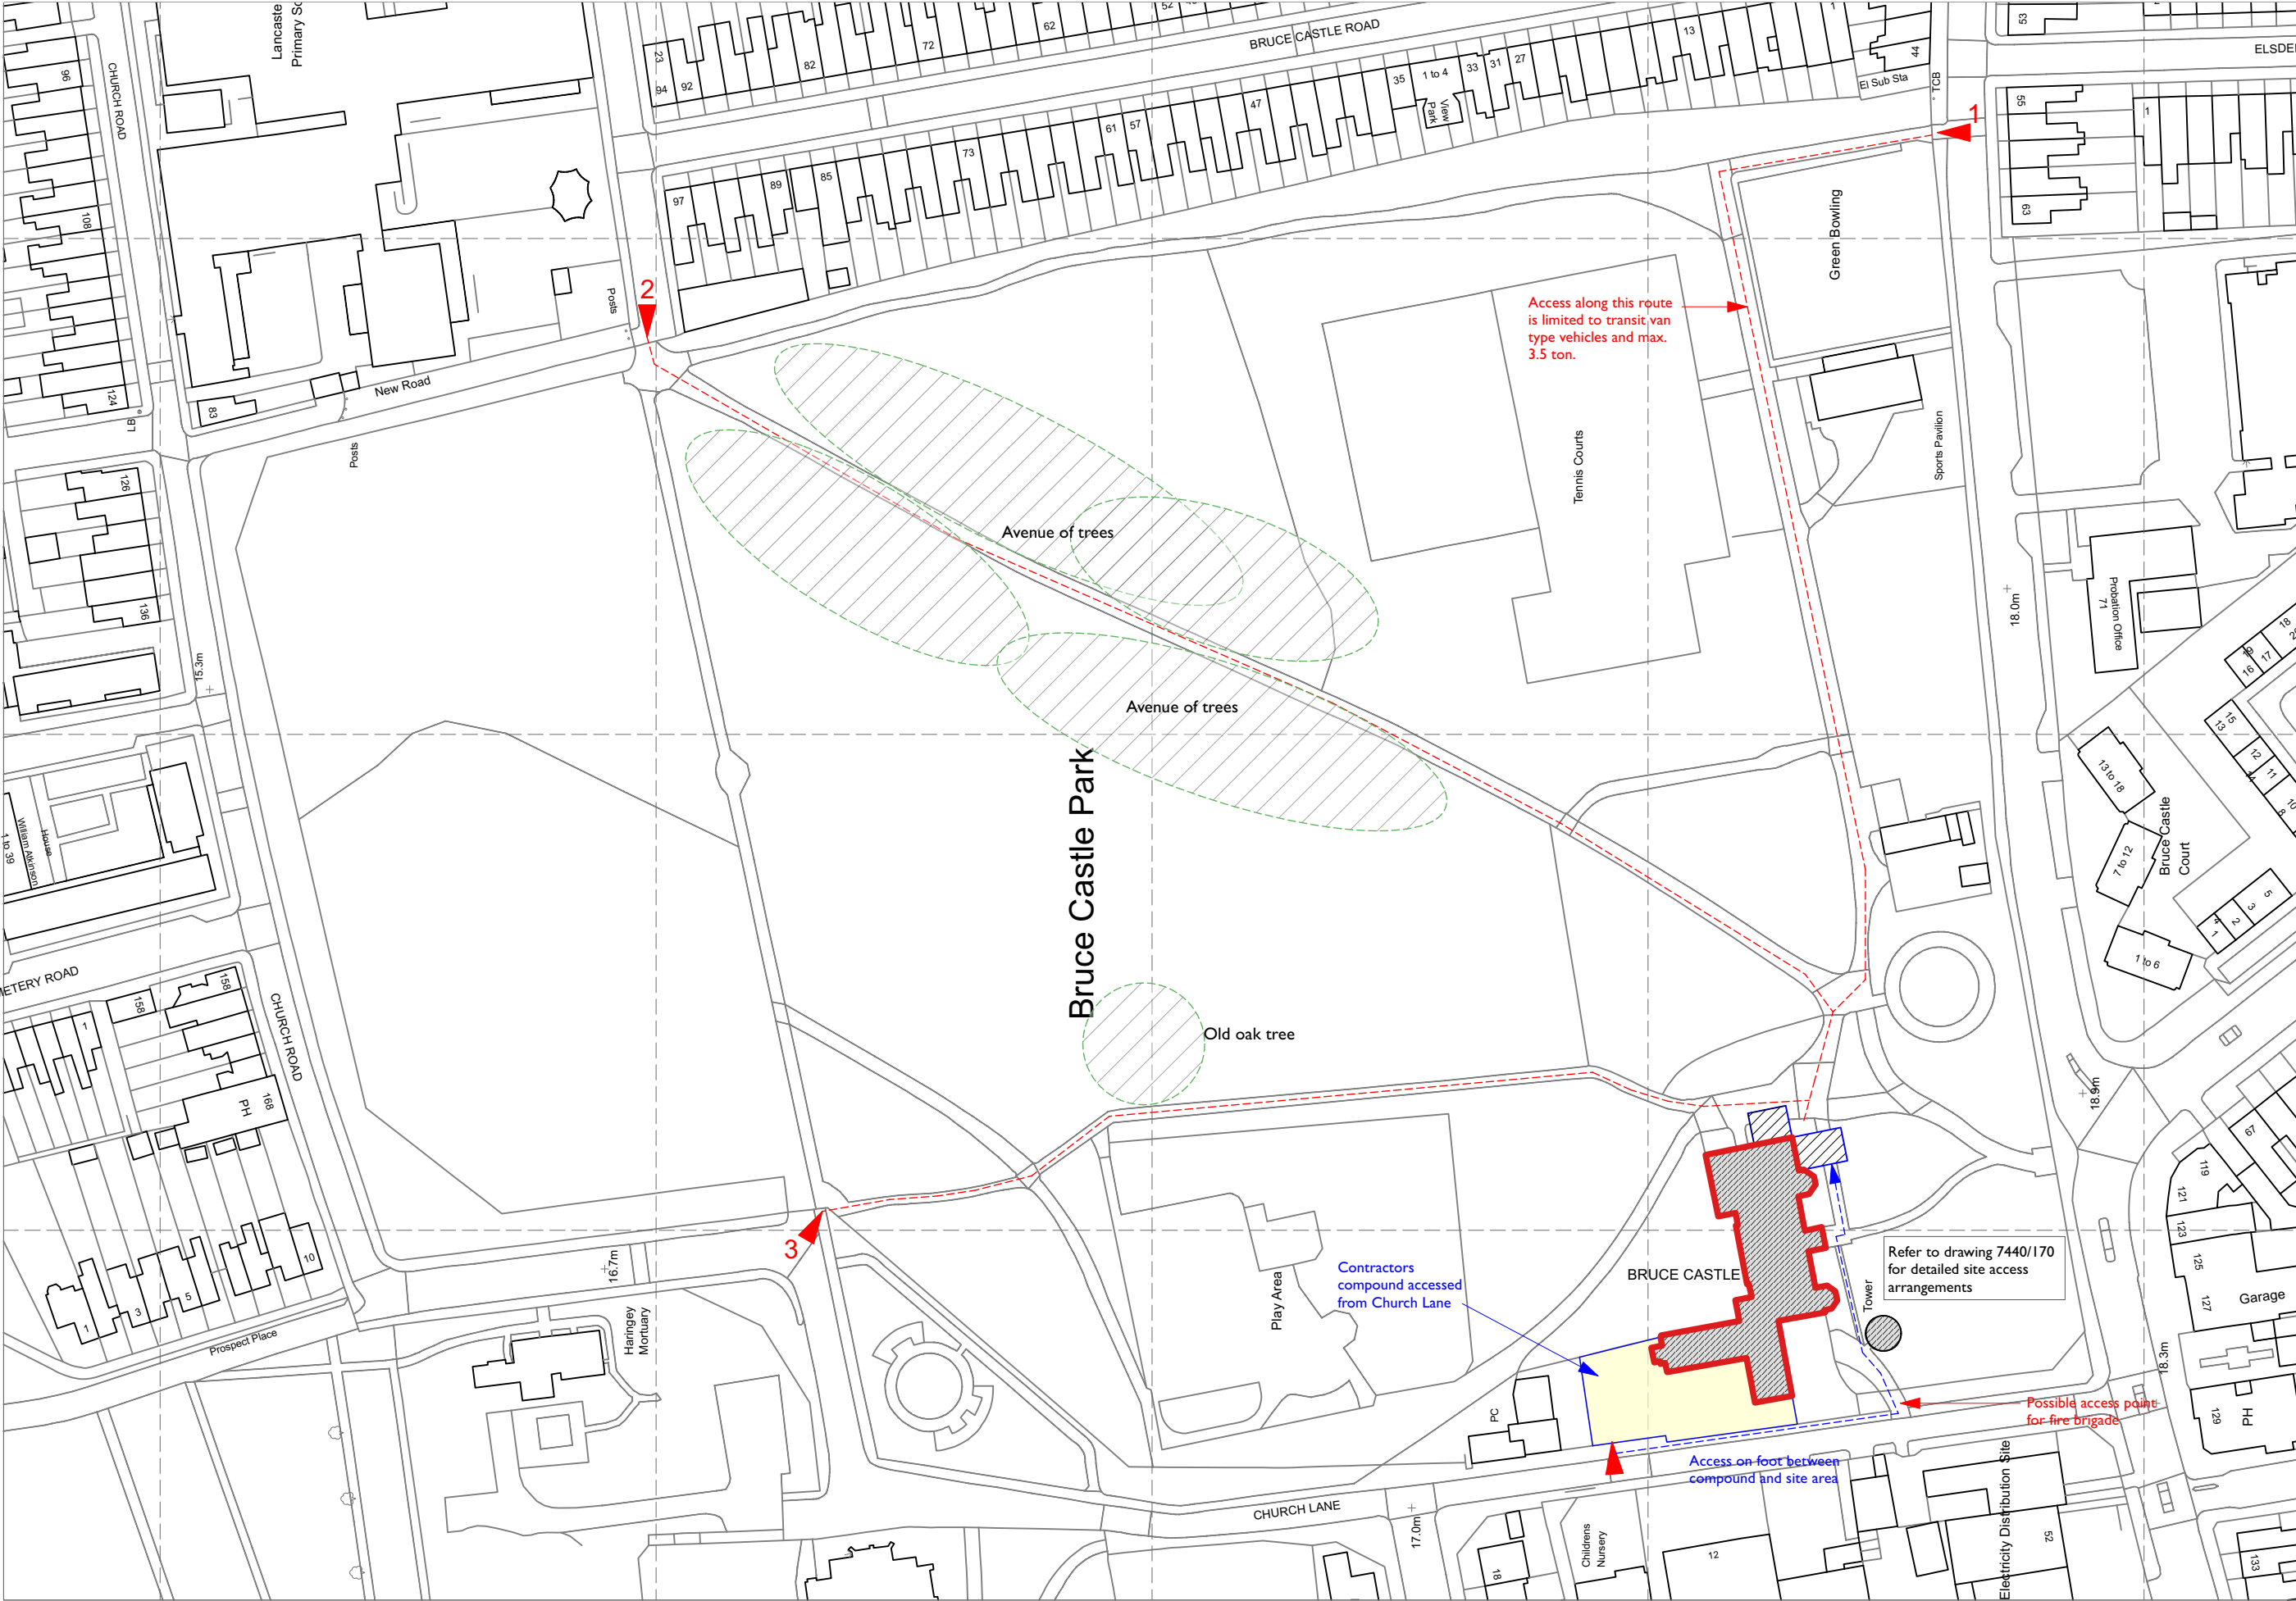

- NOTE
- This drawing is copyright.
 - All dimensions must be checked on site before proceeding.
 - Dimensions of new work are to be adjusted to suit the existing building where necessary. Do not assume that the existing structure or details are plumb, square or level.
 - The contractor must report any discrepancies to the architect before proceeding.

10 EUSTON PLACE
LEAMINGTON SPA
WARWICKSHIRE
CV32 4LJ
T 01926 881311
F 01926 451766
E architects@rmpuk.com

Rodney Melville + Partners

CHARTERED ARCHITECTS
HISTORIC BUILDING CONSULTANTS

www.rmpuk.com
Rodney Melville and Partners Limited

Project
Bruce Castle

Drawing
Site Location Plan

Scale 1:1250 @A3	Job No	7440
Date Oct 2023	Drwg No	100
Drawn GL	Rev	-