



BASEMENT PLAN - OUTLINE FIRE COMPARTMENTATION STRATEGY

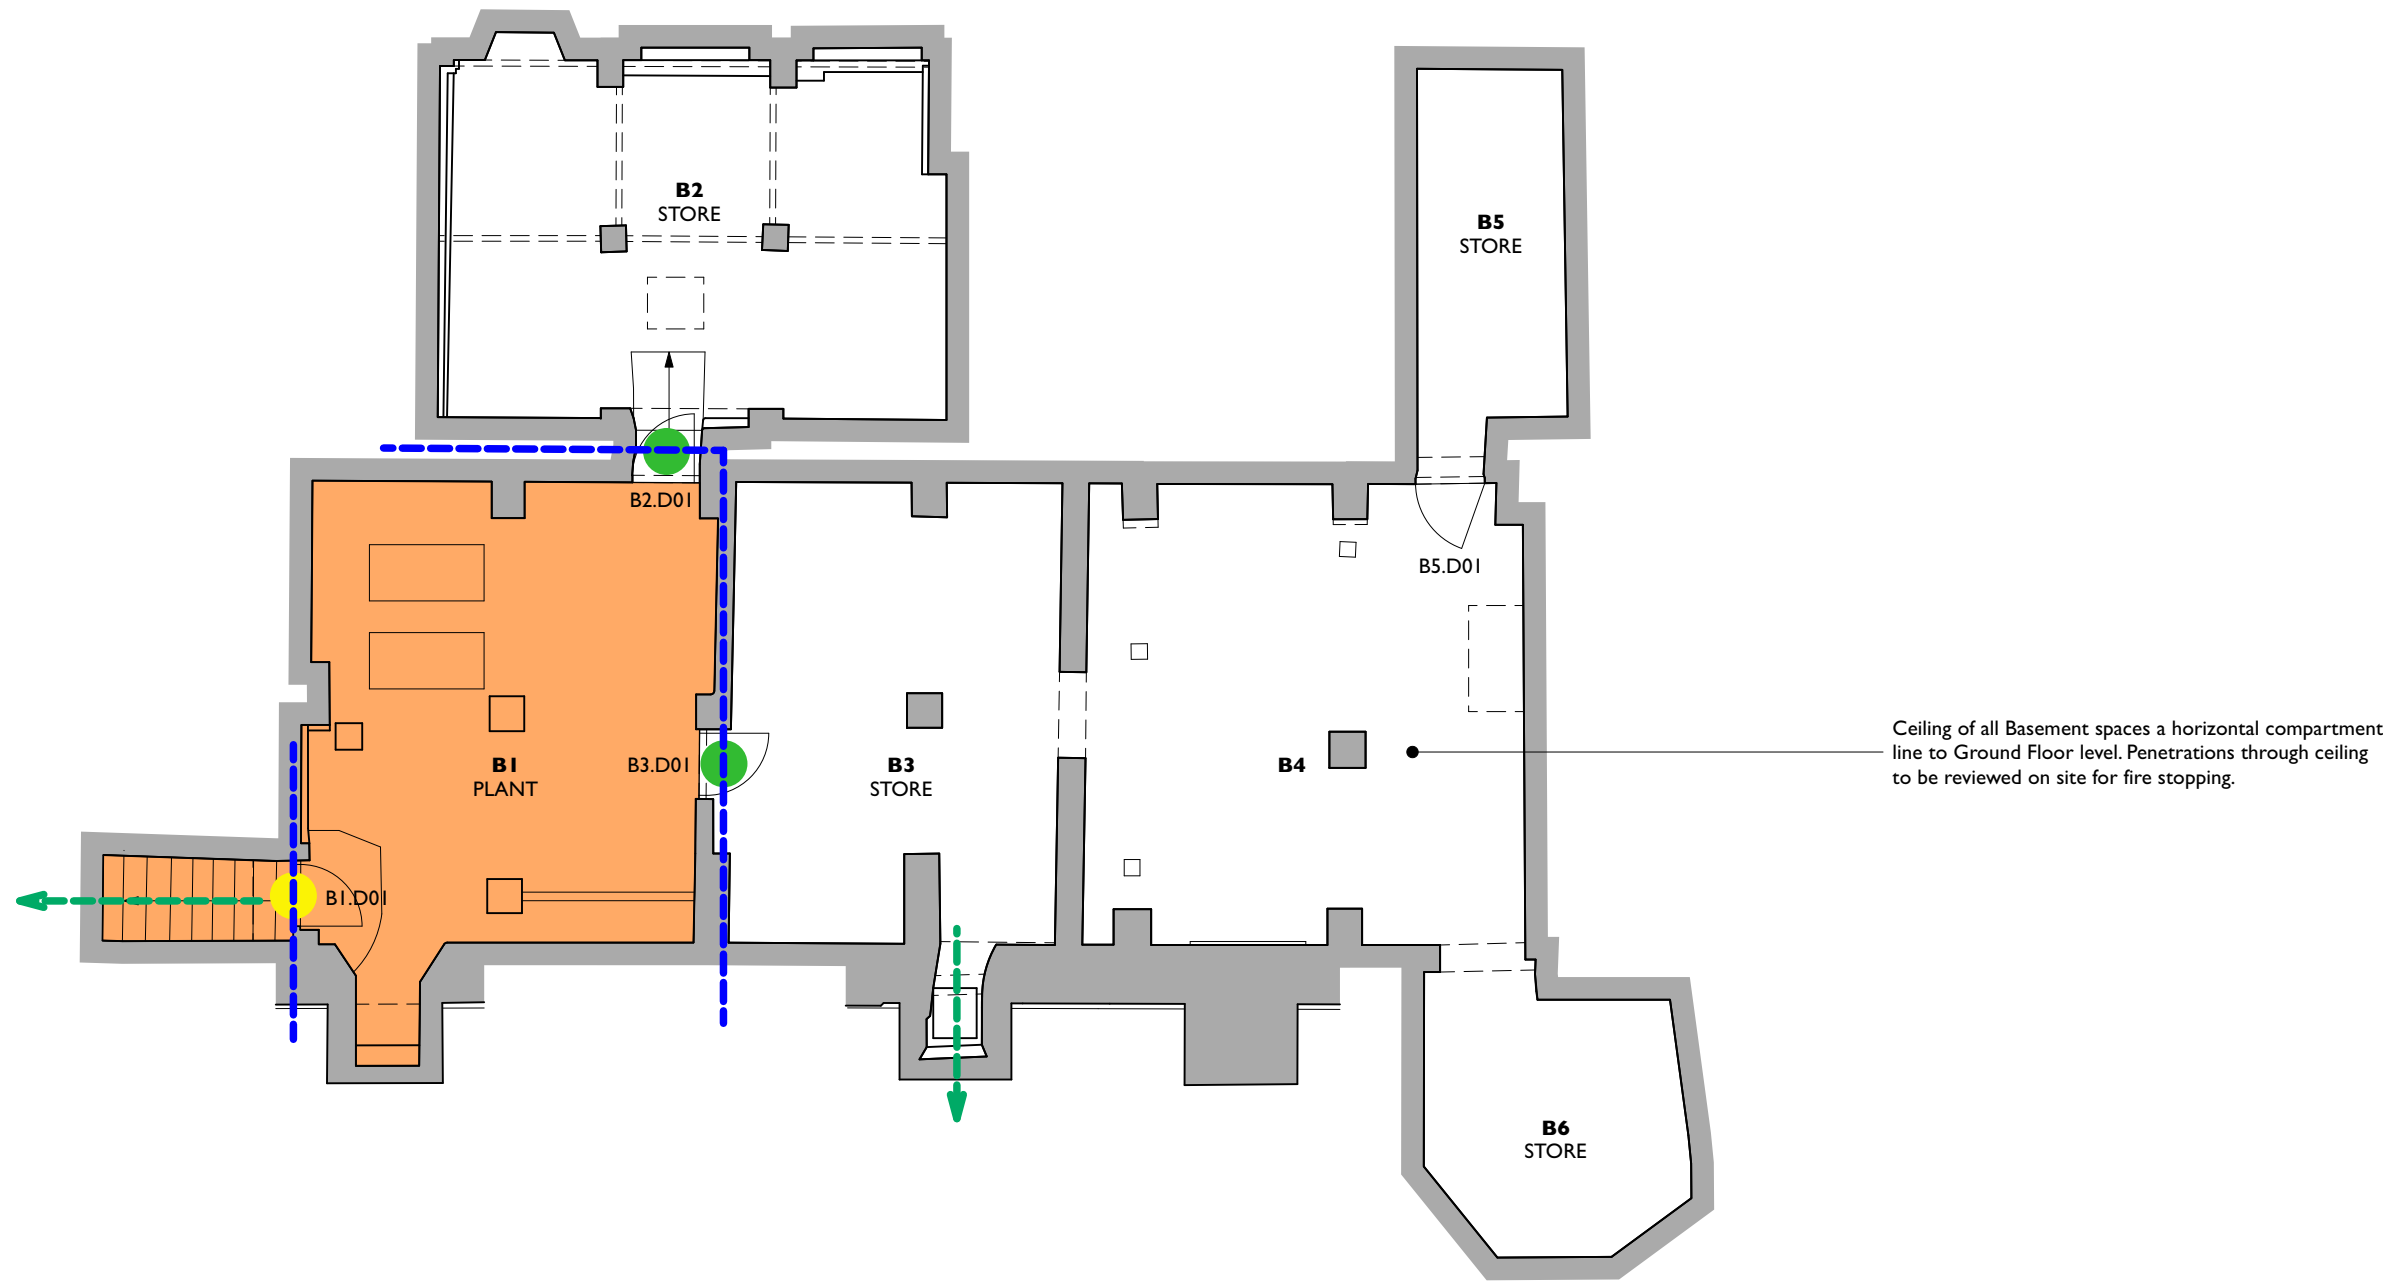

- NOTE
1. This drawing is copyright.
 2. All dimensions must be checked on site before proceeding.
 3. Dimensions of new work are to be adjusted to suit the existing building where necessary. Do not assume that the existing structure or details are plumb, square or level.
 4. The contractor must report any discrepancies to the architect before proceeding.
 5. All products are to be used strictly in accordance with the manufacturer's instructions.

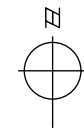

KEY

- Potential compartment line using existing wall position - 60 mins (suitability to be investigated on site)
- Desirable compartment line - 60 mins (options to be investigated on site)
- Upgrade existing door leaf to achieve FD30S (Aspirational)
- Install new FD60S door leaf into existing opening (Aspirational)
- Replace existing door with new door to achieve FD60S (Aspirational)
- Replace existing door with new door to achieve FD30S
- Fire escape route
- High risk activity/space in relation to fire protection, integrity, and escape.
- MEND Funded Works
- Upgrade existing door leaf to achieve FD60S (Aspirational)

REVISIONS

Rodney Melville + Partners
CHARTERED ARCHITECTS
HISTORIC BUILDING CONSULTANTS

110 EUSTON PLACE
LEAMINGTON SPA
WARWICKSHIRE
CV32 4LJ
T 01926 881311
F 01926 451766

E architects@rmpuk.com
www.rmpuk.com
Rodney Melville and Partners Limited

Client
London Borough of Haringey Council

Project
Bruce Castle

Title
Basement Plan
Outlining Door Upgrading Proposal

Scale	1:100 @ A1	Job No	7440
Date	Nov 2023	Dwg No	304
Drawn	JV	Rev	