
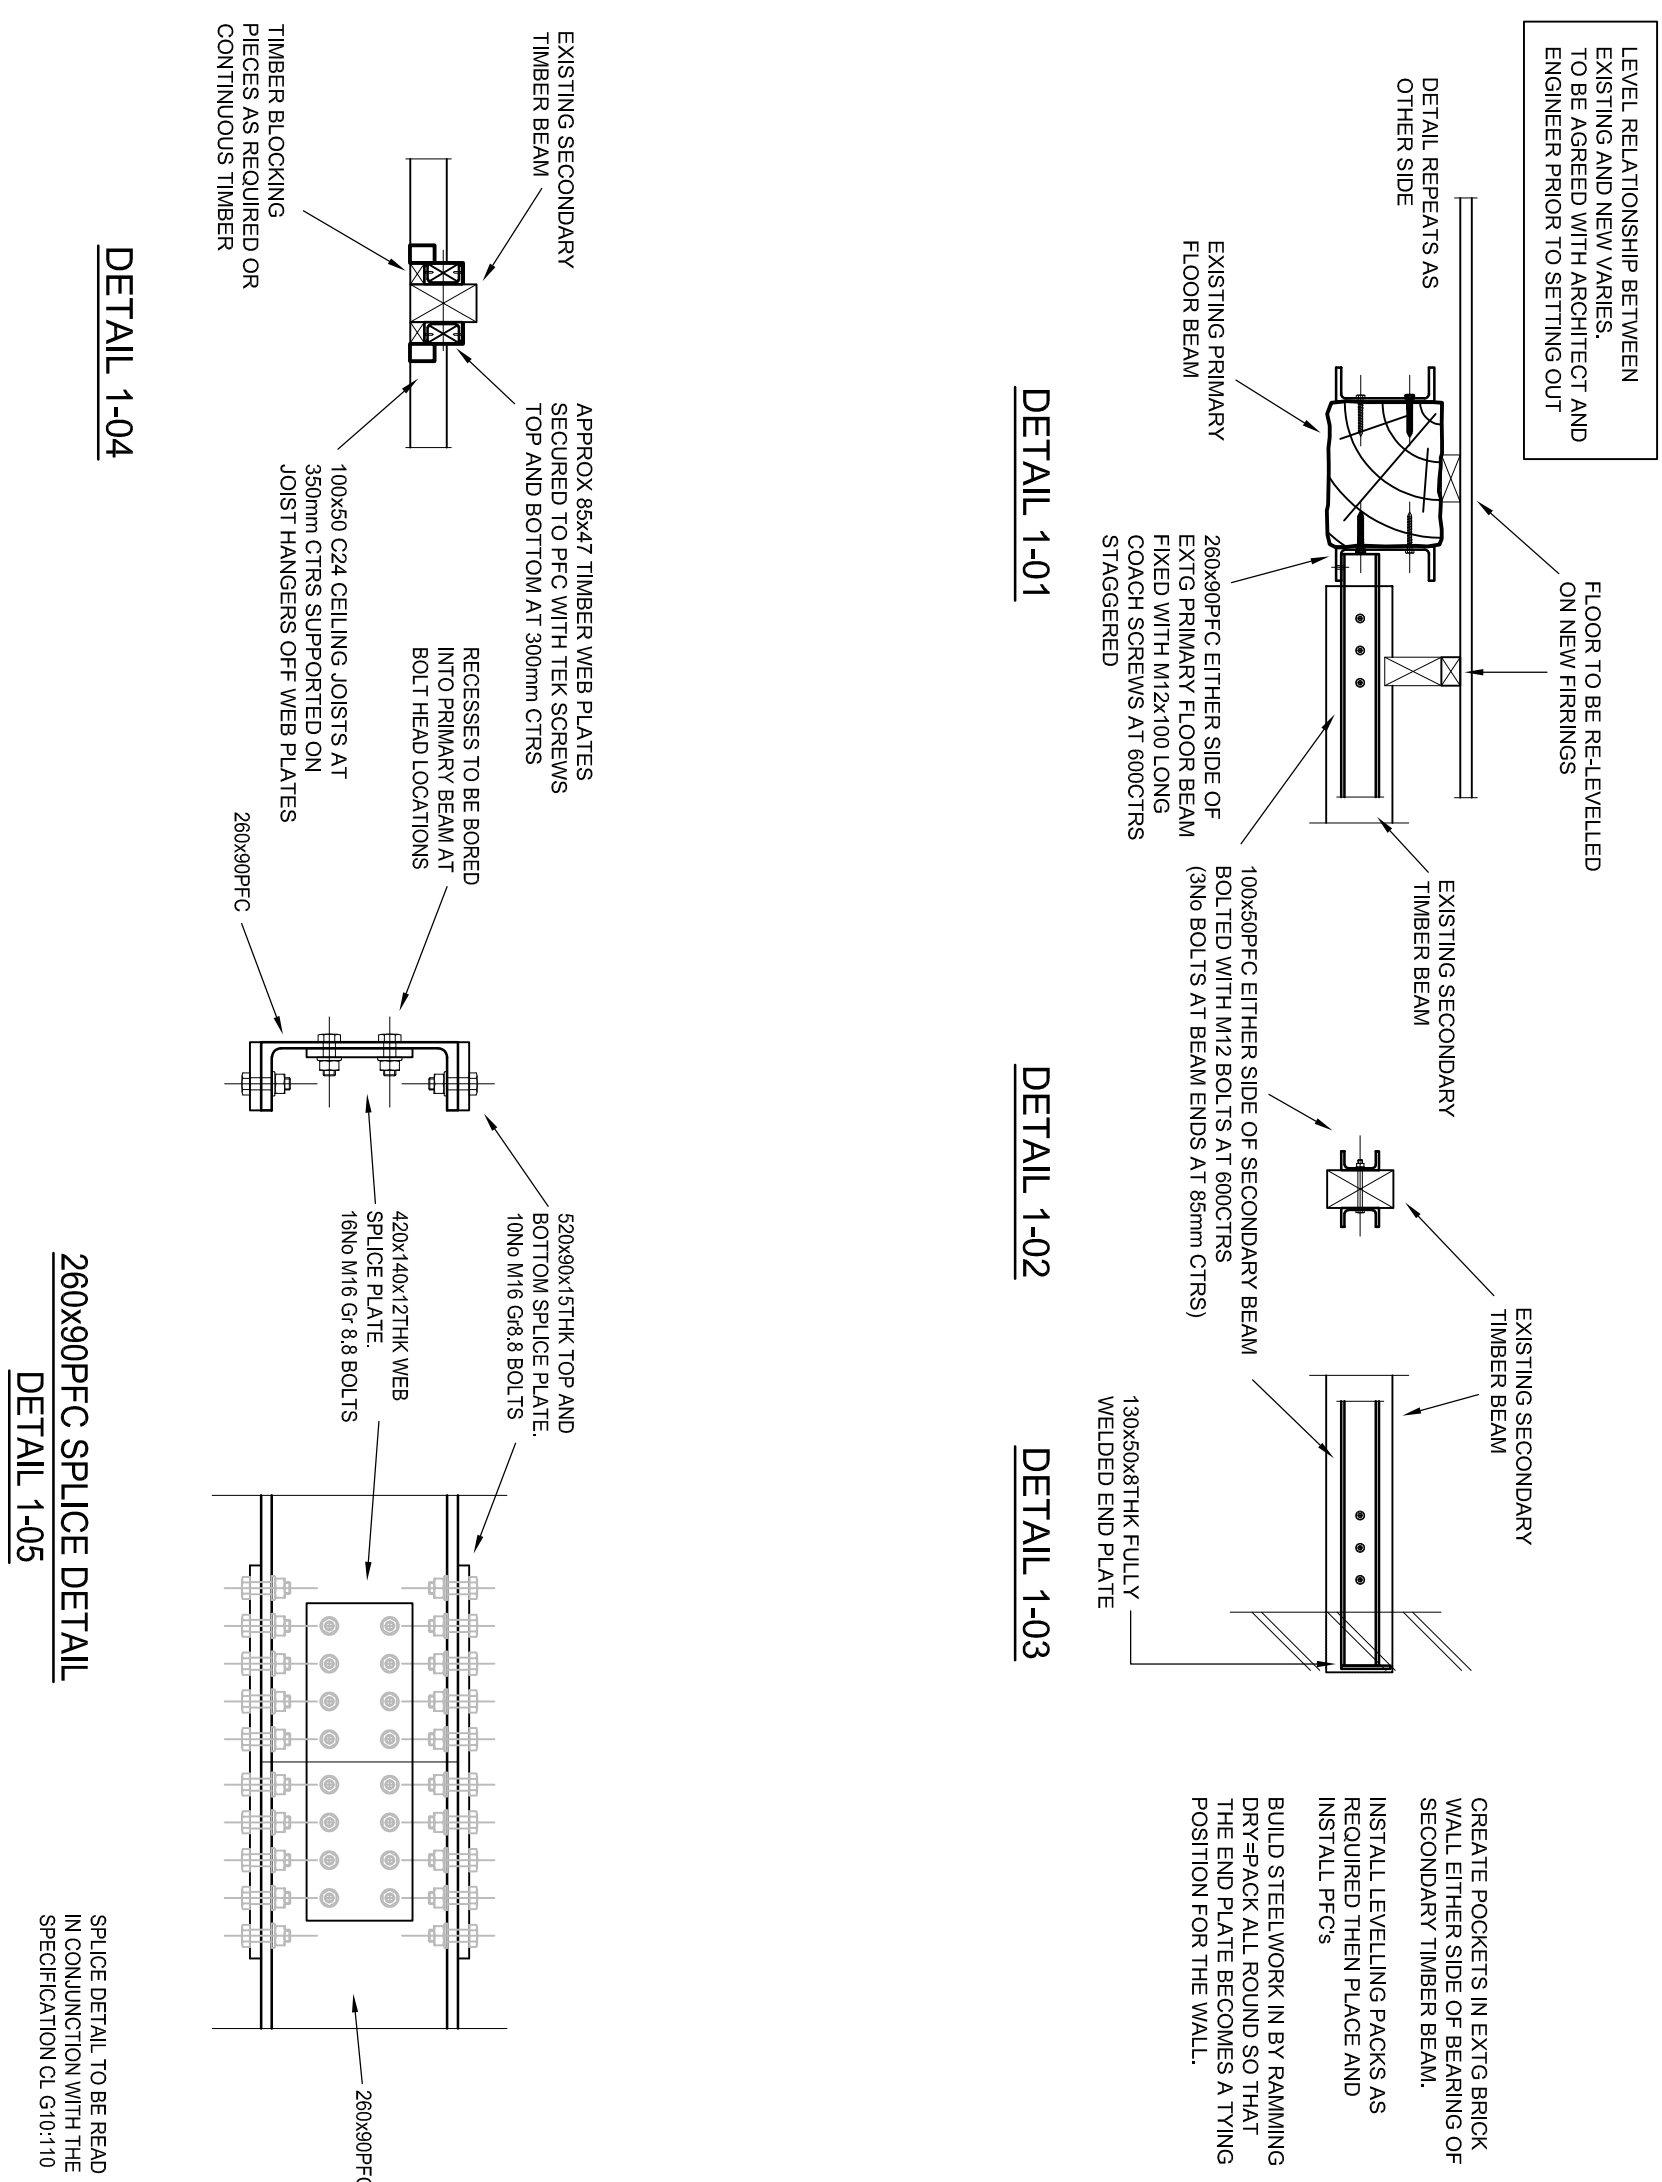


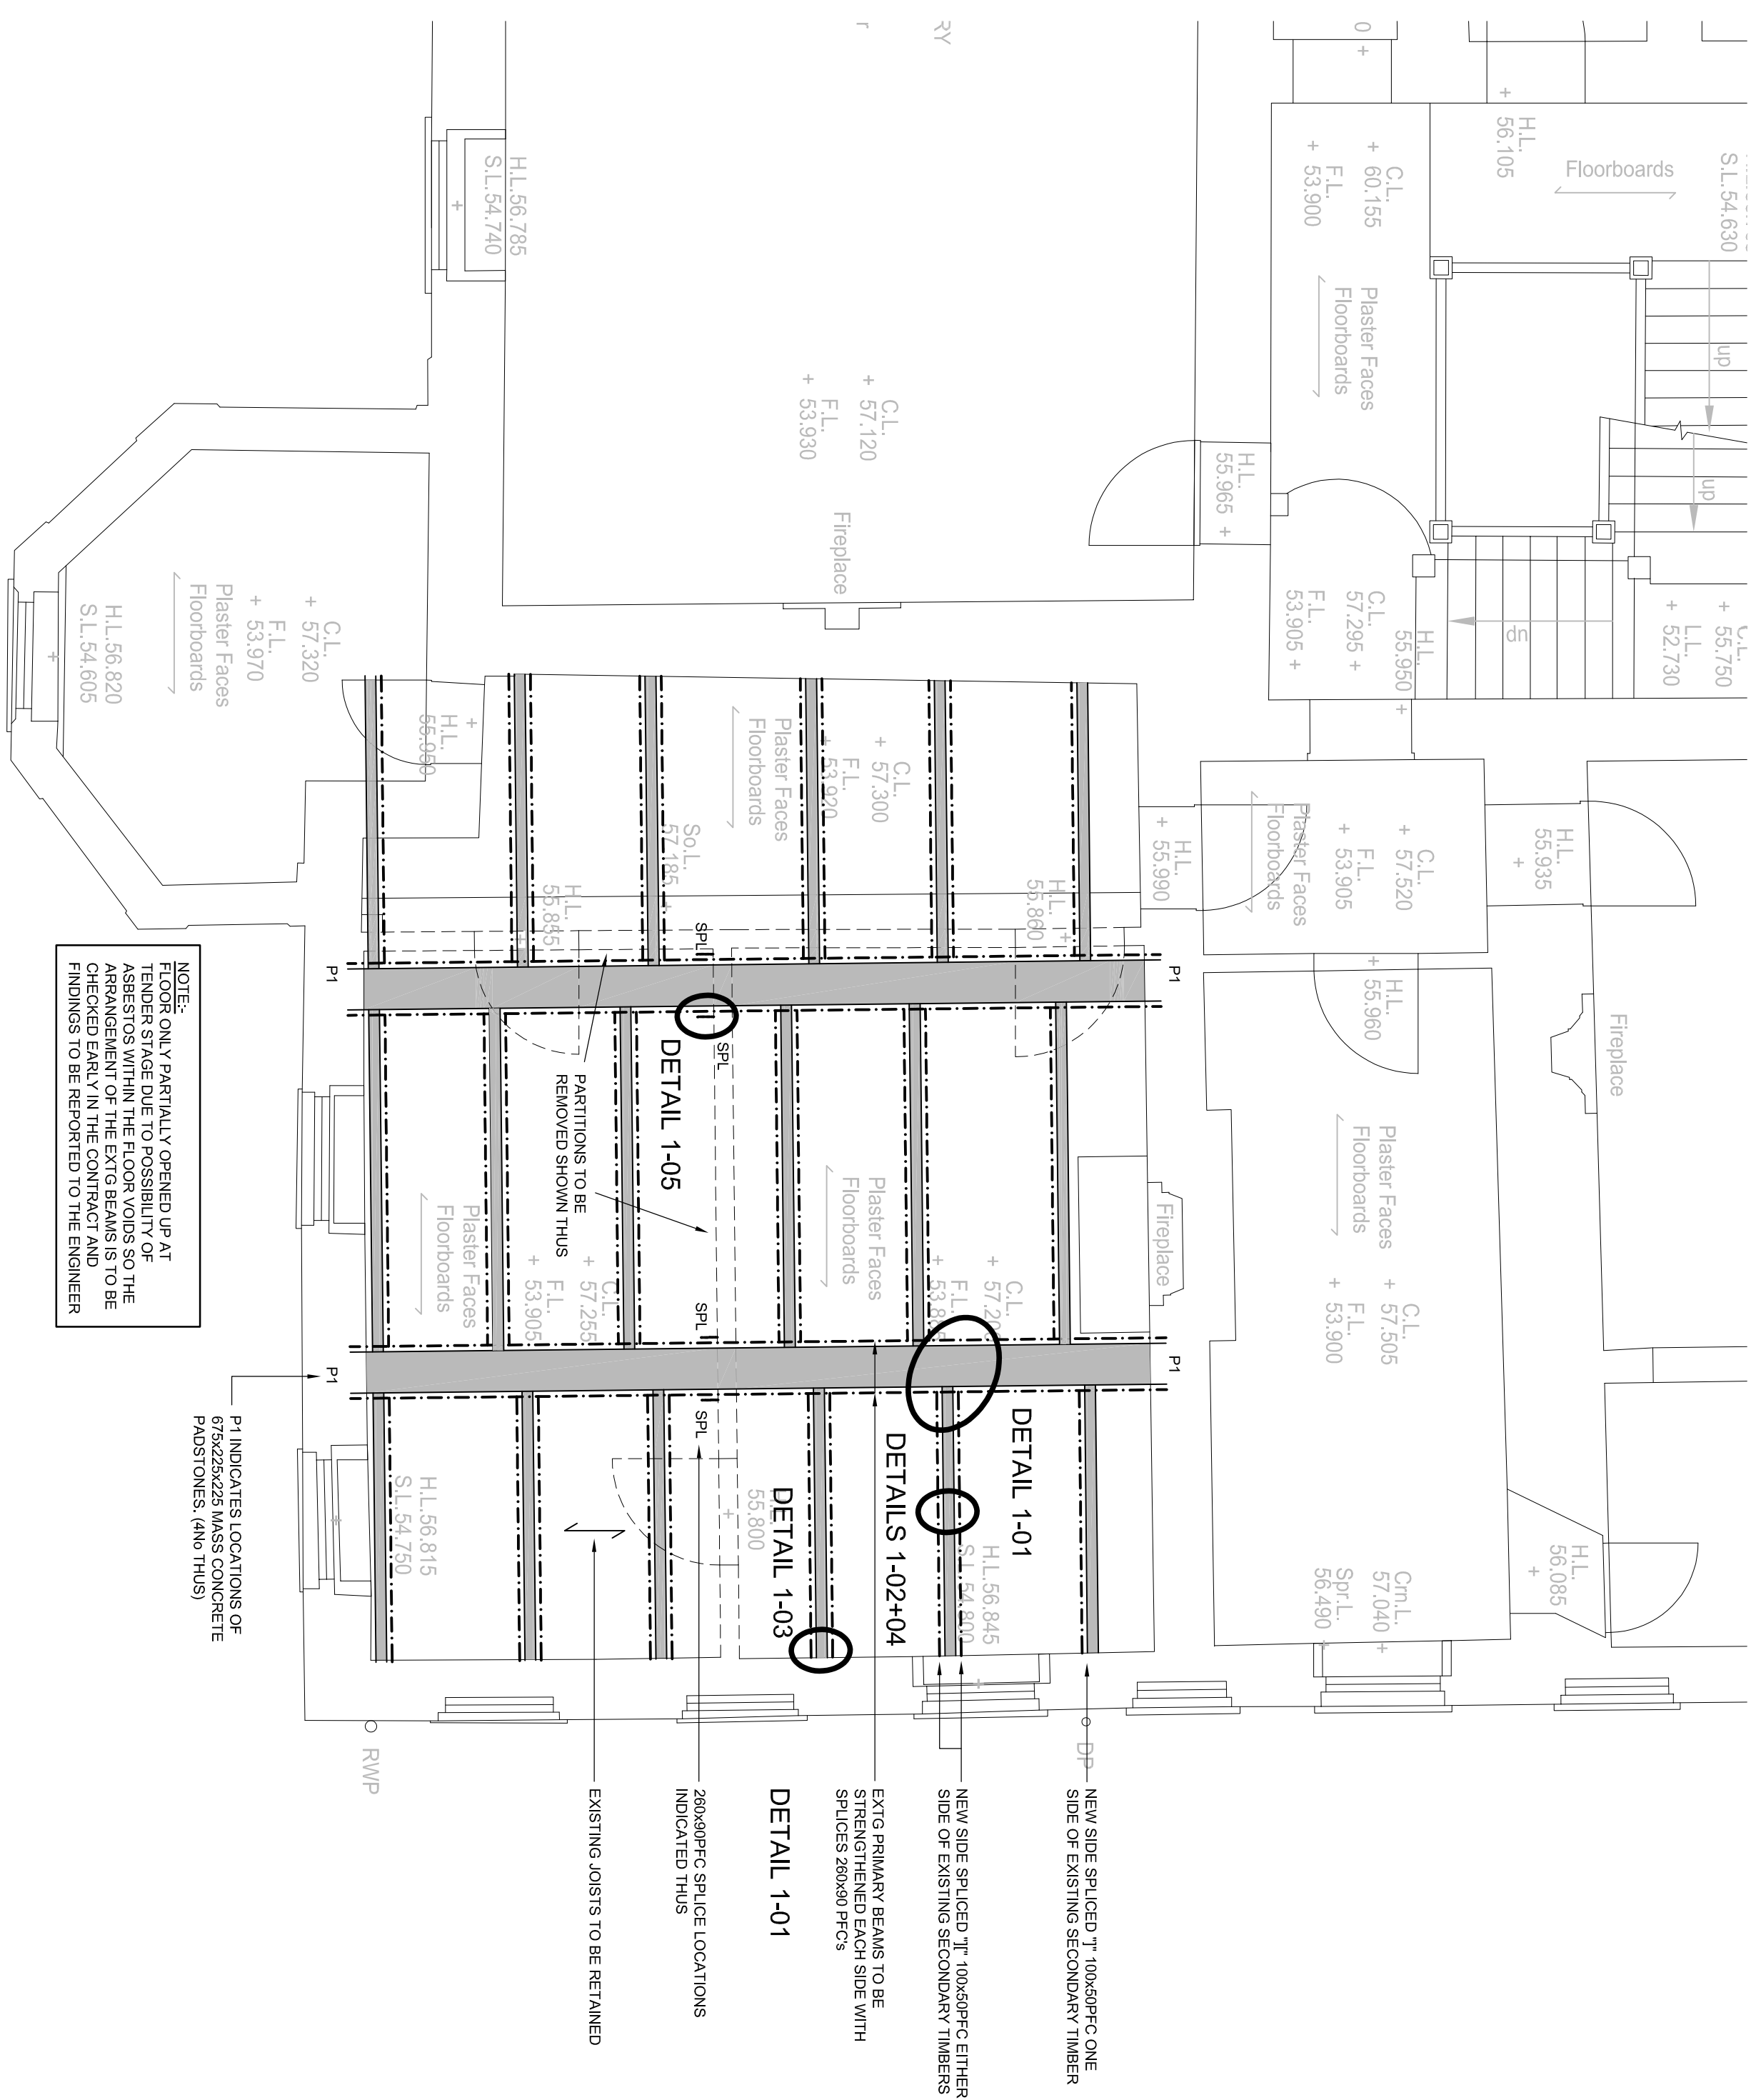

rev	-
drawn	AD
chkd	RF
appd	
date	27.10.23
description	ISSUED FOR INFORMATION

rev	
dra	
chk	
app	
dat	

BRUCE CASTLE MUSEUM

ARCHITECT:

Rodney Melville + Partners
10 Euston Place
Leamington Spa, Warwickshire
CV32 4LJ
Tel: 01926 861311

DRAWING TITLE:

FIRST FLOOR LAYOUT AND DETAILS

SFK consulting

2nd Floor Trinity House
123 Winchester Road
Chandlers Ford
Eastleigh. SO53 2DR
Tel: 023 8068 2460

SCALE:	SFK REF:
1:50/20/10 @ A1	22129-1011

22129-SFK-ZZ-01-DR-S-1011

NOTES

THIS DRAWING IS TO BE READ IN CONJUNCTION WITH ALL RELEVANT ARCHITECTS' AND M&E DRAWINGS TOGETHER WITH THE SPECIFICATION.

FOR SECOND FLOOR LAYOUT AND DETAILS REFER TO DRAWING NUMBER 22-129-SFK-ZZ-02-DR-S-1003