



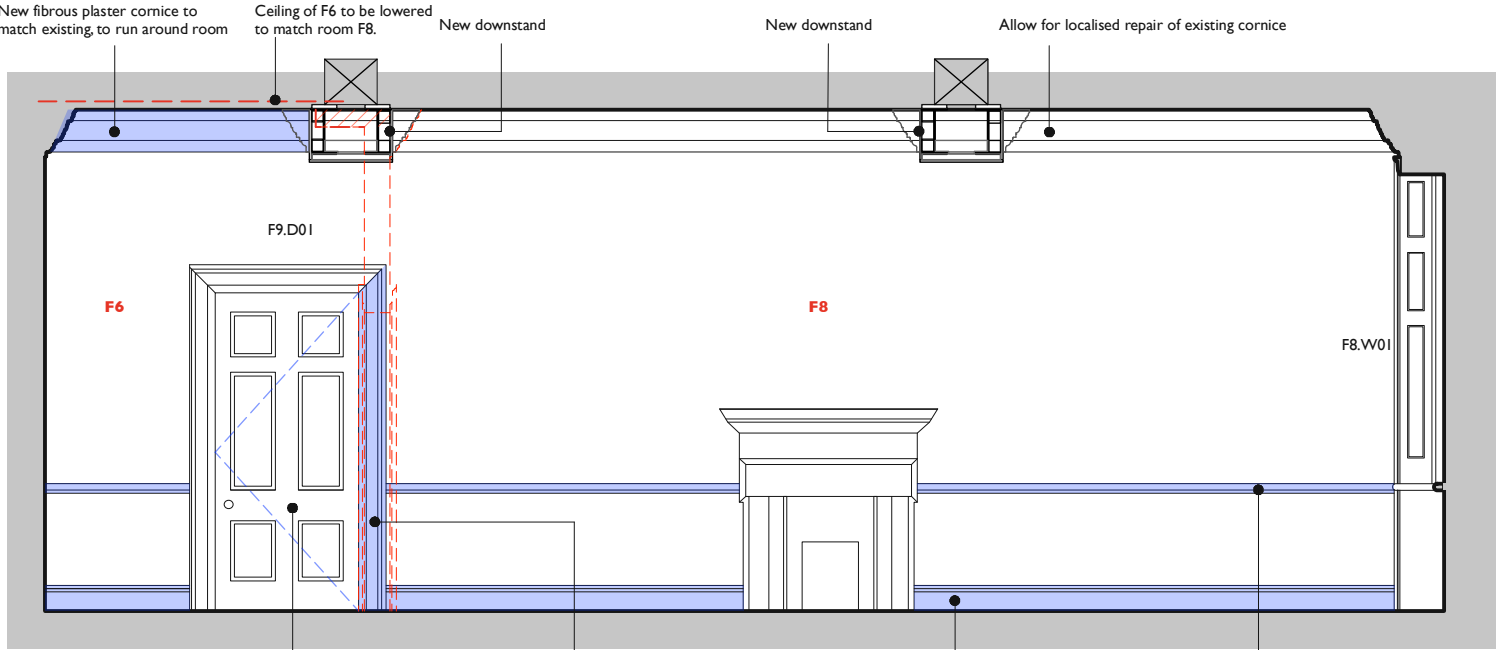


Elevation 1

Existing door and lining repaired. Hung to alternate swing. Architrave to be repaired/pieced in to match existing on removal of adjacent partition in this location. New two part profiled skirting to match existing skirting in room F11. New dado rail to run around room, to match existing.

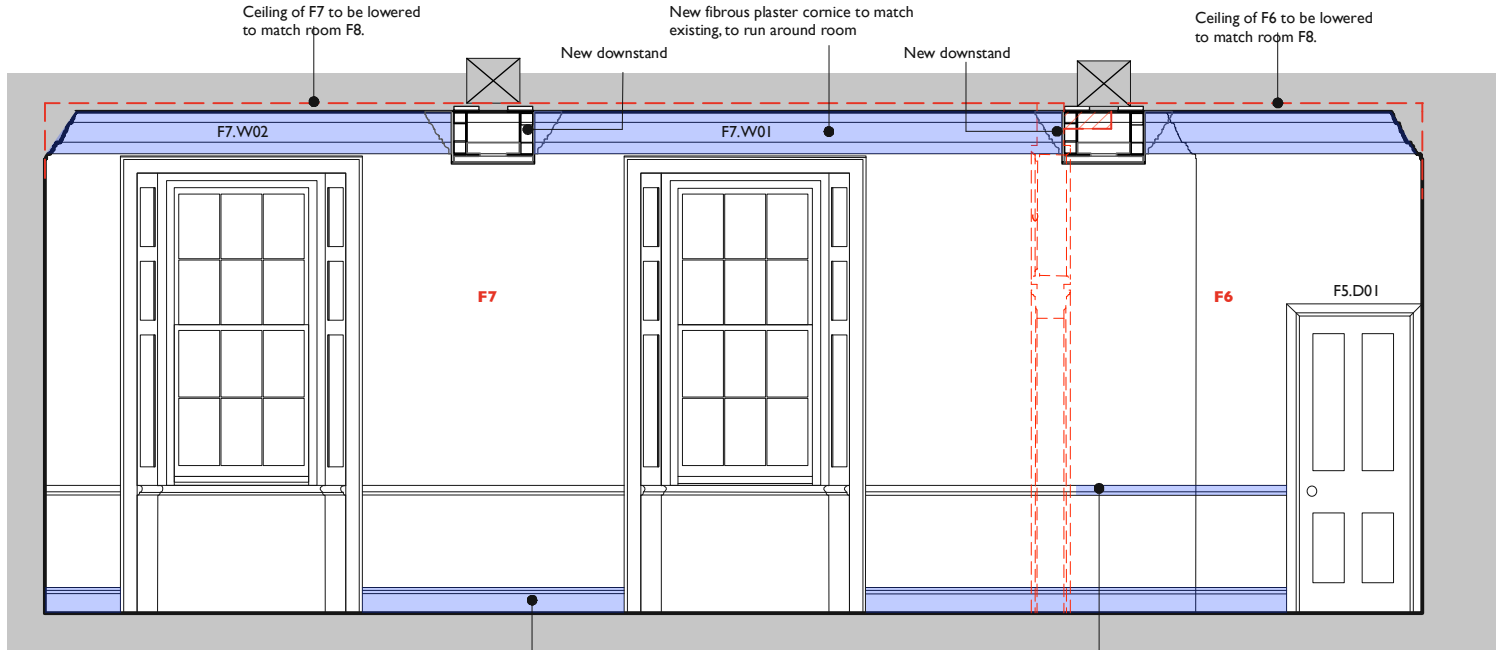


Elevation 3

New two part profiled skirting to match existing skirting in room F11. New dado rail to run around room, to match existing.

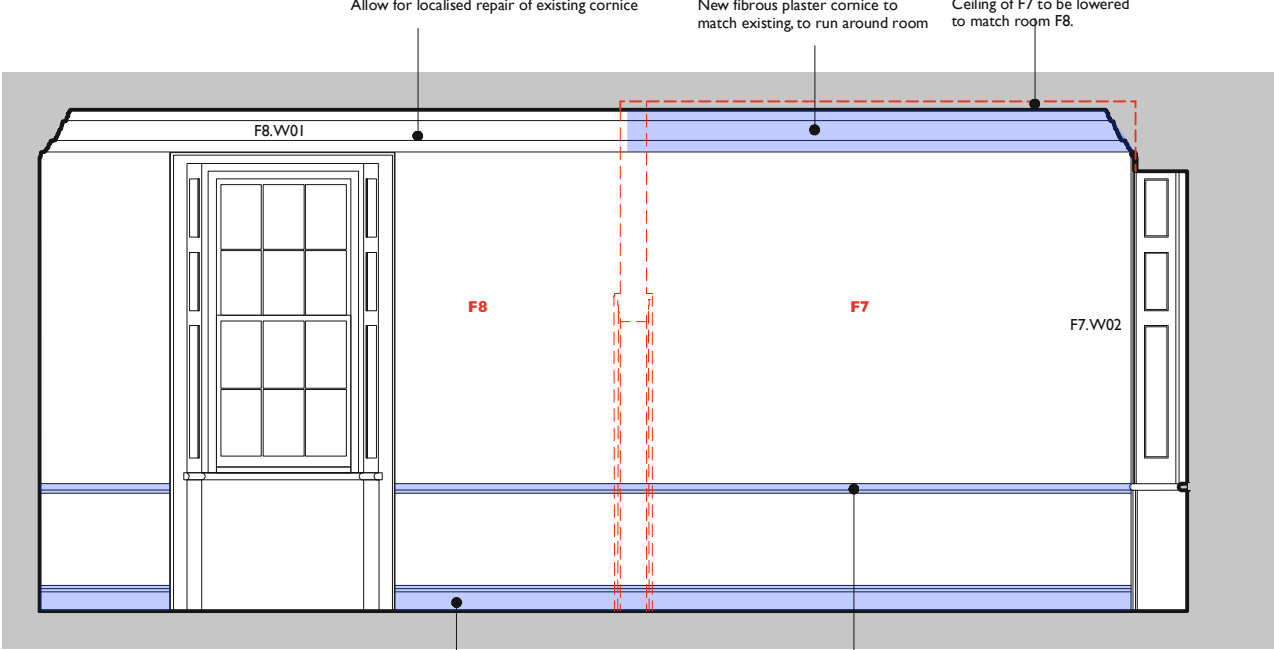

Elevation 2

New two part profiled skirting to match existing skirting in room F11. New dado rail to run around room, to match existing.

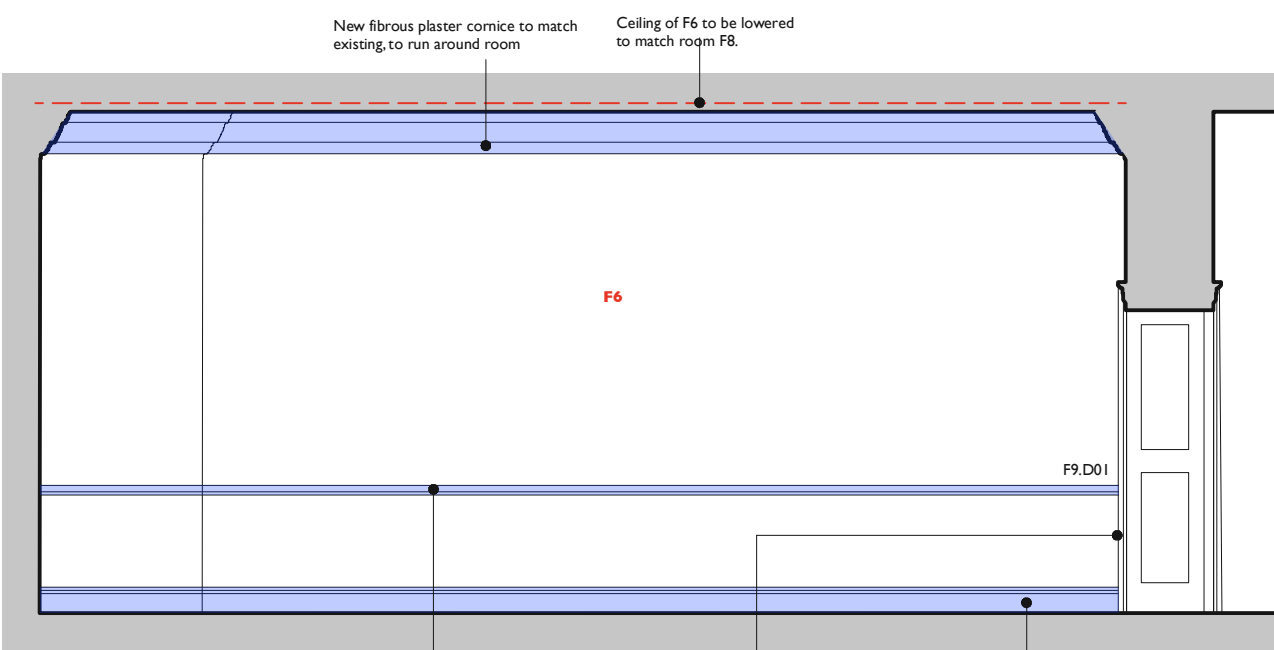


Elevation 4

New dado rail to run around room, to match existing. Existing door and lining repaired. Hung to alternate swing. New two part profiled skirting to match existing skirting in room F11.

KEY

- Proposed repair to match existing features
- Demolition

F6, F7, F8 INTERNAL ELEVATIONS - PROPOSED REPAIRS

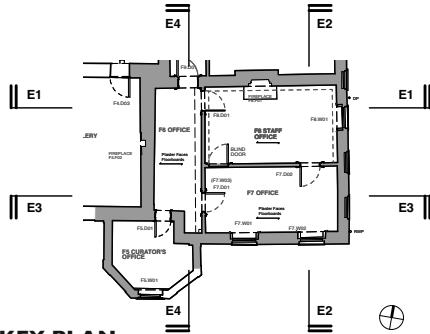

KEY PLAN

- NOTE
- This drawing is copyright.
  - All dimensions must be checked on site before proceeding.
  - Dimensions of new work are to be adjusted to suit the existing building where necessary. Do not assume that the existing structure or details are plumb, square or level.
  - The contractor must report any discrepancies to the architect before proceeding.

REVISIONS  
A Oct 2023 Drawing updated.

10 EUSTON PLACE  
LEAMINGTON SPA  
WARWICKSHIRE  
CV32 4LJ  
T 01926 881311  
F 01926 451766  
E architects@rmpuk.com

**Rodney Melville + Partners**  
CHARTERED ARCHITECTS  
HISTORIC BUILDING CONSULTANTS  
www.rmpuk.com  
Rodney Melville and Partners Limited

Project **Bruce Castle**

Drawing **F6, F7, F8 Internal Elevations  
Proposed Repairs**

|       |           |         |      |
|-------|-----------|---------|------|
| Scale | 1:50@A3   | Job No  | 7440 |
| Date  | June 2023 | Drwg No | 431  |
| Drawn | EA        | Rev     | A    |