


NOTES:-


SECTION REPEATS AT EACH PROPPING POINT ALONG THE BEAM
STABILITY TO THE PROPS (IF NEEDED) MAY BE SUPPLIED BY BRACING BACK TO THE EXISTING WALL CORNERS OR TO GROUND
NEW BEAM BEARING POSITIONS UNDER CUT EXISTING ONES. THEREFORE THE ENTIRE FLOOR LOAD WILL, FOR A LIMITED PERIOD, TRANSFER DOWN THE PROPS. FLOOR SELF WEIGHT IS ESTIMATED AT 0.8KN/M². WHEN CALCULATING THE PROP LOADS, ALLOWANCE SHOULD BE MADE FOR ROOF LOADS TRANSFERRING DOWN THE SECOND FLOOR PARTITION AT 8.1KN/M DL AND 2.8KN/M LL ALONG WITH ANY CONSTRUCTION LOADS REQUIRED BY THE CONTRACTOR ON EITHER FLOOR.

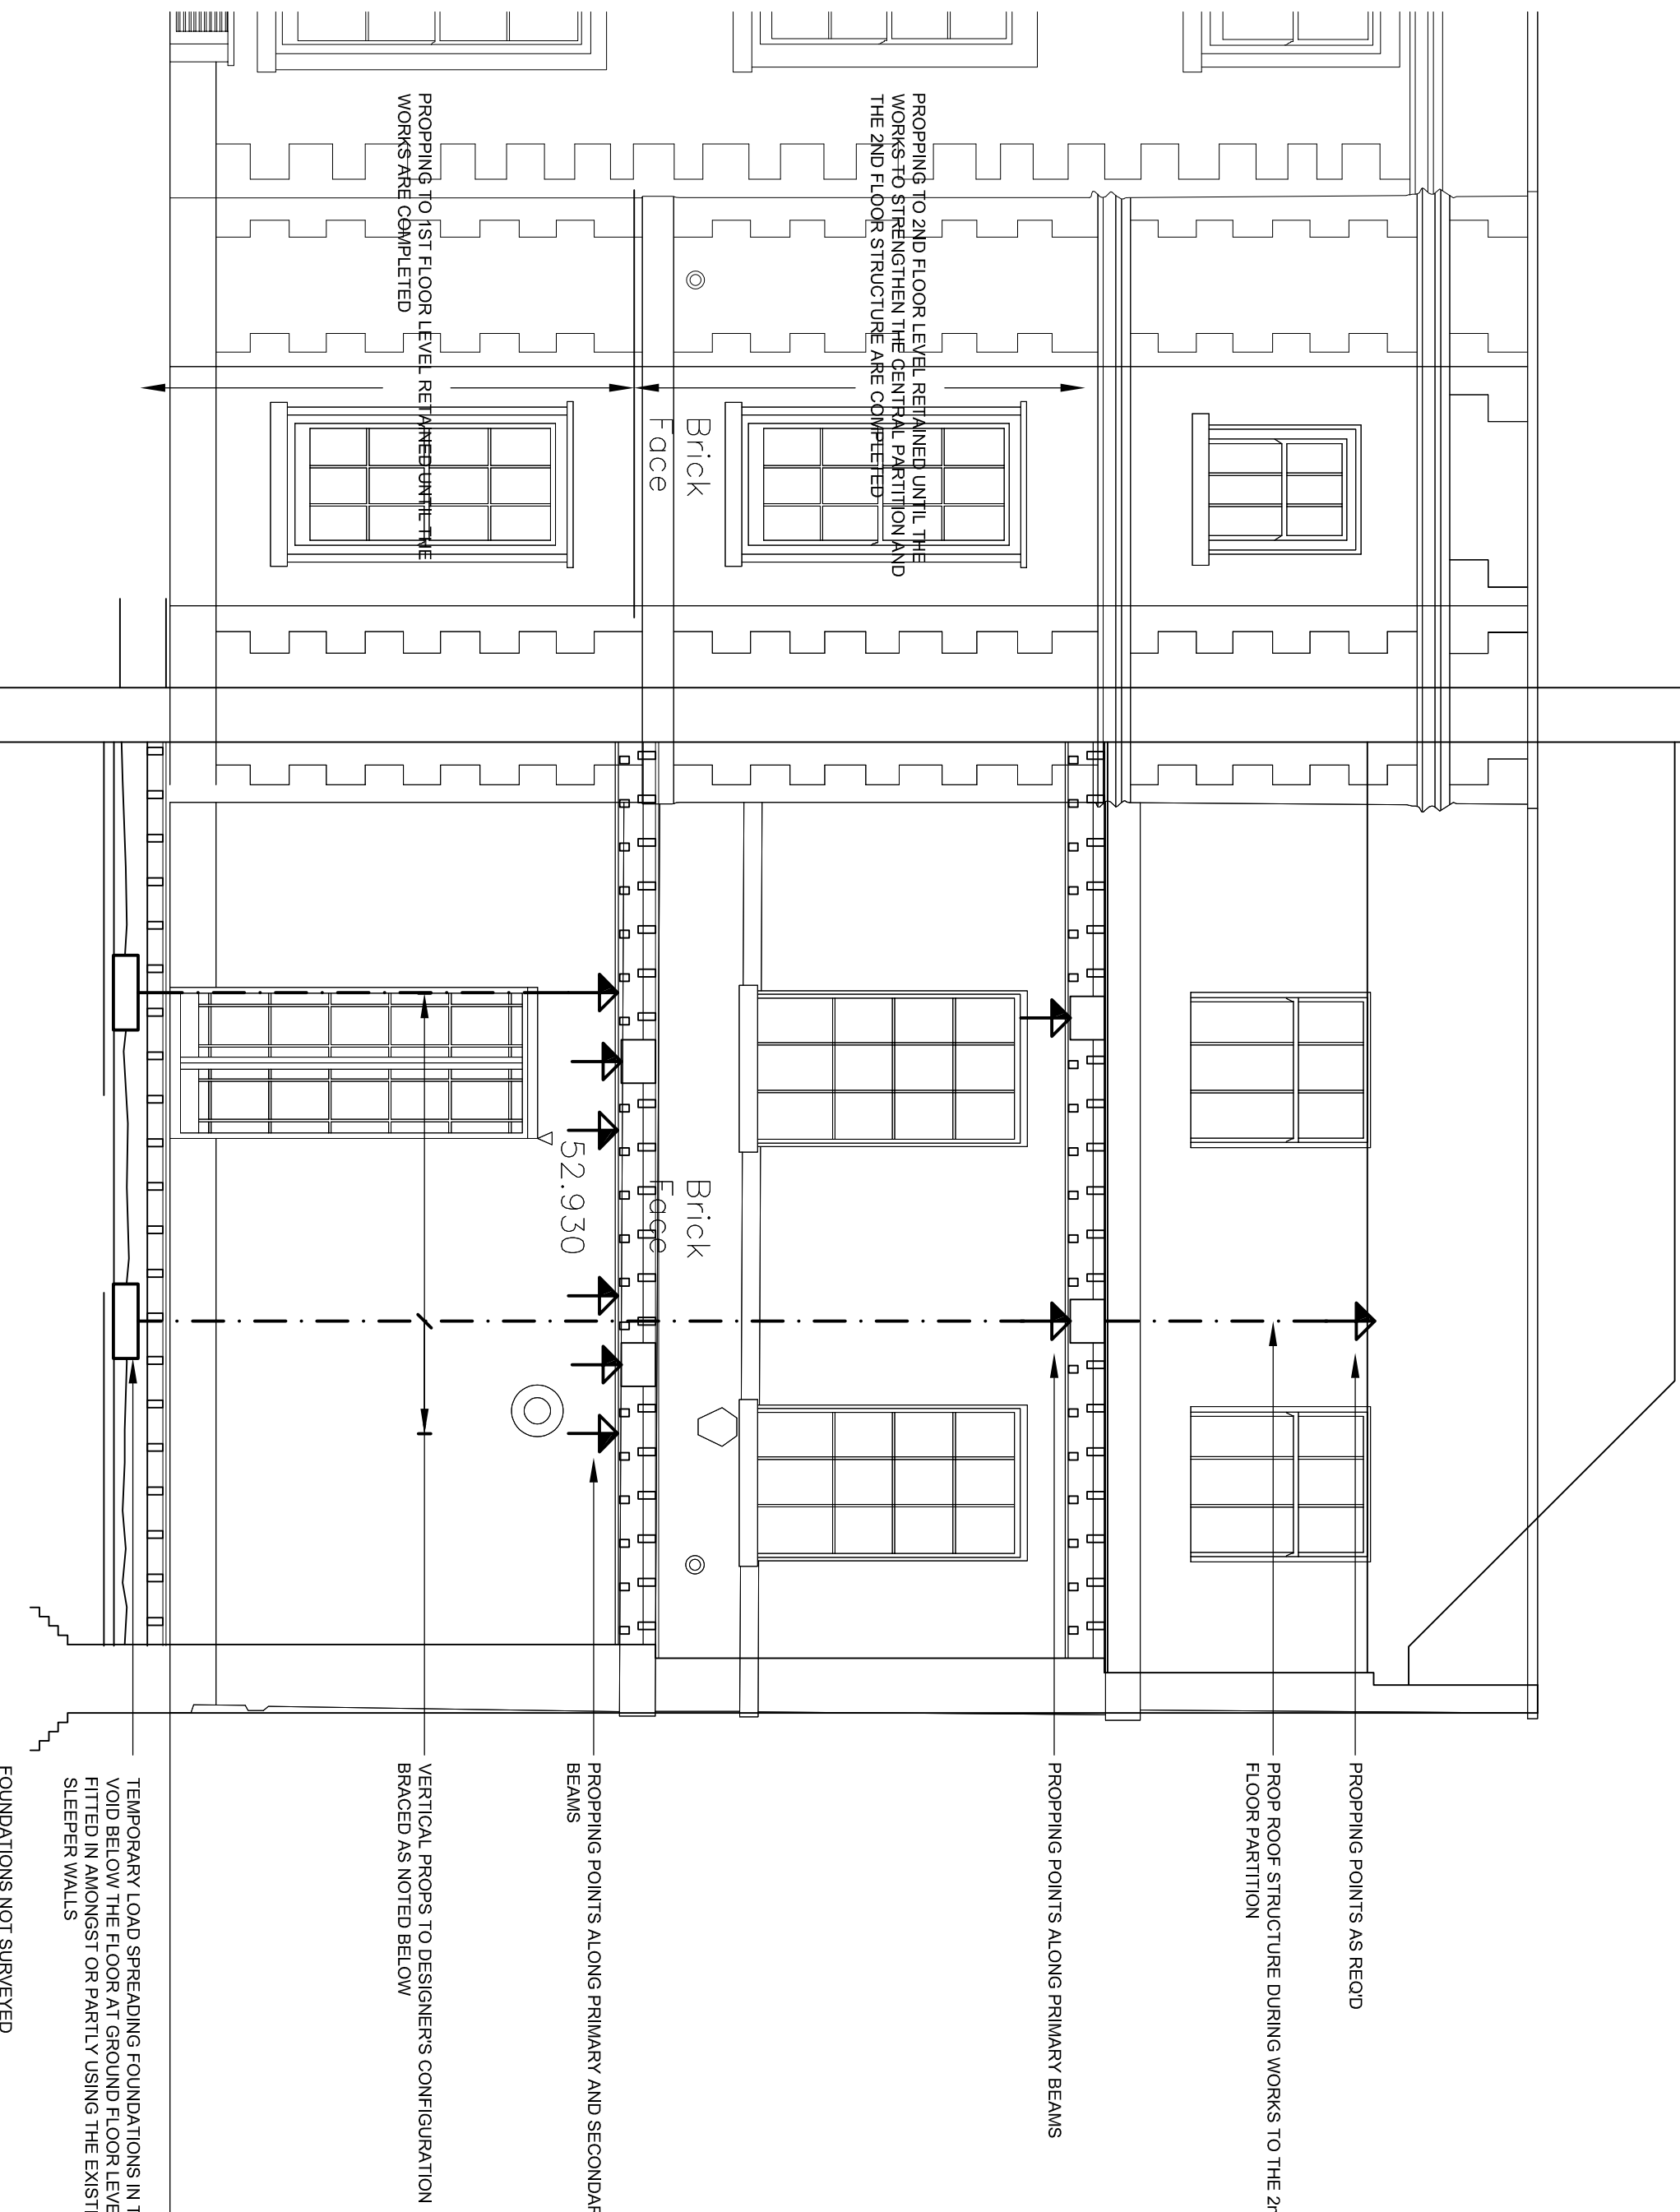

SECTION SHOWING PROPPING DETAILS
DETAIL TW03
1:50

NOTES:-

SECTION REPEATS AT EACH PROPPING POINT ALONG THE BEAM
STABILITY TO THE PROPS (IF NEEDED) MAY BE SUPPLIED BY BRACING BACK TO THE EXISTING WALL CORNERS OR TO GROUND
NEW BEAM BEARING POSITIONS UNDER CUT EXISTING ONES. THEREFORE THE ENTIRE FLOOR LOAD WILL, FOR A LIMITED PERIOD, TRANSFER DOWN THE PROPS. FLOOR SELF WEIGHT IS ESTIMATED AT 0.8KN/M². WHEN CALCULATING THE PROP LOADS, ALLOWANCE SHOULD BE MADE FOR ROOF LOADS TRANSFERRING DOWN THE SECOND FLOOR PARTITION AT 8.1KN/M DL AND 2.8KN/M LL ALONG WITH ANY CONSTRUCTION LOADS REQUIRED BY THE CONTRACTOR ON EITHER FLOOR.

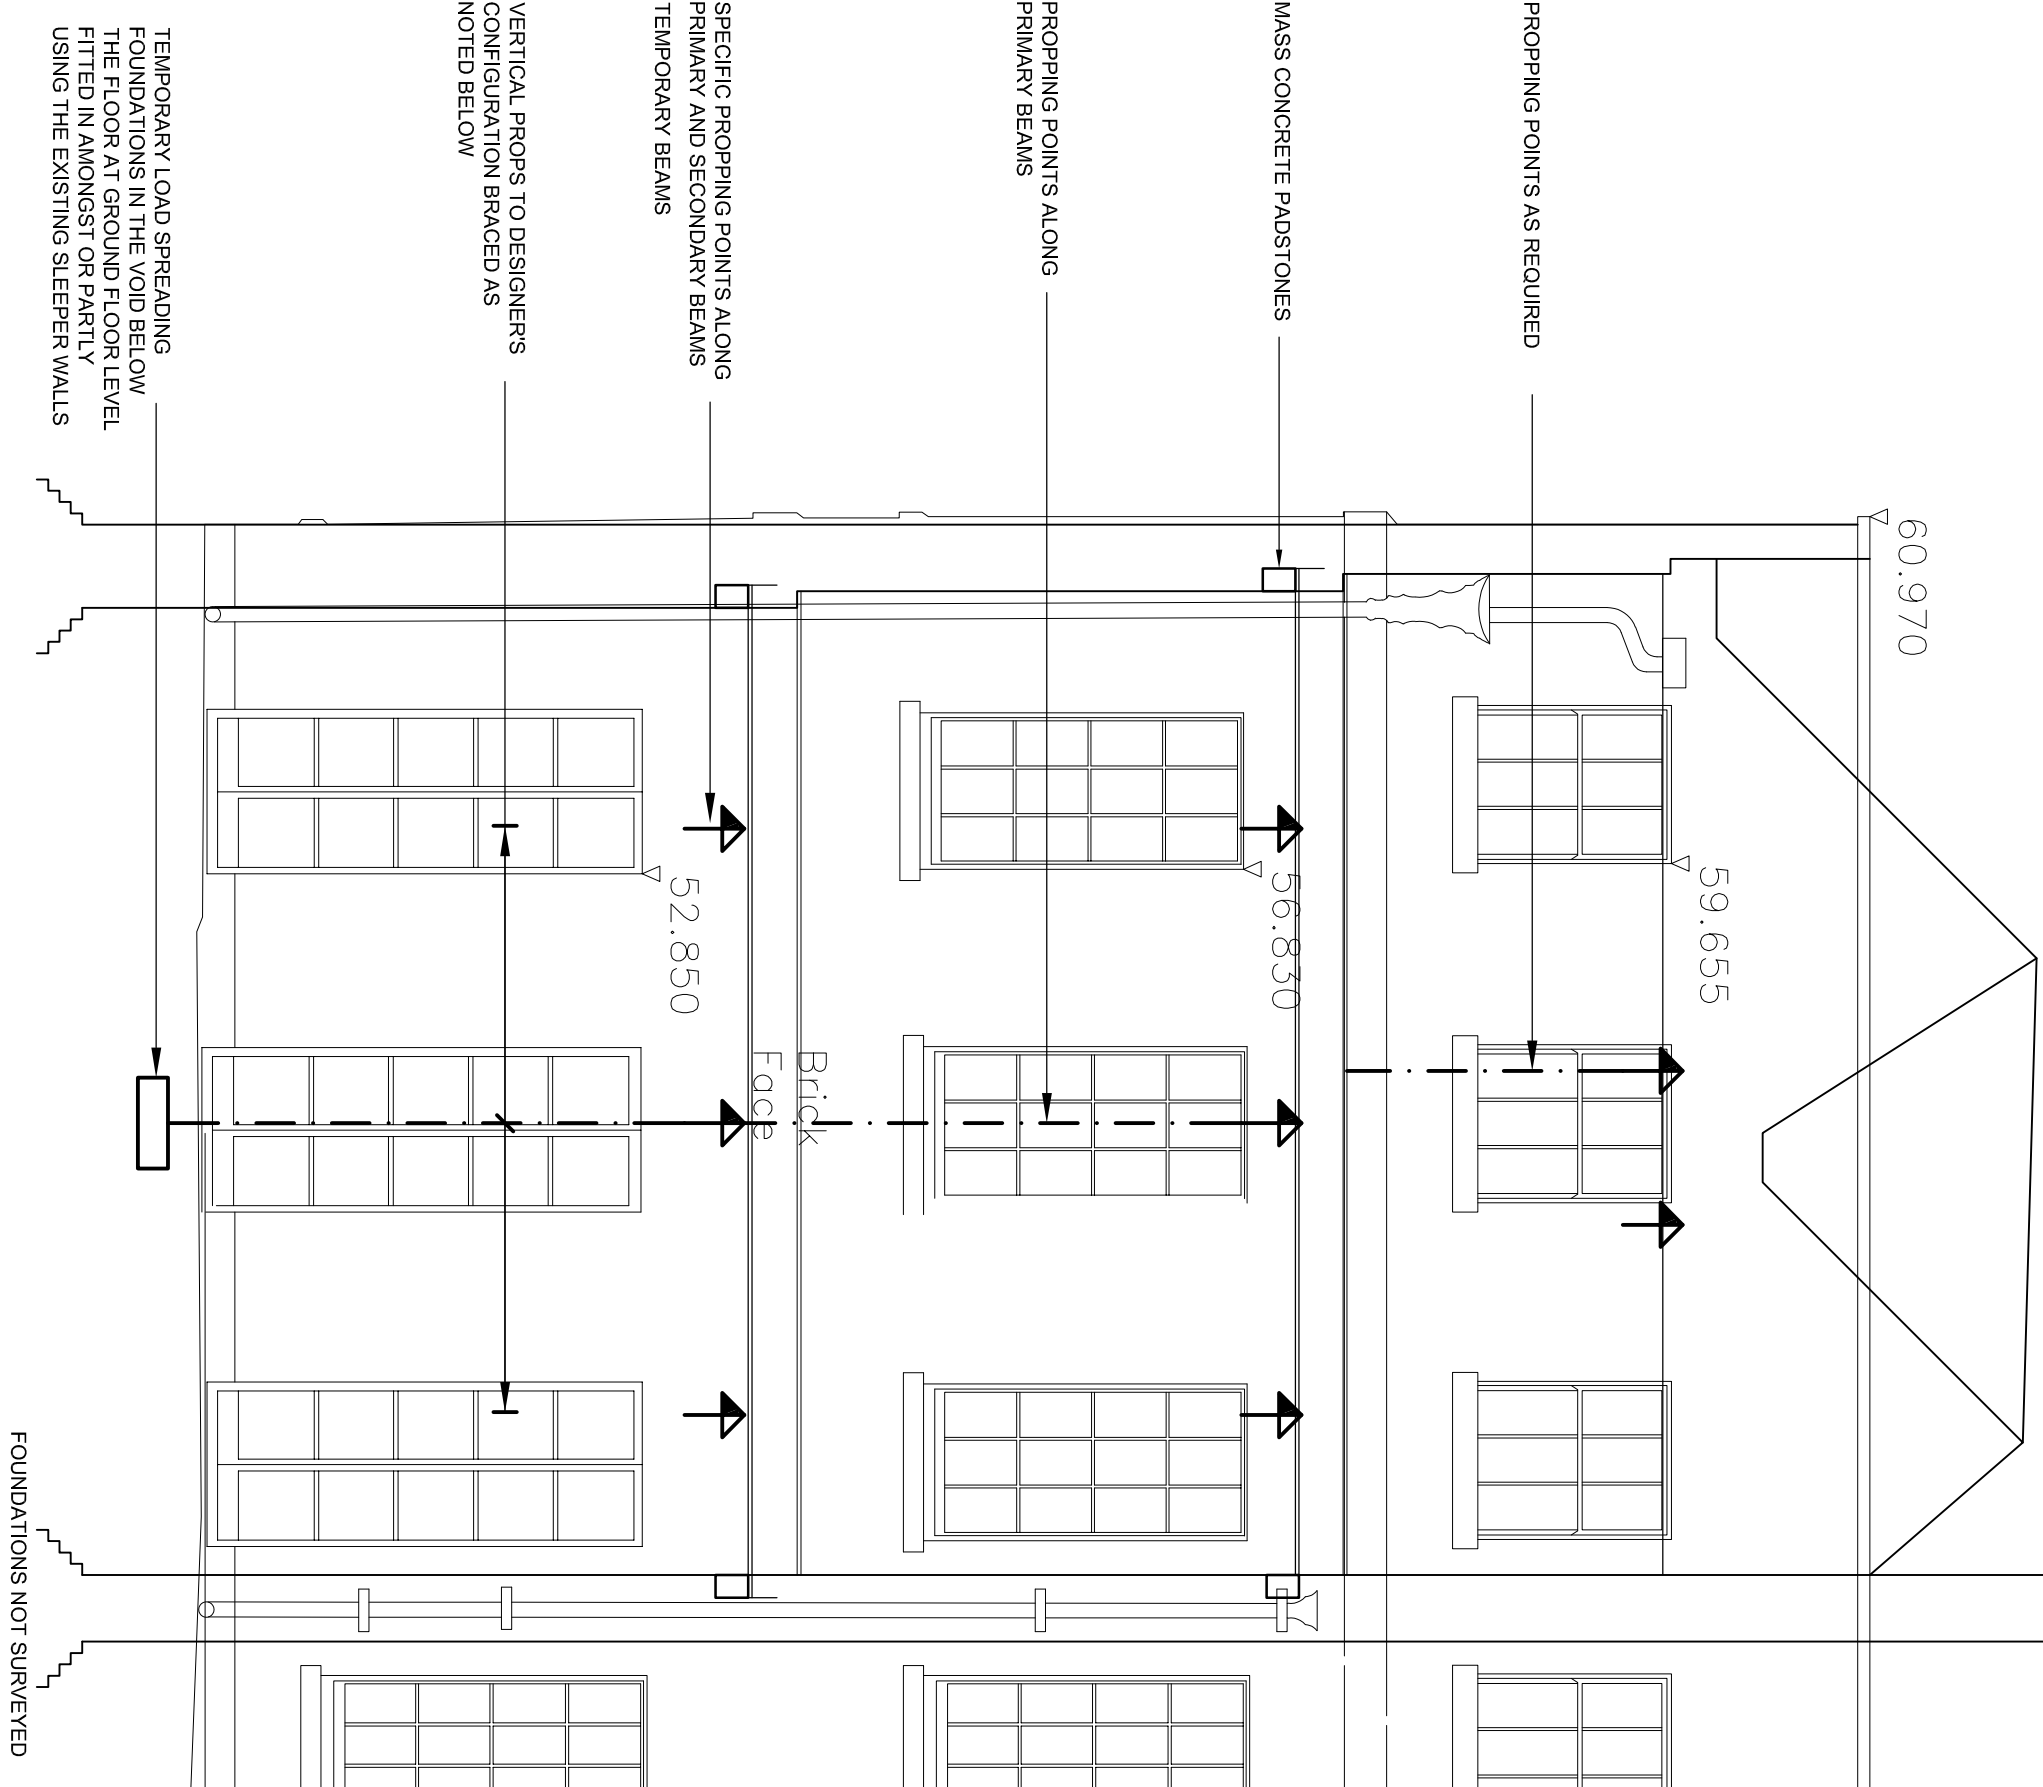

SECTION SHOWING PROPPING DETAILS
DETAIL TW04
1:50

NOTES

THIS DRAWING IS TO BE READ IN CONJUNCTION WITH ALL
RELEVANT ARCHITECTS' AND MAKE DRAWINGS TOGETHER WITH
THE SPECIFICATION.
FINAL TEMPORARY WORKS DETAILS TO BE TO THE
CONTRACTOR'S DESIGN AND DETAILS
THIS DRAWING IS TO BE READ ALONGSIDE DRAWING NUMBER
22129-SFK-ZZ-ZZ-DR-S-1001

rev	description
1	AD
2	RF
3	27.10.23
4	ISSUED FOR INFORMATION

BRUCE CASTLE MUSEUM

ARCHITECT:

Rodney Melville + Partners
10 Euston Place
Leamington Spa, Warwickshire
CV32 4LJ
Tel: 01926 881311

DRAWING TITLE:

GROUND FLOOR LAYOUT
TEMPORARY WORKS
Sheet 2

SFK consulting

2nd Floor, Trinity House,
123 Winchester Road,
Chandlers Ford
Eastleigh, SO53 2DR
Tel: 023 9068 2460

SCALE:

1:50 @ A1

SFK REF:

22129-1002

22129-SFK-TW-ZZ-DR-S-1002

Project - Originator - Value - Level - File Type - Discipline - Draw No