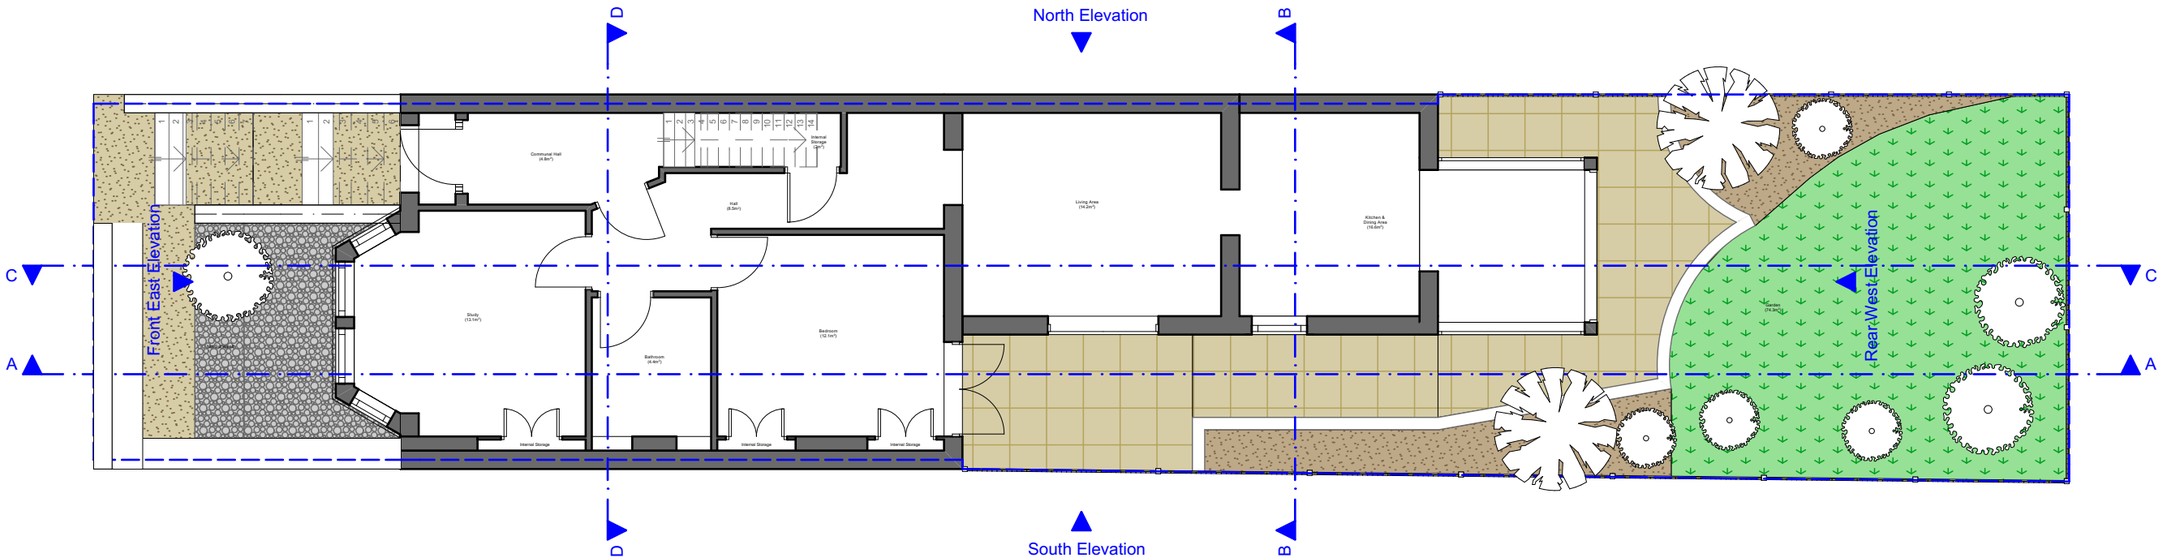

Zanoply	ZANOPLY	Site	Project	Drawing Scale	Date Prepared	Notes
	info@zanoply.co.uk www.zanoply.co.uk	47a Park Avenue, London, N22 7EY	Redevelopment of existing single storey rear extension	1:100 at A3	17.10.2022	1. This drawing has been prepared for planning purposes only. 2. All copyrights are reserved to Zanoply ltd and consent should be sought for non-commercial use. 3. The contractor is responsible for checking all dimmensions before commencing works. 4. Should not be scaled from this drawing. 5. Any discrepancy found should be brought to the attention of the designer.

Existing_Ground_Floor_Plan_01

0 2m 4m 10m

N

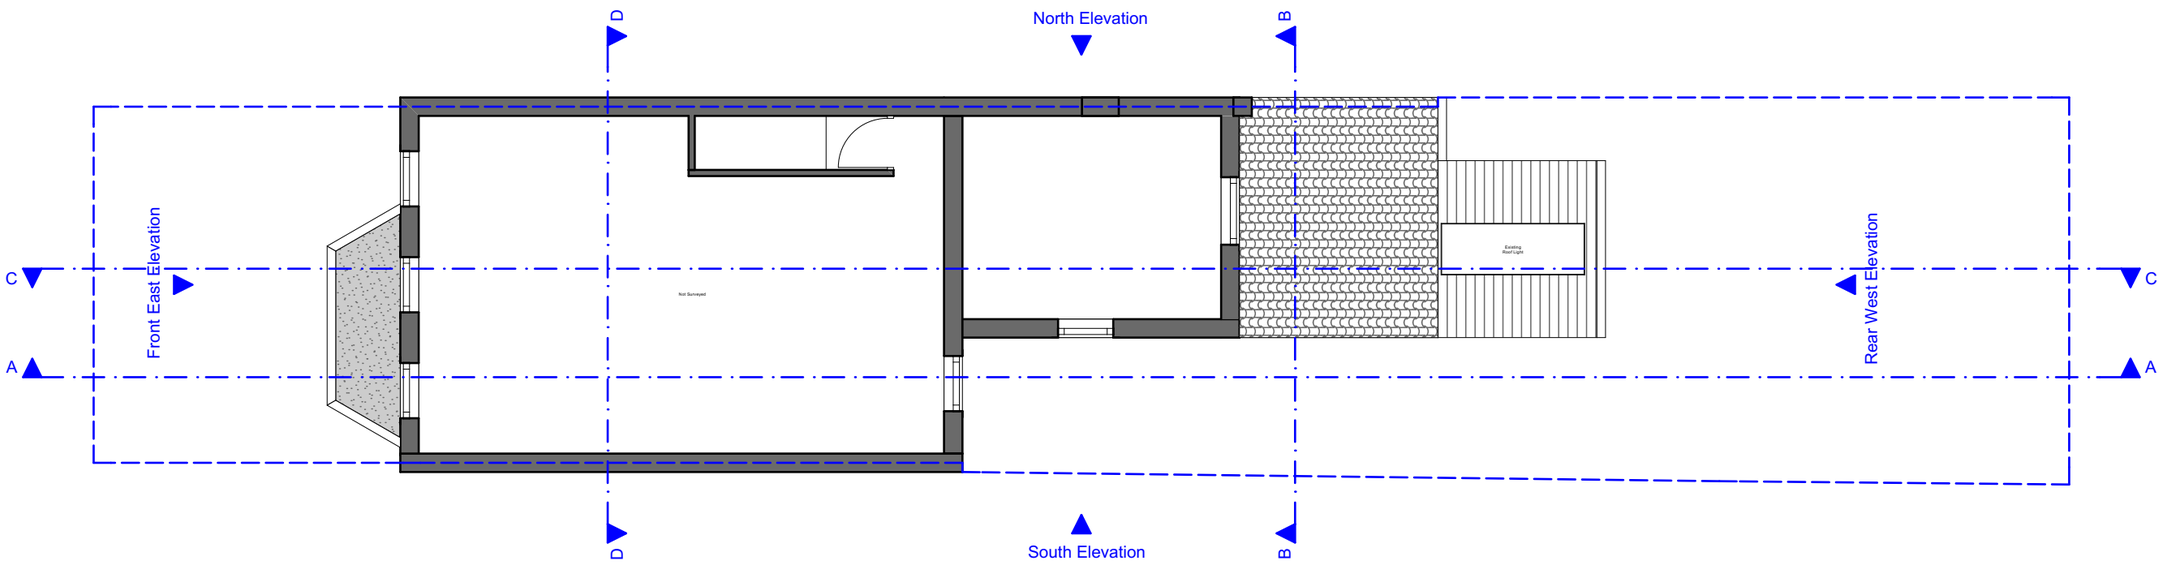

Zanoply	ZANOPLY	Site	Project	Drawing Scale	Date Prepared	Notes
	info@zanoply.co.uk www.zanoply.co.uk	47a Park Avenue, London, N22 7EY	Redevelopment of existing single storey rear extension	1:100 at A3	17.10.2022	1. This drawing has been prepared for planning purposes only. 2. All copyrights are reserved to Zanoply ltd and consent should be sought for non-commercial use. 3. The contractor is responsible for checking all dimmensions before commencing works. 4. Should not be scaled from this drawing. 5. Any discrepancy found should be brought to the attention of the designer.

Exisng_First_Floor_Plan_02

0 2m 4m 10m

N

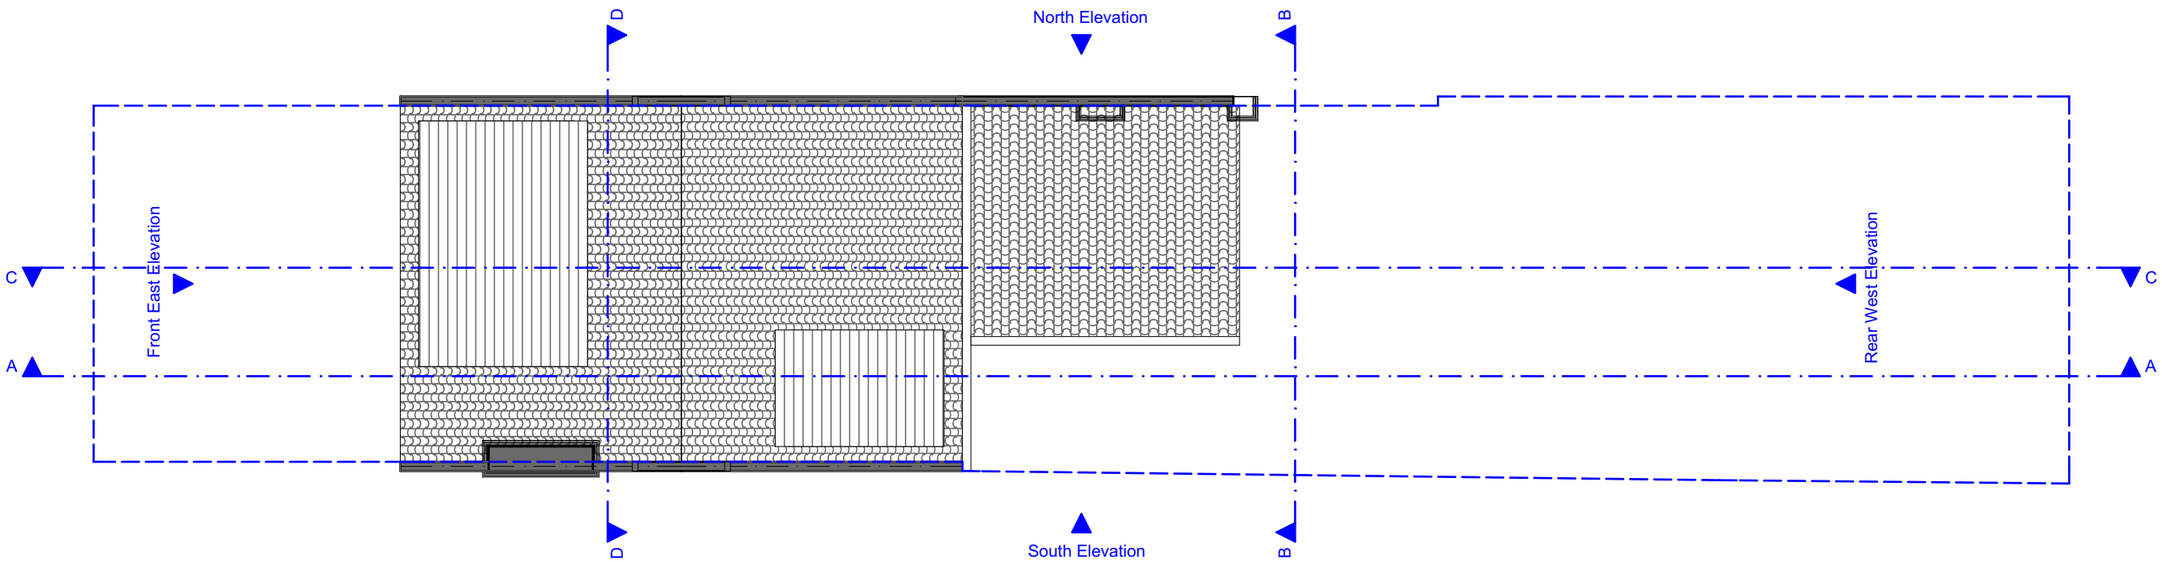

Zanoply	ZANOPLY	Site	Project	Drawing Scale	Date Prepared	Notes
	info@zanoply.co.uk www.zanoply.co.uk	47a Park Avenue, London, N22 7EY	Redevelopment of existing single storey rear extension	1:100 at A3	17.10.2022	1. This drawing has been prepared for planning purposes only. 2. All copyrights are reserved to Zanoply ltd and consent should be sought for non-commercial use. 3. The contractor is responsible for checking all dimmensions before commencing works. 4. Should not be scaled from this drawing. 5. Any discrepancy found should be brought to the attention of the designer.

Existing_Roof_Plan_03

0 2m 4m 10m

N

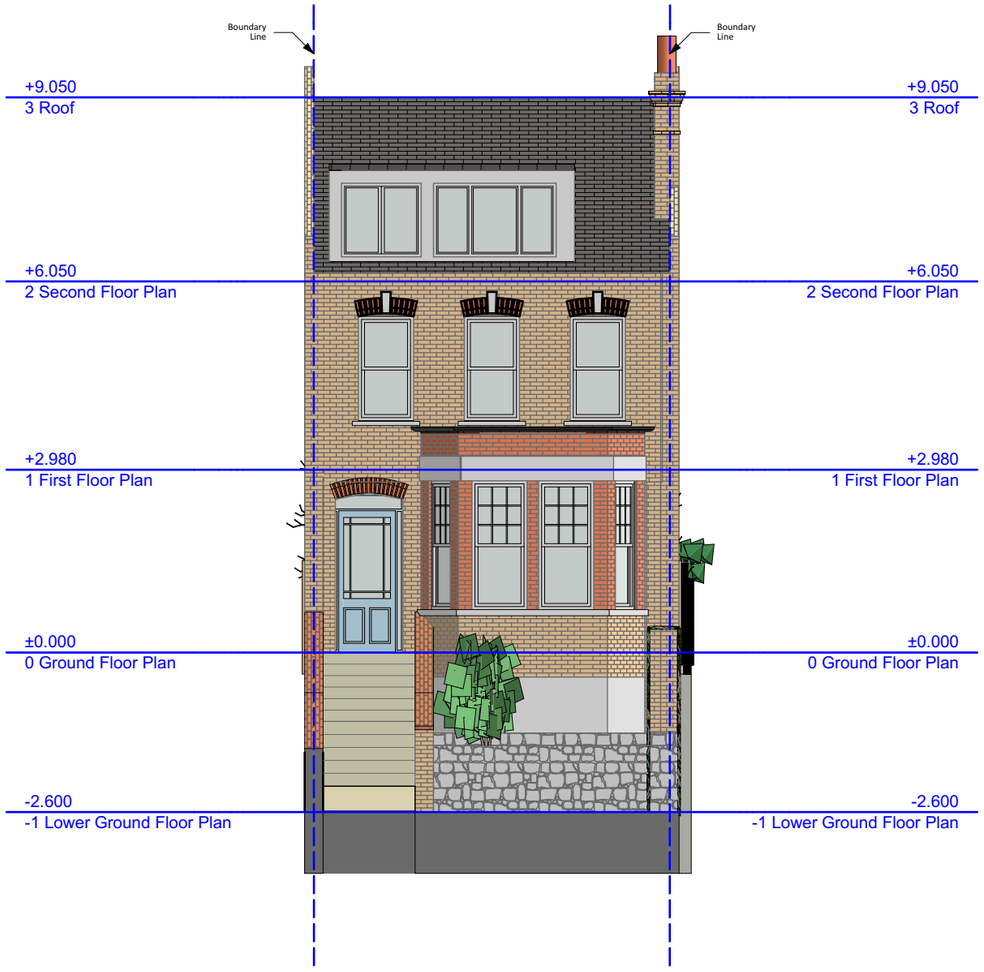

Zanoply	ZANOPLY	Site	Project	Drawing Scale	Date Prepared	Notes
	info@zanoply.co.uk www.zanoply.co.uk	47a Park Avenue, London, N22 7EY	Redevelopment of existing single storey rear extension	1:100 at A3	17.10.2022	1. This drawing has been prepared for planning purposes only. 2. All copyrights are reserved to Zanoply ltd and consent should be sought for non-commercial use. 3. The contractor is responsible for checking all dimmensions before commencing works. 4. Should not be scaled from this drawing. 5. Any discrepancy found should be brought to the attention of the designer.

Existing_Front_East_Elevation_04

0 2m 4m 10m

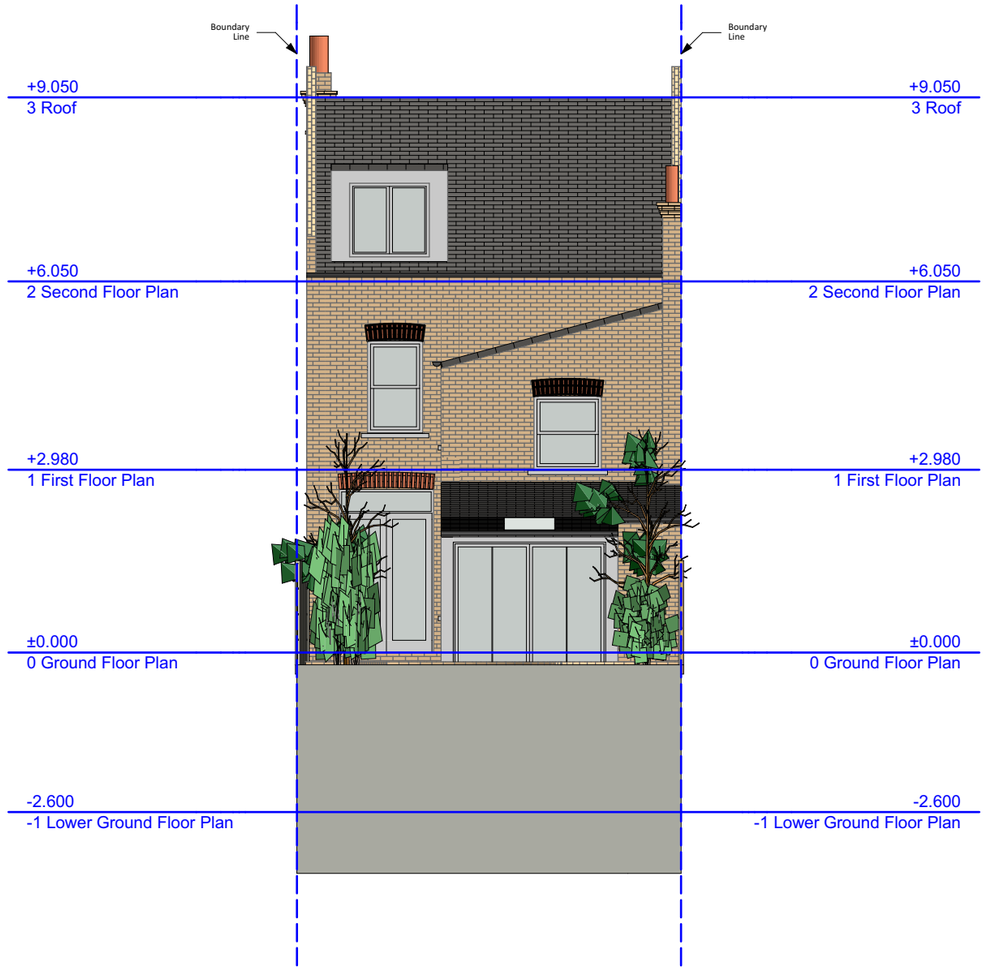

Zanoply	ZANOPLY	Site	Project	Drawing Scale	Date Prepared	Notes
	info@zanoply.co.uk www.zanoply.co.uk	47a Park Avenue, London, N22 7EY	Redevelopment of existing single storey rear extension	1:100 at A3	17.10.2022	1. This drawing has been prepared for planning purposes only. 2. All copyrights are reserved to Zanoply ltd and consent should be sought for non-commercial use. 3. The contractor is responsible for checking all dimmensions before commencing works. 4. Should not be scaled from this drawing. 5. Any discrepancy found should be brought to the attention of the designer.

Existing_Rear_West_Elevation_05

0 2m 4m 10m

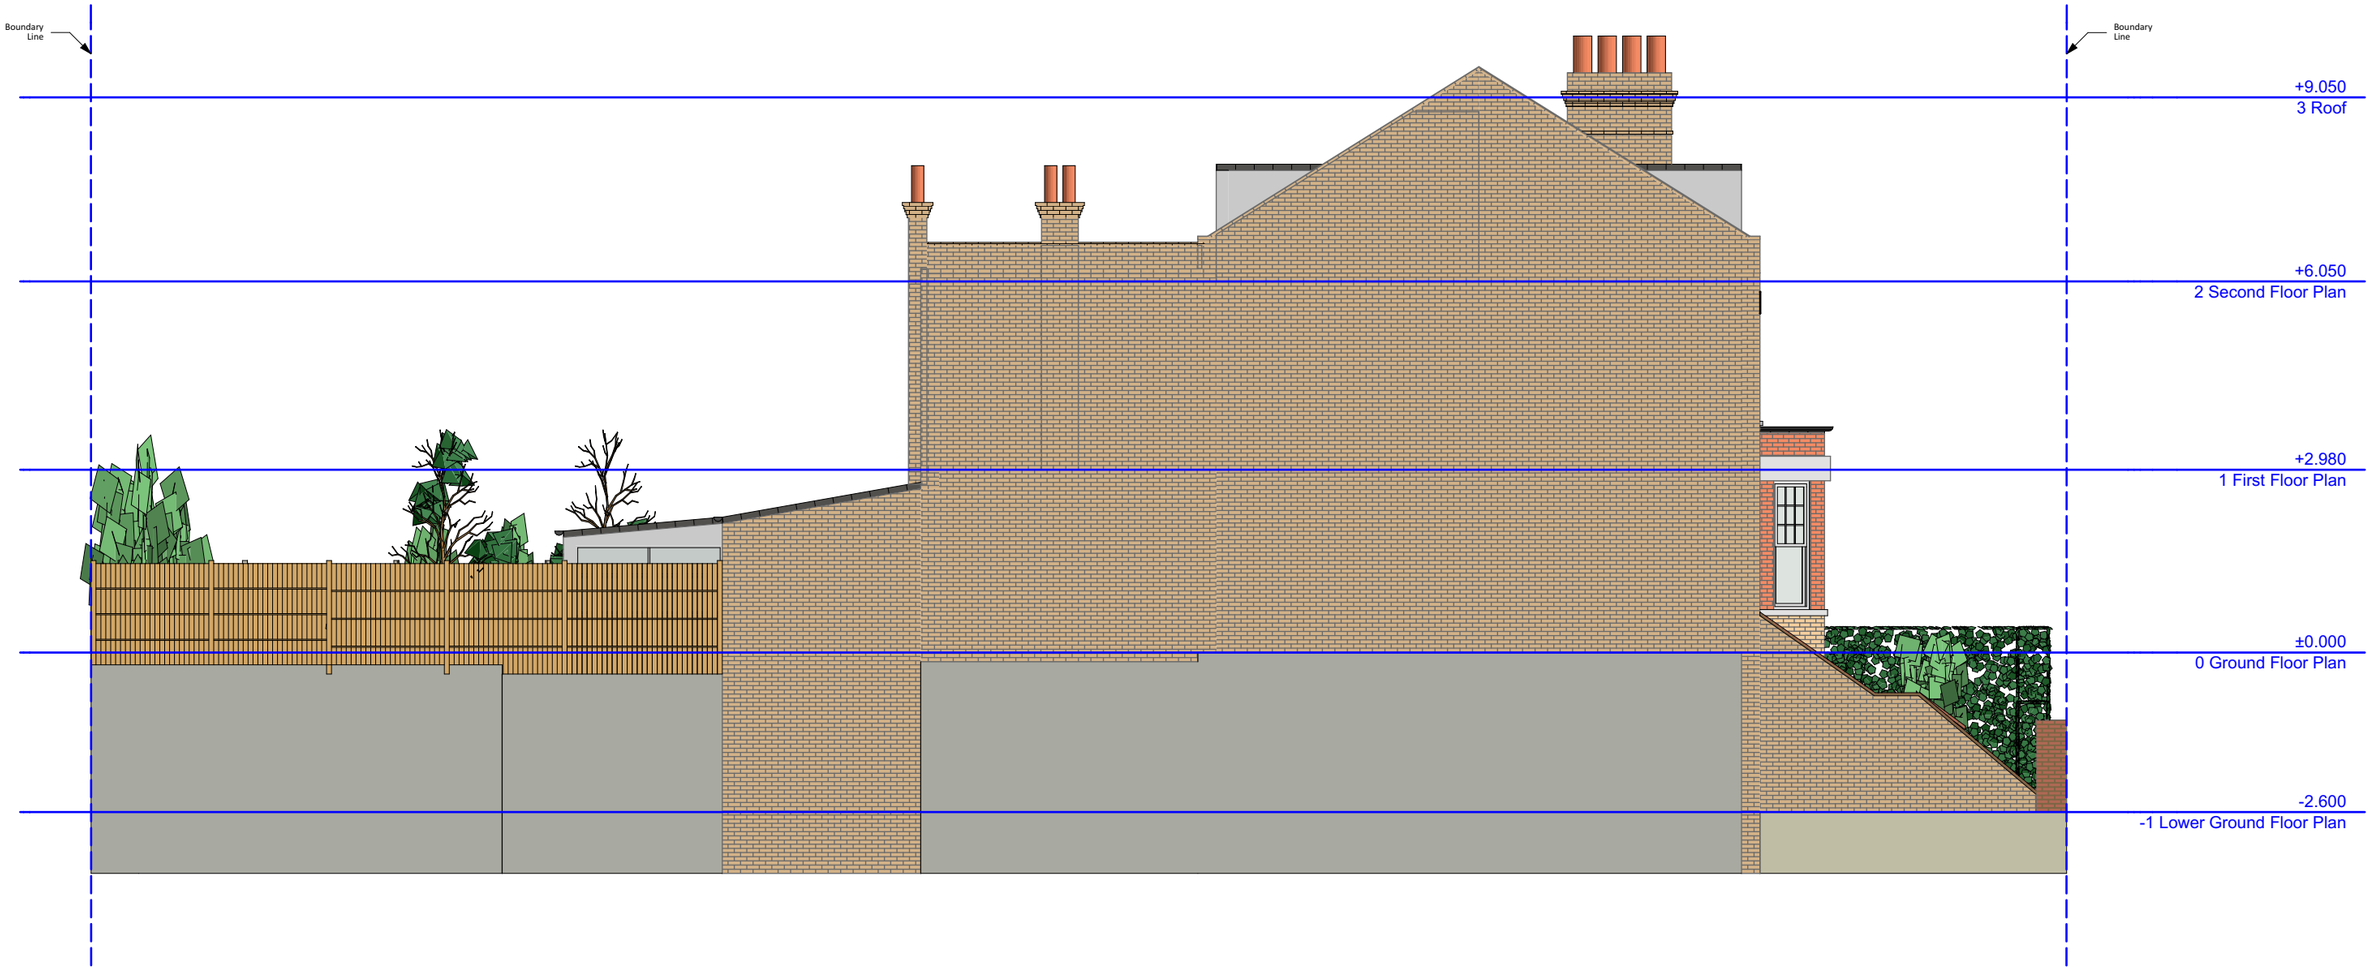

Zanoply	ZANOPLY	Site	Project	Drawing Scale	Date Prepared	Notes
	info@zanoply.co.uk www.zanoply.co.uk	47a Park Avenue, London, N22 7EY	Redevelopment of existing single storey rear extension	1:100 at A3	17.10.2022	1. This drawing has been prepared for planning purposes only. 2. All copyrights are reserved to Zanoply ltd and consent should be sought for non-commercial use. 3. The contractor is responsible for checking all dimmensions before commencing works. 4. Should not be scaled from this drawing. 5. Any discrepancy found should be brought to the attention of the designer.

Existing_North_Elevation_06

0 2m 4m 10m

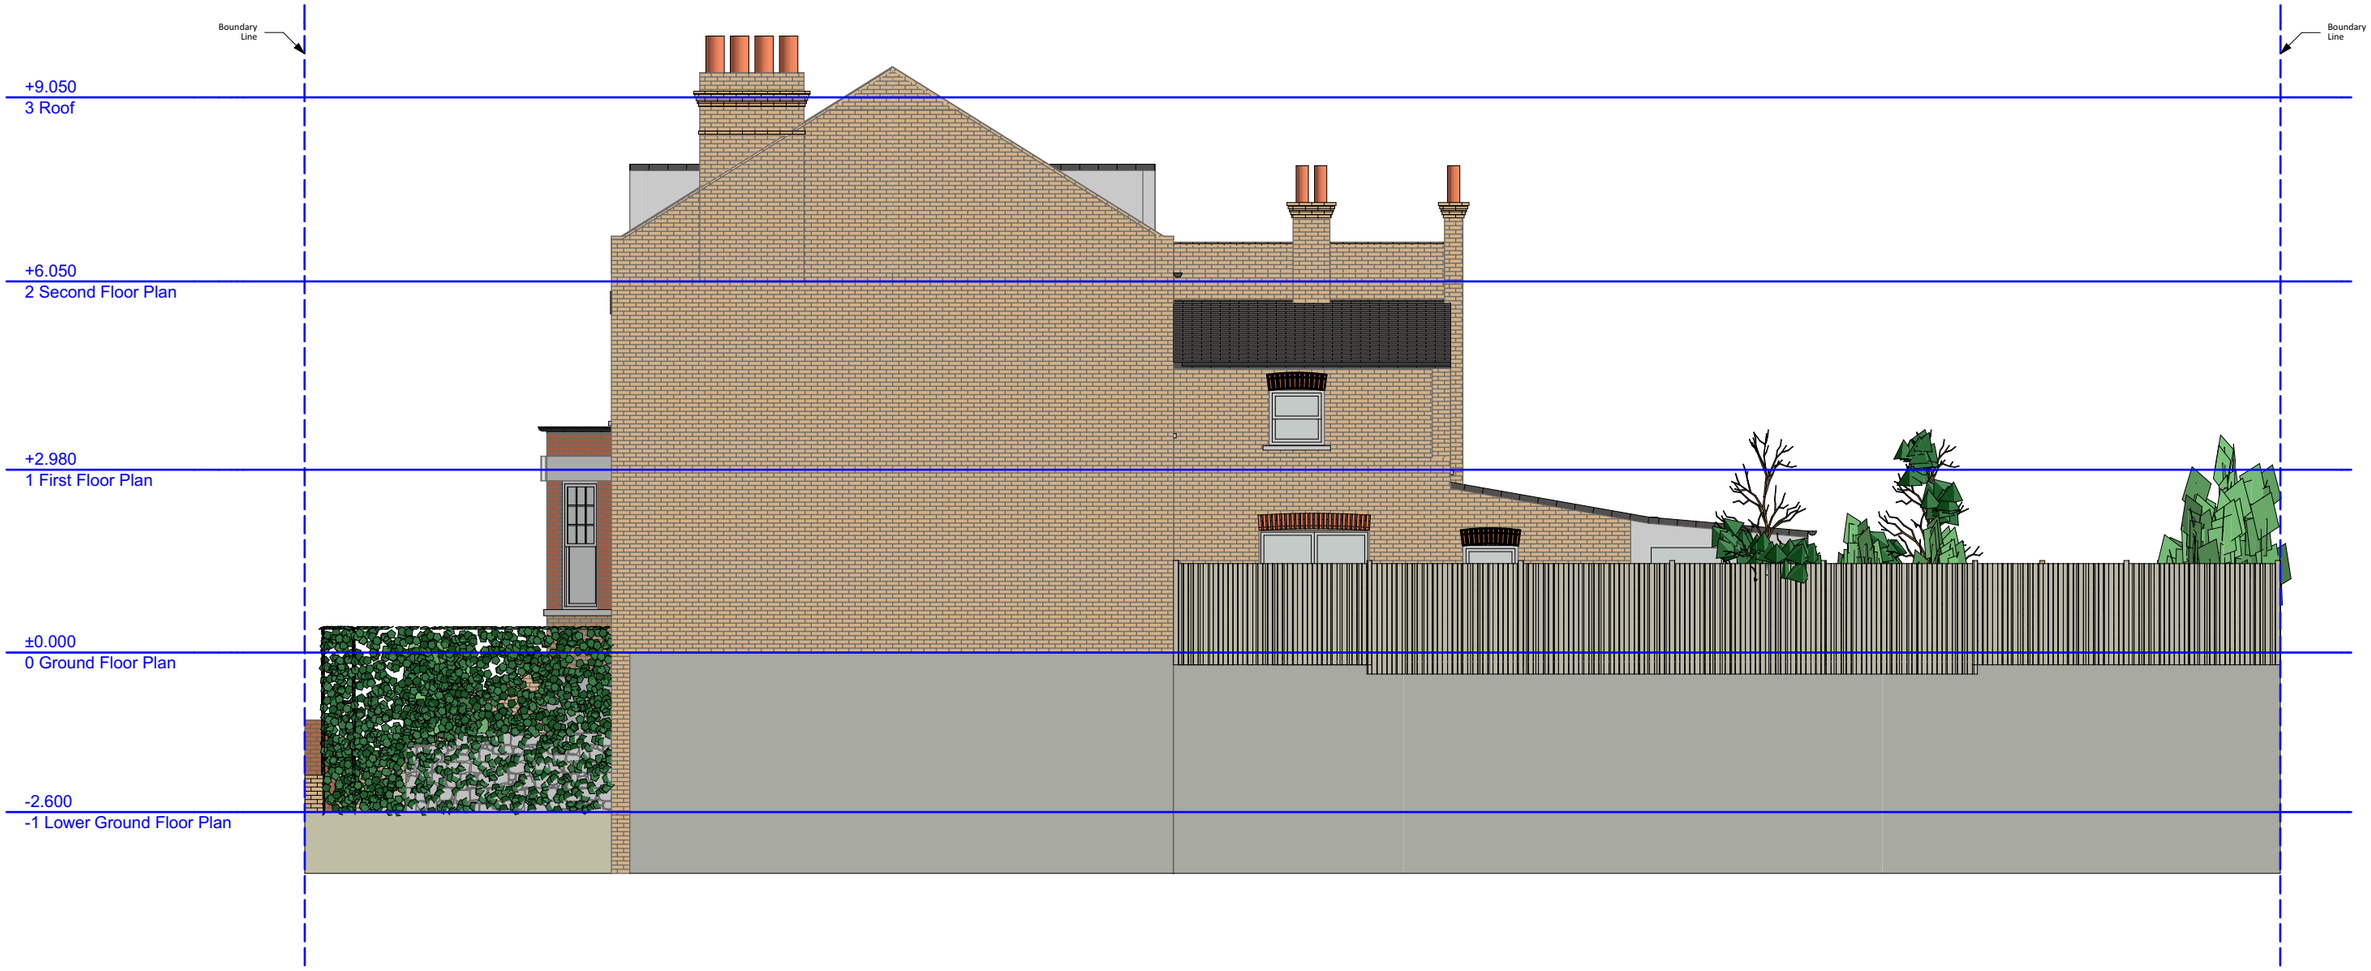

Zanoply

ZANOPLY	Site	Project	Drawing Scale	Date Prepared	Notes
info@zanoply.co.uk www.zanoply.co.uk	47a Park Avenue, London, N22 7EY	Redevelopment of existing single storey rear extension	1:100 at A3	17.10.2022	1. This drawing has been prepared for planning purposes only. 2. All copyrights are reserved to Zanoply ltd and consent should be sought for non-commercial use. 3. The contractor is responsible for checking all dimmensions before commencing works. 4. Should not be scaled from this drawing. 5. Any discrepancy found should be brought to the attention of the designer.

Existing_South_Elevation_07

0 2m 4m 10m

Zanoply	ZANOPLY	Site	Project	Drawing Scale	Date Prepared	Notes
	info@zanoply.co.uk www.zanoply.co.uk	47a Park Avenue, London, N22 7EY	Redevelopment of existing single storey rear extension	1:100 at A3	17.10.2022	1. This drawing has been prepared for planning purposes only. 2. All copyrights are reserved to Zanoply ltd and consent should be sought for non-commercial use. 3. The contractor is responsible for checking all dimmensions before commencing works. 4. Should not be scaled from this drawing. 5. Any discrepancy found should be brought to the attention of the designer.

Existing_Section_A_08

0 2m 4m 10m

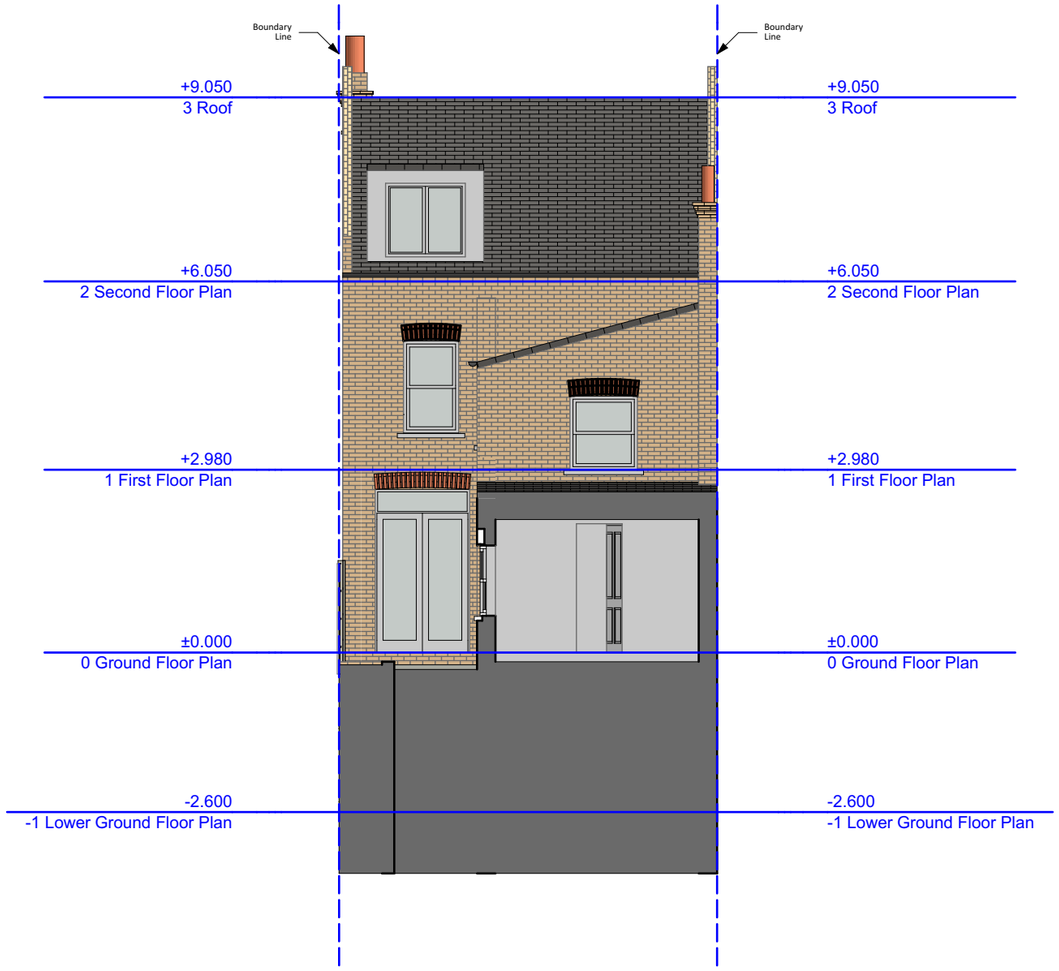

Zanoply	ZANOPLY	Site	Project	Drawing Scale	Date Prepared	Notes
	info@zanoply.co.uk www.zanoply.co.uk	47a Park Avenue, London, N22 7EY	Redevelopment of existing single storey rear extension	1:100 at A3	17.10.2022	1. This drawing has been prepared for planning purposes only. 2. All copyrights are reserved to Zanoply ltd and consent should be sought for non-commercial use. 3. The contractor is responsible for checking all dimmensions before commencing works. 4. Should not be scaled from this drawing. 5. Any discrepancy found should be brought to the attention of the designer.

Existing_Section_B_09

0 2m 4m 10m

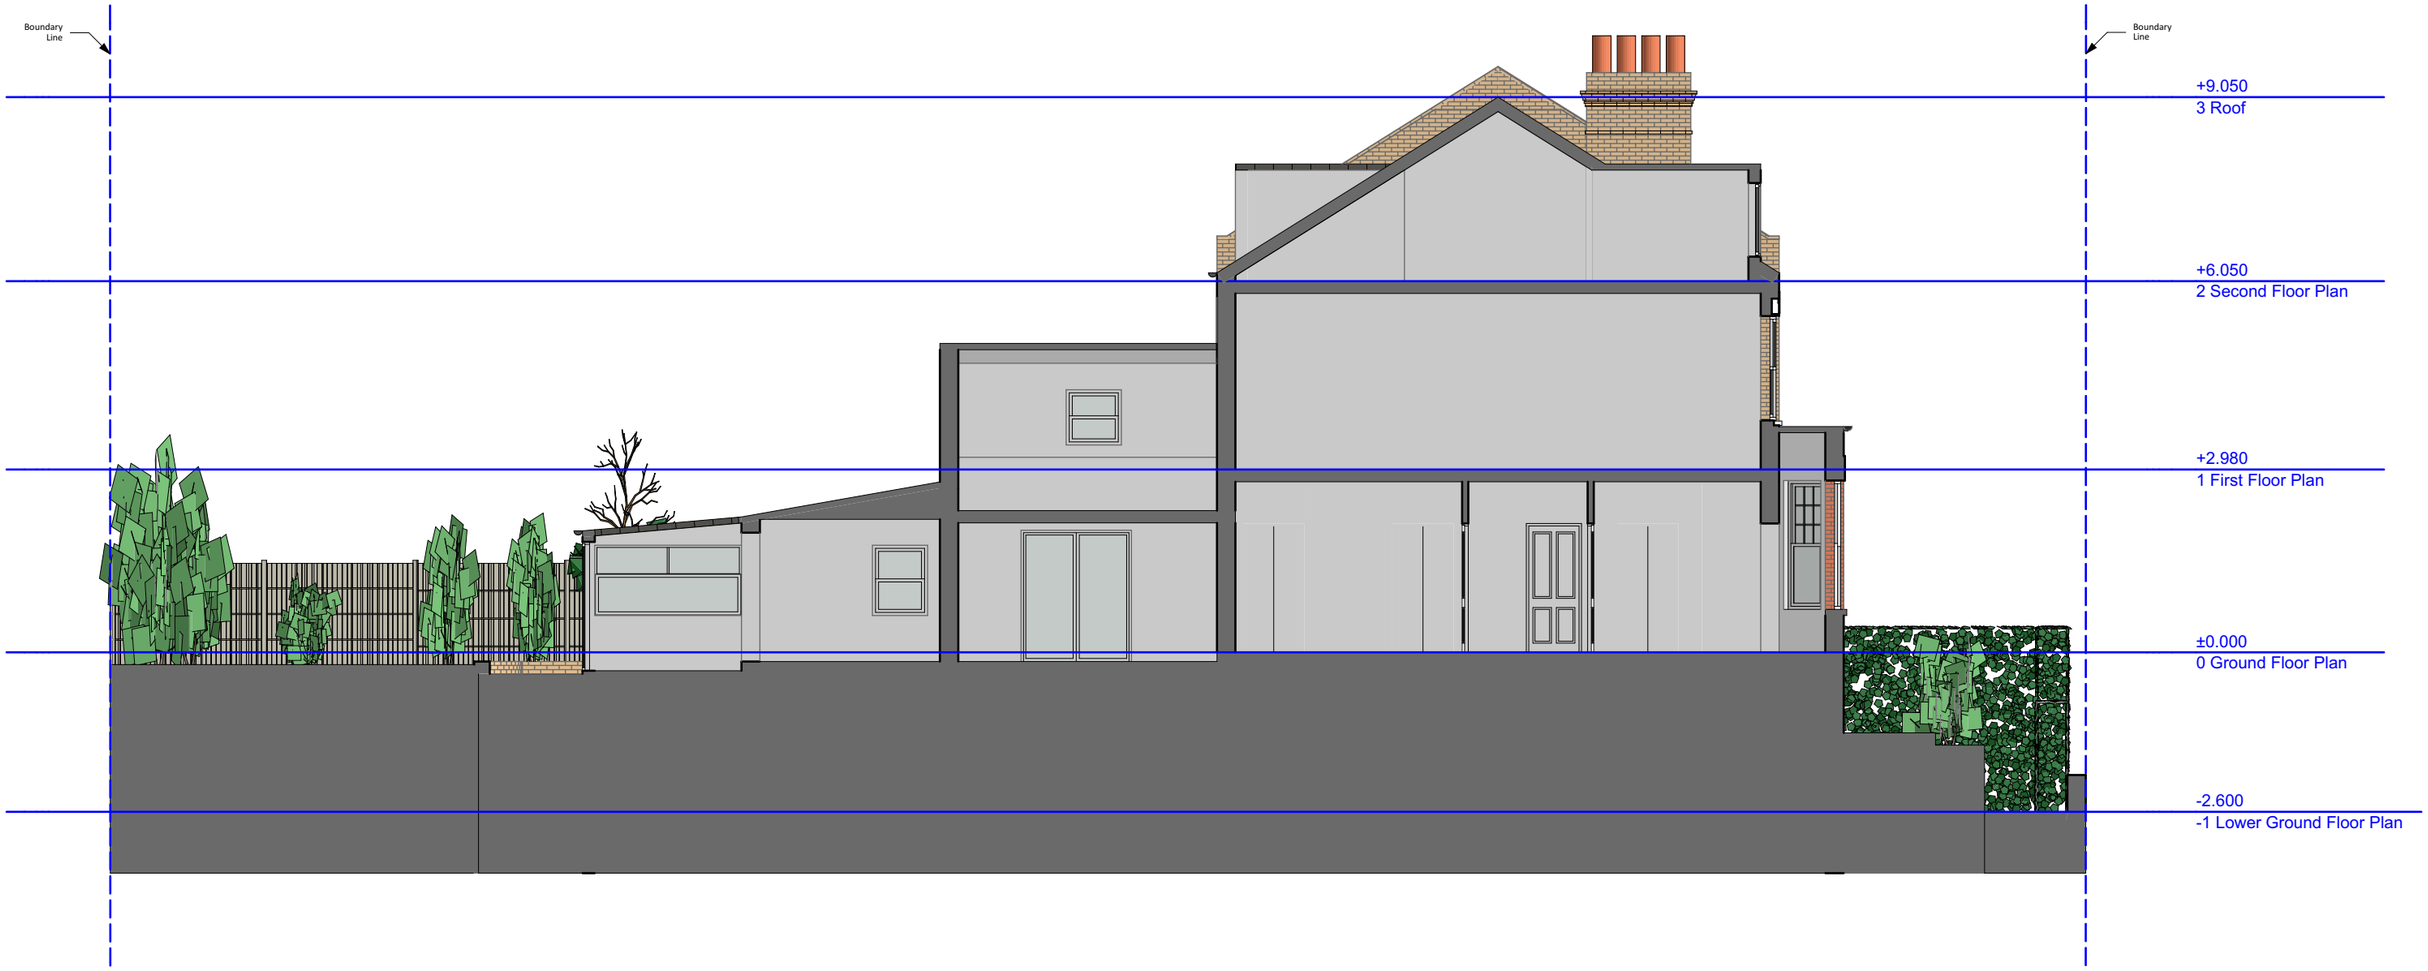

Zanoply	ZANOPLY	Site	Project	Drawing Scale	Date Prepared	Notes
	info@zanoply.co.uk www.zanoply.co.uk	47a Park Avenue, London, N22 7EY	Redevelopment of existing single storey rear extension	1:100 at A3	17.10.2022	1. This drawing has been prepared for planning purposes only. 2. All copyrights are reserved to Zanoply ltd and consent should be sought for non-commercial use. 3. The contractor is responsible for checking all dimmensions before commencing works. 4. Should not be scaled from this drawing. 5. Any discrepancy found should be brought to the attention of the designer.

Existing_Section_C_10

0 2m 4m 10m

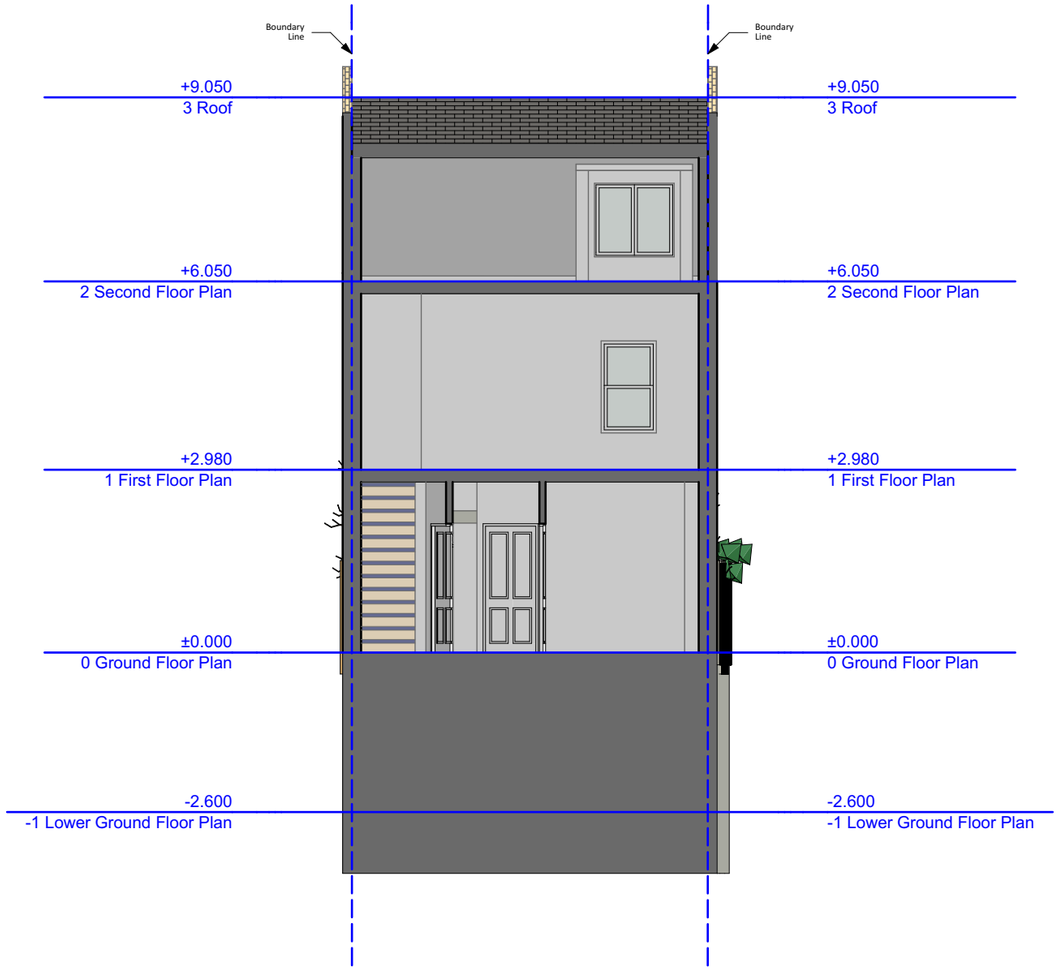

Zanoply	ZANOPLY	Site	Project	Drawing Scale	Date Prepared	Notes
	info@zanoply.co.uk www.zanoply.co.uk	47a Park Avenue, London, N22 7EY	Redevelopment of existing single storey rear extension	1:100 at A3	17.10.2022	1. This drawing has been prepared for planning purposes only. 2. All copyrights are reserved to Zanoply ltd and consent should be sought for non-commercial use. 3. The contractor is responsible for checking all dimmensions before commencing works. 4. Should not be scaled from this drawing. 5. Any discrepancy found should be brought to the attention of the designer.

Existing_Section_D_11

0 2m 4m 10m