


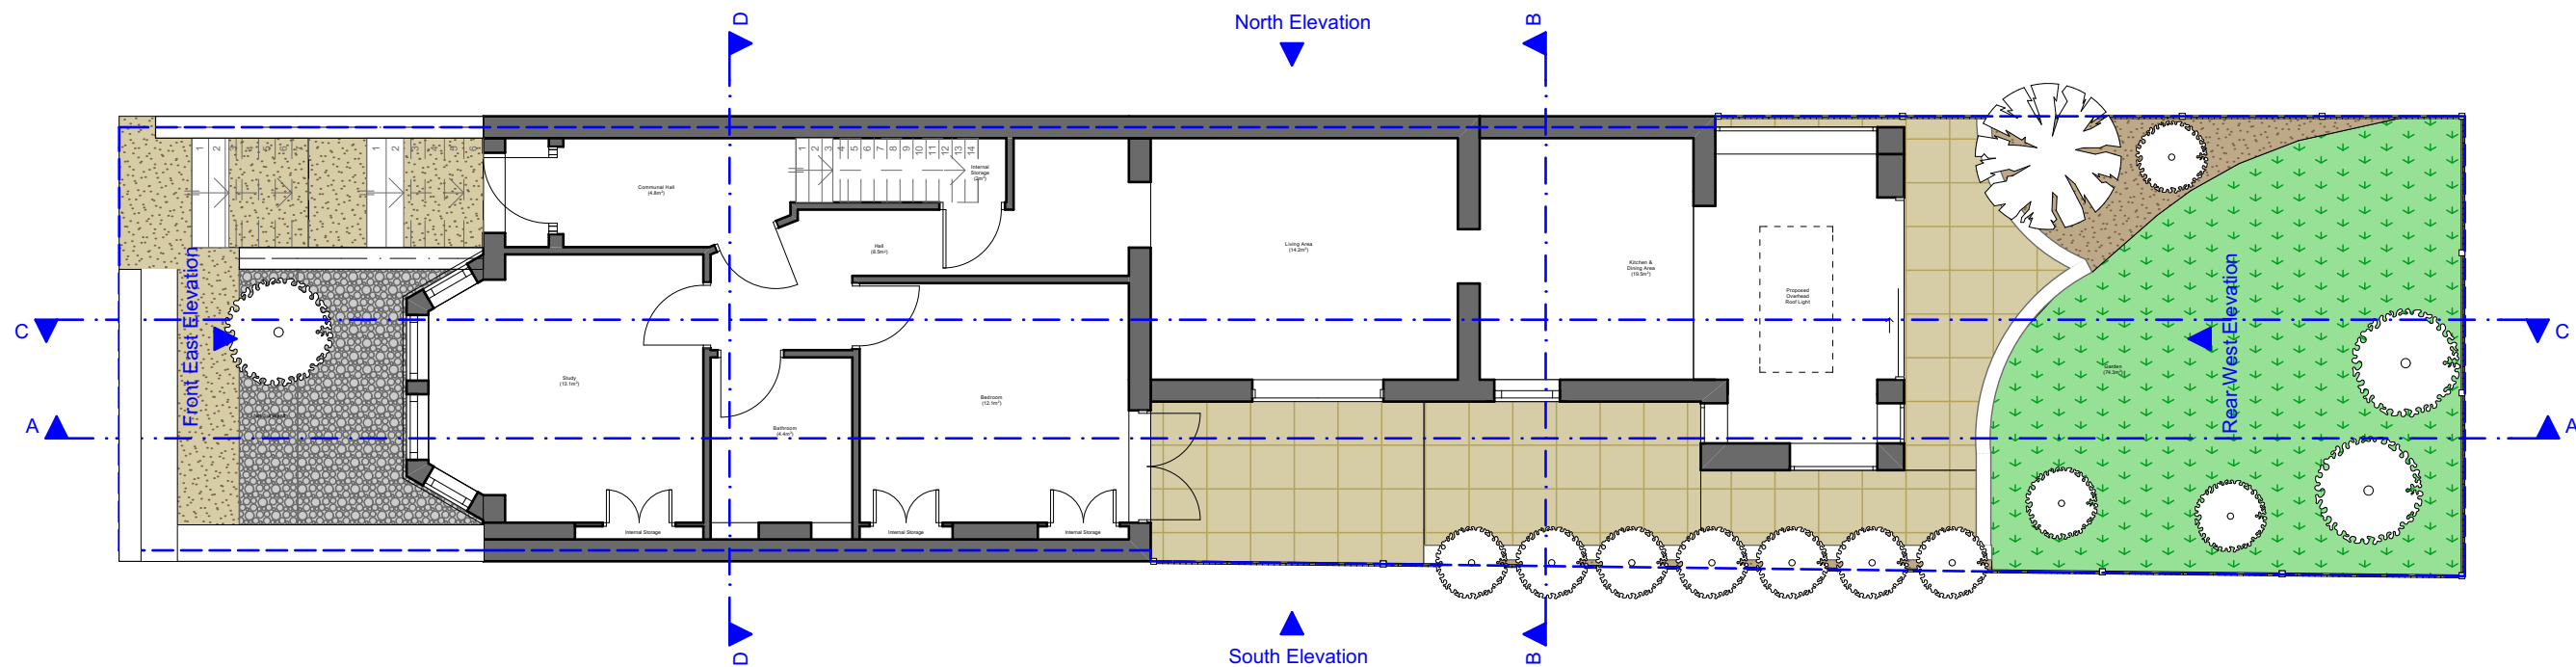

Zanoply

ZANOPLY
info@zanoply.co.uk
www.zanoply.co.uk

Site
47a Park Avenue,
London, N22 7EY

Project
Redevelopment of existing
single storey rear extension


**Drawing
Scale**
1:100 at A3


**Date
Prepared**
06.12.2023

Notes
1. This drawing has been prepared for planning purposes only.
2. All copyrights are reserved to Zanoply ltd and consent should be sought for non-commercial use.

3. The contractor is responsible for checking all dimensions before commencing works.
4. Should not be scaled from this drawing.
5. Any discrepancy found should be brought to the attention of the designer.

Proposed_Ground_Floor_Plan_12

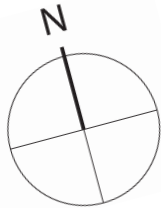

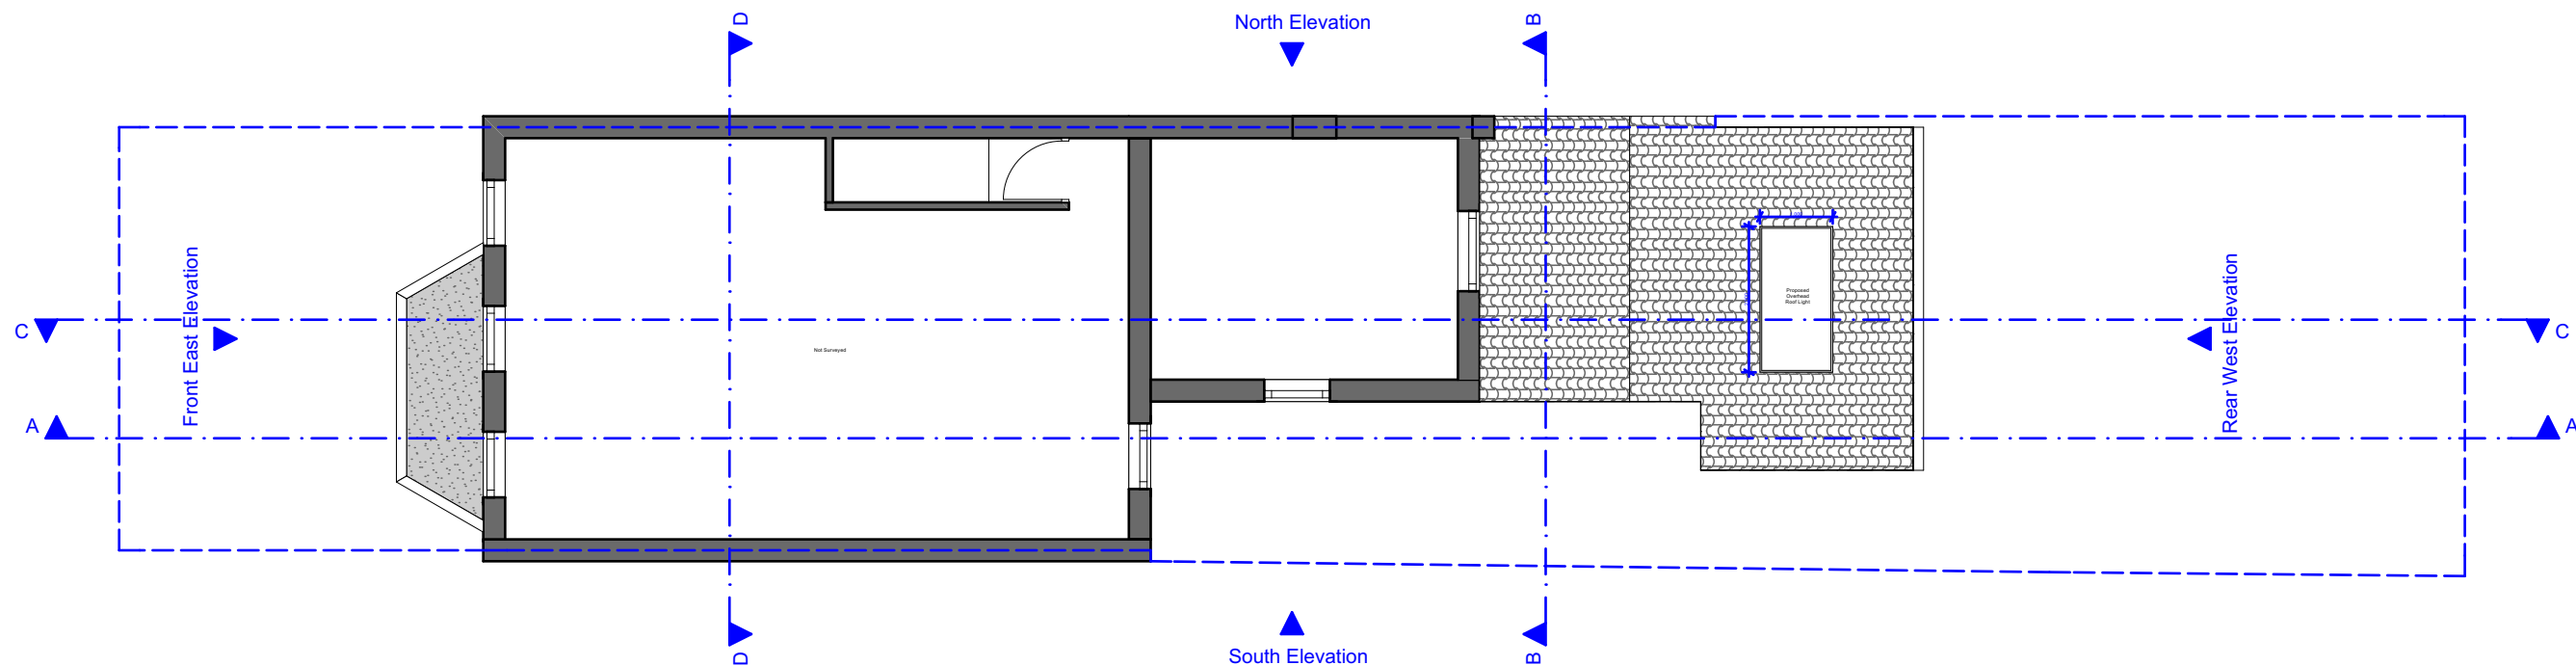

Zanoply

ZANOPLY
info@zanoply.co.uk
www.zanoply.co.uk

Site
47a Park Avenue,
London, N22 7EY

Project
Redevelopment of existing
single storey rear extension


**Drawing
Scale**
1:100 at A3


**Date
Prepared**
06.12.2023

Notes
1. This drawing has been prepared for planning purposes
only.
2. All copyrights are reserved to Zanoply ltd and consent
should be sought for non-commercial use.

3. The contractor is responsible for checking all
dimensions before commencing works.
4. Should not be scaled from this drawing.
5. Any discrepancy found should be brought to the
attention of the designer.

Proposed_First_Floor_Plan_13

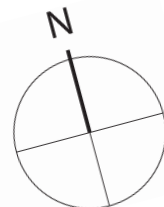

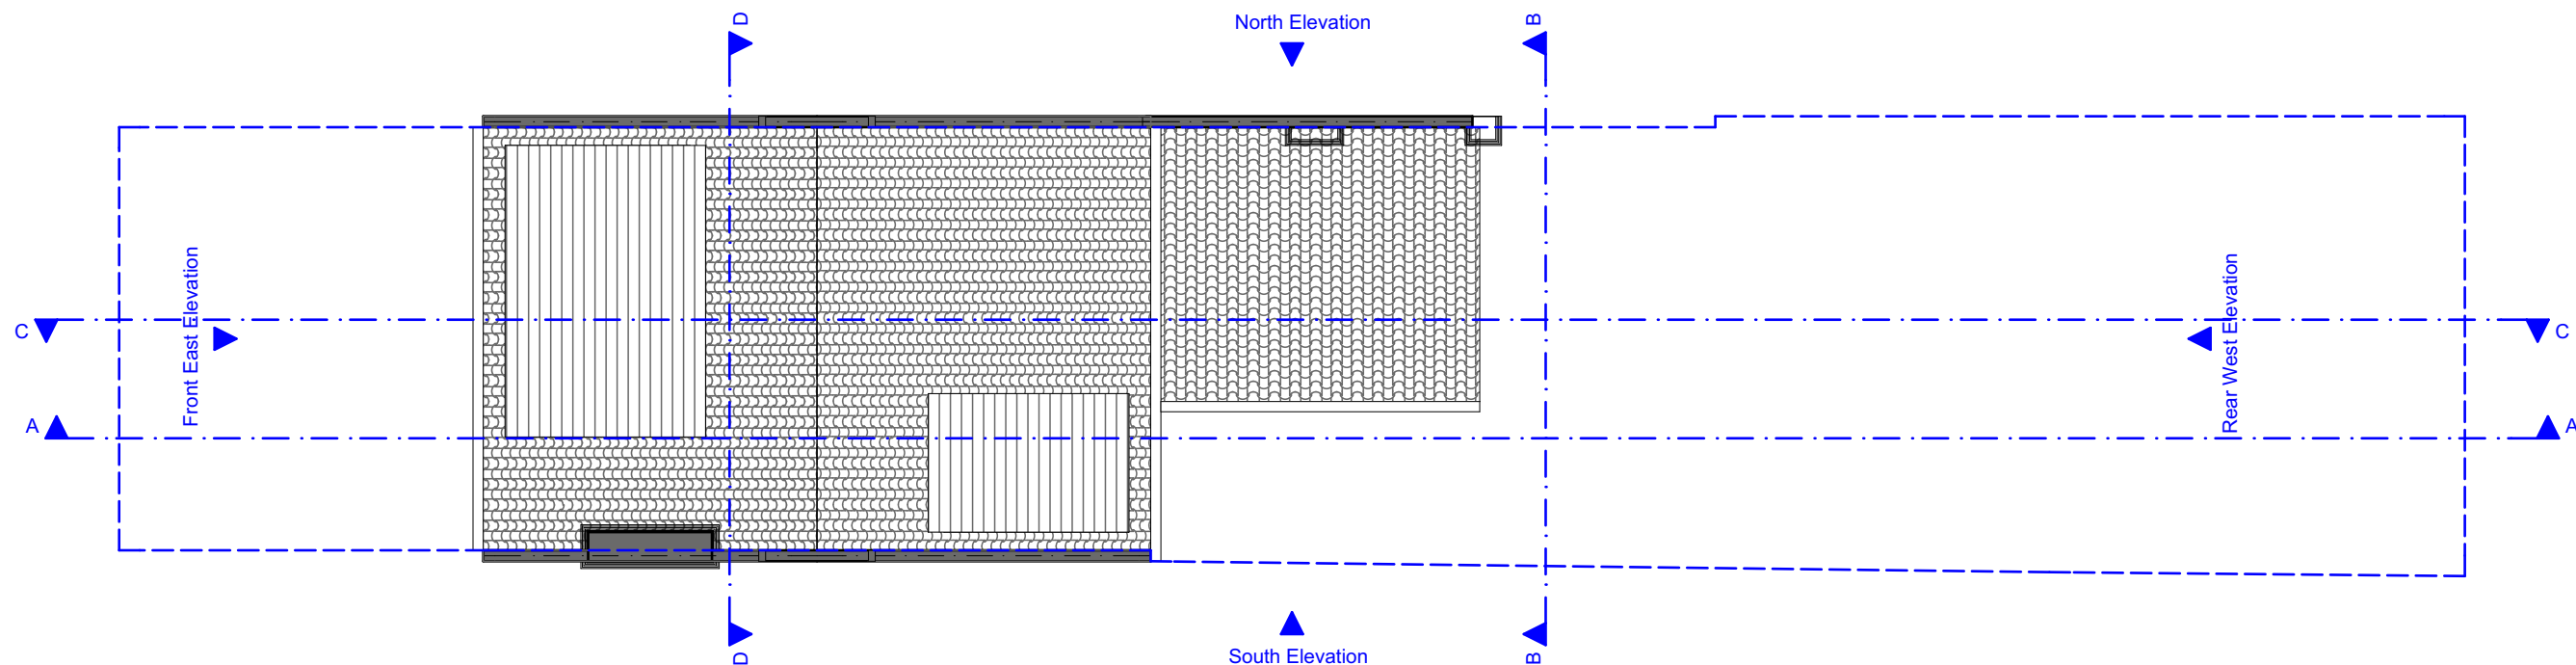

Zanoply

ZANOPLY
info@zanoply.co.uk
www.zanoply.co.uk

Site
47a Park Avenue,
London, N22 7EY


Project
Redevelopment of existing
single storey rear extension


**Drawing
Scale**
1:100 at A3

**Date
Prepared**
06.12.2023

Notes
1. This drawing has been prepared for planning purposes only.
2. All copyrights are reserved to Zanoply Ltd and consent should be sought for non-commercial use.
3. The contractor is responsible for checking all dimensions before commencing works.
4. Should not be scaled from this drawing.
5. Any discrepancy found should be brought to the attention of the designer.

Proposed_Roof_Plan__14

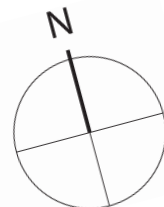


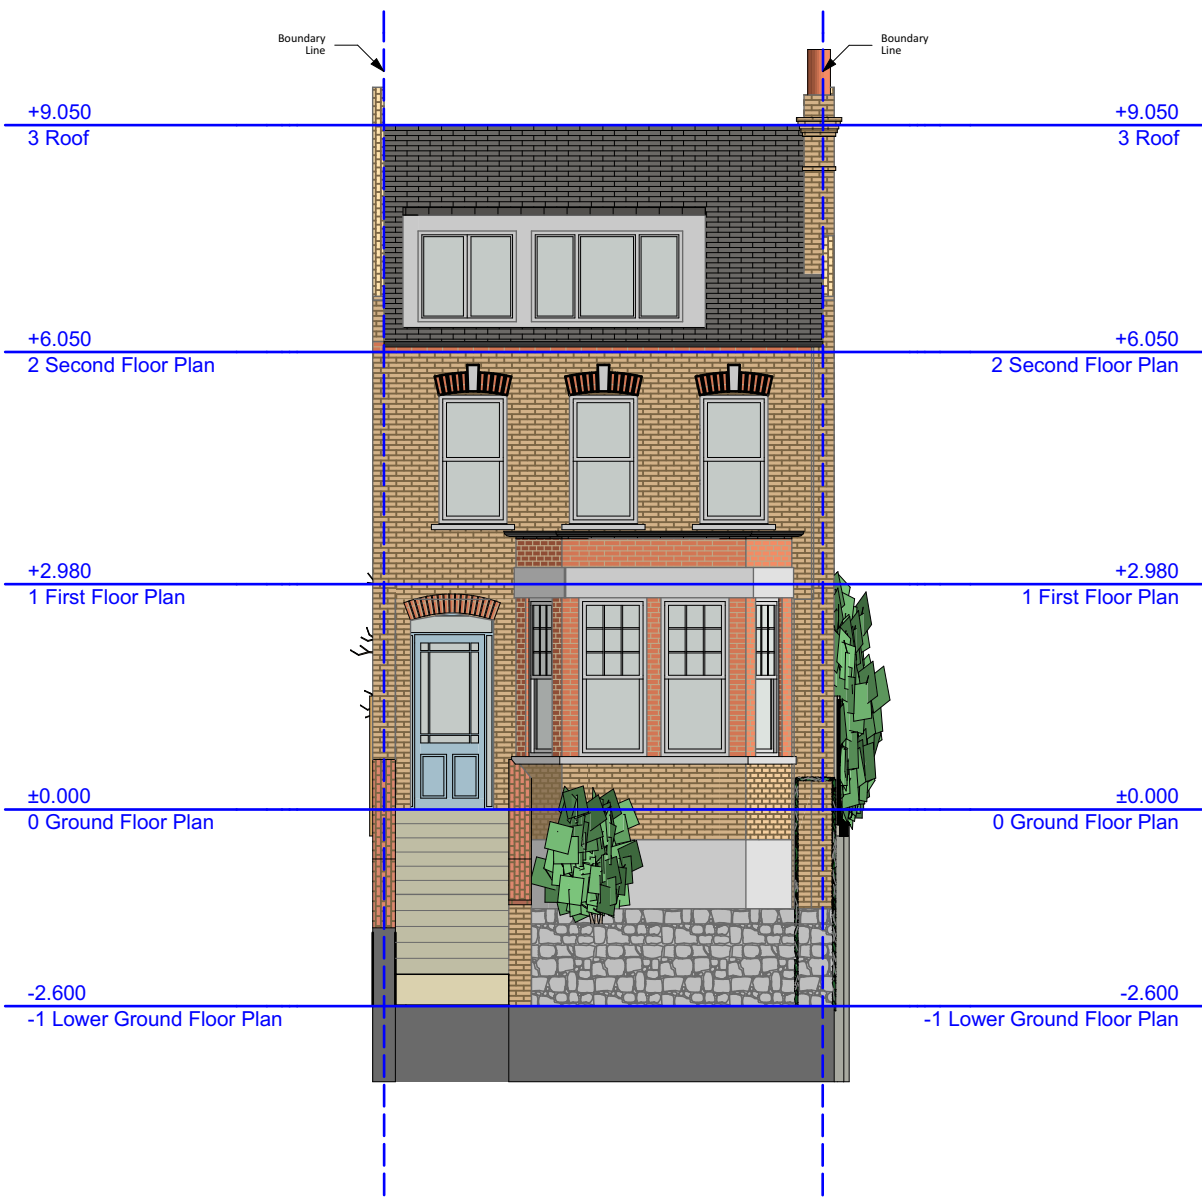

Zanoply	ZANOPLY info@zanoply.co.uk www.zanoply.co.uk	Site 47a Park Avenue, London, N22 7EY	Project Redevelopment of existing single storey rear extension	Drawing Scale 1:100 at A3	Date Prepared 06.12.2023	Notes 1. This drawing has been prepared for planning purposes only. 2. All copyrights are reserved to Zanoply ltd and consent should be sought for non-commercial use. 3. The contractor is responsible for checking all dimensions before commencing works. 4. Should not be scaled from this drawing. 5. Any discrepancy found should be brought to the attention of the designer.
----------------	---	--	---	---	--	--

Proposed_Front_East_Elevation_15




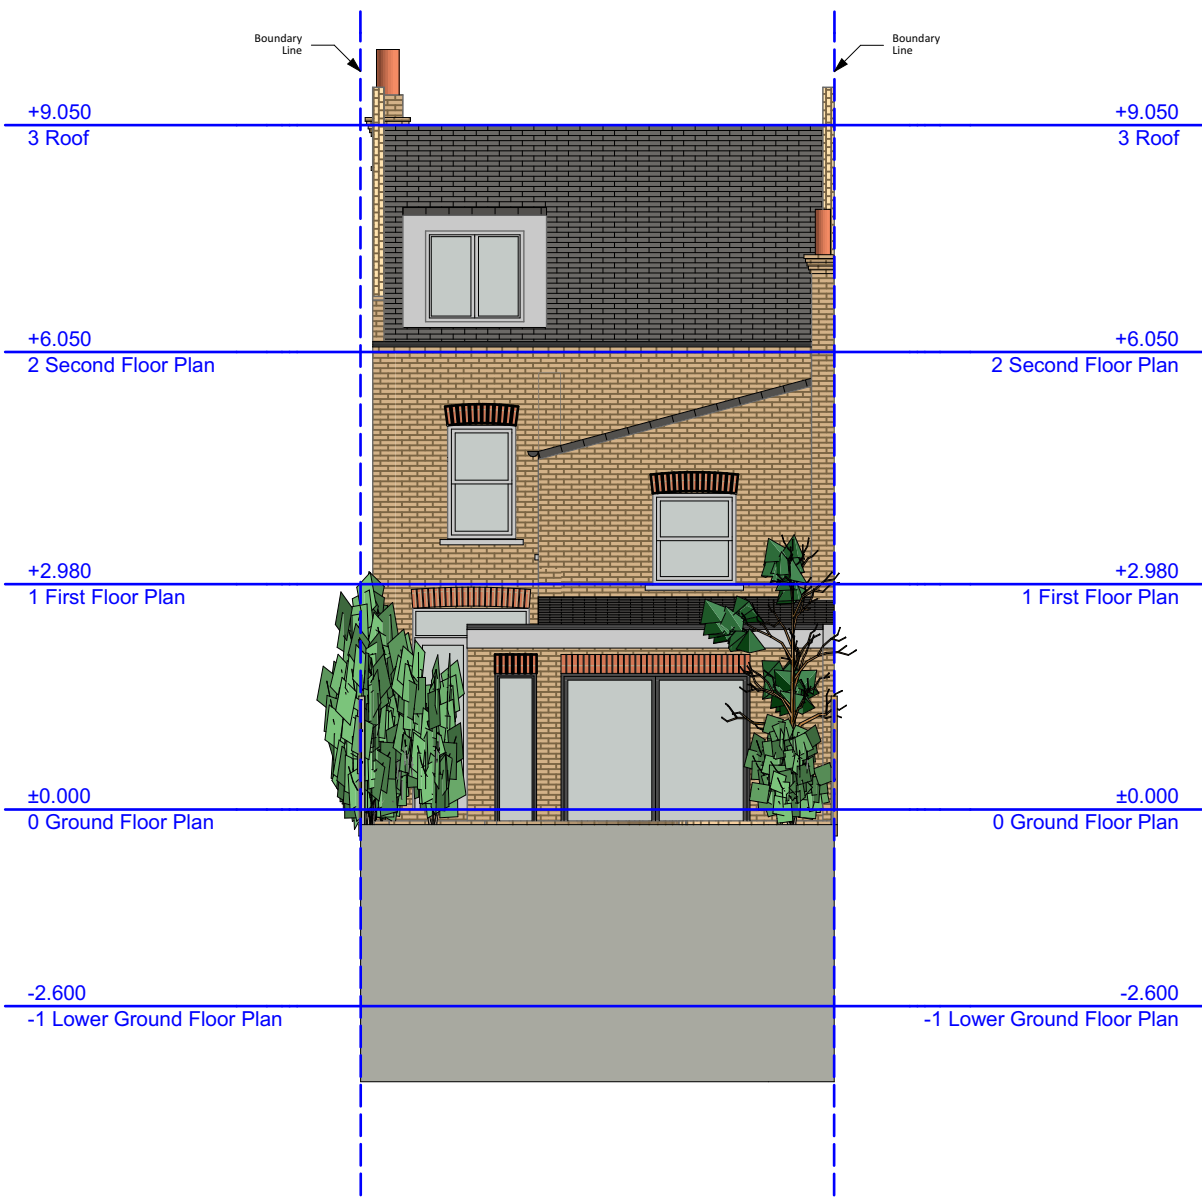

Zanoply	ZANOPLY	Site	Project	Drawing	Date	Notes 1. This drawing has been prepared for planning purposes only. 2. All copyrights are reserved to Zanoply ltd and consent should be sought for non-commercial use. 3. The contractor is responsible for checking all dimensions before commencing works. 4. Should not be scaled from this drawing. 5. Any discrepancy found should be brought to the attention of the designer.
	info@zanoply.co.uk www.zanoply.co.uk	47a Park Avenue, London, N22 7EY	Redevelopment of existing single storey rear extension	Scale 1:100 at A3	Prepared 06.12.2023	

Proposed_Rear_West_Elevation_16




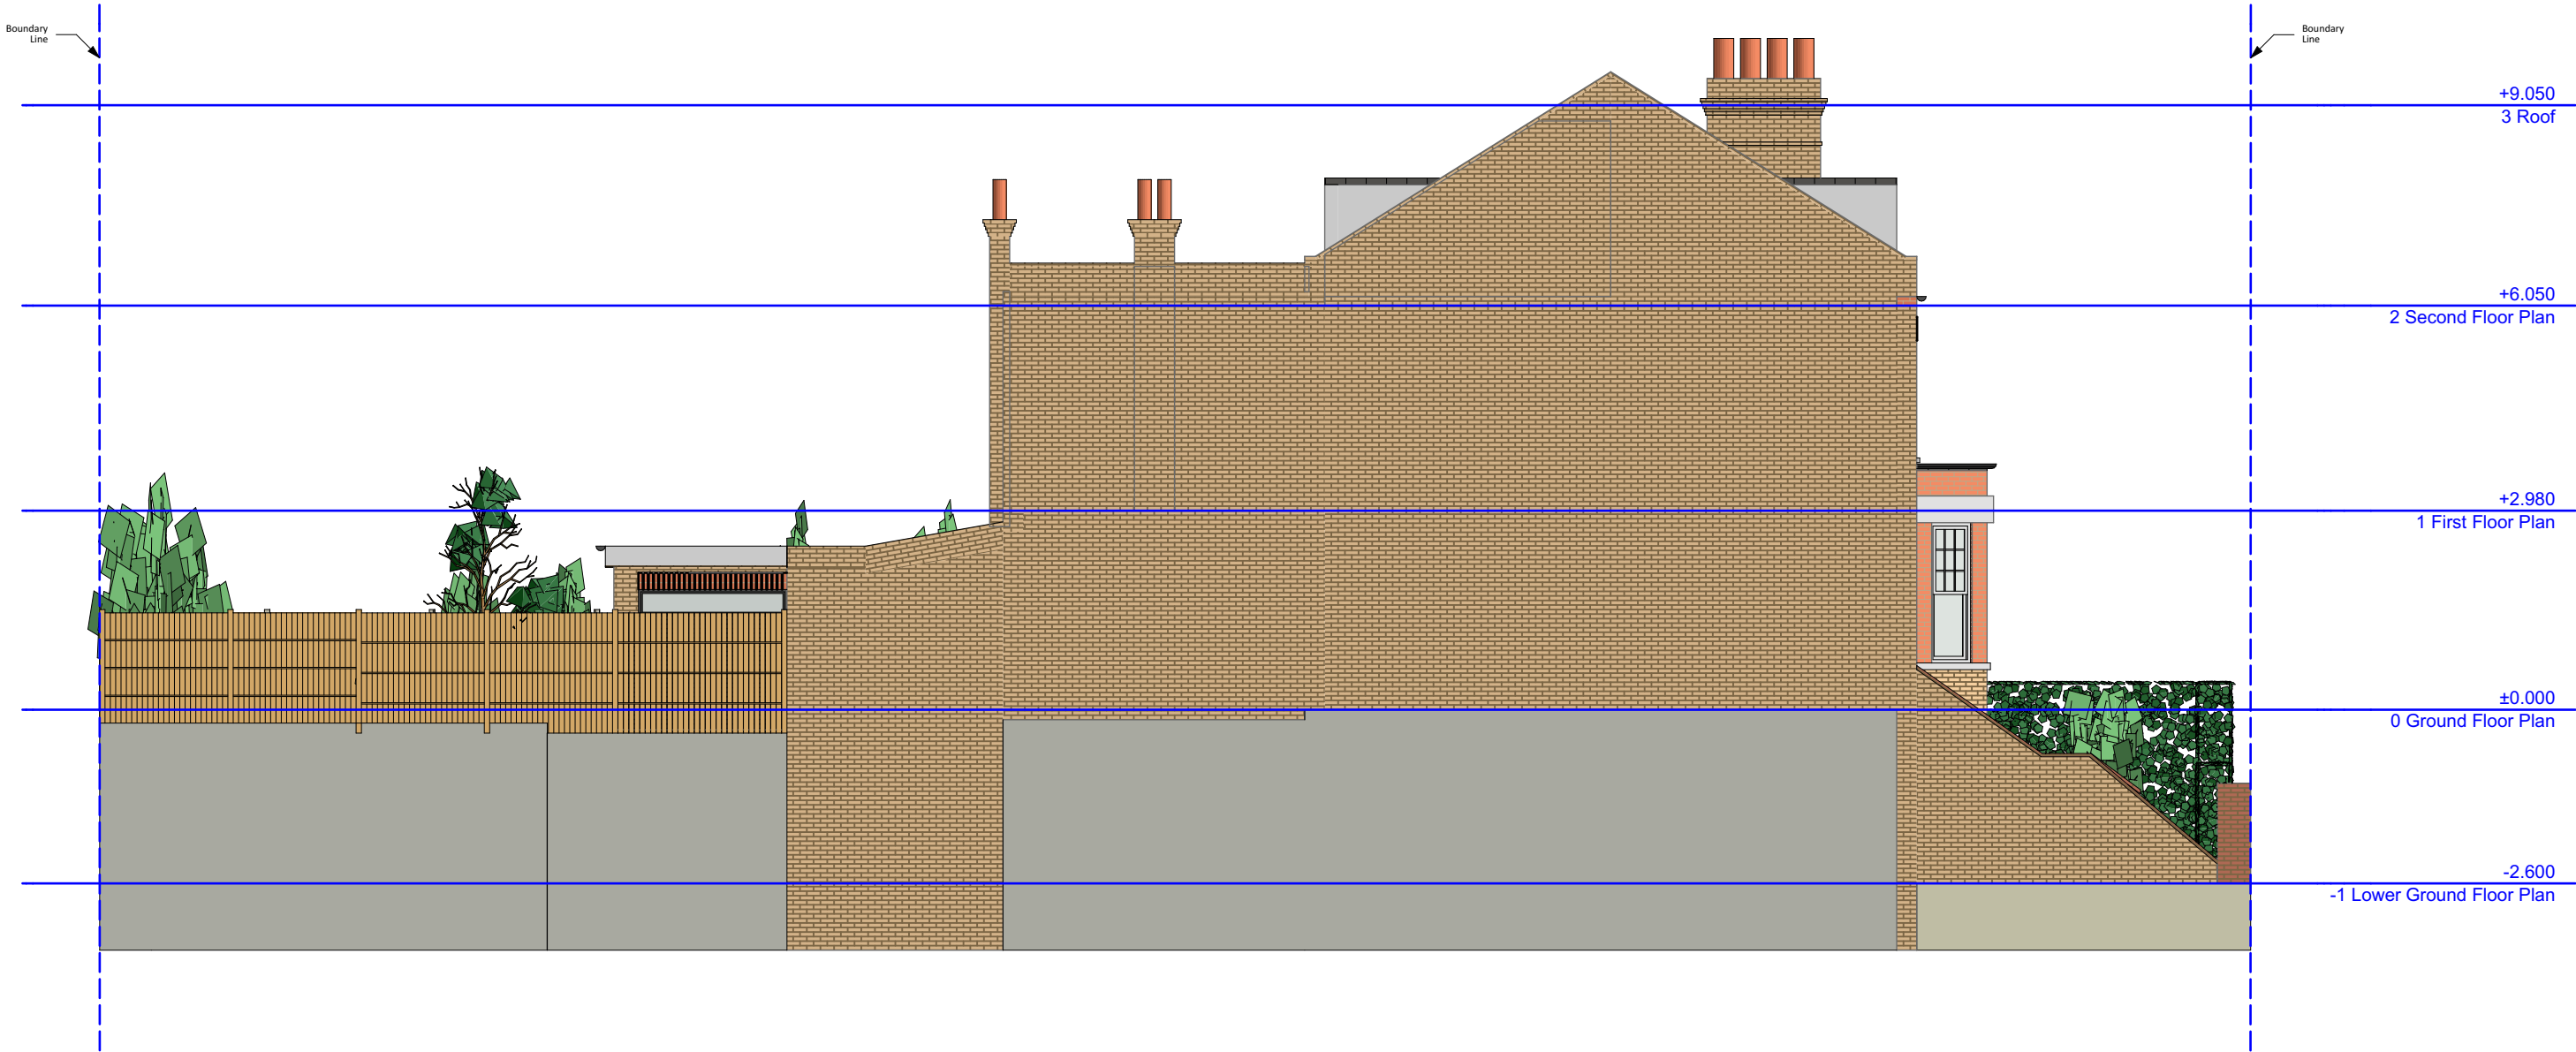

Zanoply	ZANOPLY	Site	Project	Drawing	Date	Notes 1. This drawing has been prepared for planning purposes only. 2. All copyrights are reserved to Zanoply ltd and consent should be sought for non-commercial use. 3. The contractor is responsible for checking all dimensions before commencing works. 4. Should not be scaled from this drawing. 5. Any discrepancy found should be brought to the attention of the designer.
	info@zanoply.co.uk www.zanoply.co.uk	47a Park Avenue, London, N22 7EY	Redevelopment of existing single storey rear extension	Scale 1:100 at A3	Prepared 06.12.2023	

Proposed_North_Elevation_17



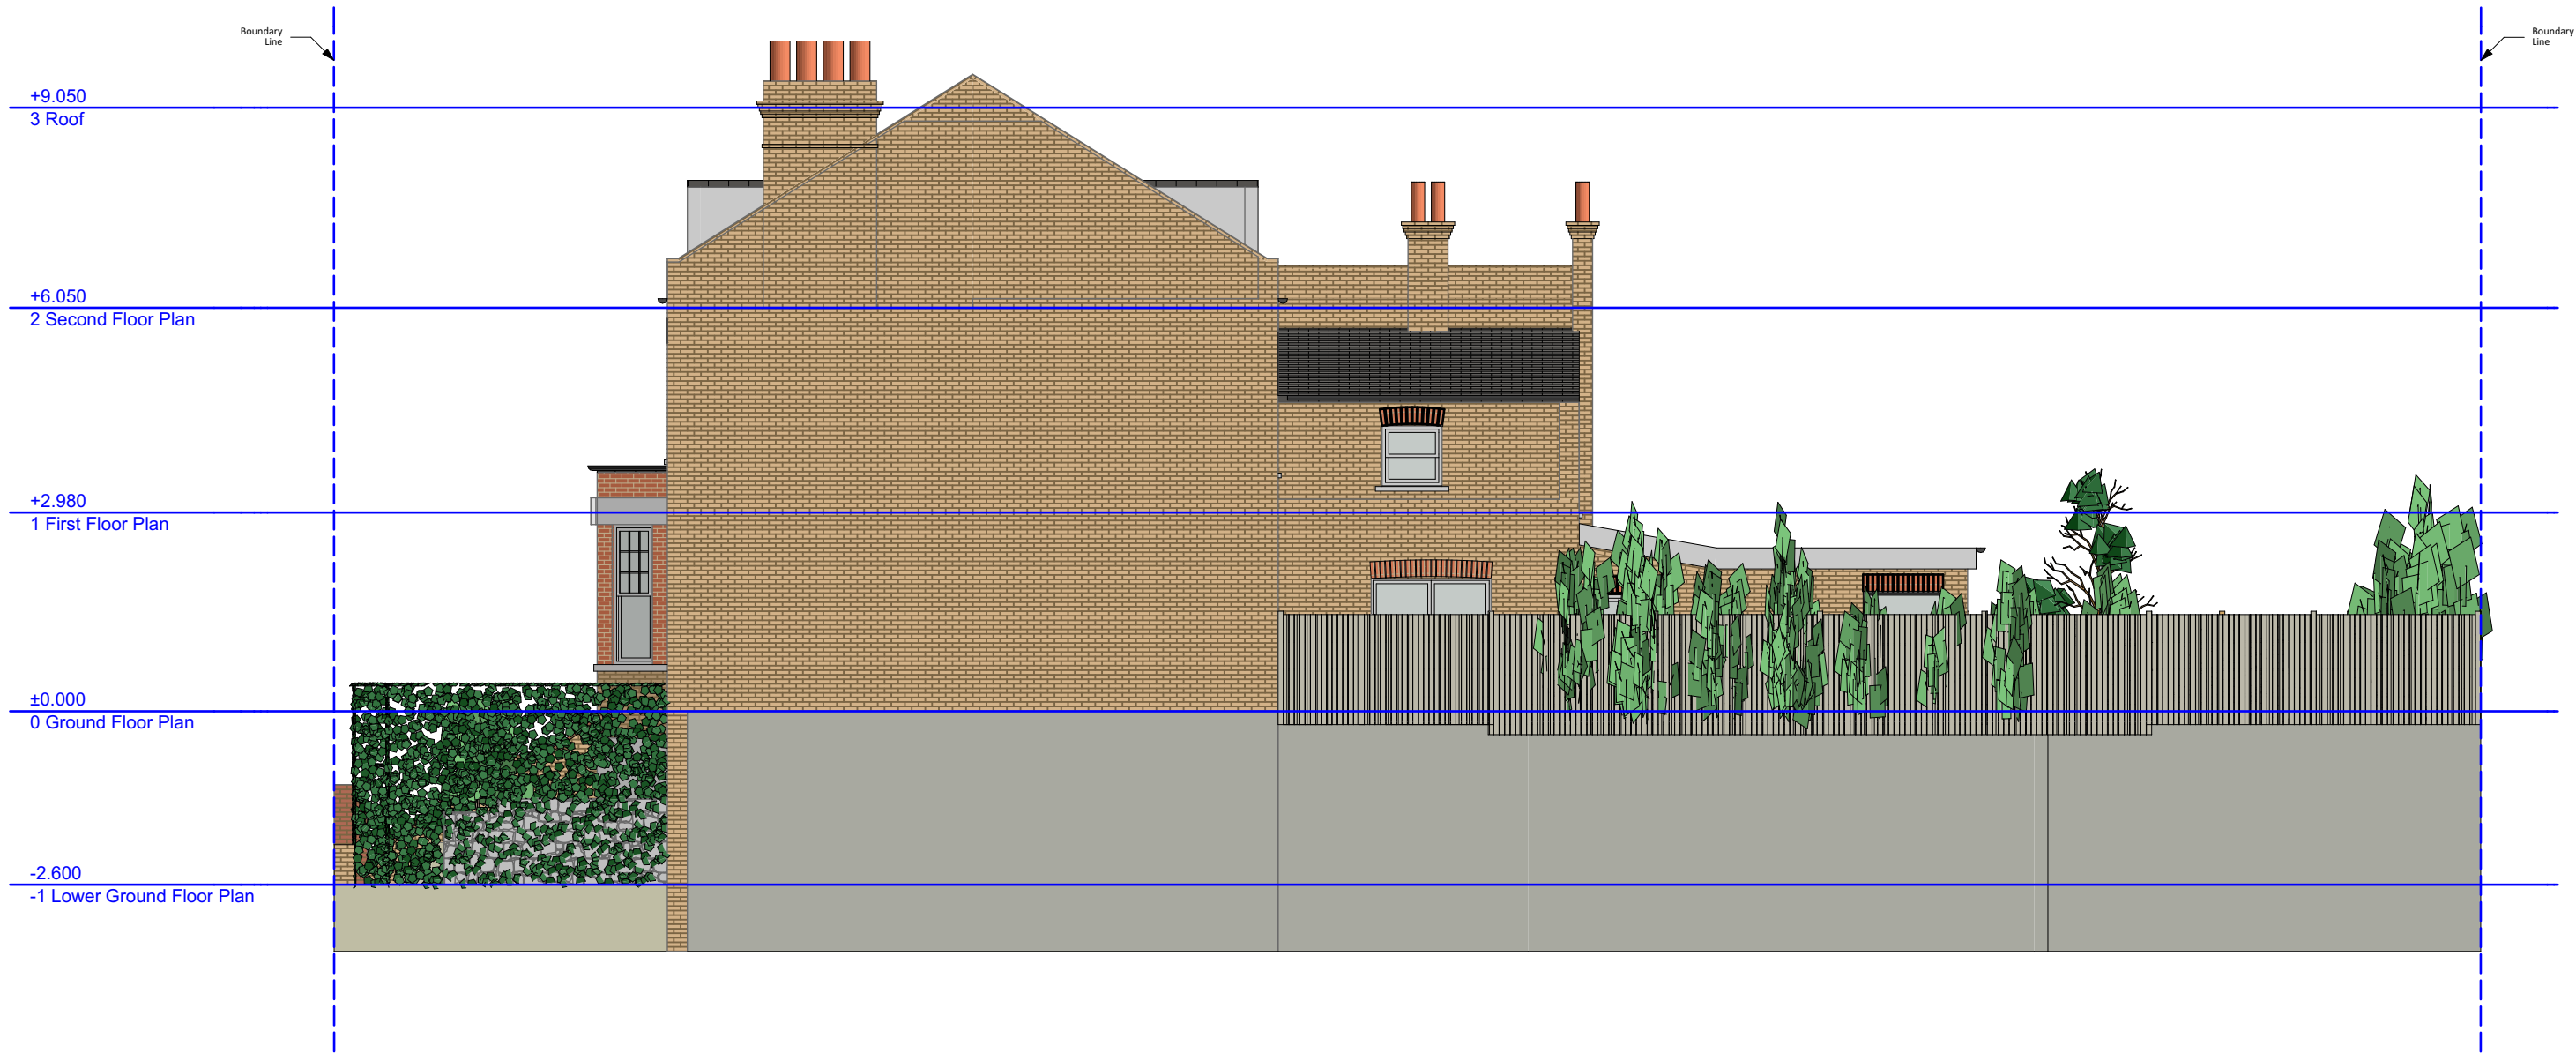

Zanoply	ZANOPLY	Site	Project	Drawing	Date	Notes 1. This drawing has been prepared for planning purposes only. 2. All copyrights are reserved to Zanoply ltd and consent should be sought for non-commercial use. 3. The contractor is responsible for checking all dimensions before commencing works. 4. Should not be scaled from this drawing. 5. Any discrepancy found should be brought to the attention of the designer.
	info@zanoply.co.uk www.zanoply.co.uk	47a Park Avenue, London, N22 7EY	Redevelopment of existing single storey rear extension	Scale 1:100 at A3	Prepared 06.12.2023	

Proposed_South_Elevation_18





Zanoply

ZANOPLY
info@zanoply.co.uk
www.zanoply.co.uk

Site
47a Park Avenue,
London, N22 7EY

Project
Redevelopment of existing
single storey rear extension


**Drawing
Scale**
1:100 at A3

**Date
Prepared**
06.12.2023

Notes
1. This drawing has been prepared for planning purposes only.
2. All copyrights are reserved to Zanoply ltd and consent should be sought for non-commercial use.
3. The contractor is responsible for checking all dimensions before commencing works.
4. Should not be scaled from this drawing.
5. Any discrepancy found should be brought to the attention of the designer.

Proposed_Section_A_19




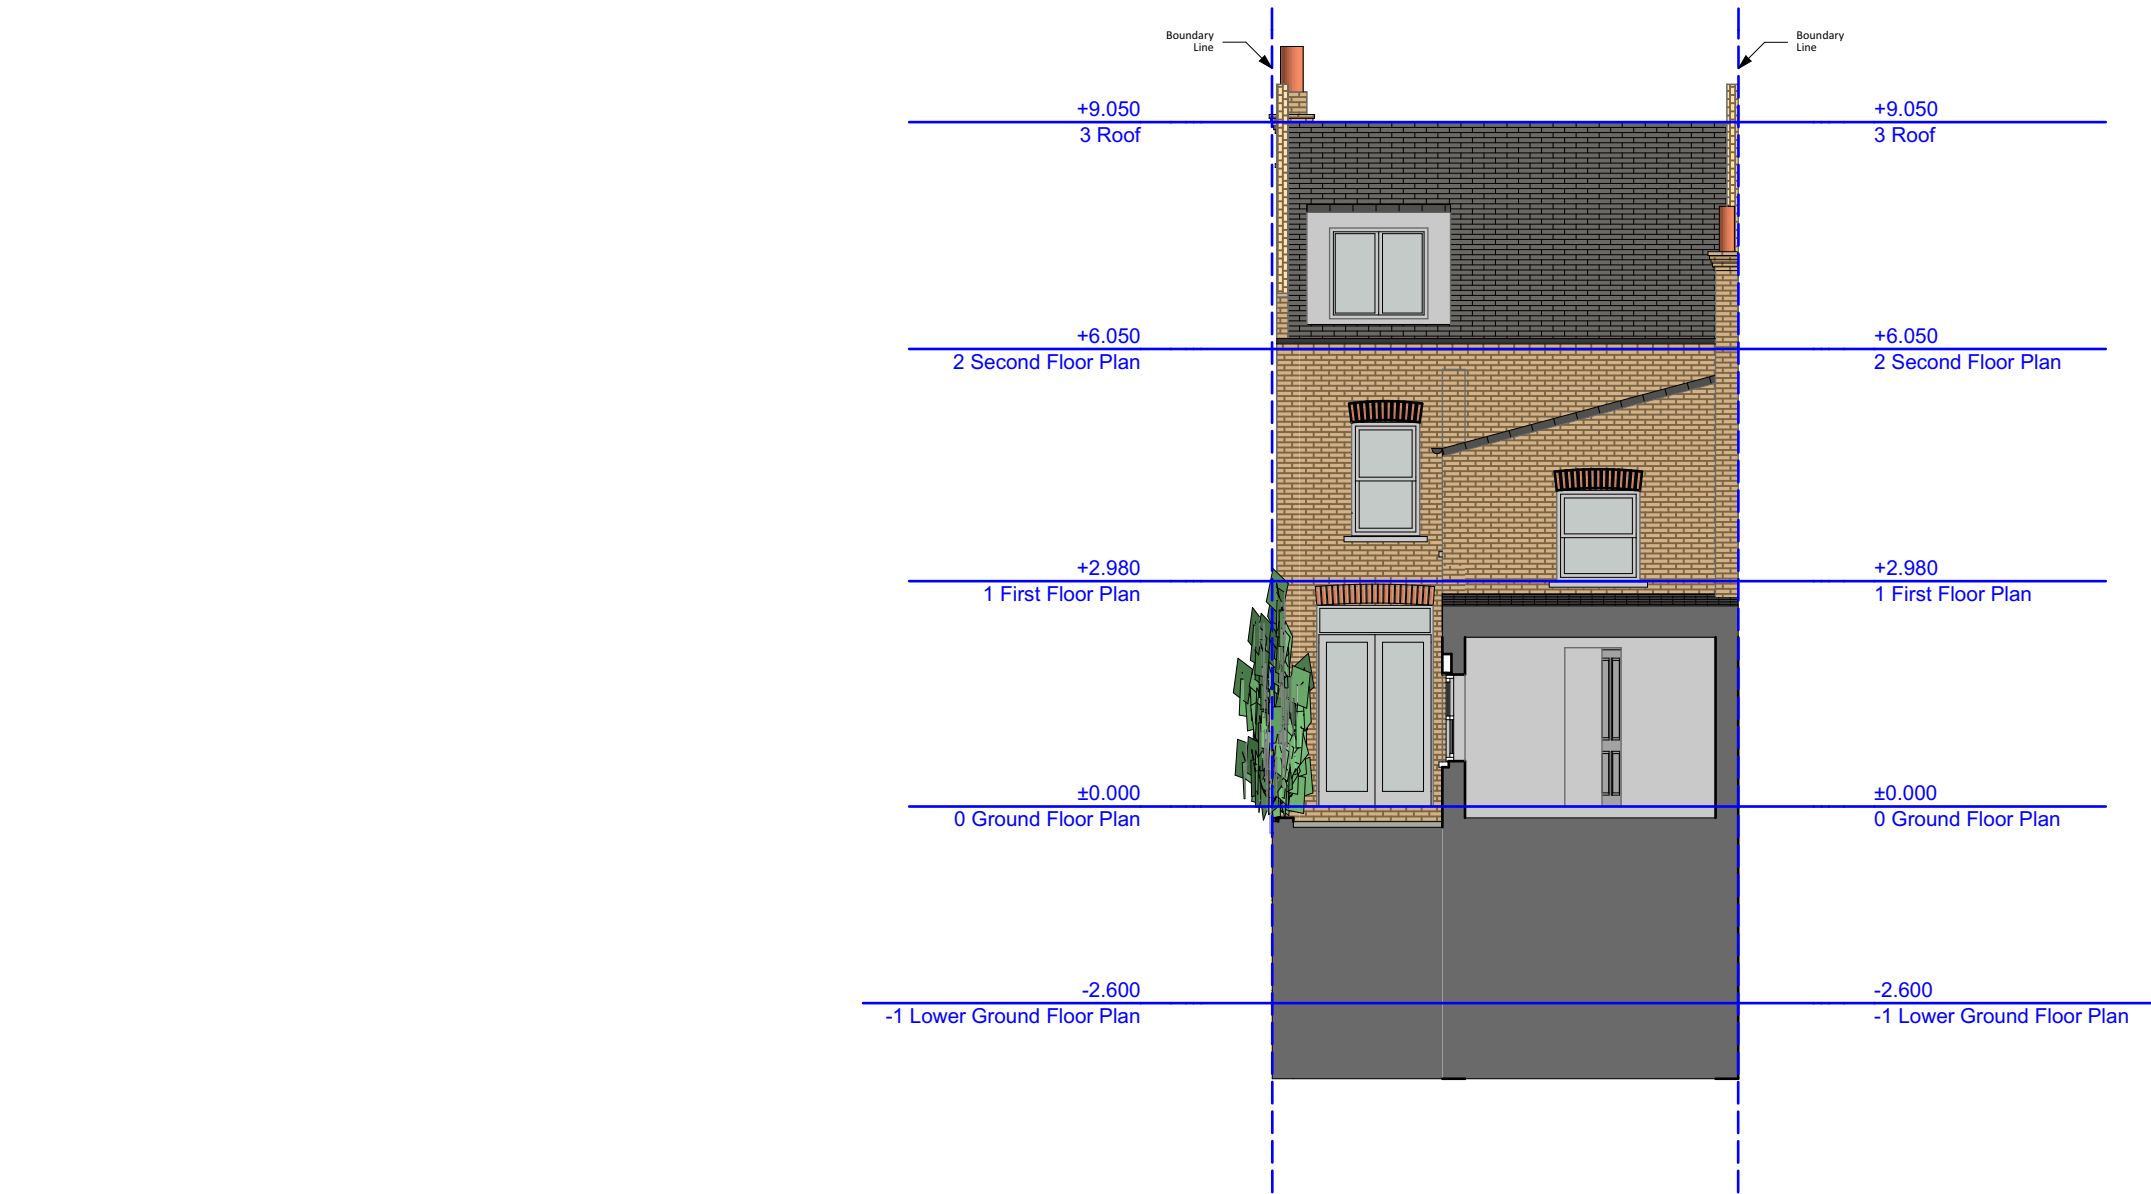

Zanoply	ZANOPLY	Site	Project	Drawing	Date	Notes
	info@zanoply.co.uk www.zanoply.co.uk	47a Park Avenue, London, N22 7EY	Redevelopment of existing single storey rear extension	Scale 1:100 at A3	Prepared 06.12.2023	1. This drawing has been prepared for planning purposes only. 2. All copyrights are reserved to Zanoply ltd and consent should be sought for non-commercial use. 3. The contractor is responsible for checking all dimensions before commencing works. 4. Should not be scaled from this drawing. 5. Any discrepancy found should be brought to the attention of the designer.

Proposed_Section_B_20




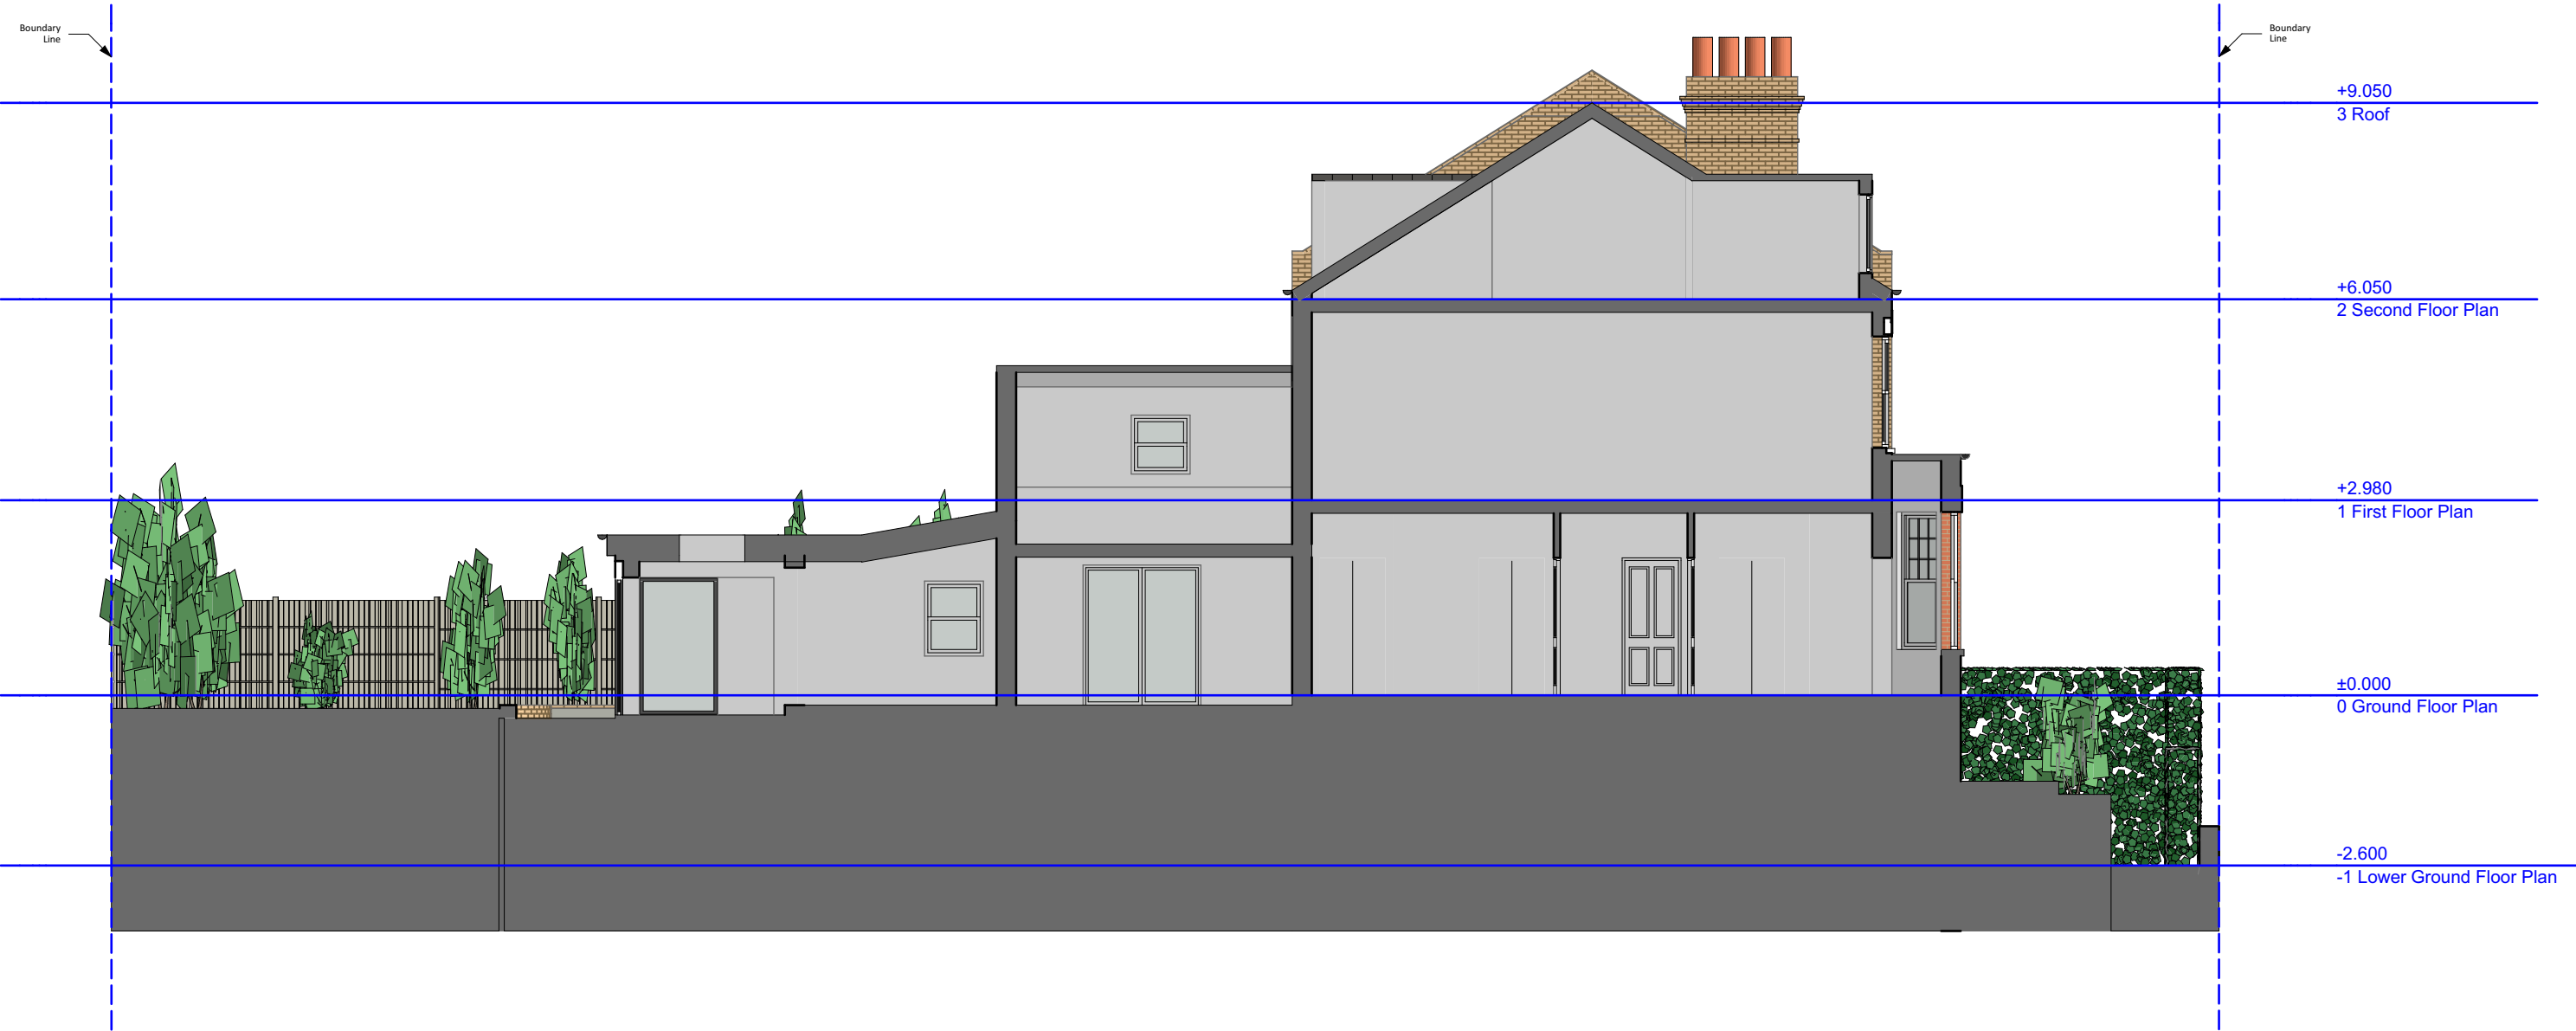

Zanoply	ZANOPLY	Site	Project	Drawing	Date	Notes 1. This drawing has been prepared for planning purposes only. 2. All copyrights are reserved to Zanoply ltd and consent should be sought for non-commercial use. 3. The contractor is responsible for checking all dimensions before commencing works. 4. Should not be scaled from this drawing. 5. Any discrepancy found should be brought to the attention of the designer.
	info@zanoply.co.uk www.zanoply.co.uk	47a Park Avenue, London, N22 7EY	Redevelopment of existing single storey rear extension	1:100 at A3	06.12.2023	

Proposed_Section_C_21



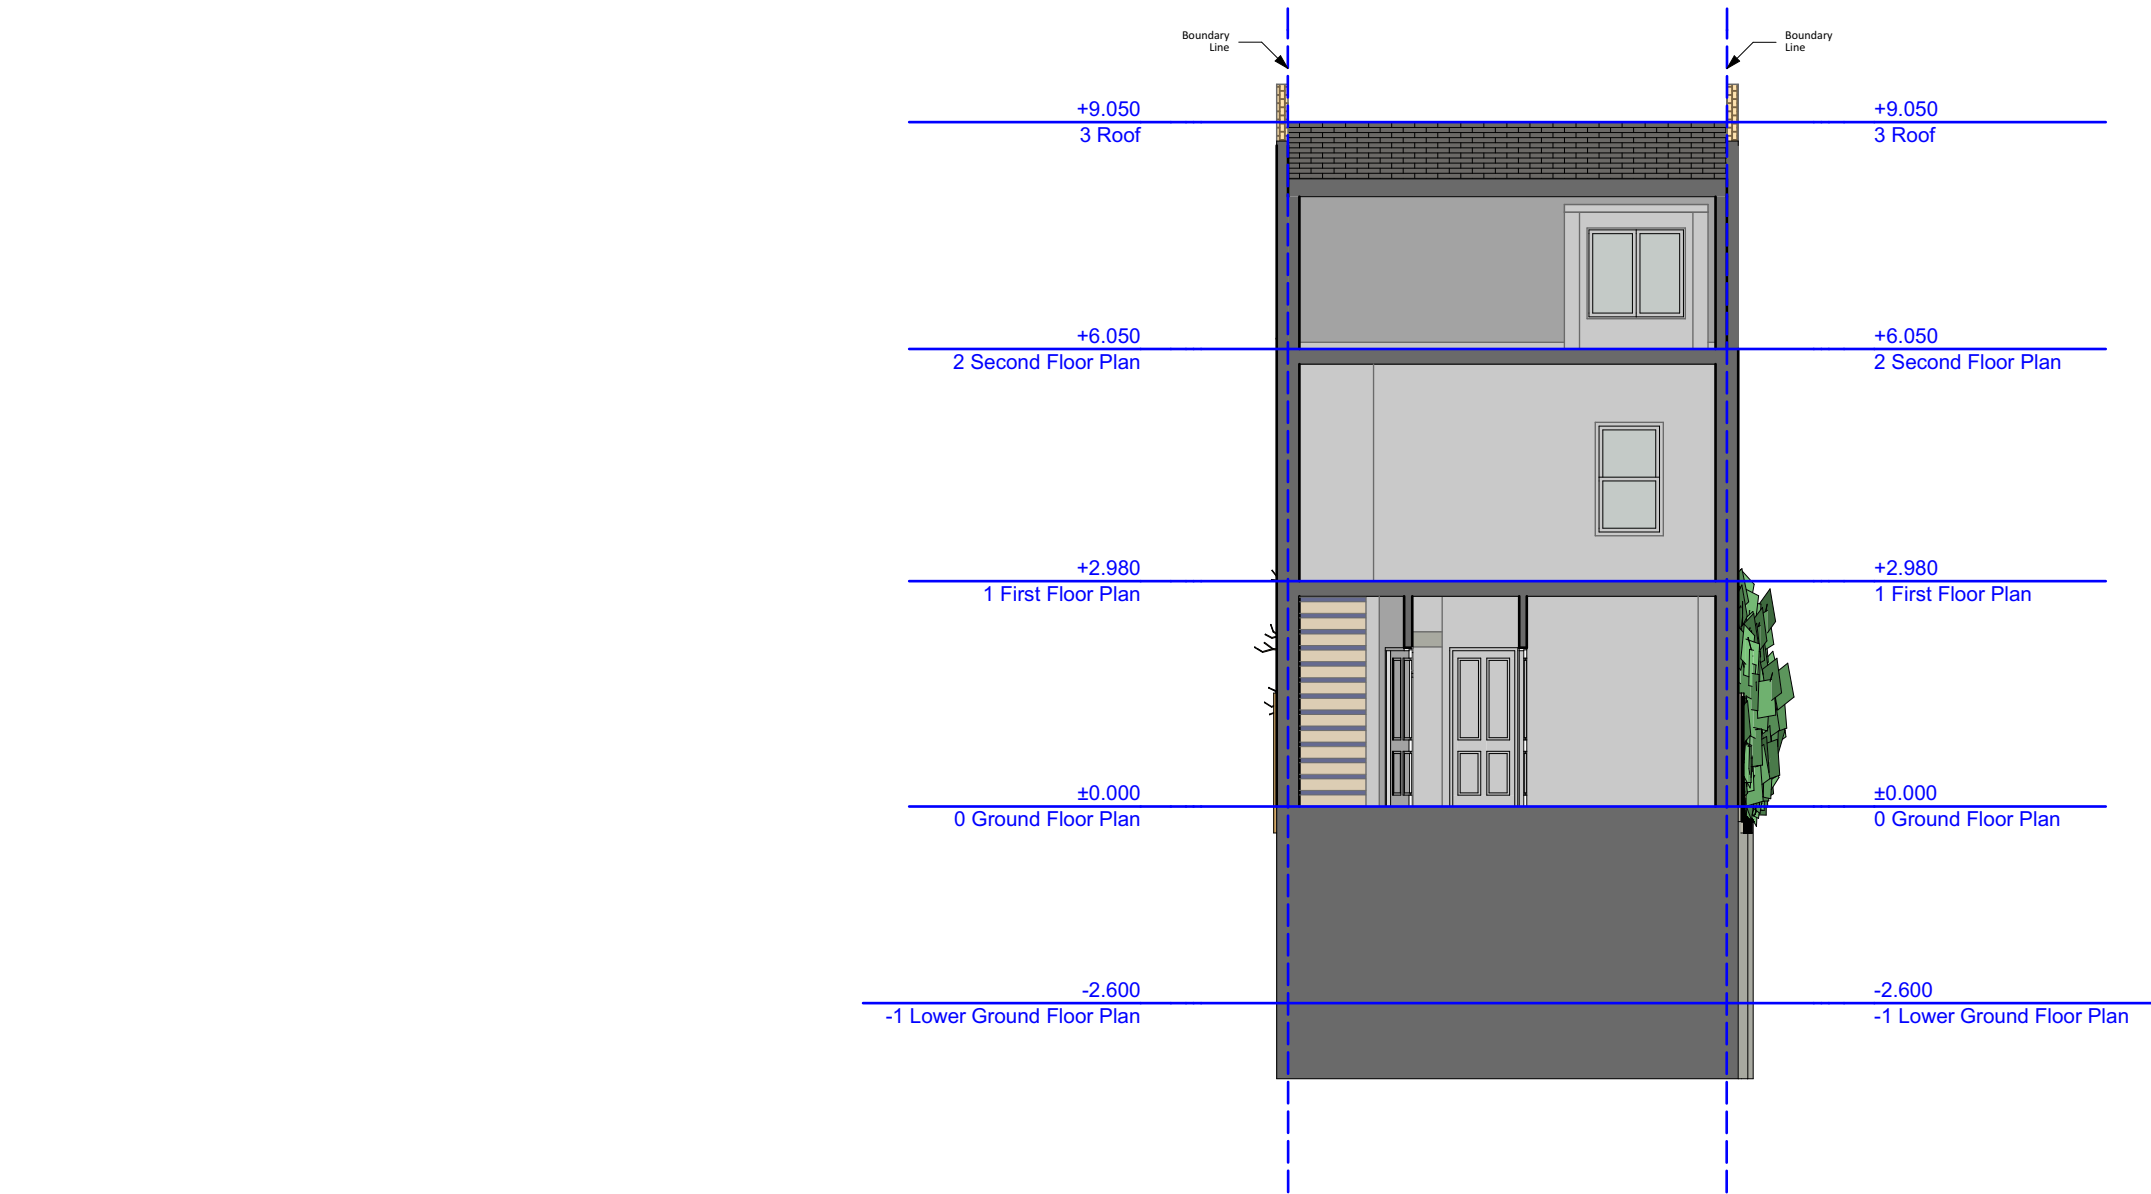

Zanoply	ZANOPLY info@zanoply.co.uk www.zanoply.co.uk	Site 47a Park Avenue, London, N22 7EY	Project Redevelopment of existing single storey rear extension	Drawing Scale 1:100 at A3	Date Prepared 06.12.2023	Notes 1. This drawing has been prepared for planning purposes only. 2. All copyrights are reserved to Zanoply ltd and consent should be sought for non-commercial use. 3. The contractor is responsible for checking all dimensions before commencing works. 4. Should not be scaled from this drawing. 5. Any discrepancy found should be brought to the attention of the designer.

Proposed_Section_D_22

