

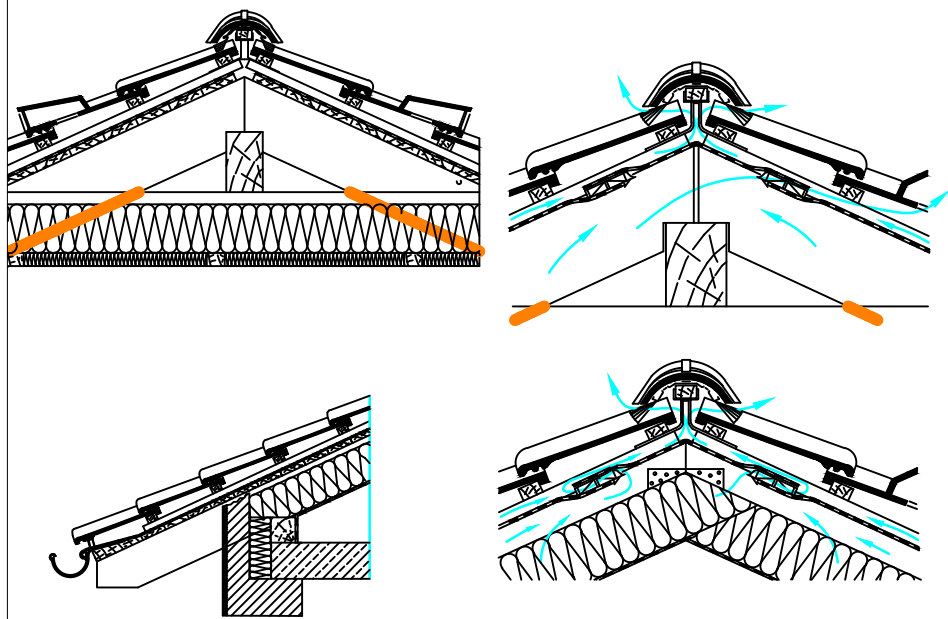


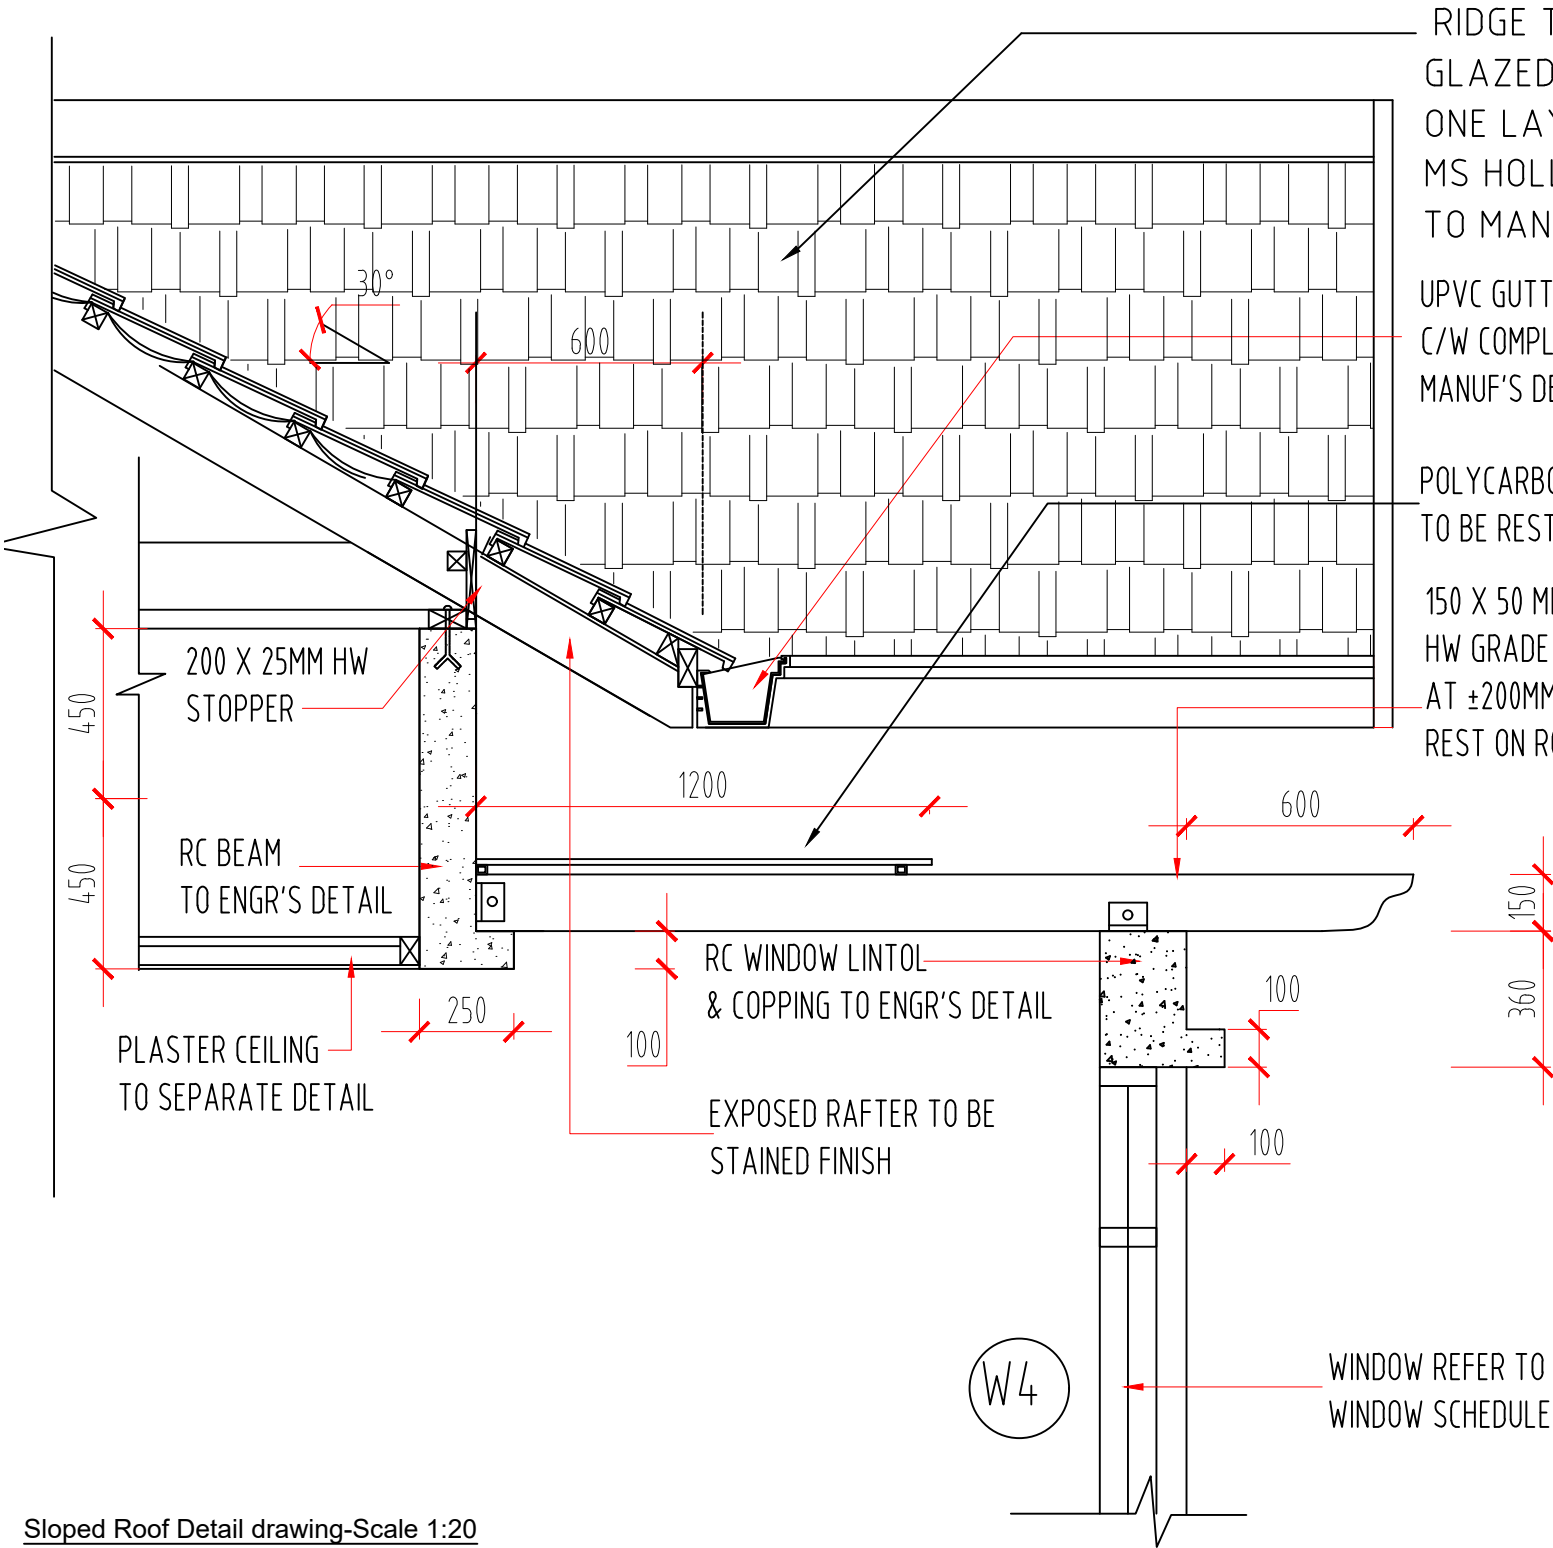

Sloped Roof Detail drawing-Scale 1:20

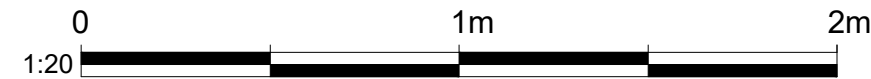

Sloped Roof Detail drawing-Scale 1:20

Notes.
Contractors must verify all dimensions at the site before commencing any work.
No construction work before Building Control approval and structural engineer confirmation.
Any discrepancies to be reported to Gridline.
All drawings are to be read in conjunction with all relevant drawings and specifications.

Project No.S				
REV	DATE	DESCRIPTION	BY	CH

PROJECT TITLE	
Land Next to 60, Beaufoy Road, N17 8BU	
DATE	Project No.
June 2023	7219

DRAWING TITLE	
DOC-Roof Treatment	
CLIENT	
Mr Pobratí	
DRAWING No.	SCALE @ A3
DOC3-P005	As indicated
Drawn by:	
Niloufar	



PLANNING SERVICES
Unit 9b, The High Cross
Centre, Fountayne Rd,
N15 4BE
TEL: 020 8802 3480
www.samplanning.co.uk