




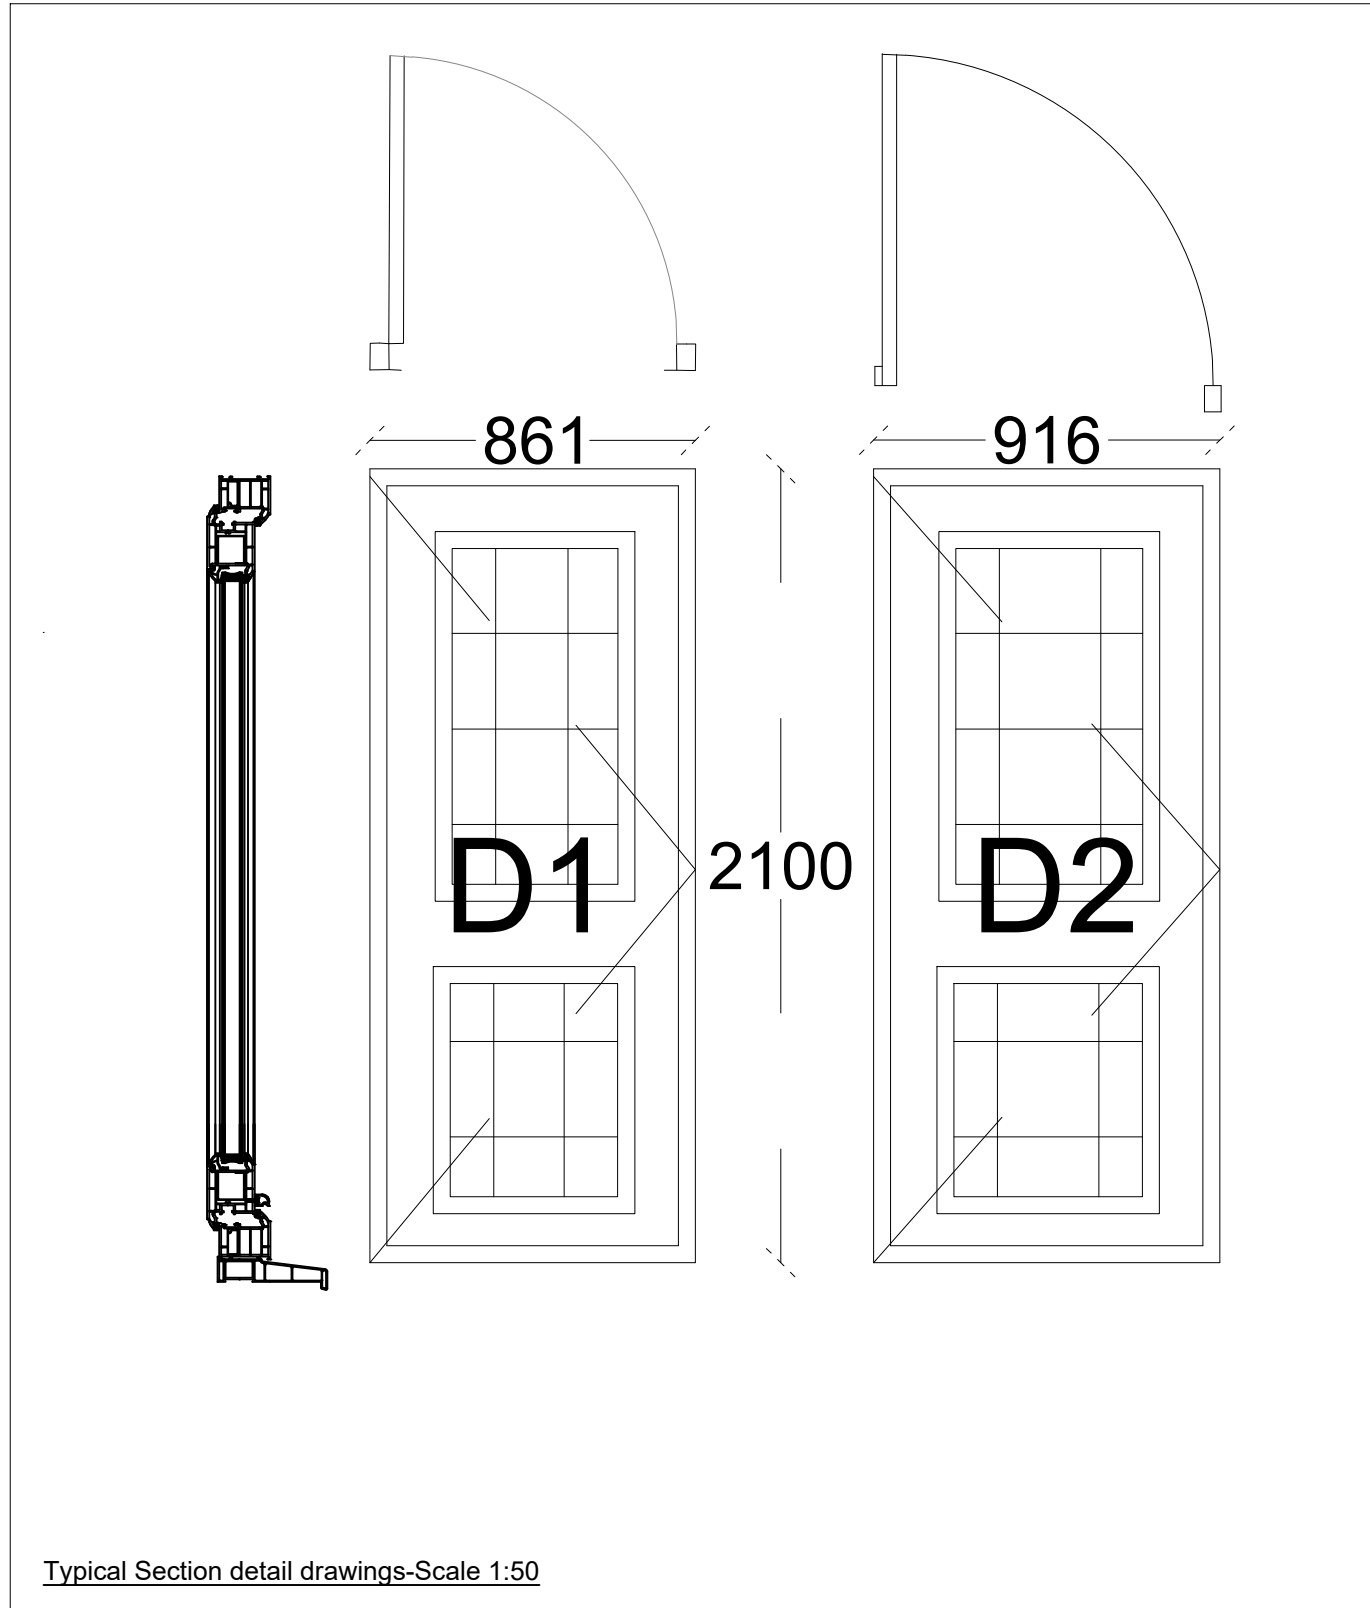


Typical Section detail drawings-Scale 1:50

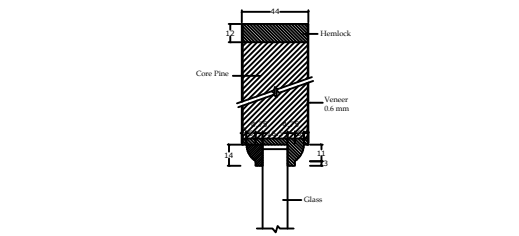


JELD-WEN
GLAZED Door
HEAD

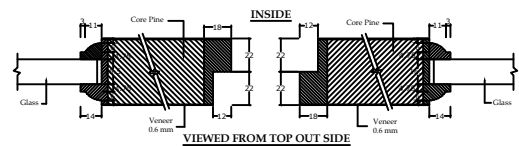


JELD-WEN
GLAZED Door
JAMB

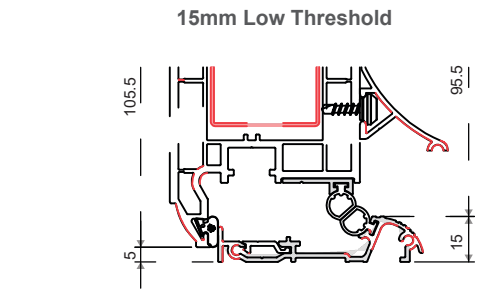

Door Detail Drawing-Scale 1:5

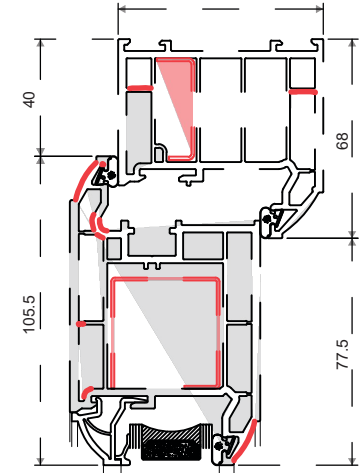

- 7522 - Large Frame
- 6565 - Open In Door Sash
- 3574s - Reinforcement
- 5863 - 28mm Bead

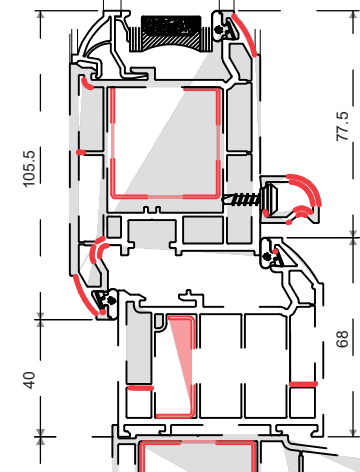

- 7522 - Large Frame
- 6565 - Open In Door Sash
- 3574s - Reinforcement
- 5863 - 28mm Bead
- 3851 - Weather Bar
- 3640 - 150mm Sill

1:5
100mm 0 100mm 200mm 300mm 400mm 500mm

Notes.
Contractors must verify all dimensions at the site before commencing any work.
No construction work before Building Control approval and structural engineer confirmation.
Any discrepancies to be reported to Gridline.
All drawings are to be read in conjunction with all relevant drawings and specifications.

Project No.S				
REV	DATE	DESCRIPTION	BY	CH

PROJECT TITLE	
Land Next to 60, Beaufoy Road, N17 8BU	
DATE	Project No.
June 2023	7219

DRAWING TITLE	
DOC-Door detail	
CLIENT	
Mr Pobratl	
DRAWING No.	SCALE @ A3
DOC3-P004	As indicated
Drawn by:	
Niloufar	


PLANNING SERVICES
Unit 9b, The High Cross
Centre, Fountayne Rd,
N15 4BE
TEL: 020 8802 3480
www.saplanning.co.uk