
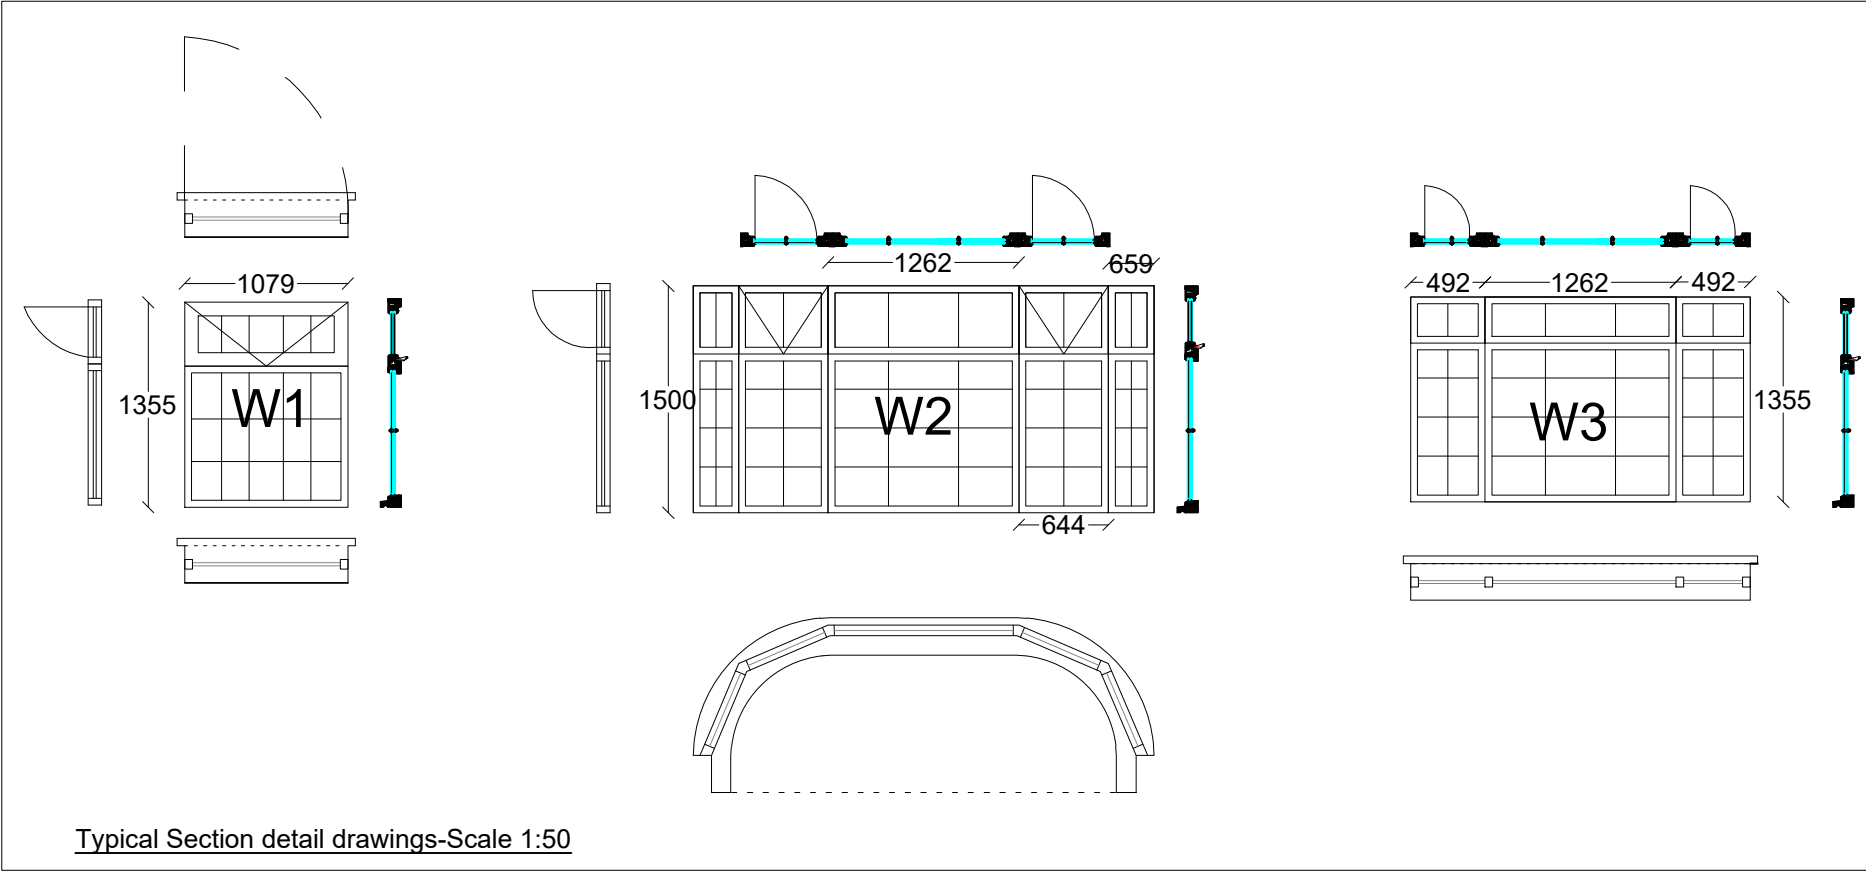
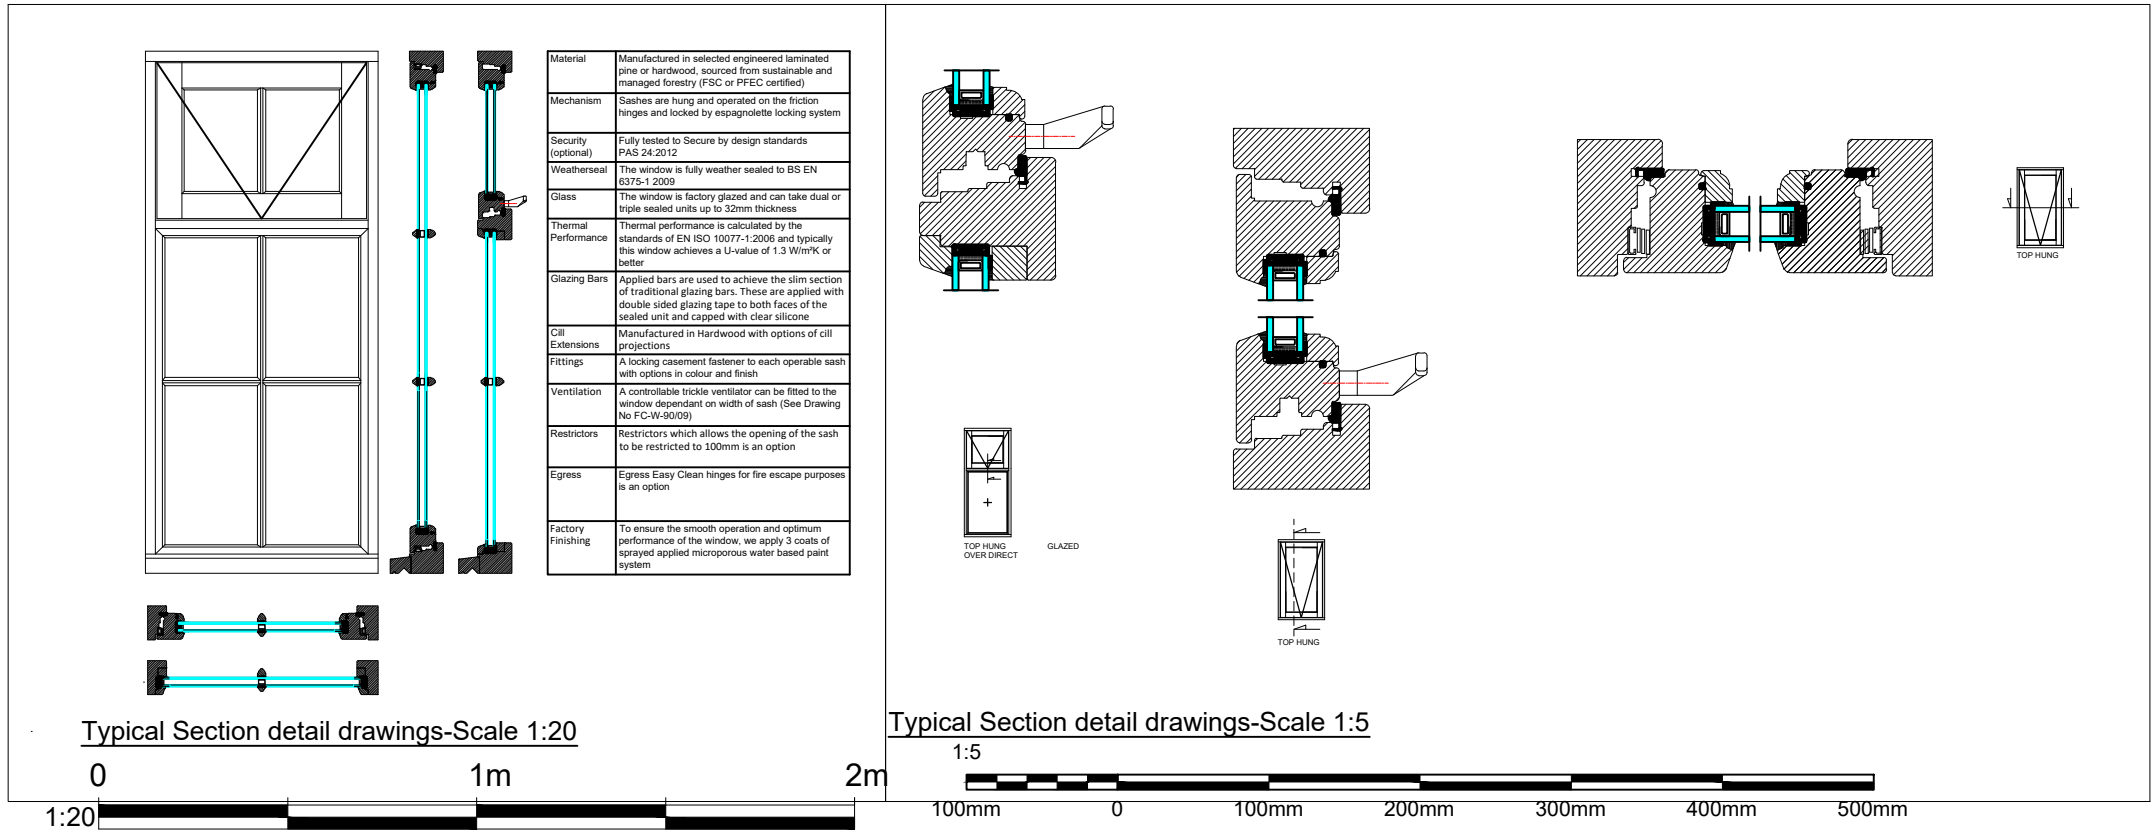


Window Schedule Scale 1:100		
No.	Image	Specification
W1		White Timber Frame Window, Georgian Style, Top Opener-Double Glazed
W2		White Timber Frame Window, Georgian Style, Top Opener-Double Glazed
W3		White Timber Frame Window, Georgian Style, Top Opener-Double Glazed
W4		White Timber Frame Window, Georgian Style, Top Opener-Double Glazed

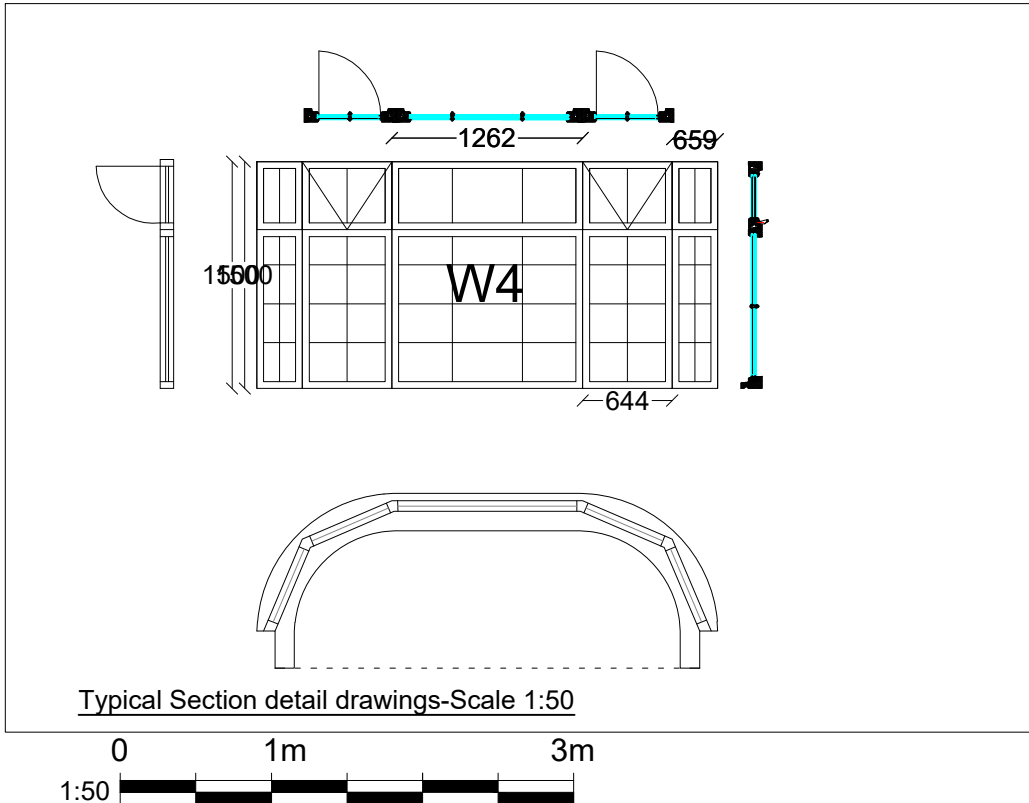

Notes.
Contractors must verify all dimensions at the site before commencing any work.
No construction work before Building Control approval and structural engineer confirmation.
Any discrepancies to be reported to Gridline.
All drawings are to be read in conjunction with all relevant drawings and specifications.

Project No.S				
REV	DATE	DESCRIPTION	BY	CH

PROJECT TITLE	
Land Next to 60, Beaufoy Road, N17 8BU	
DATE	Project No.
June 2023	7219

DRAWING TITLE		
DOC-Window detail		
CLIENT		
Mr Pobratí		
DRAWING No.	SCALE @ A3	Drawn by:
DOC3-P003	As indicated	Niloufar

