


Proposed Bin Storage

Triple Wheelie Hideaway Bin Storage Wooden Cover Store
Garden Rubbish Dustbin Conceals Three (3) 240L
Compartments New - WINNER 2022 Beige
Brand: ORTHOLOGICS





Detail of Bins

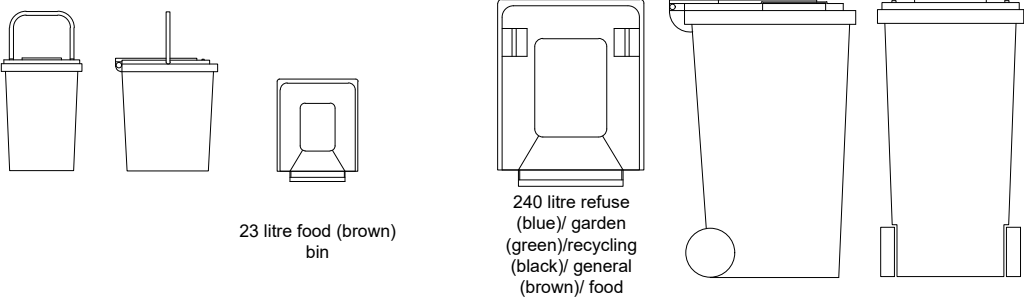


Proposed Bin Details:
x1 240L Recycle Bin
x1 240L Refuse Bin
x1 240L Garden waste
x1 23L Food waste

Detail of Enclosed Bin storage
Scale 1:20

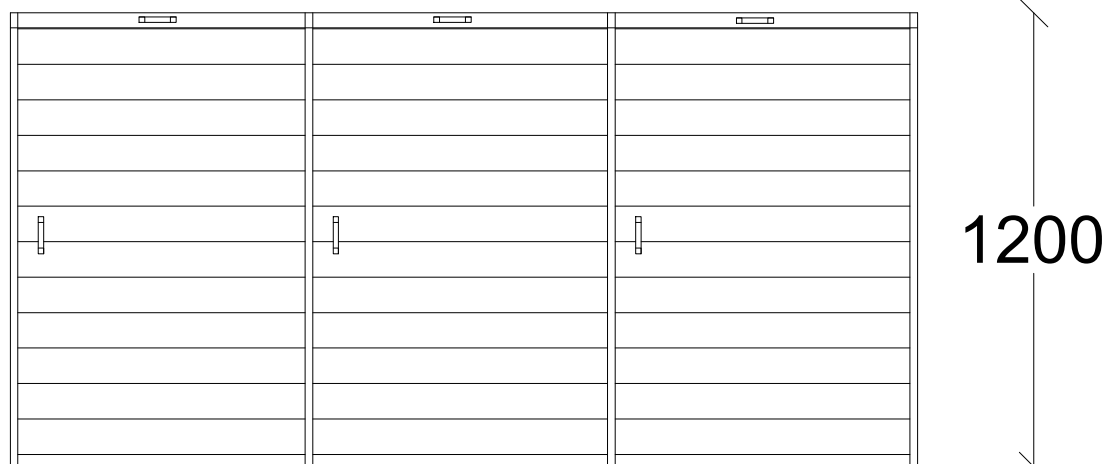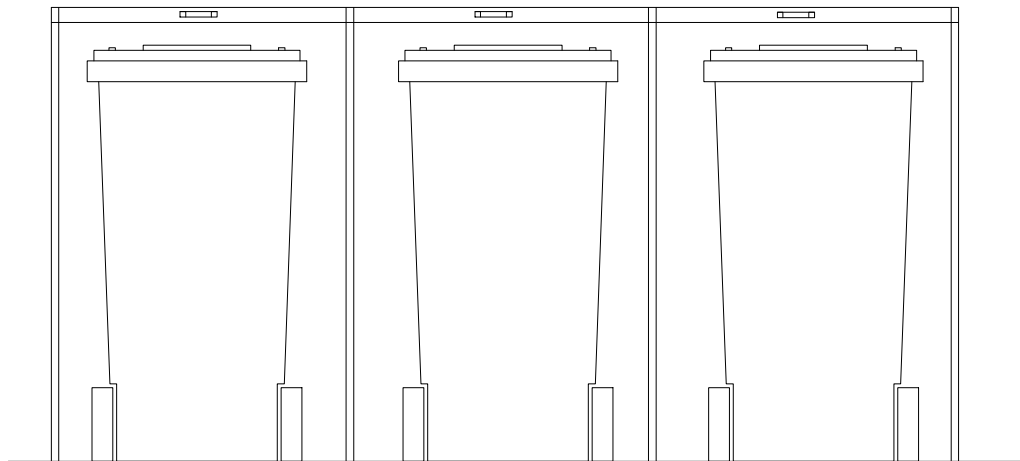

800

1200

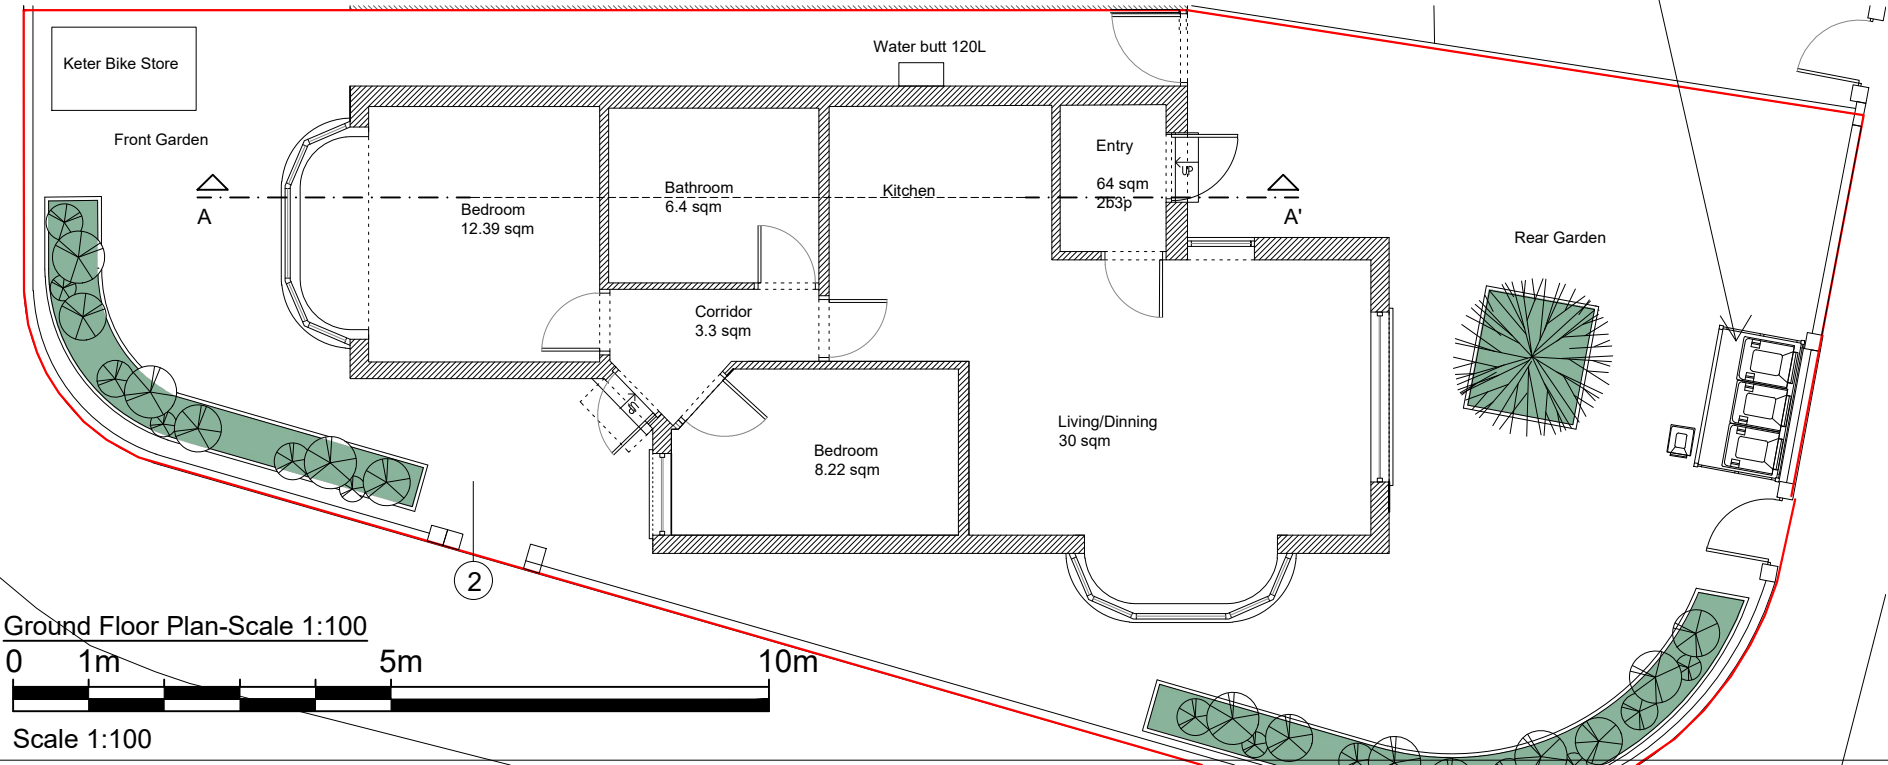

Notes.
Contractors must verify all dimensions at the site before commencing any work.
No construction work before Building Control approval and structural engineer confirmation.
Any discrepancies to be reported to Gridline.
All drawings are to be read in conjunction with all relevant drawings and specifications.

Project No.S

REV	DATE	DESCRIPTION	BY	CH

PROJECT TITLE

Land Next to 60, Beaufoy Road, N17 8BU

DATE
June 2023

Project No.
7219

DRAWING TITLE

DOC-Cycle and Refuse detail

CLIENT

Mr Pobratı

DRAWING No.
DOC3-P001

SCALE @ A3
As indicated

Drawn by:
Niloufar

