



20 Maidstone Road, London, N11 2TP

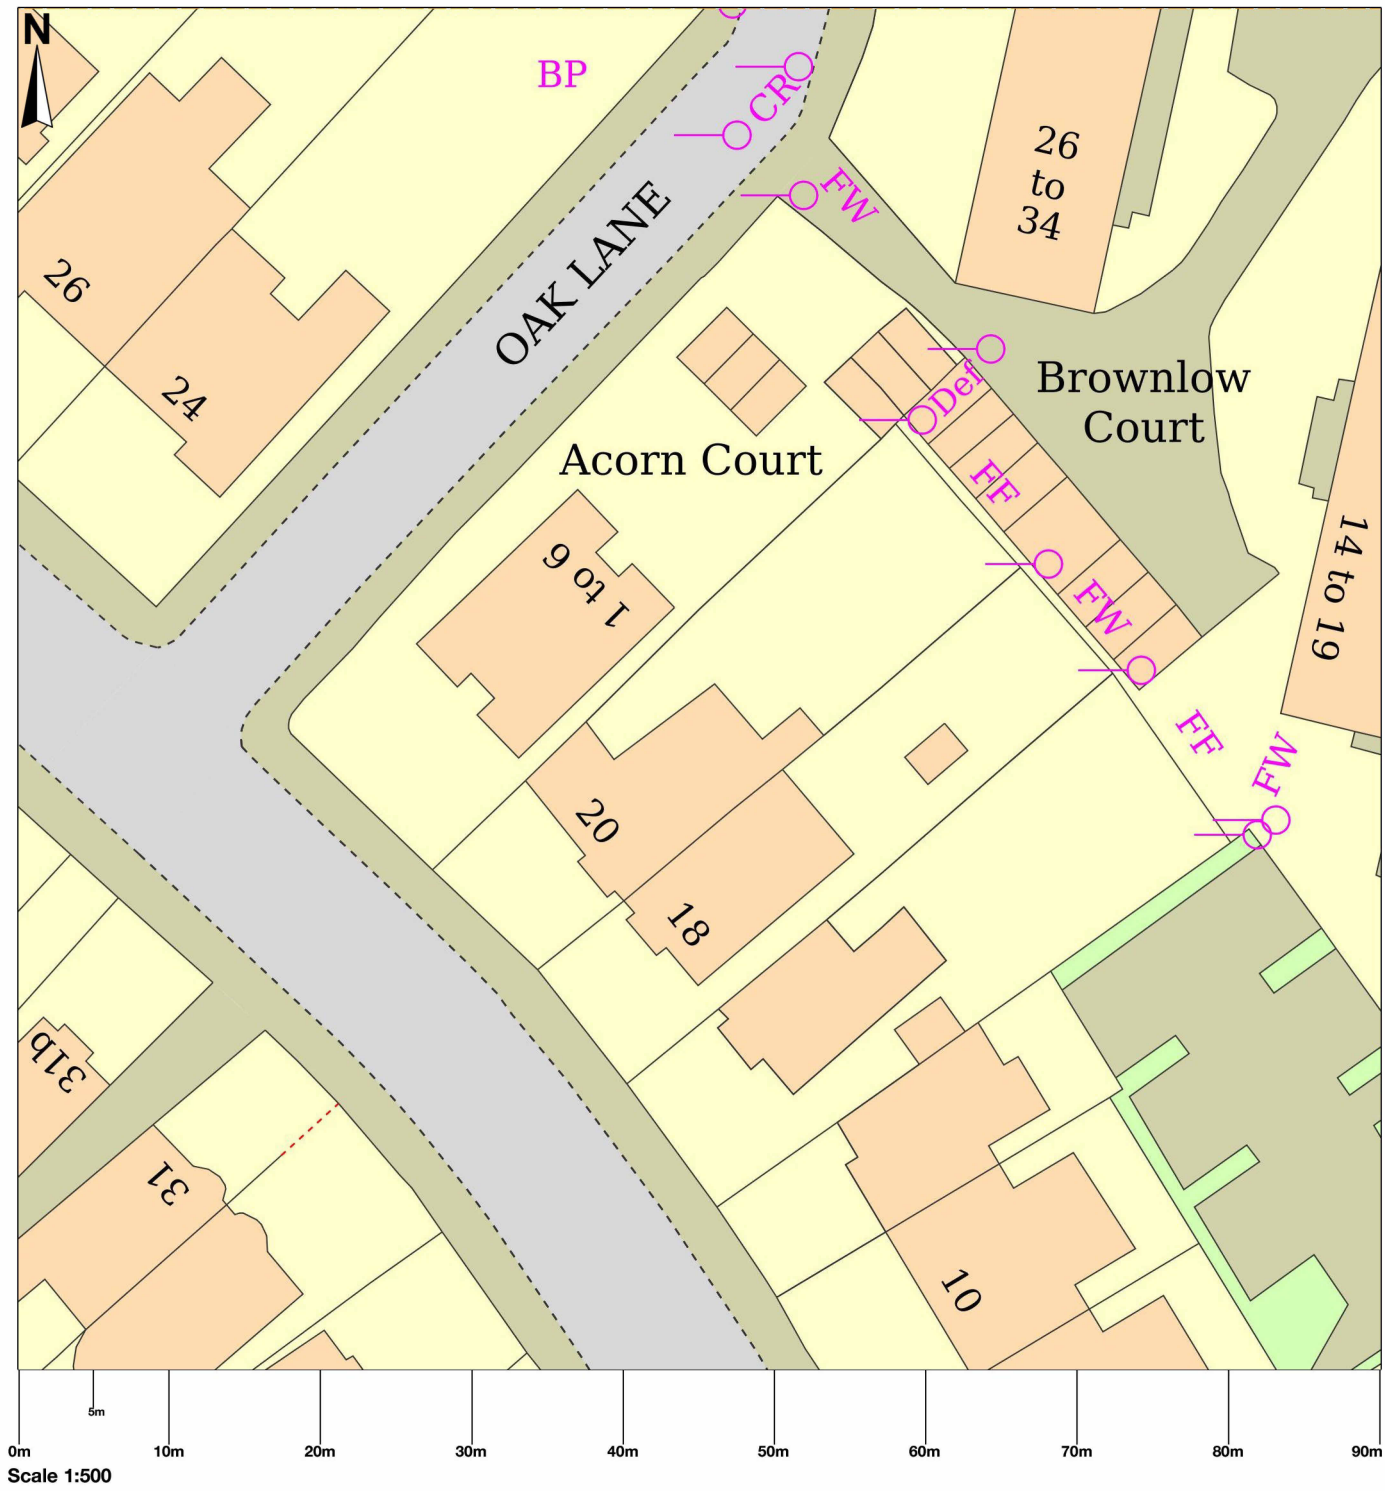

© Crown copyright and database rights 2023 OS 100054135. Map area bounded by: 529943,191632 530033,191722. Produced on 03 October 2023 from the OS National Geographic Database. Supplied by UKPlanningMaps.com. Unique plan reference: b90e/uk/1009554/1362096

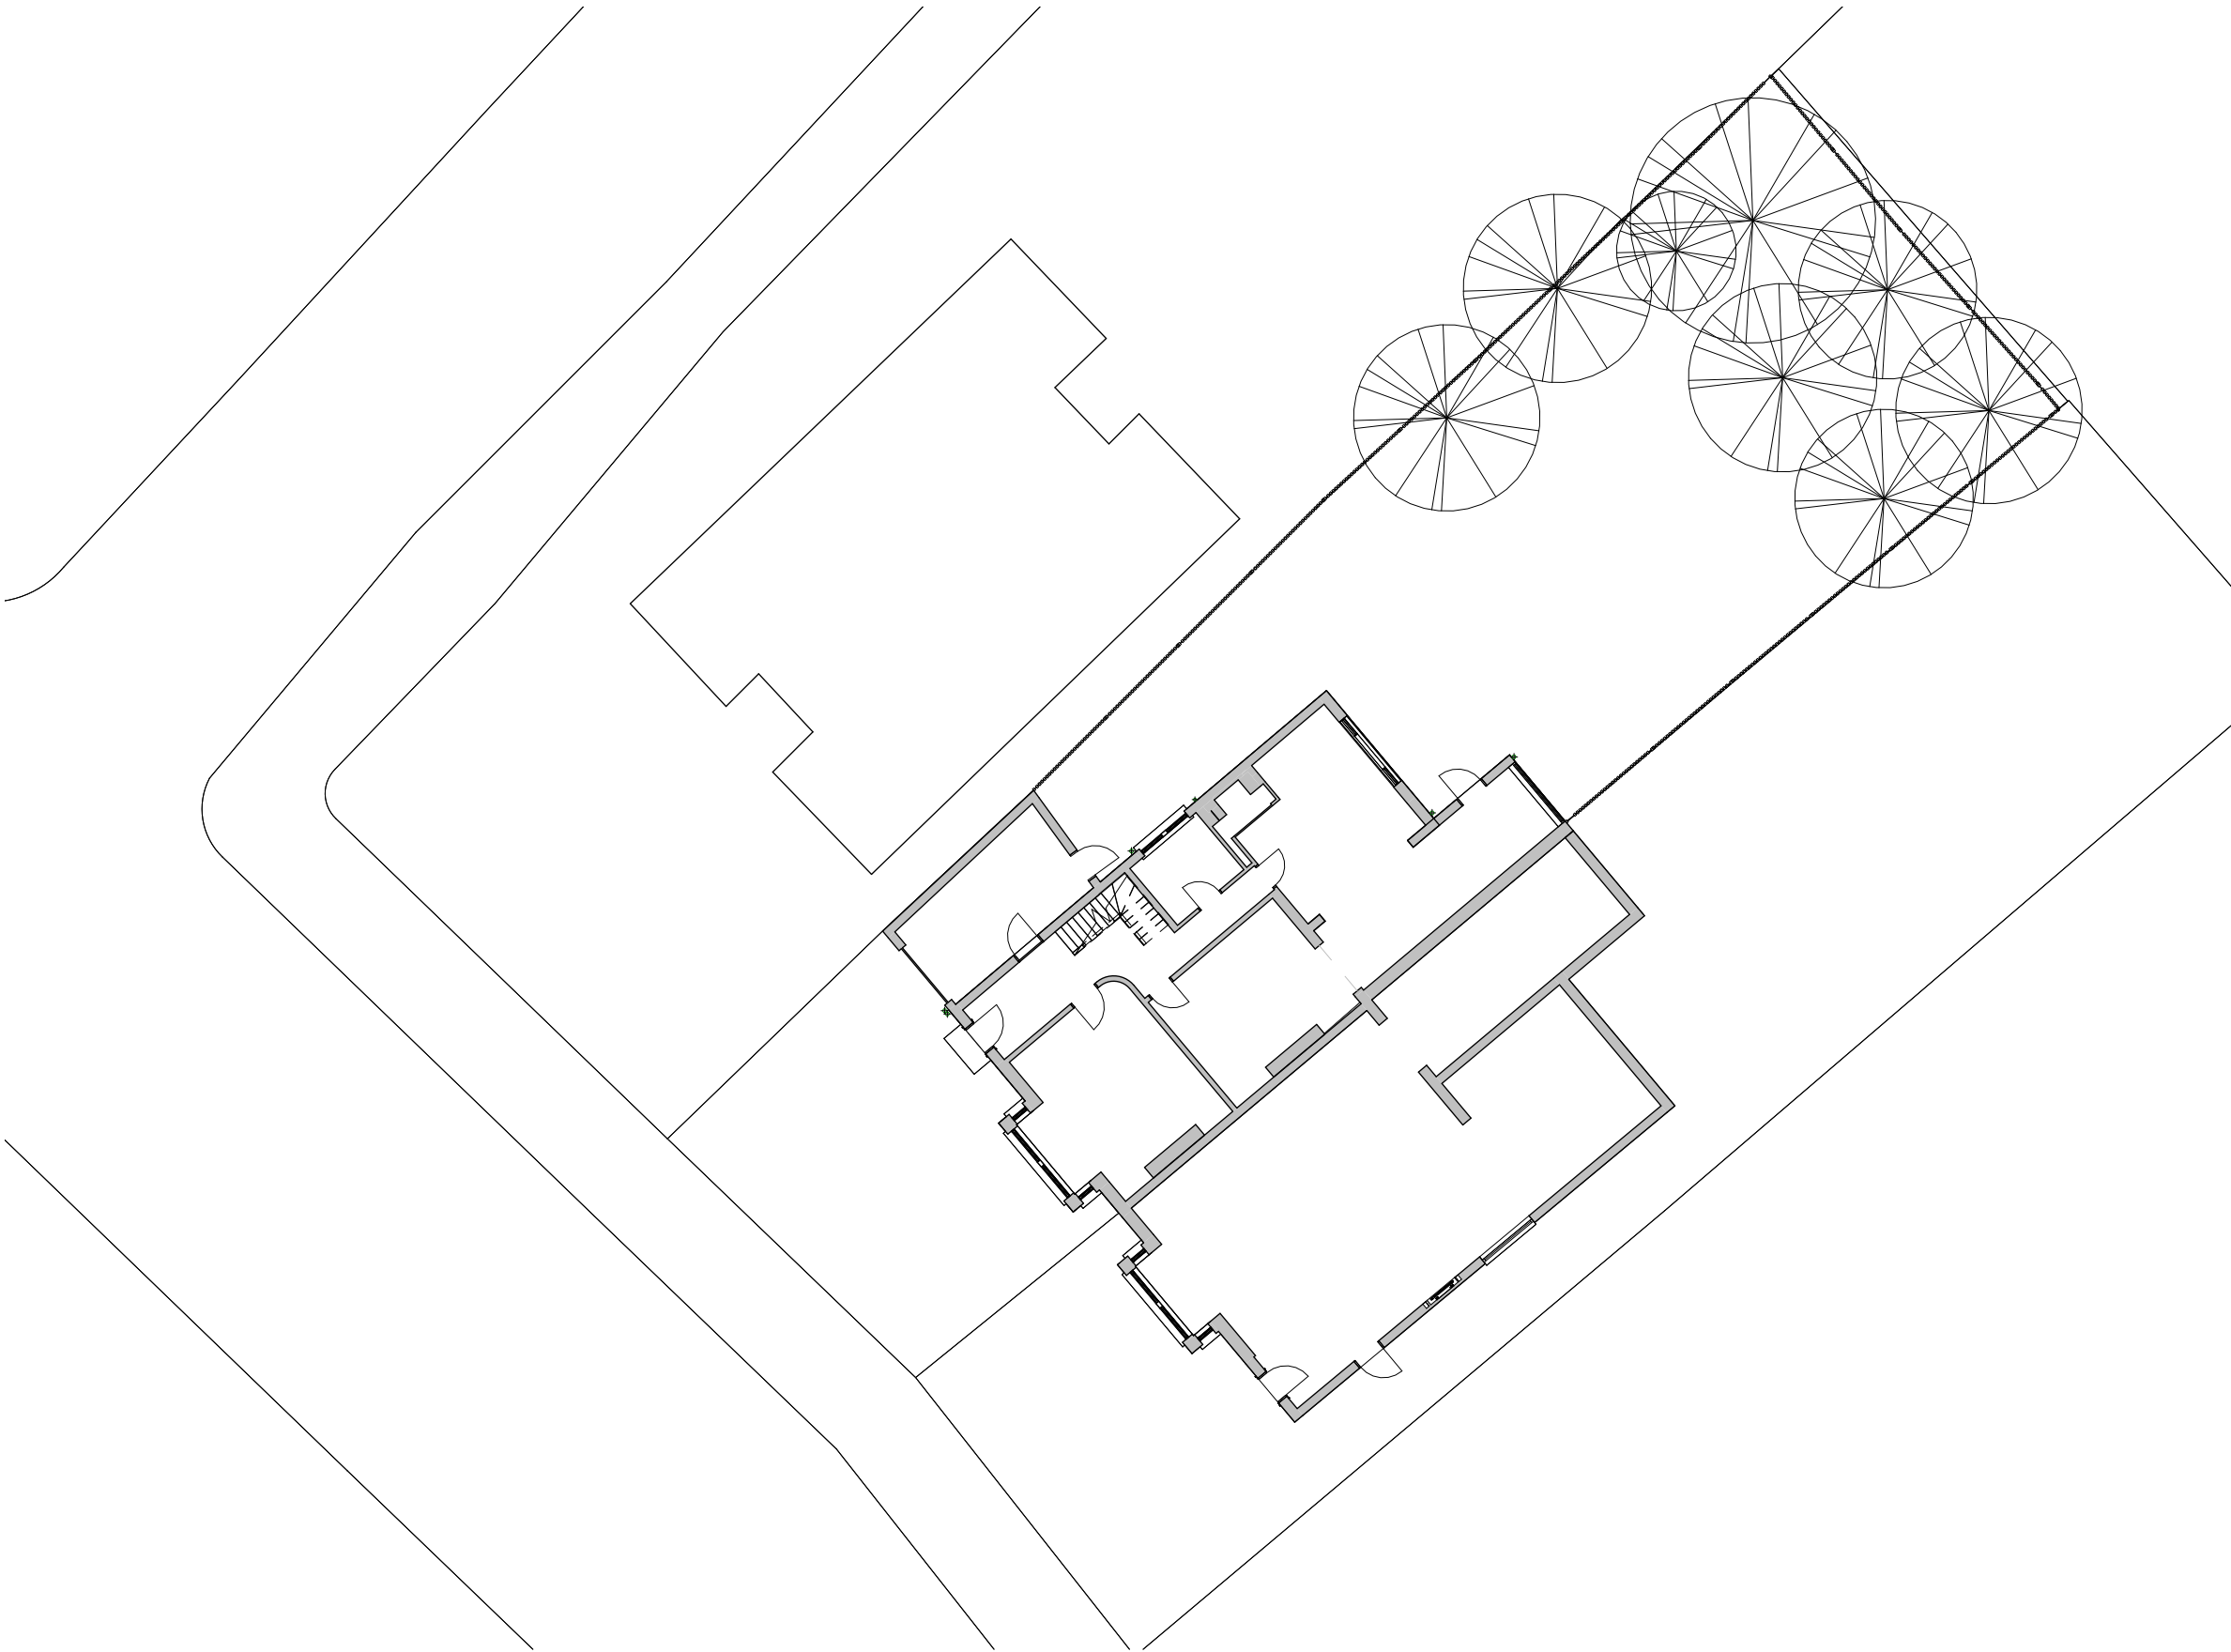

0 4 8 12 16 20  
SCALE 1:200 @ A1

GENERAL NOTES.

The Contractor to advise on all details and ensure stability and strength of construction. The contractor to provide setting out and rod drawings for approval prior to construction.

The contractor to check all dimensions on site and relate to these drawings. The contractor to report any discrepancies to designers prior to construction. All services to local authorities, BCO & Environmental Health requirements and to Service Engineers.

All structure to Structural Engineer's details and local authority and BCO requirements. All construction and materials to comply with the current Building and Fire Regulations.

| Rev No | Description |
|--------|-------------|
|--------|-------------|

| Date |
|------|
|------|

CLIENT  
Rick Lawley and Alison Hurst

PROJECT  
20 Maidstone Road,  
London

TITLE  
Location and Block Plans

| STATUS | PURPOSE OF ISSUE |
|--------|------------------|
|--------|------------------|

| DRAWN BY | CHECKED BY | DATE |
|----------|------------|------|
|----------|------------|------|

| SCALE (@ A1) | PROJECT NUMBER |
|--------------|----------------|
| 1 : 200      | 2308           |

| DRAWING NUMBER | REV |
|----------------|-----|
| 2308_FS_P050_  |     |

fabric  
space

t: +44 20 3432 1341  
e: studio@fabric-space.com  
www.fabric-space.com

05/12/2023 17:30:50