




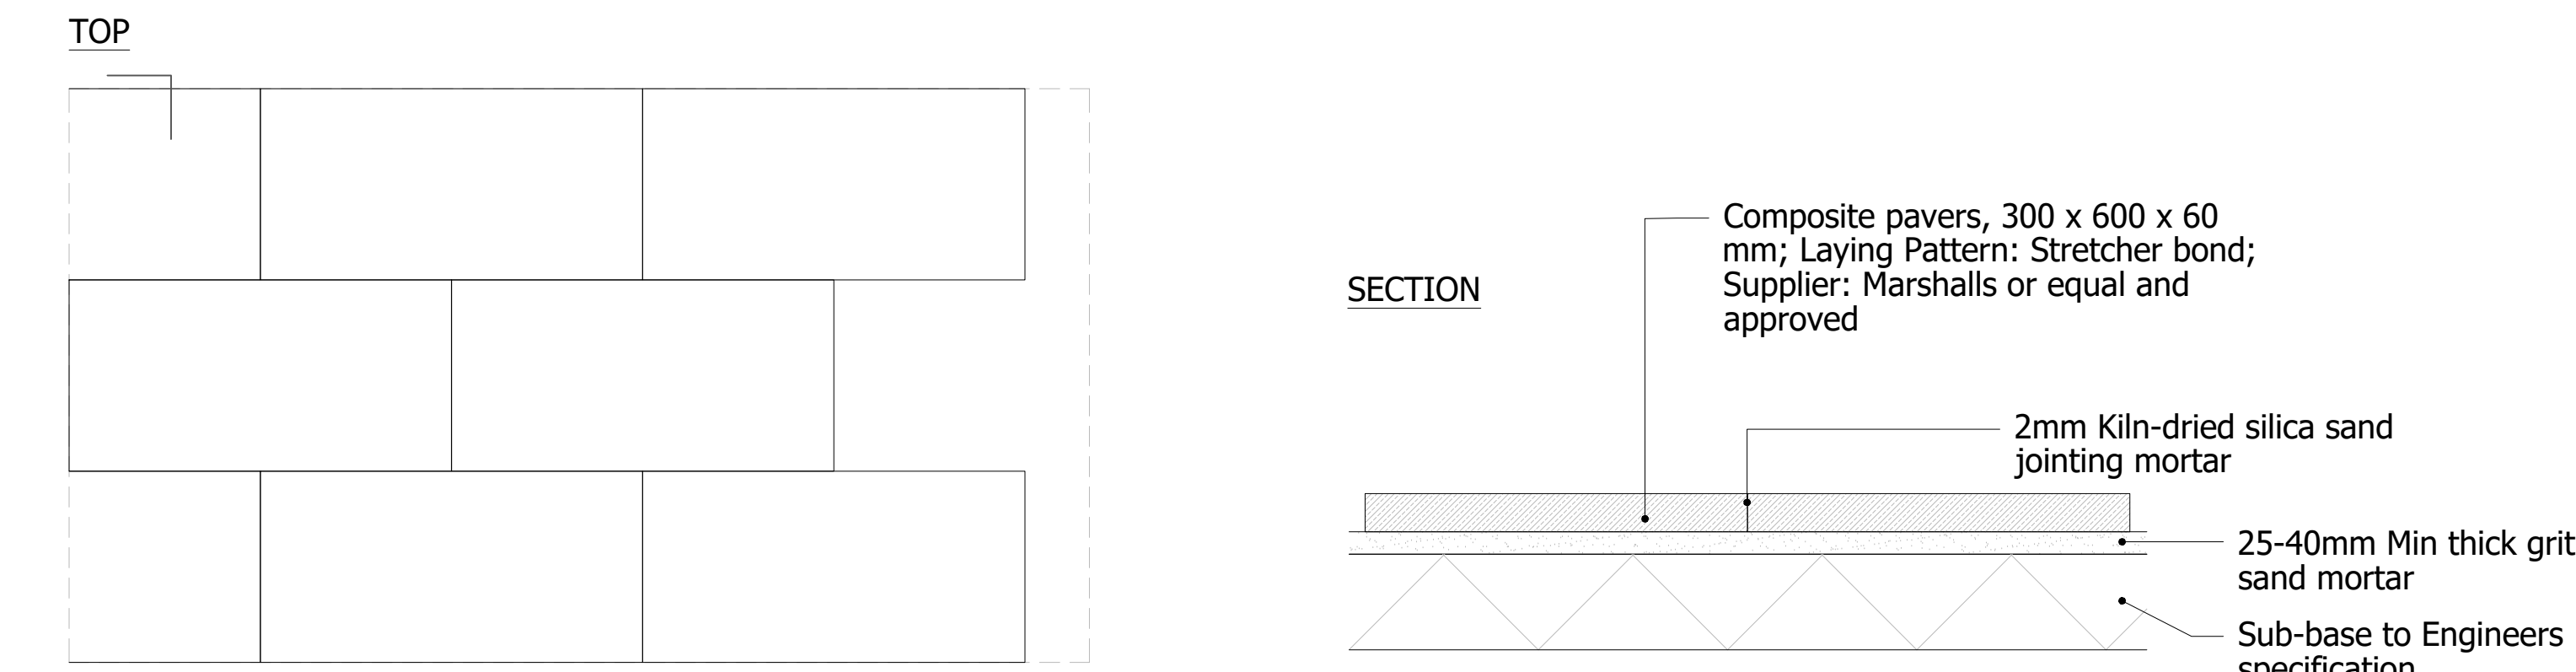


01 P1/P3 - COMPOSITE PAVERS
1:10@A0

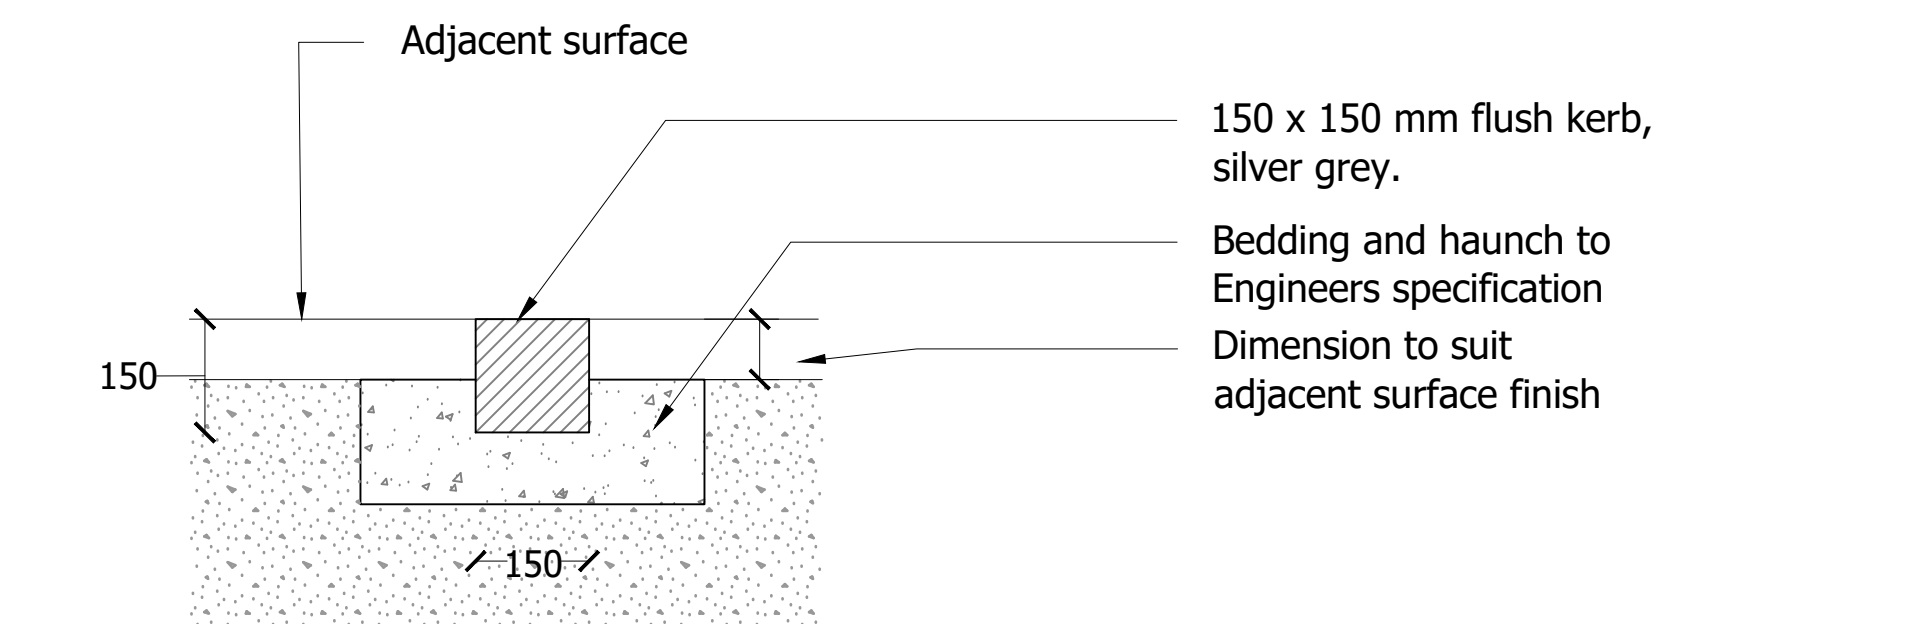


04 K1 - FLUSH KERB 150mm
1:10@A0

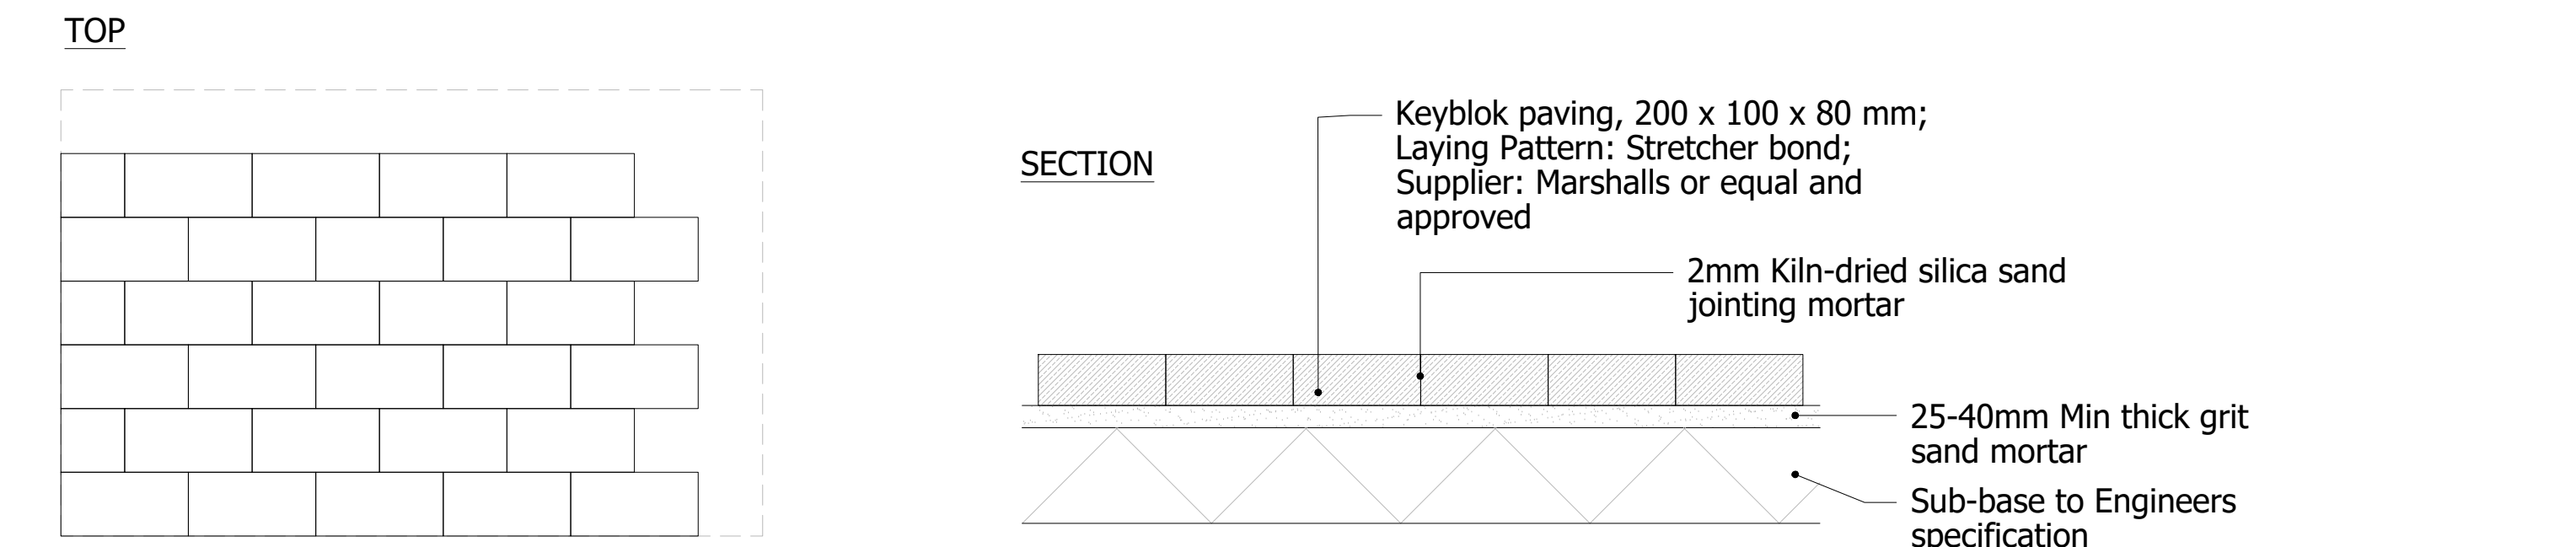


02 P2 - CONCRETE PAVERS
1:10@A0

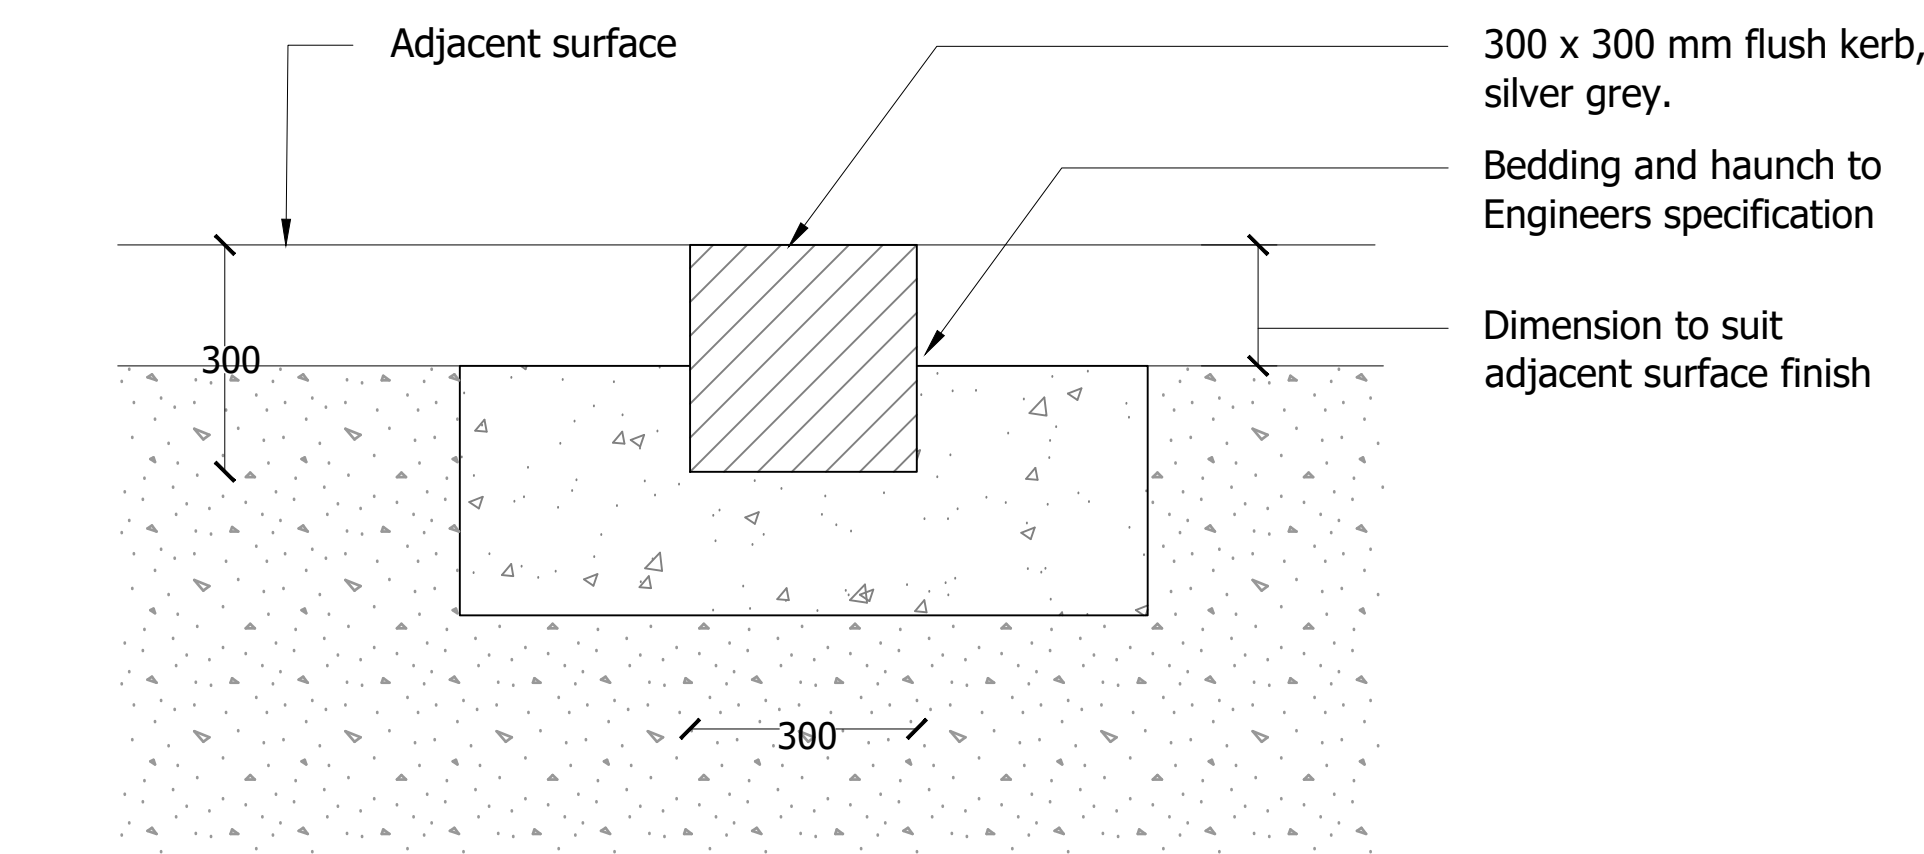

05 K2 - FLUSH KERB 300mm
1:10@A0

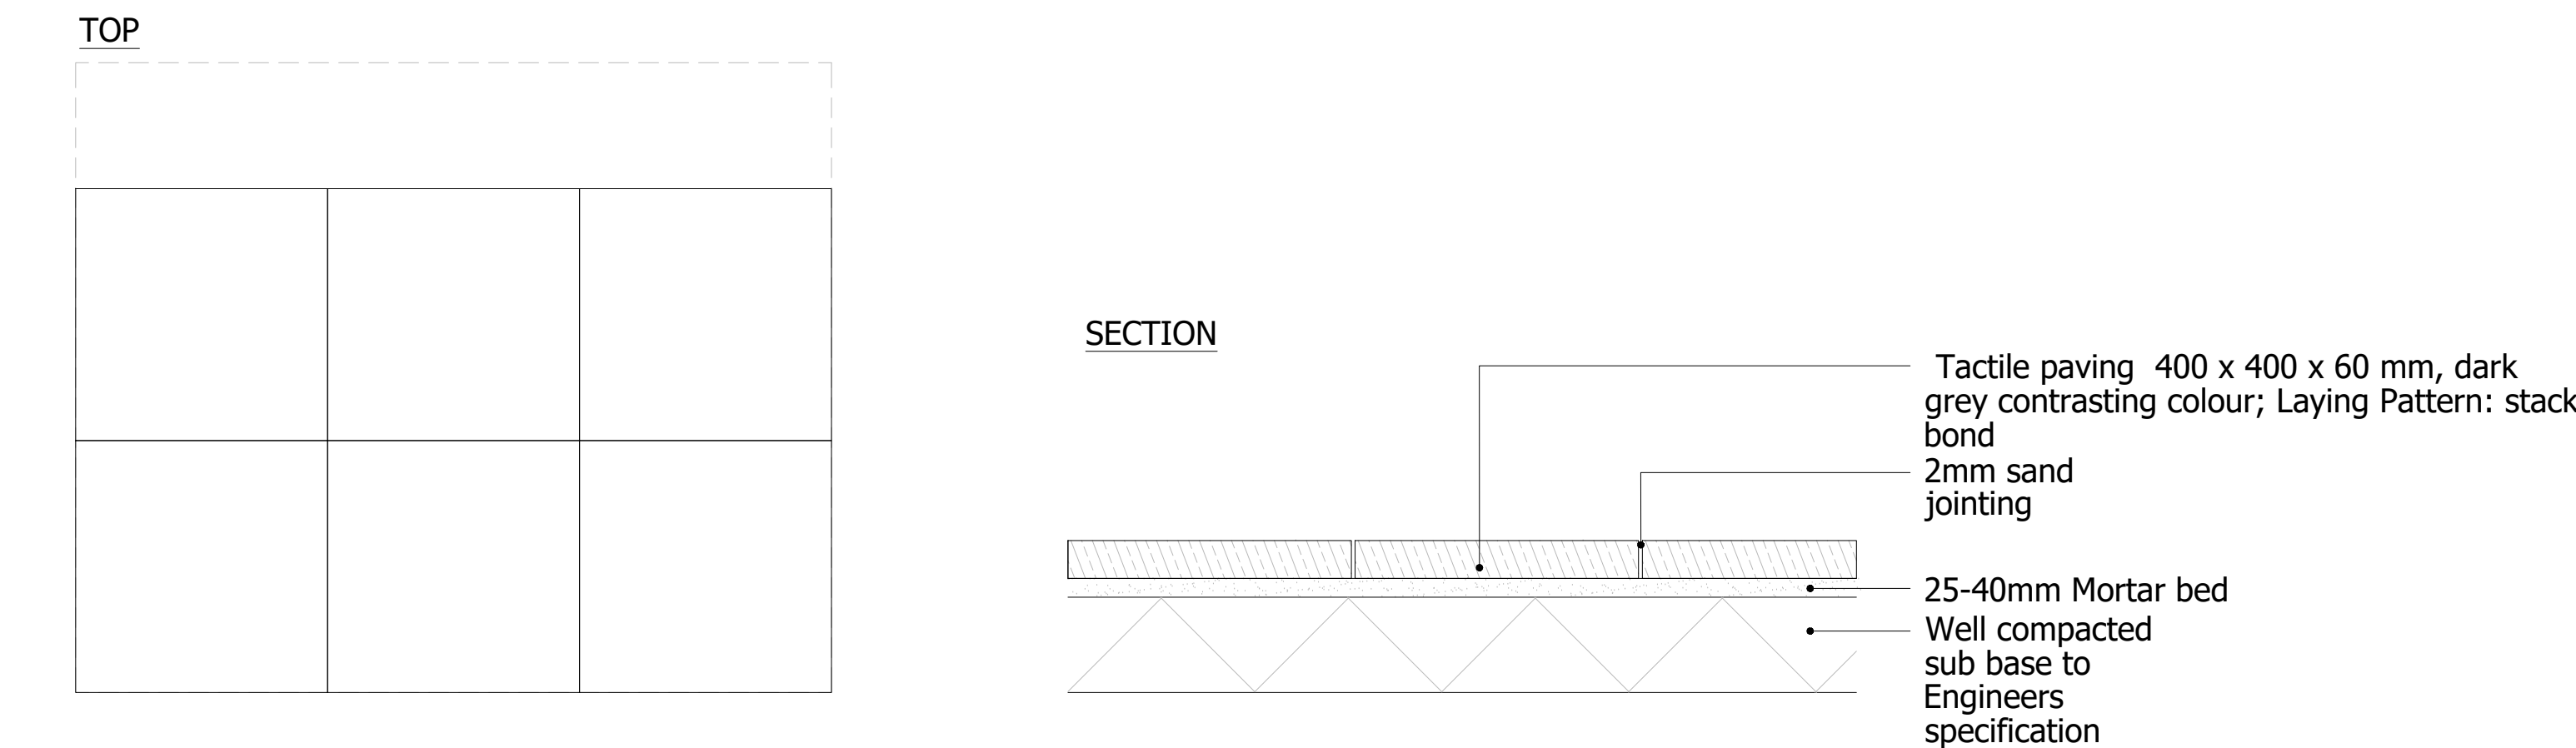

03 T1 - TACTILE PAVERS
1:10@A0

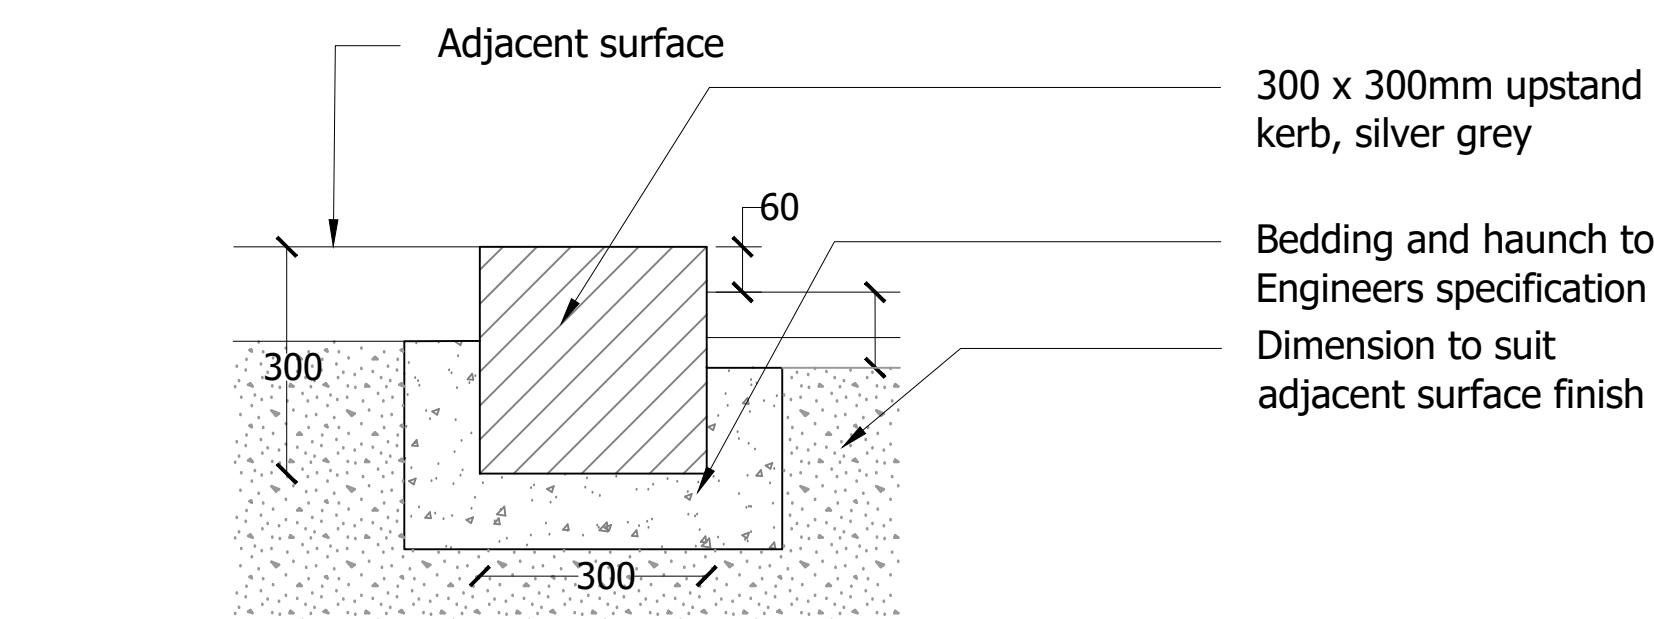

06 K3 - UPSTAND KERB 60mm
1:10@A0

PLANNING

Project
Chocolate Factory
Wood Green

Drawing Title
Hard Landscape Details

Date	Scale	Drawn by	Check by
02.11.23	VARIES@A0	BA	JH
Project No	Drawing No	Revision	
32723	RG-LD-25	P1	



Stantec UK Limited
The Blade
Albany Square
BGO 3SE
T: 0118 940 100

stantec.com/uk