




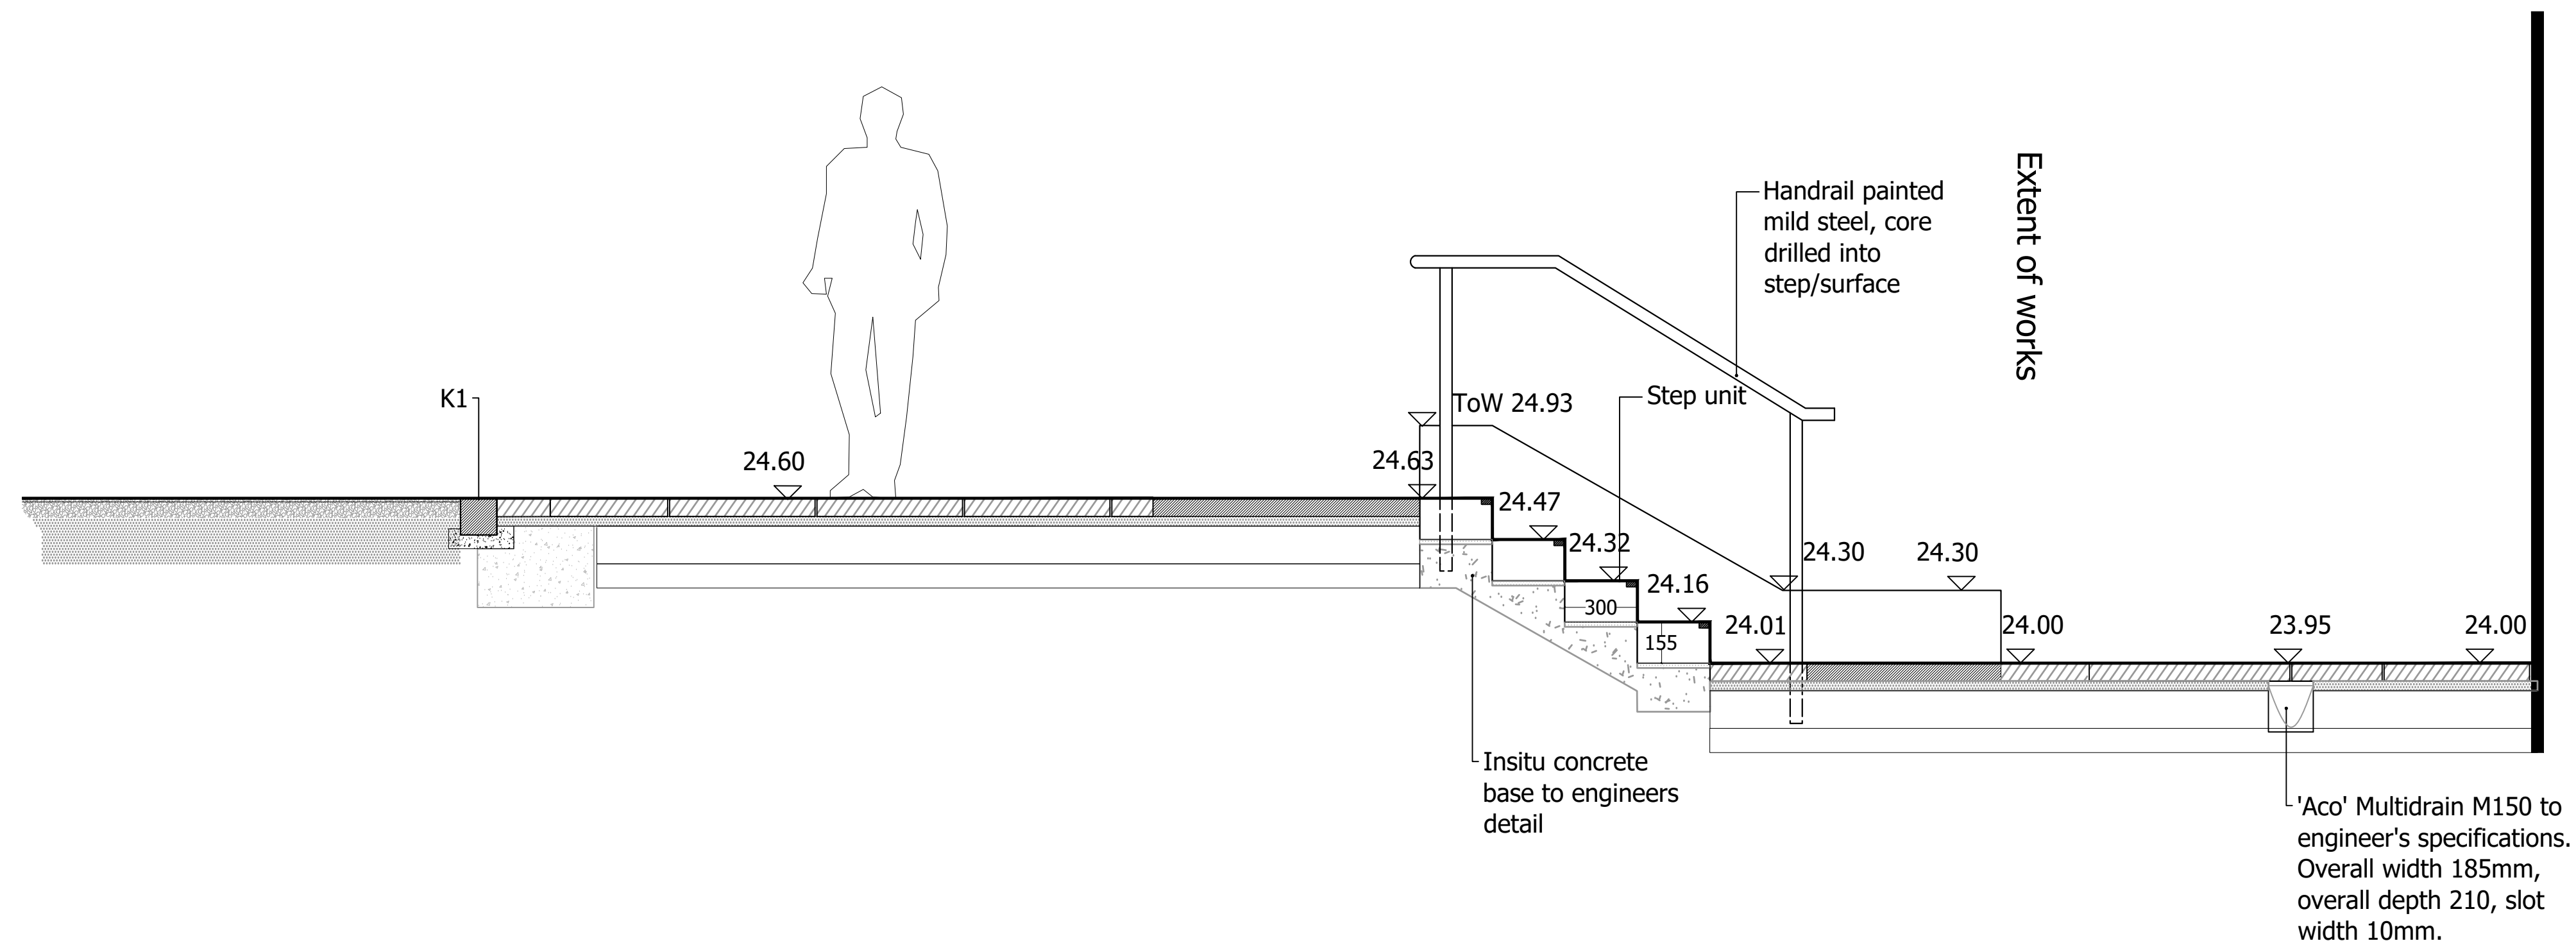


1 SECTION A  
1:20@A0

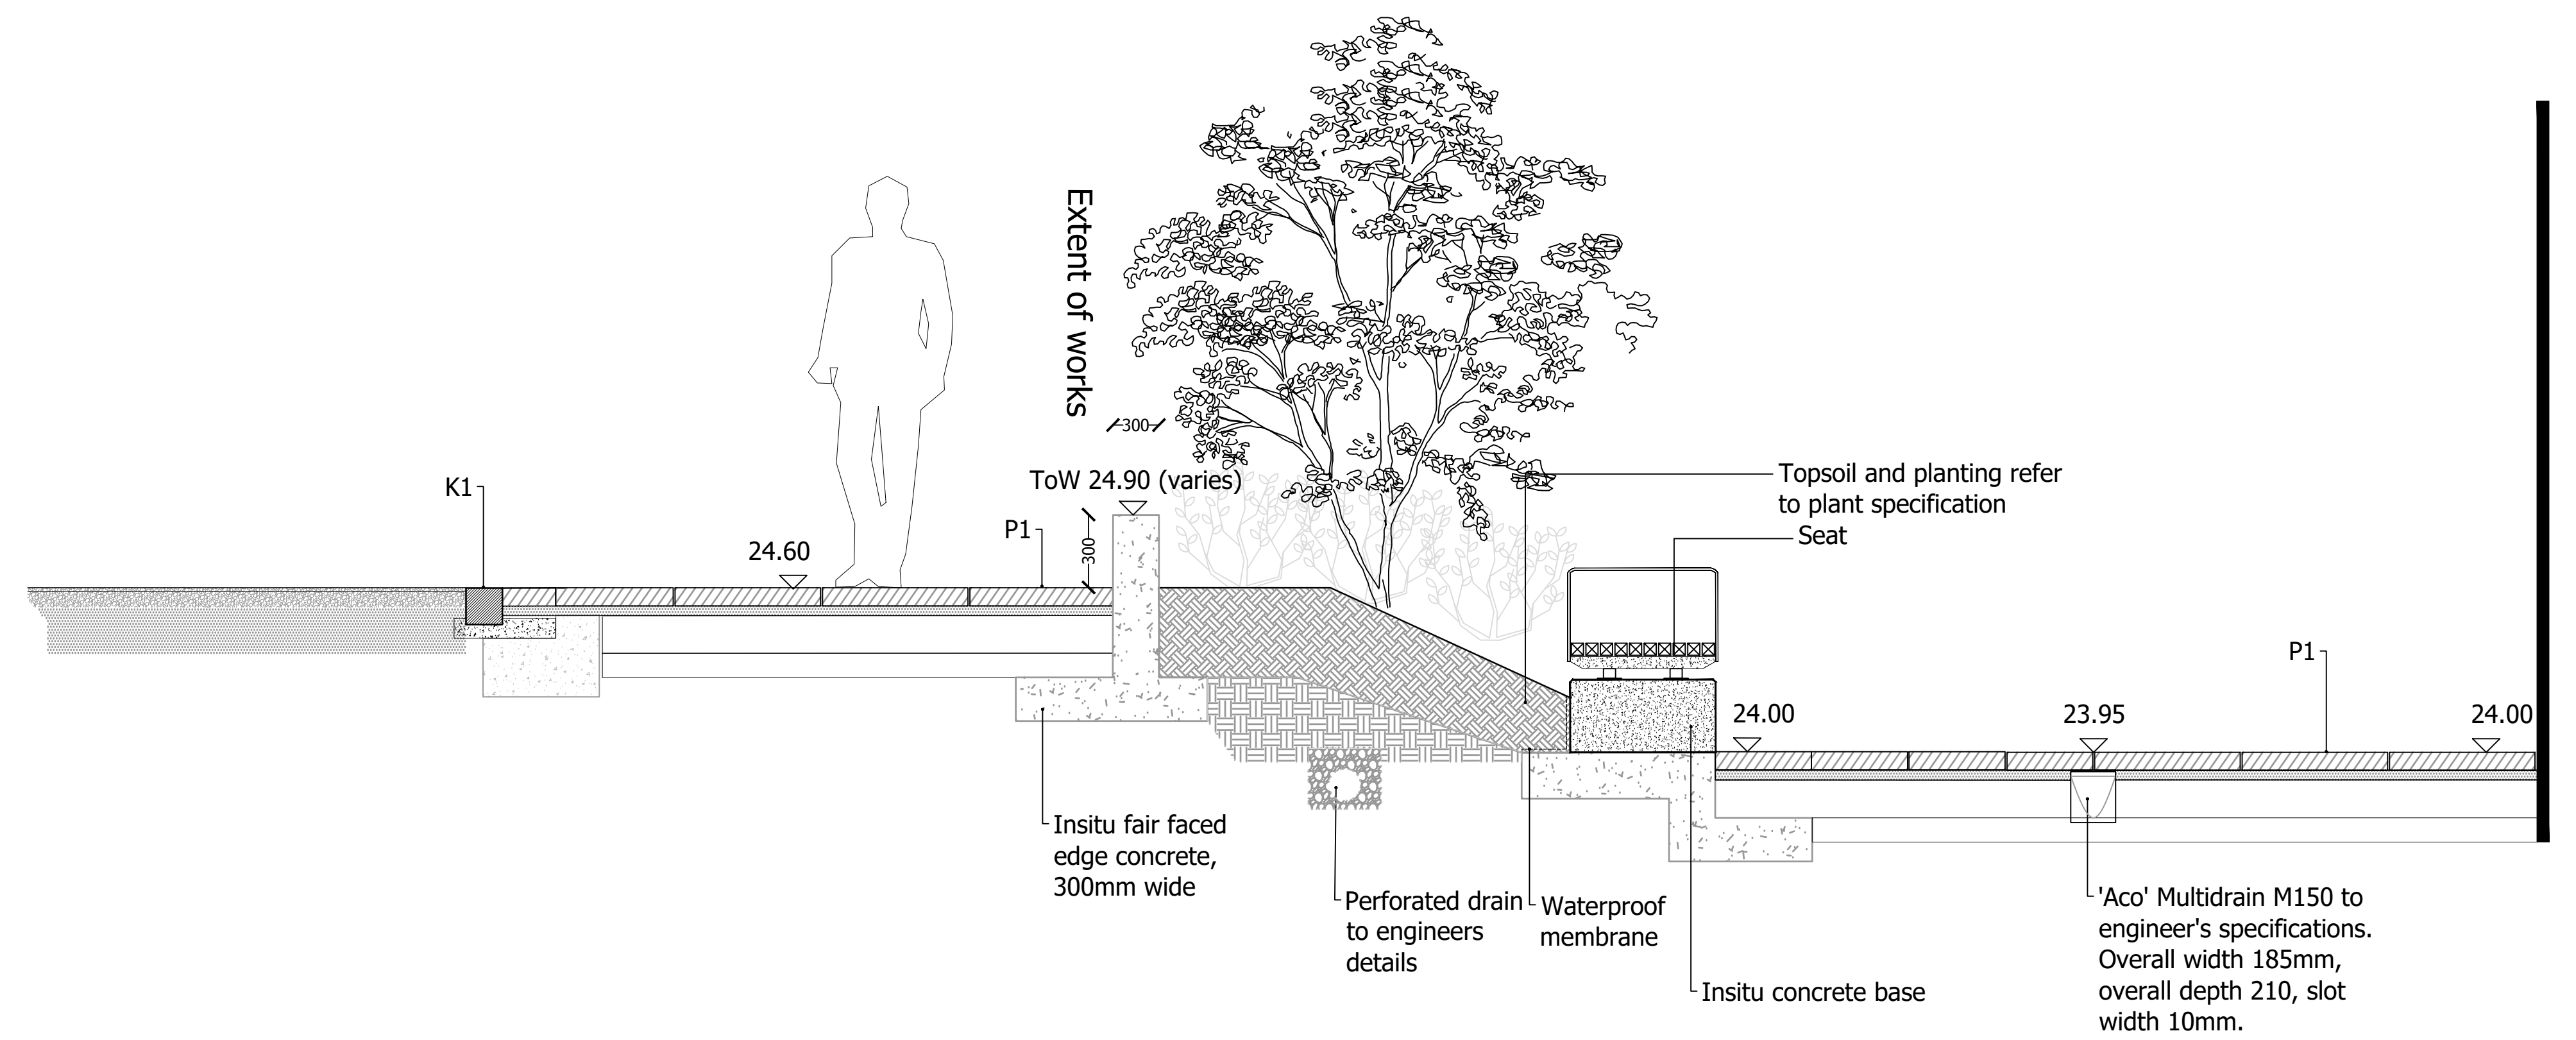

2 SECTION B  
1:20@A0

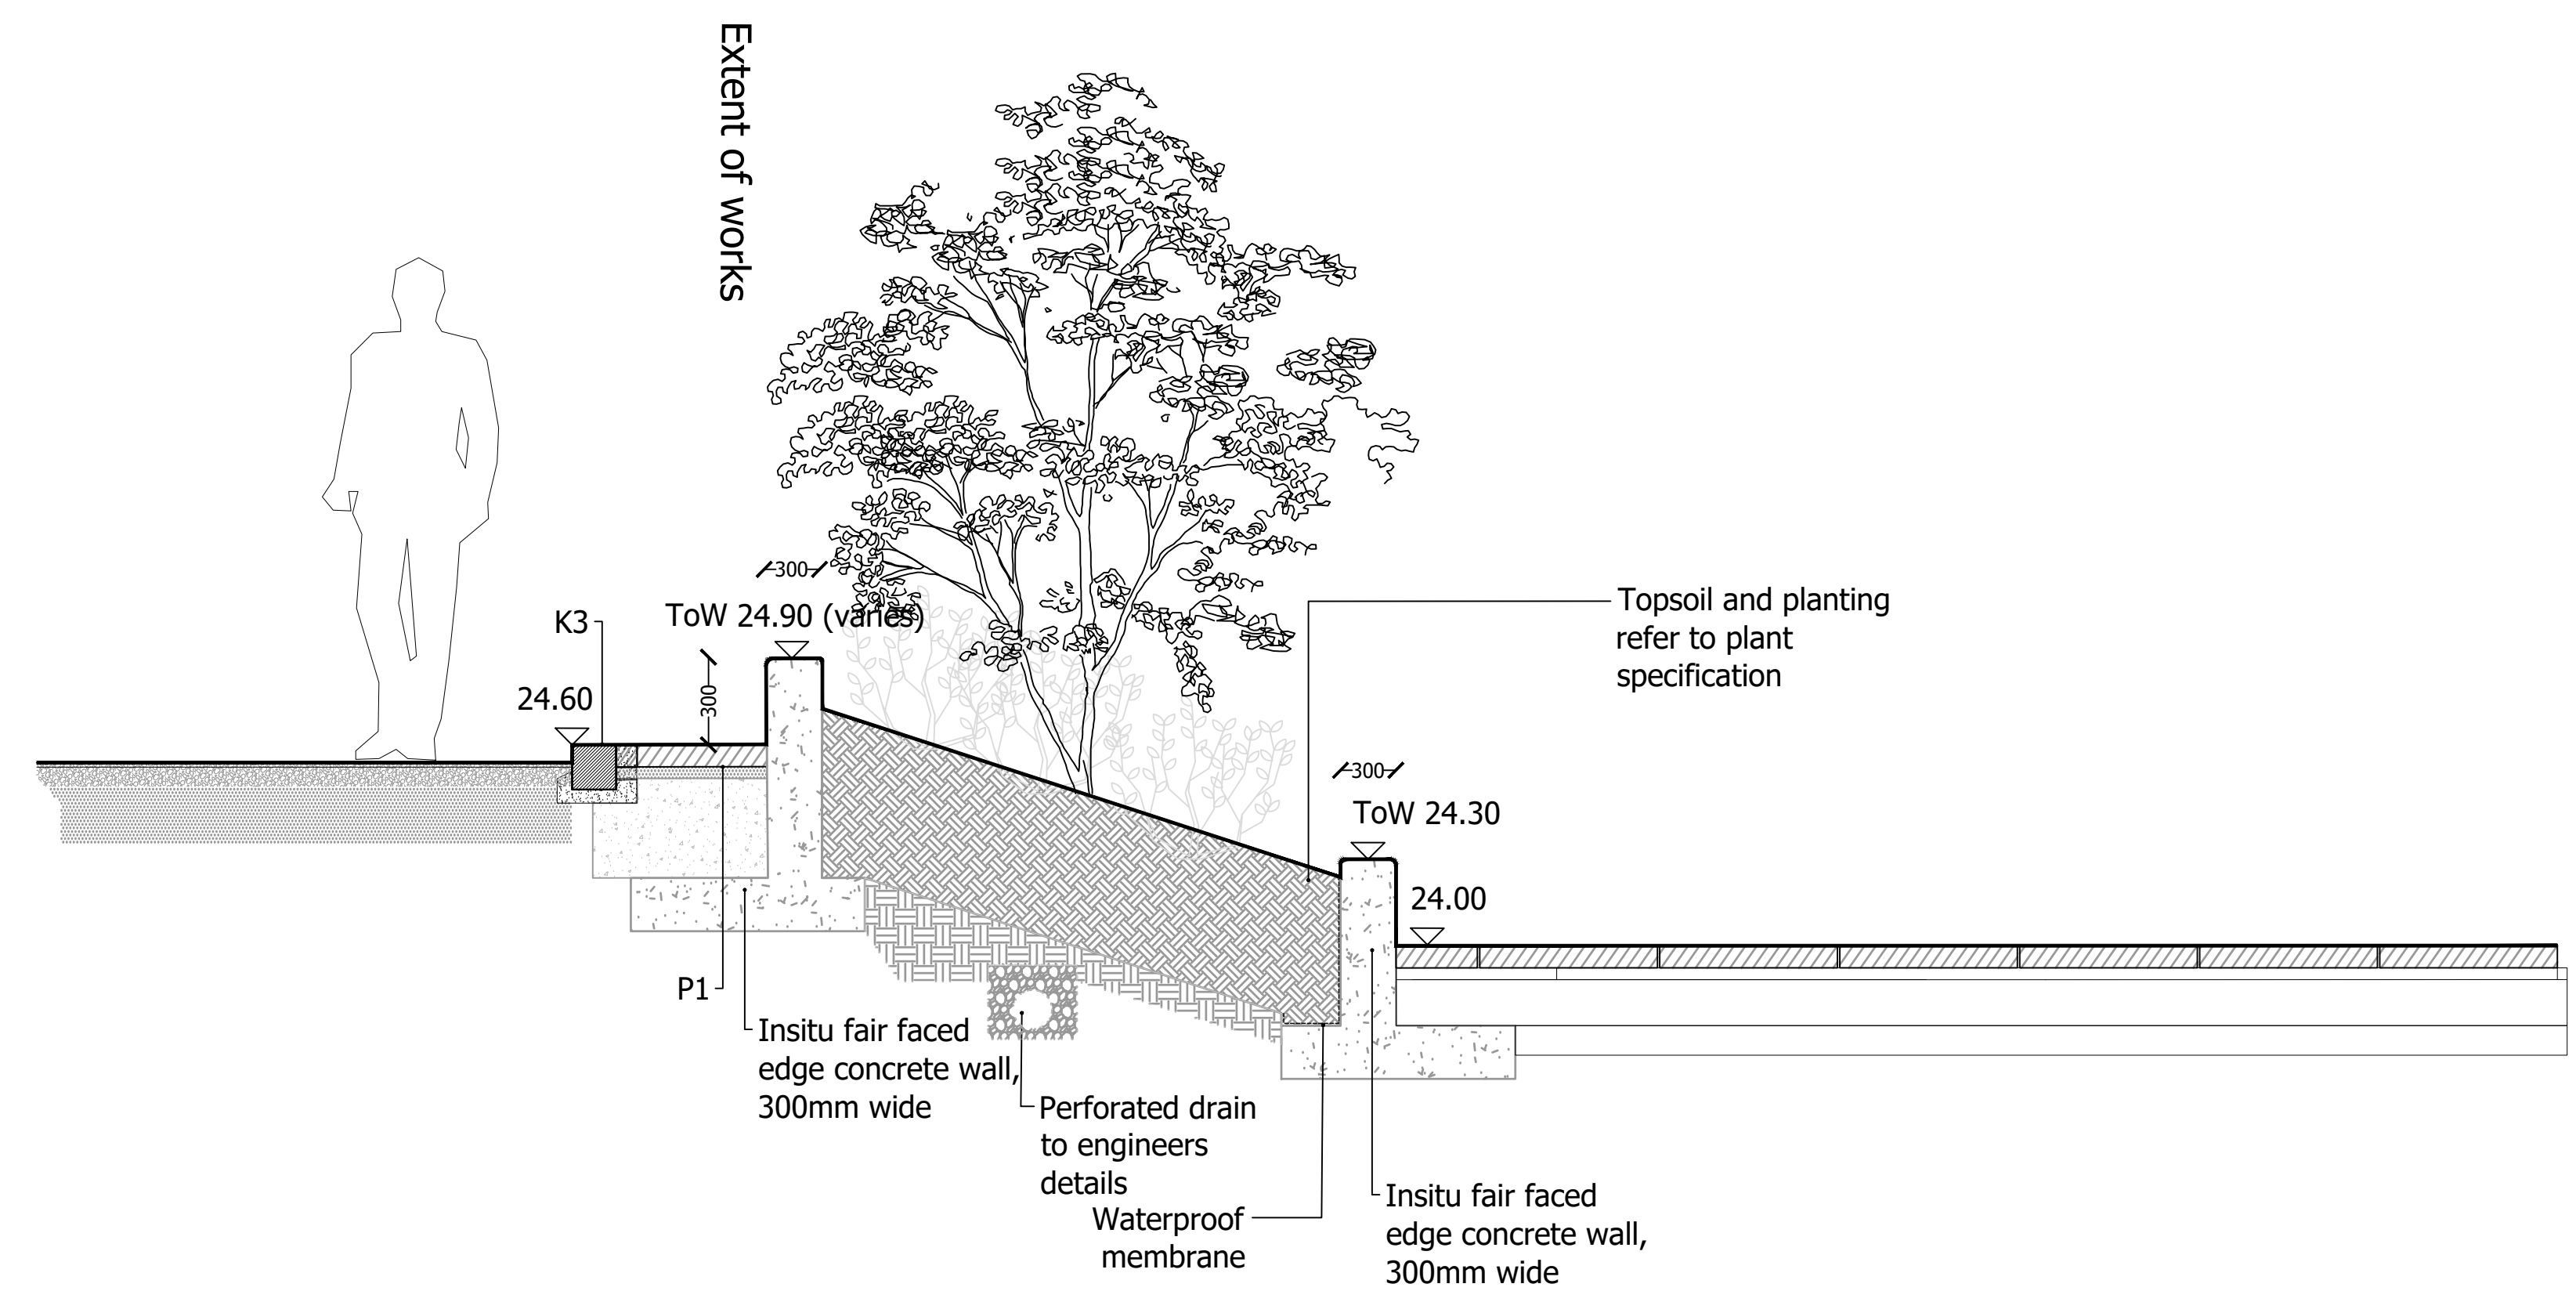

3 SECTION C  
1:20@A0

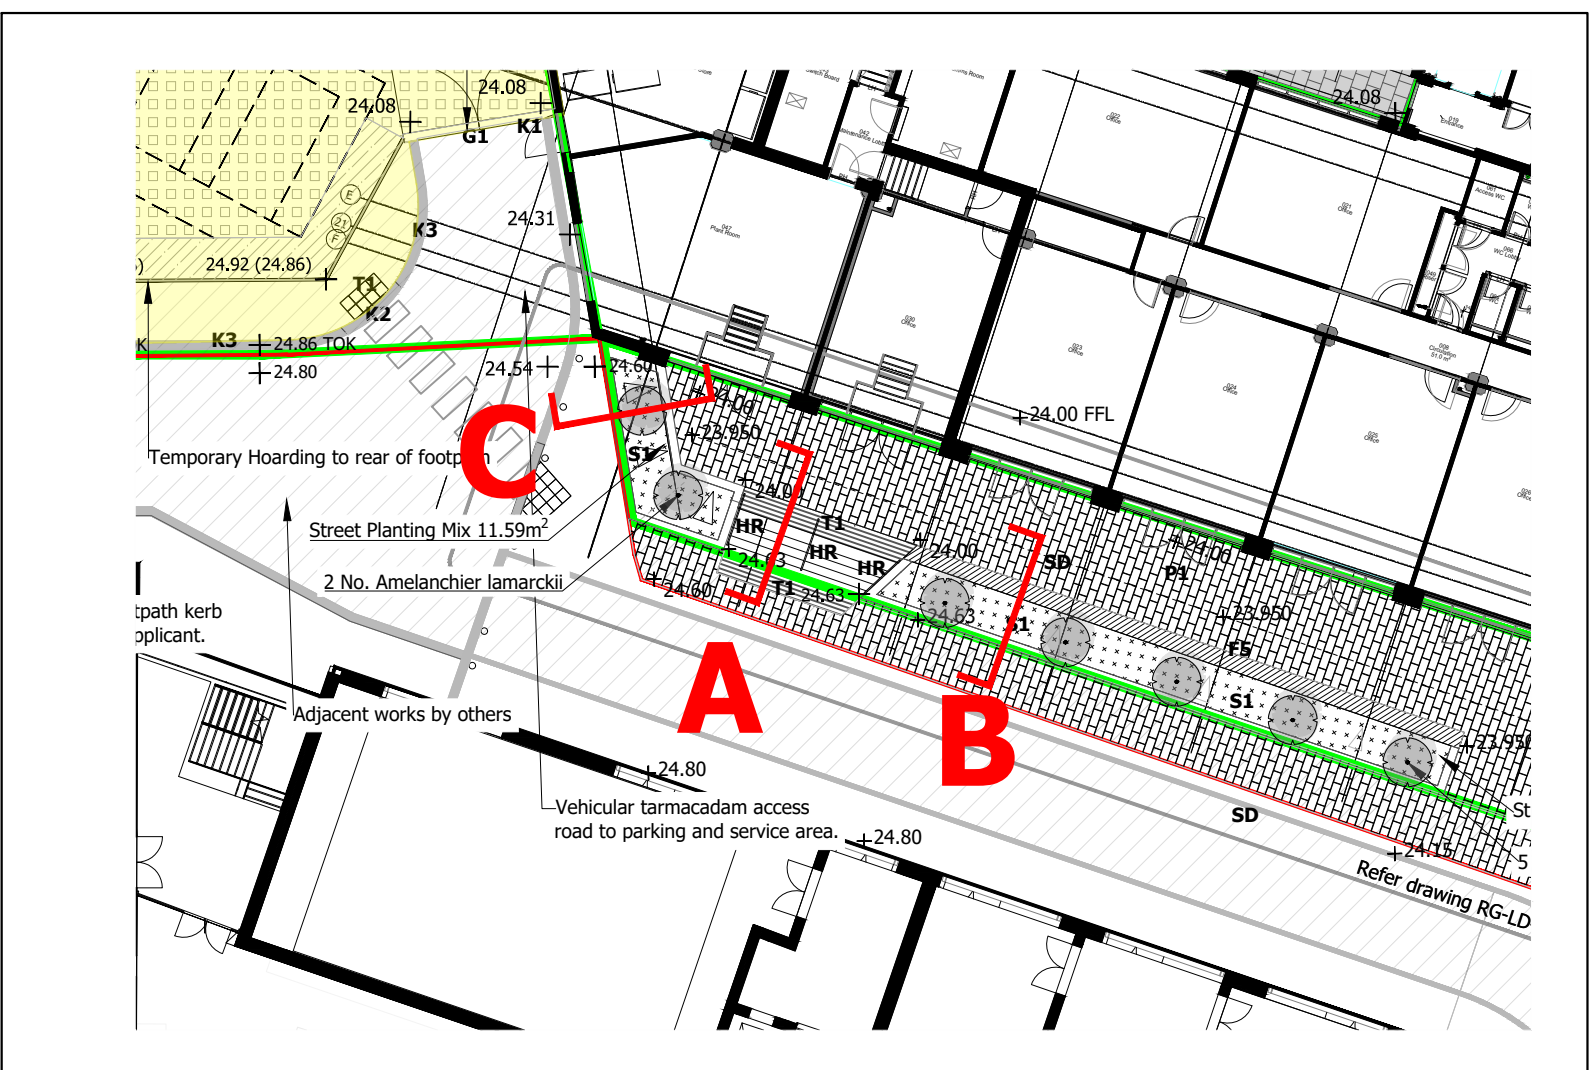

## SECTION LOCATION PLAN