


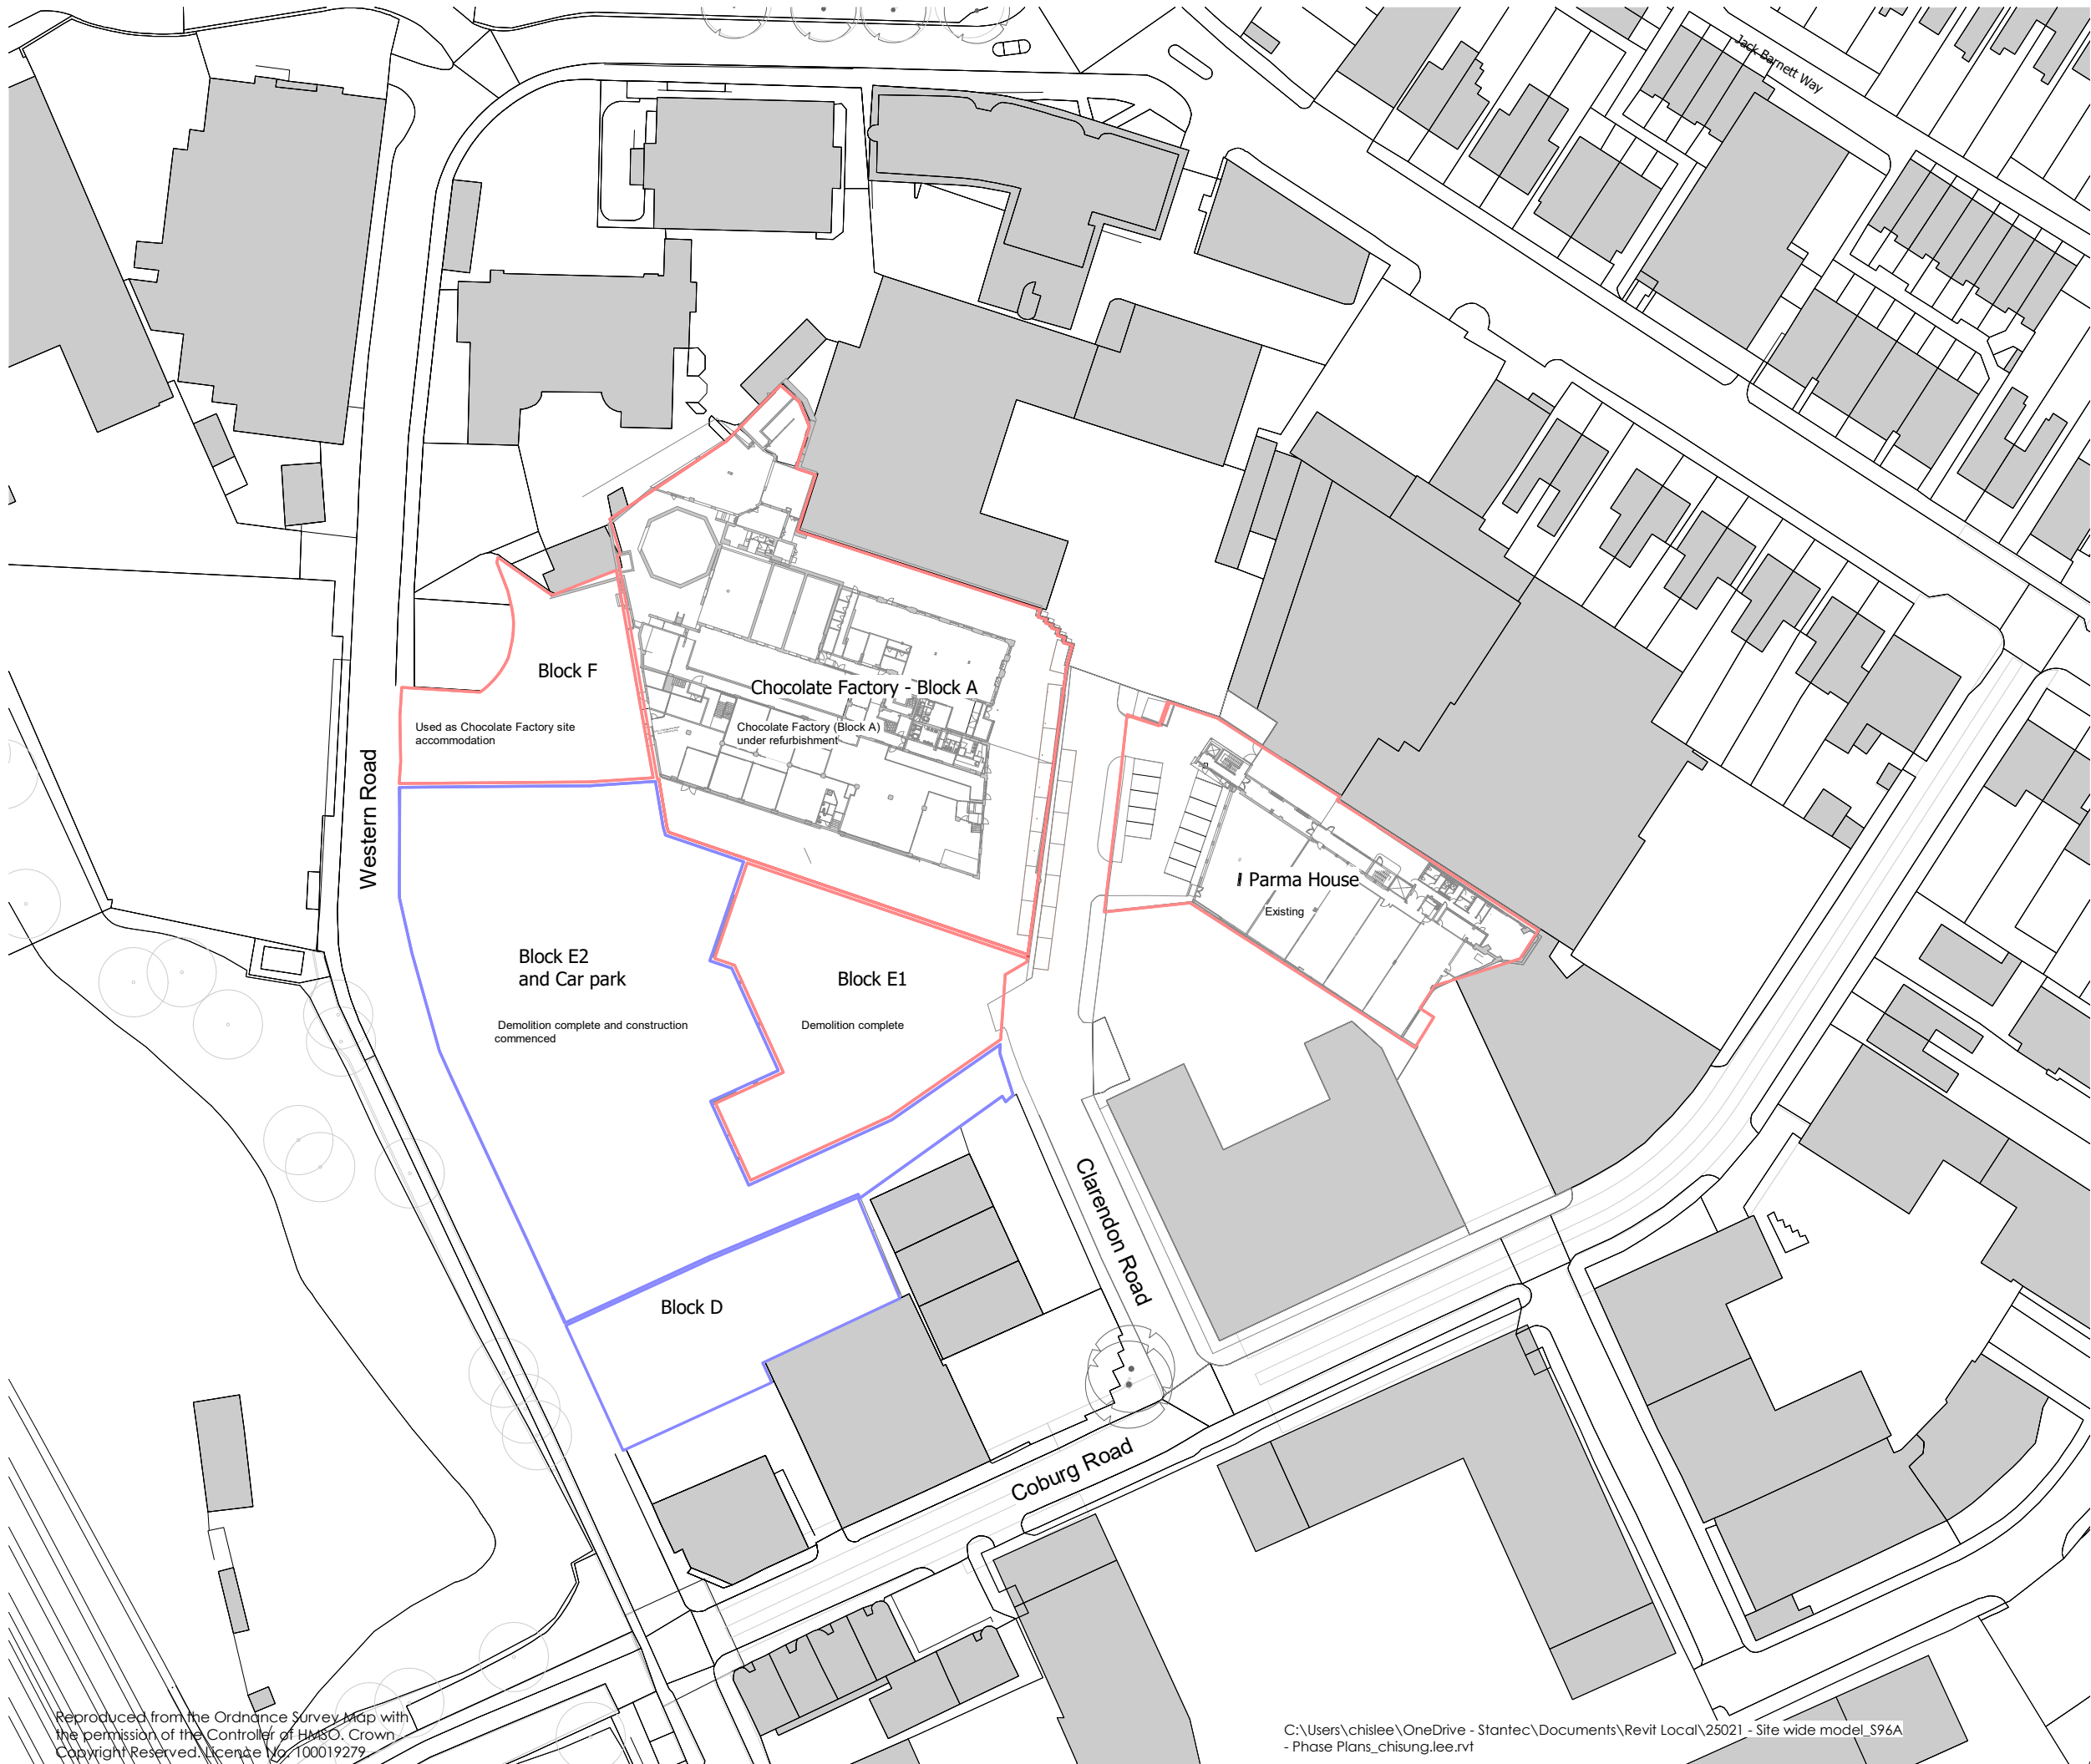

The scaling of this drawing cannot be assured

Revision	Date	Dm	Ckd
P04	29.11.23	CS	AB
Revision to S278 and Landscape. Amendments to the plans and keys as per client's request.			

Plan 1 - Current Situation

- Workspace Land
Chocolate Factory - Block A, Block E1,
Block F and Parma House
- London Borough of Haringey Land
Block E2 and Block D

Information

Project
The Chocolate Factory
Wood Green

Drawing Title
Landscape & S278
Land Phasing Plan - 01

Date	Scale	Drawn by	Check by
25/09/23	1 : 1000 @ A3	CS	AB
Project No	Drawing No	Revision	
32723	P11- 921	P04	




Town Planning • Masterplanning & Urban Design • Architecture •
Landscape Planning & Design • Infrastructure & Environmental
Planning • Heritage • Graphic Communication •
Communications & Engagement • Development Economics

bartonwillmore.co.uk



Offices at Birmingham Bristol Cambridge Cardiff Ebbw Vale Edinburgh
Glasgow Leeds London Manchester Newcastle Reading Southampton

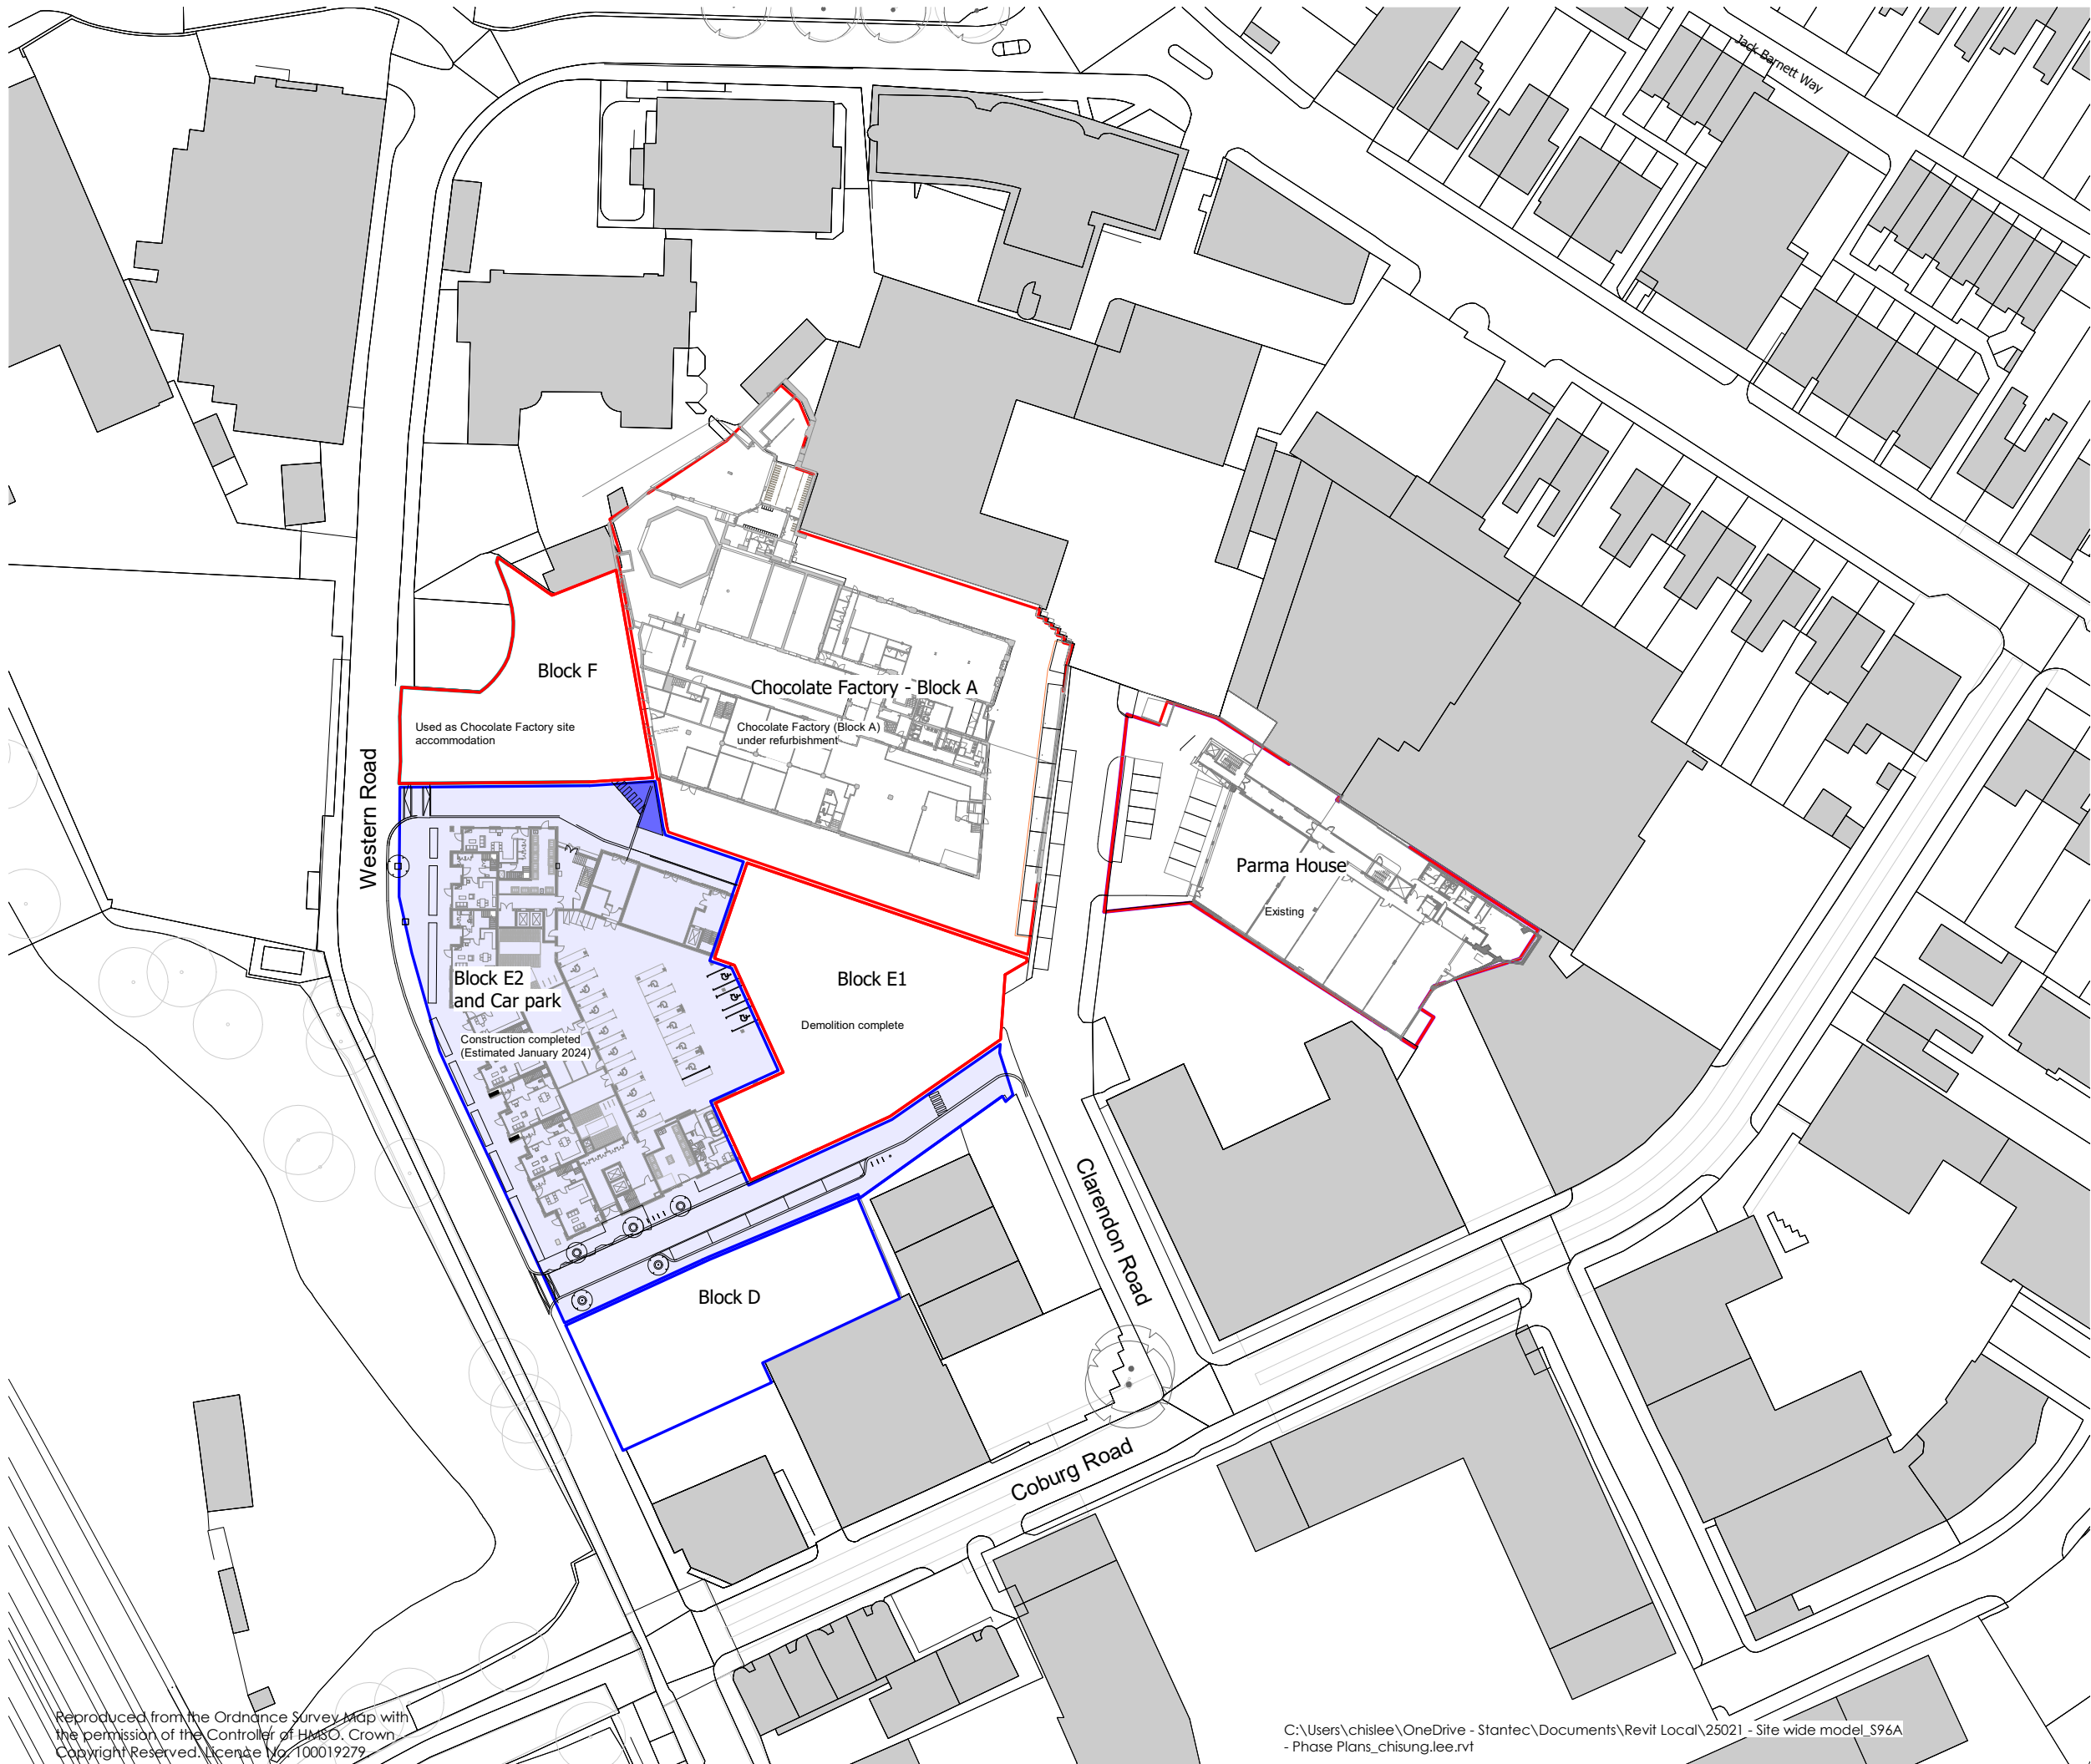

The scaling of this drawing cannot be assured

Revision	Date	Dm	Ckd
P05	01.12.23	CS	AB

Revision to S278 and Landscape.
Amendments to the plans and keys as per client's request.

Plan 2

- Workspace Land
Chocolate Factory - Block A, Block E1, Block F and Parma House
- London Borough of Haringey Land
Block D
- London Borough of Haringey Land Completed
Block E2 and car park: Completed
- Area of Block E2 external works to be completed once Chocolate Factory external works are complete.

Information

Project			
The Chocolate Factory Wood Green			
Drawing Title			
Landscape & S278 Land Phasing Plan - 02			
Date	Scale	Drawn by	Check by
25/09/23	1 : 1000 @ A3	CS	AB
Project No	Drawing No	Revision	
32723	P11- 922	P05	


now

Town Planning • Masterplanning & Urban Design • Architecture • Landscape Planning & Design • Infrastructure & Environmental Planning • Heritage • Graphic Communication • Communications & Engagement • Development Economics

bartonwillmore.co.uk

Certification No. 100019279

Offices at Birmingham Bristol Cambridge Cardiff Ebbw Vale Edinburgh Glasgow Leeds London Manchester Newcastle Reading Southampton

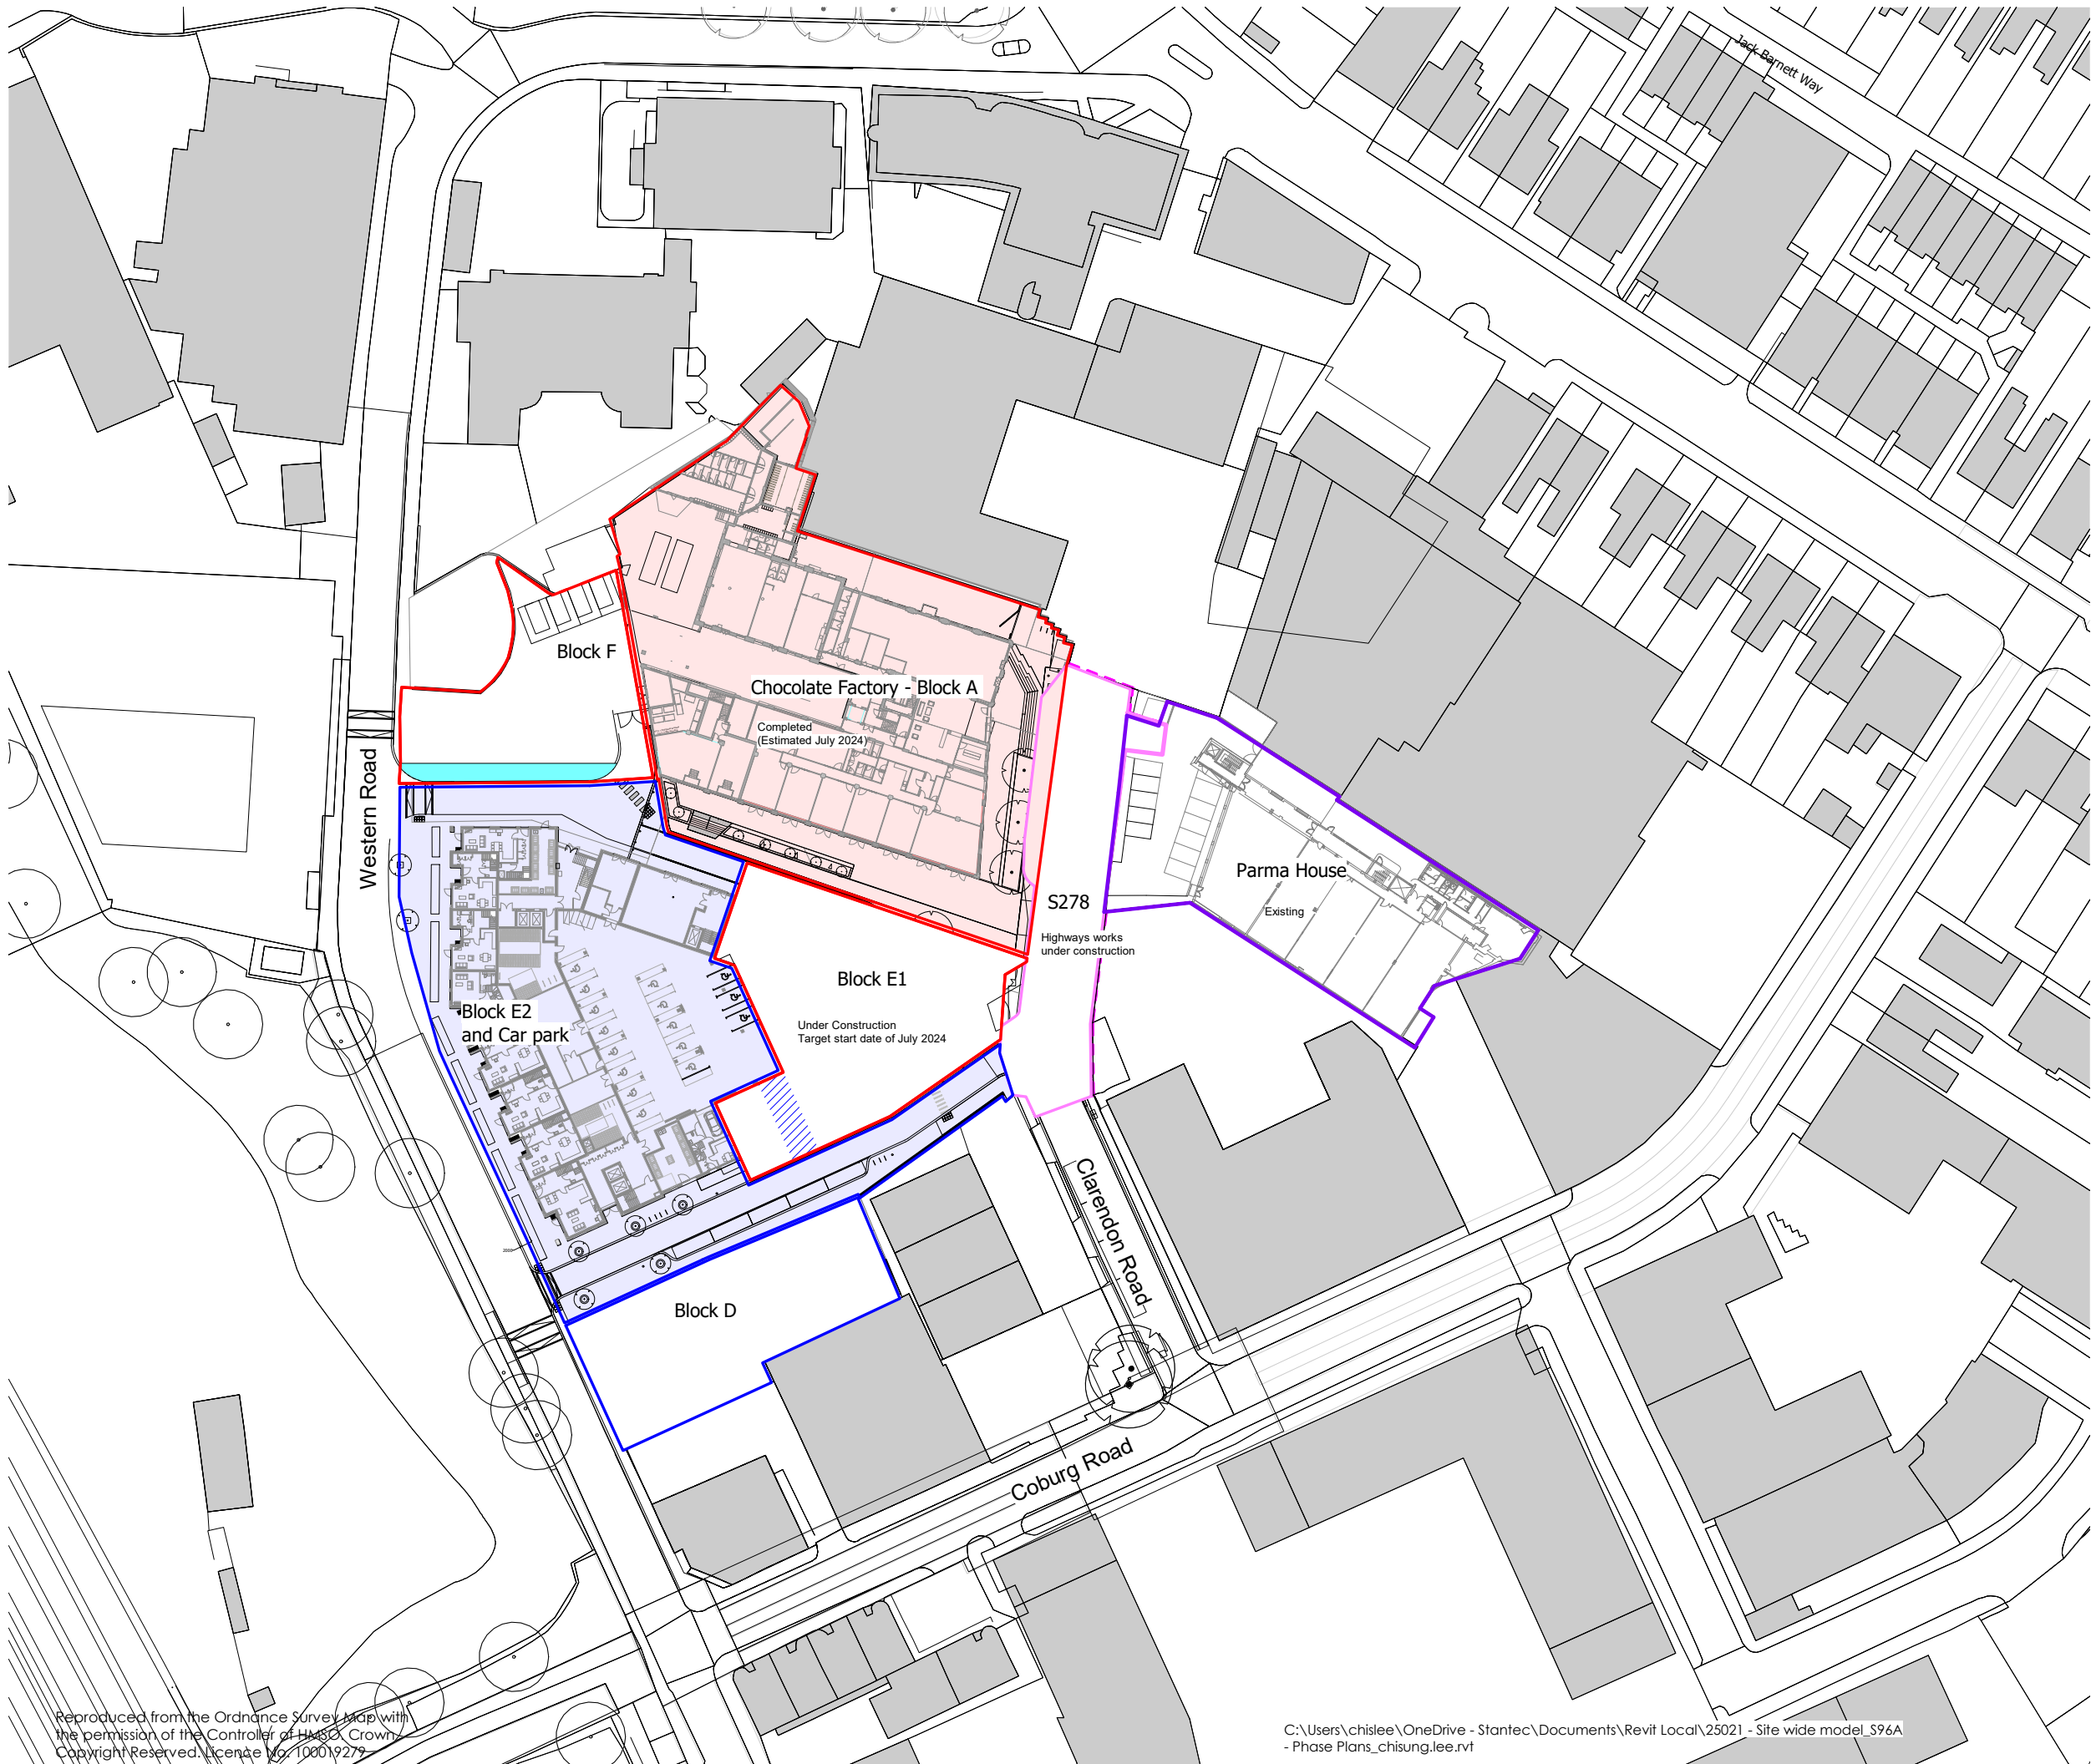

The scaling of this drawing cannot be assured

Revision	Date	Dm	Ckd
P06	05.12.23	CS	AB

Block F temporary parking bay and pedestrian route omitted.

Plan 3

- Workspace Land Block E1, Block F and Parma House
- Workspace Land Completed Chocolate Factory - Block A
- London Borough of Haringey Land Block D
- London Borough of Haringey Land Completed Block E2
- Section 278: Highways works under construction
- Temporary footprint

Information

Project			
The Chocolate Factory Wood Green			
Drawing Title			
Landscape & S278 Land Phasing Plan - 03			
Date	Scale	Drawn by	Check by
25/09/23	1 : 1000 @ A3	CS	AB
Project No	Drawing No	Revision	
32723	P11- 923	P06	


BARTON
WILLMORE

now

Town Planning • Masterplanning & Urban Design • Architecture • Landscape Planning & Design • Infrastructure & Environmental Planning • Heritage • Graphic Communication • Communications & Engagement • Development Economics

bartonwillmore.co.uk

Offices at Birmingham Bristol Cambridge Cardiff Ebbw Vale Edinburgh Glasgow Leeds London Manchester Newcastle Reading Southampton

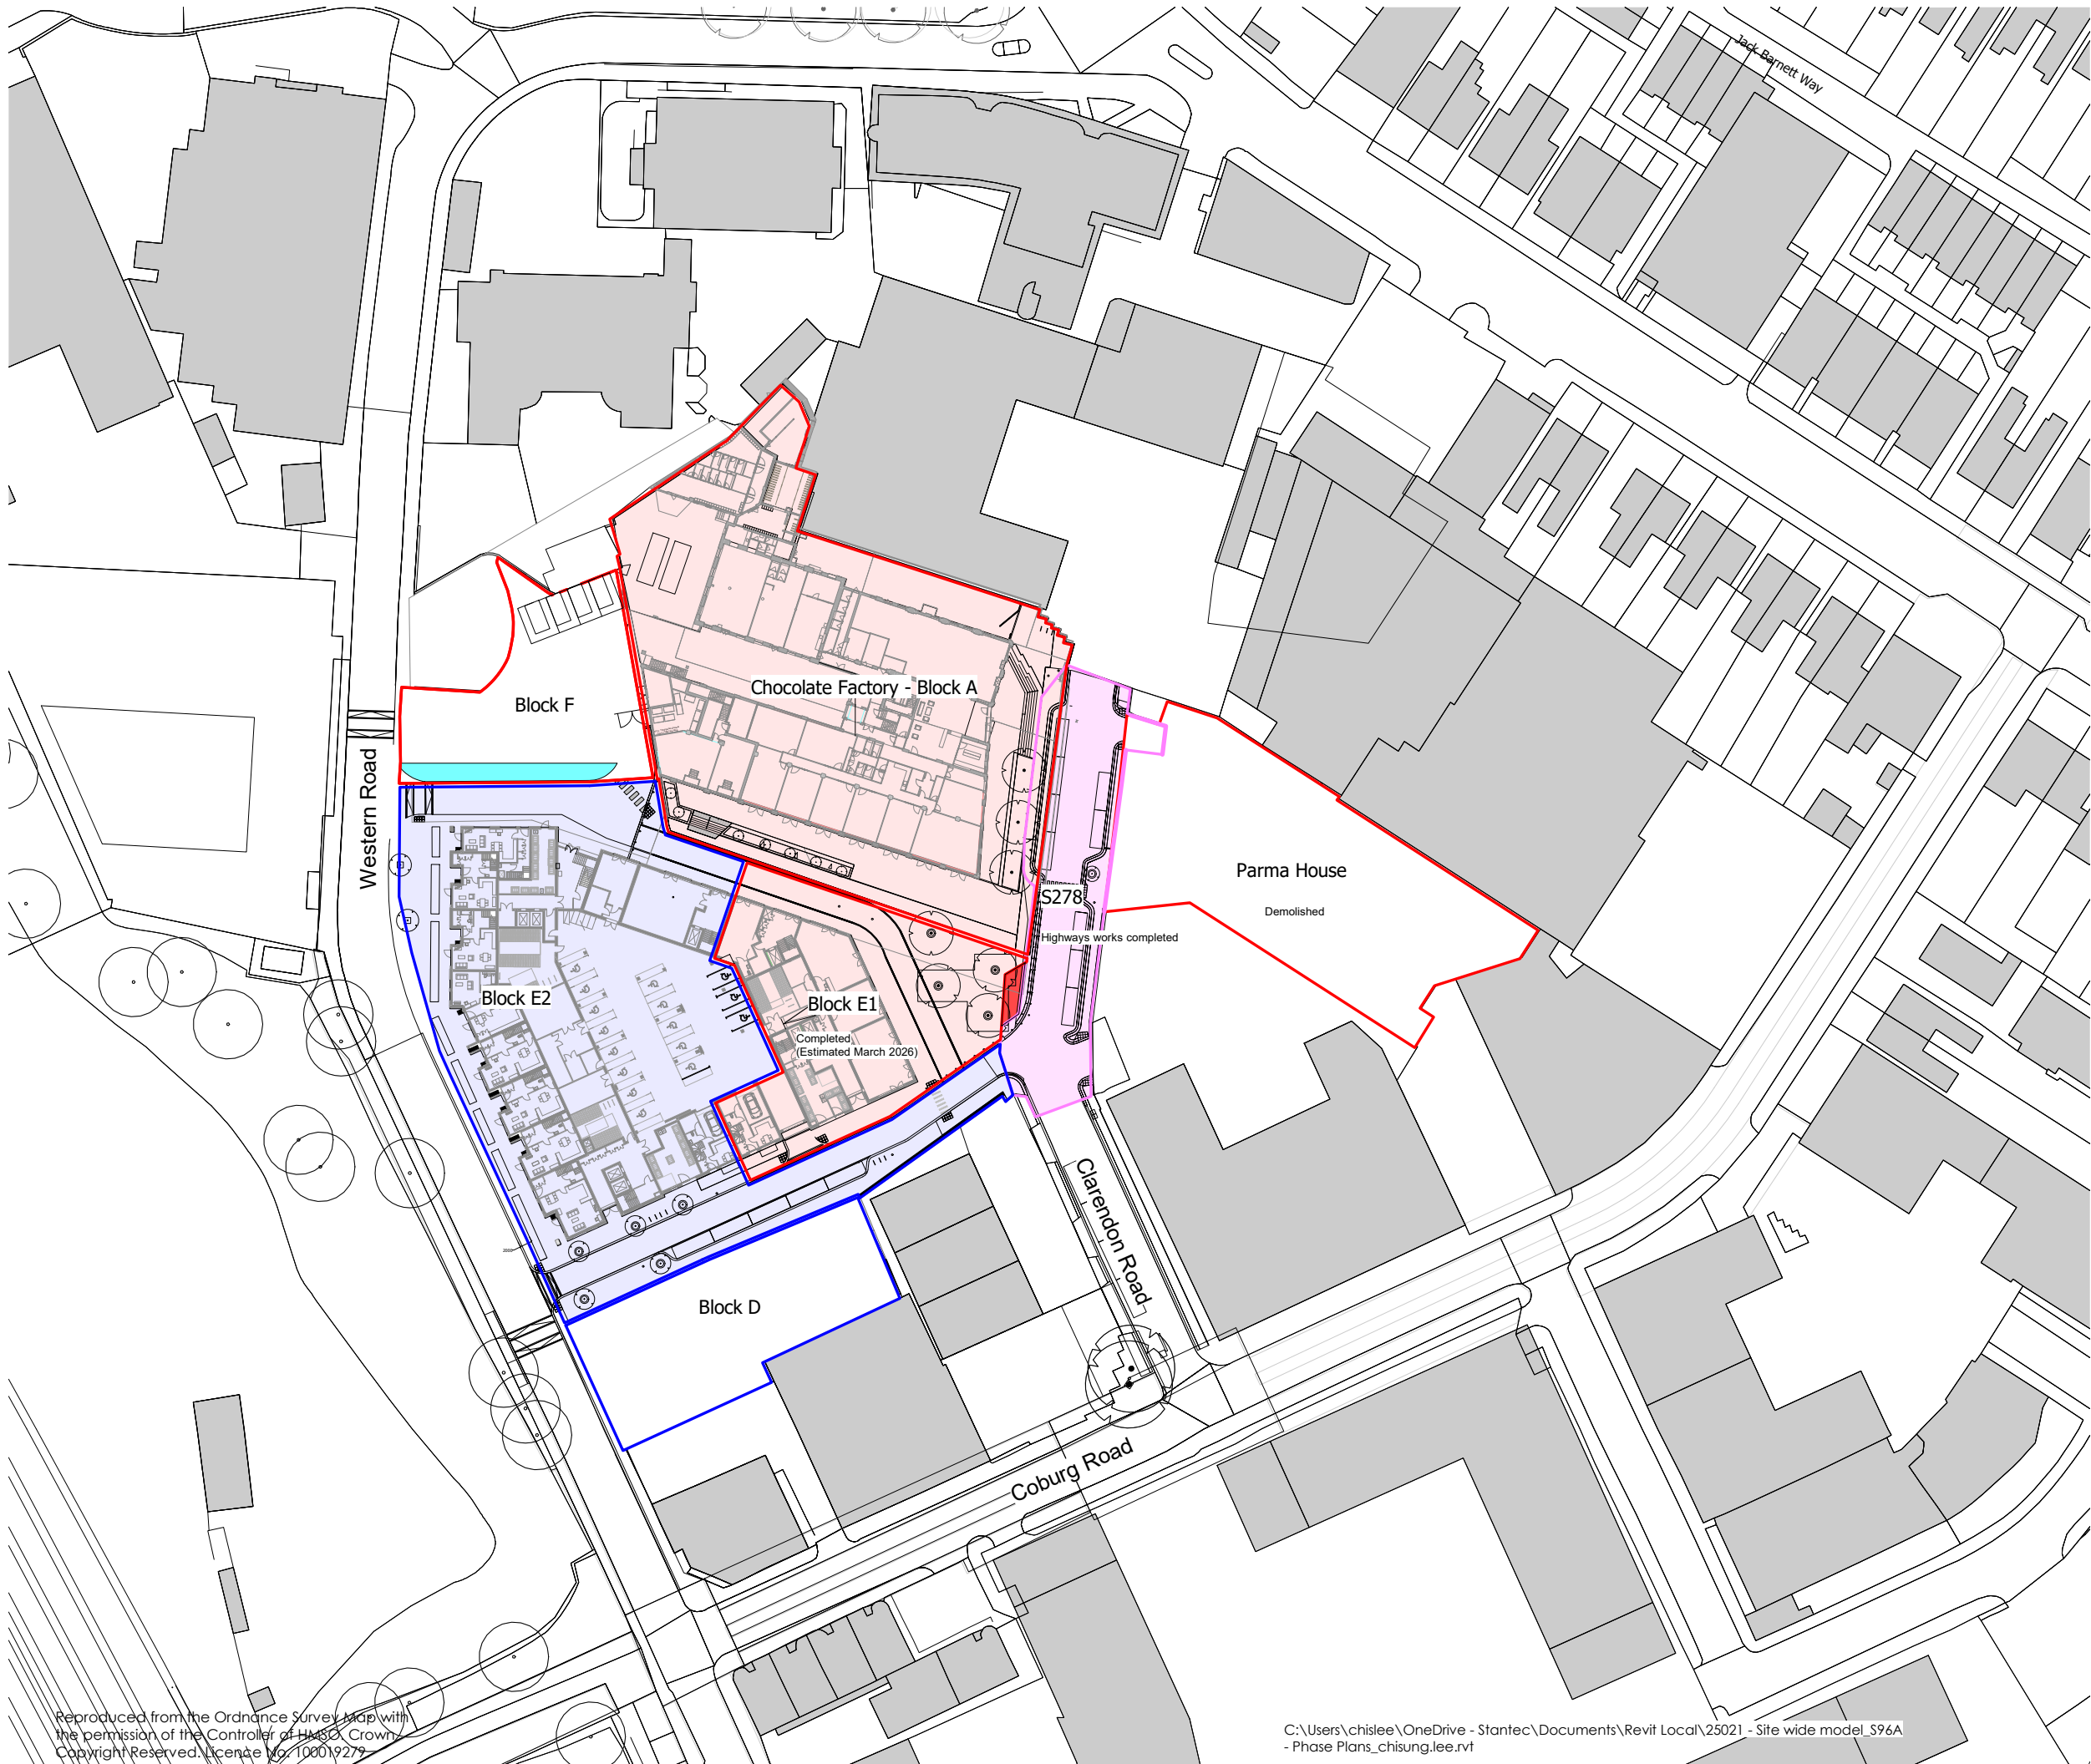

The scaling of this drawing cannot be assured

Revision	Date	Dm	Ckd
P05	01.12.23	CS	AB

Revision to S278 and Landscape.
Amendments to the plans and keys as per client's request.

Plan 4

- Workspace Land Block F and Parma House
- Workspace Land Completed Chocolate Factory - Block A and Block E1
- Landscaping to be completed at the same time as E1
- London Borough of Haringey Land Block D
- London Borough of Haringey Land Completed Block E2 and car park
- Secion 278: Highways works Completed
- Temporary footpath

Information

Project			
The Chocolate Factory Wood Green			
Drawing Title			
Landscape & S278 Land Phasing Plan - 04			
Date	Scale	Drawn by	Check by
25/09/23	1 : 1000 @ A3	CS	AB
Project No	Drawing No	Revision	
32723	P11- 924	P05	

BARTON
WILLMORE


now

Town Planning • Masterplanning & Urban Design • Architecture • Landscape Planning & Design • Infrastructure & Environmental Planning • Heritage • Graphic Communication • Communications & Engagement • Development Economics

bartonwillmore.co.uk

ISO 9001 Quality Management

Offices at Birmingham Bristol Cambridge Cardiff Ebbw Vale Edinburgh Glasgow Leeds London Manchester Newcastle Reading Southampton

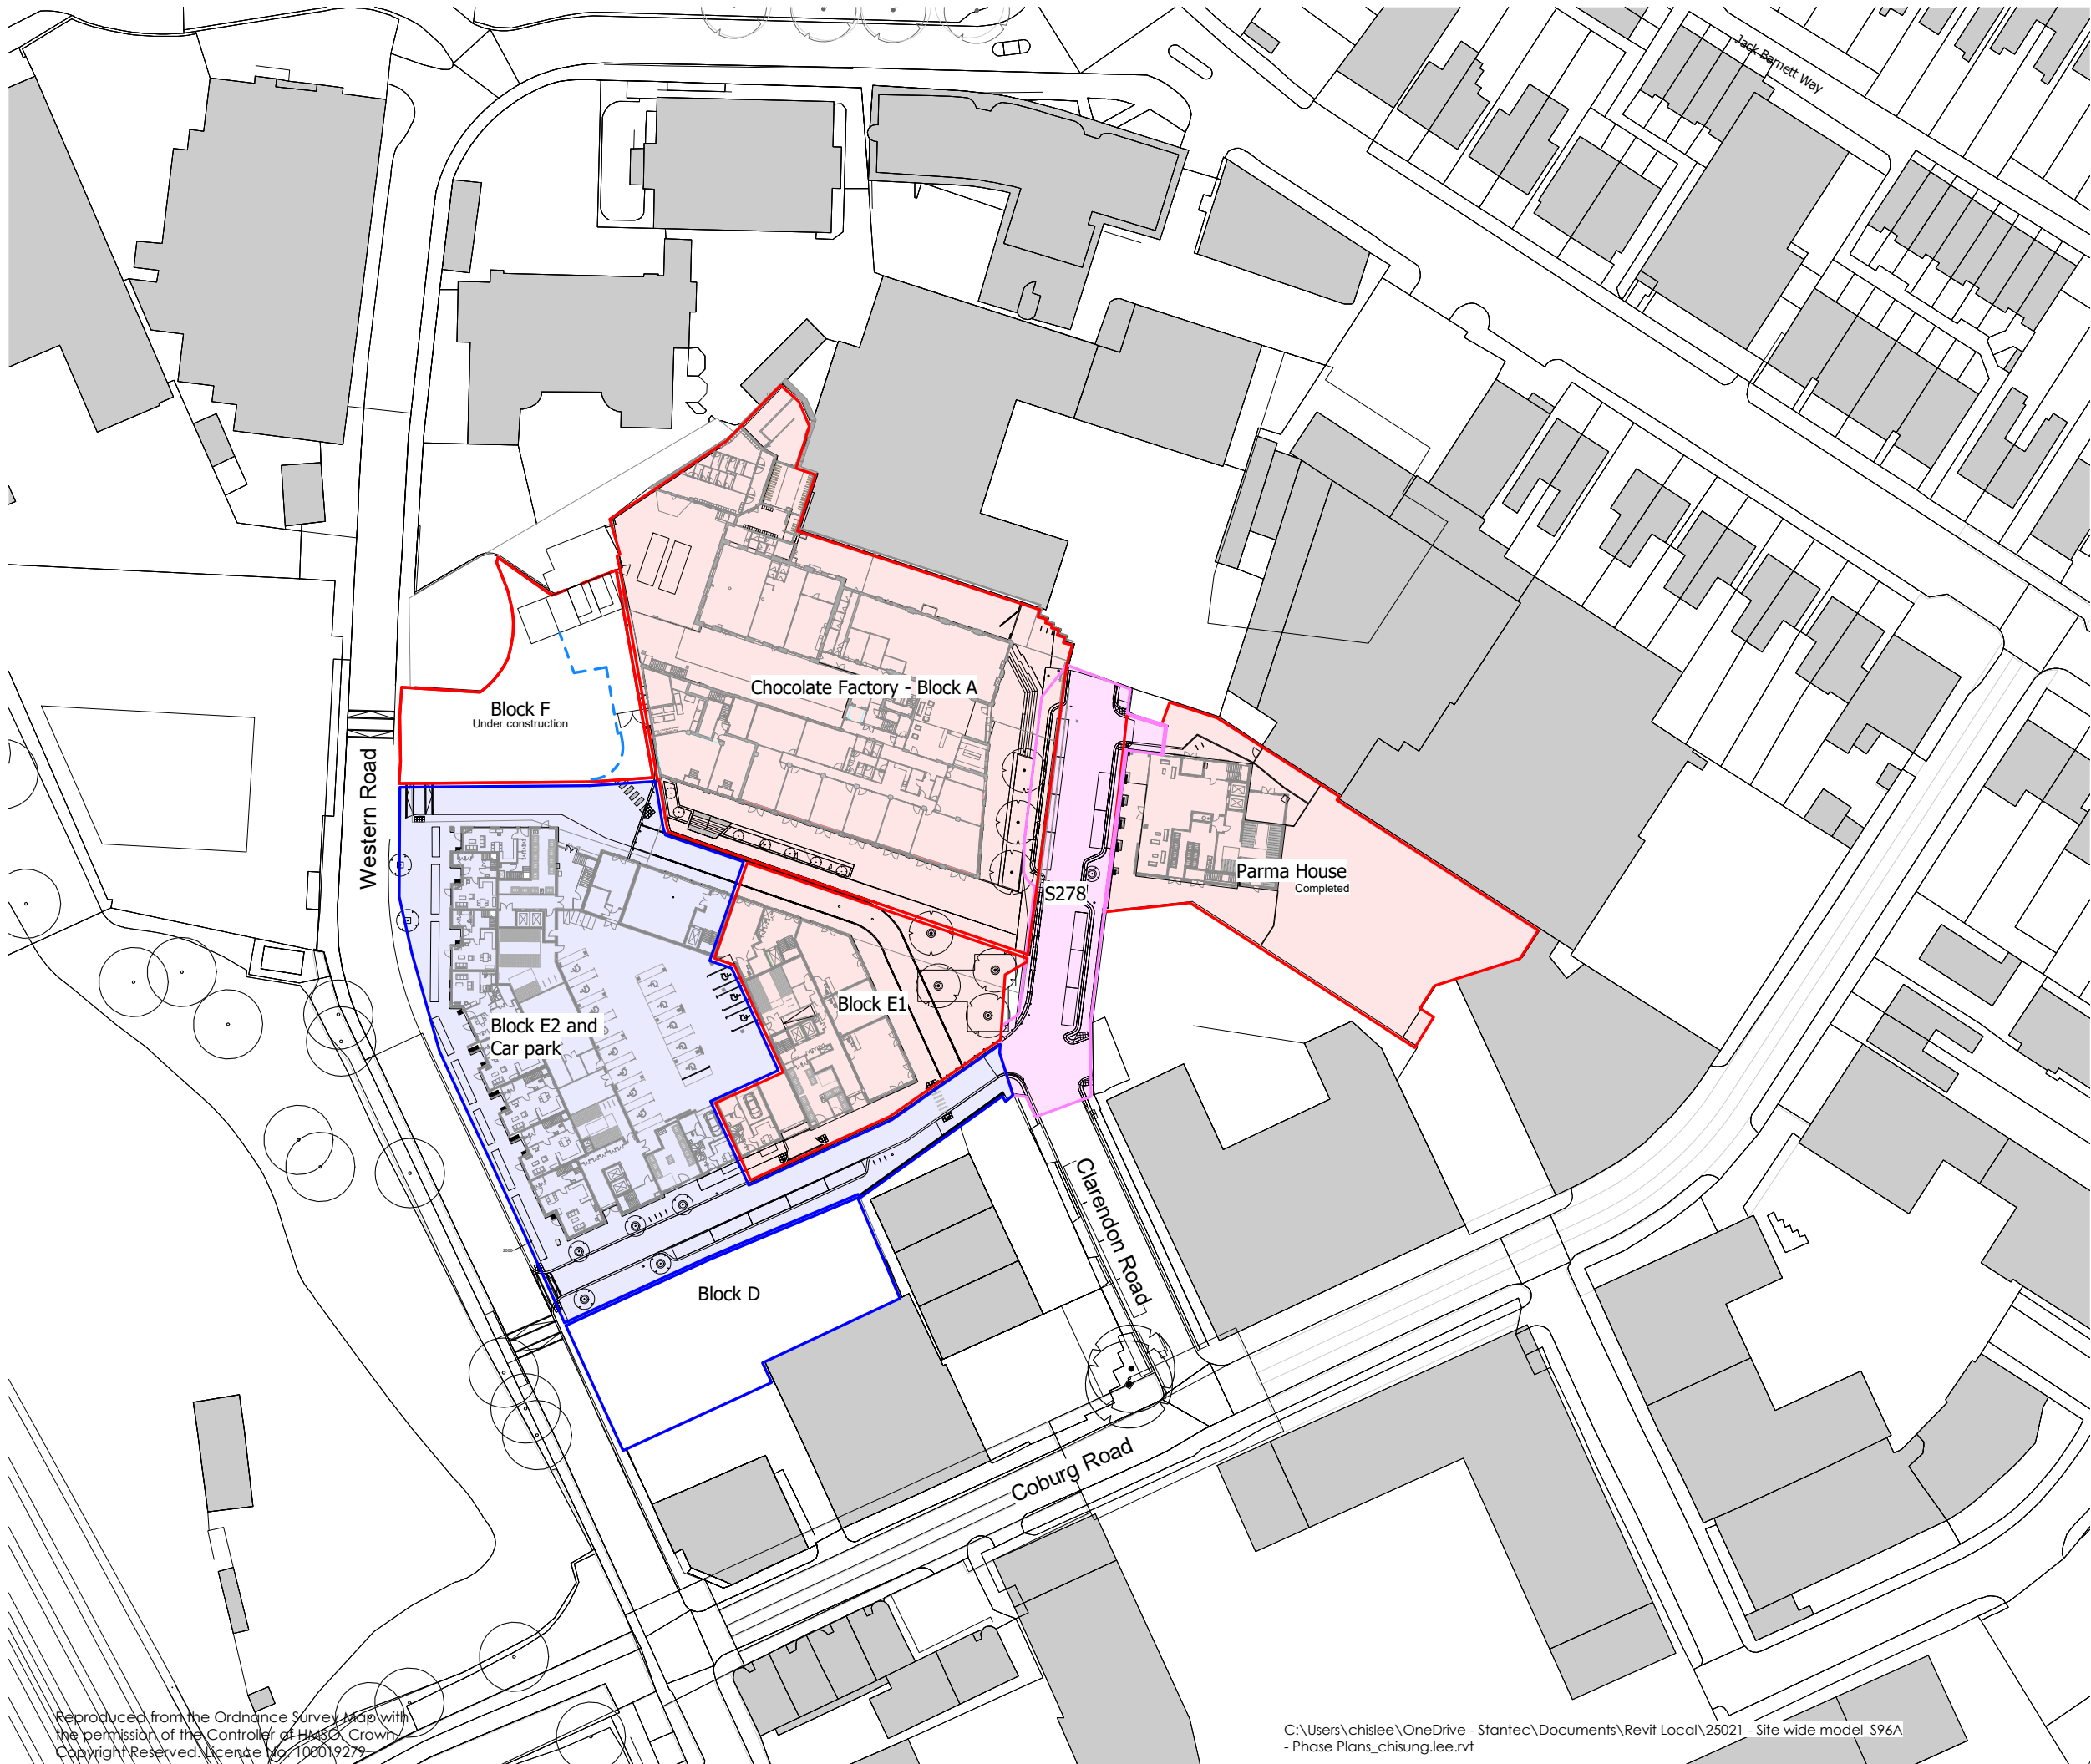

The scaling of this drawing cannot be assured

Revision	Date	Dm	Ckd
P05	01.12.23	CS	AB

Revision to S278 and Landscape.
Amendments to the plans and keys as per client's request.

- Plan 5
- Workspace Land Block F
 - Workspace Land Completed Chocolate Factory - Block A, Block E1 and Parma House
 - London Borough of Haringey Land Block D
 - London Borough of Haringey Land Completed Block E2 and car park
 - Section 278
 - Hoarding Line to be confirmed

Information

Project
The Chocolate Factory Wood Green

Drawing Title
Landscape & S278 Land Phasing Plan - 05

Date	Scale	Drawn by	Check by
25/09/23	1 : 1000 @ A3	CS	AB
Project No	Drawing No	Revision	
32723	P11- 925	P05	

BARTON WILLMORE now **Stantec**


Town Planning • Masterplanning & Urban Design • Architecture • Landscape Planning & Design • Infrastructure & Environmental Planning • Heritage • Graphic Communication • Communications & Engagement • Development Economics

bartonwillmore.co.uk

ISO 9001 Quality Management

Offices at Birmingham Bristol Cambridge Cardiff Ebbw Vale Edinburgh Glasgow Leeds London Manchester Newcastle Reading Southampton

Reproduced from the Ordnance Survey Map with the permission of the Controller of HMSO, Crown Copyright Reserved. Licence No. 100019279

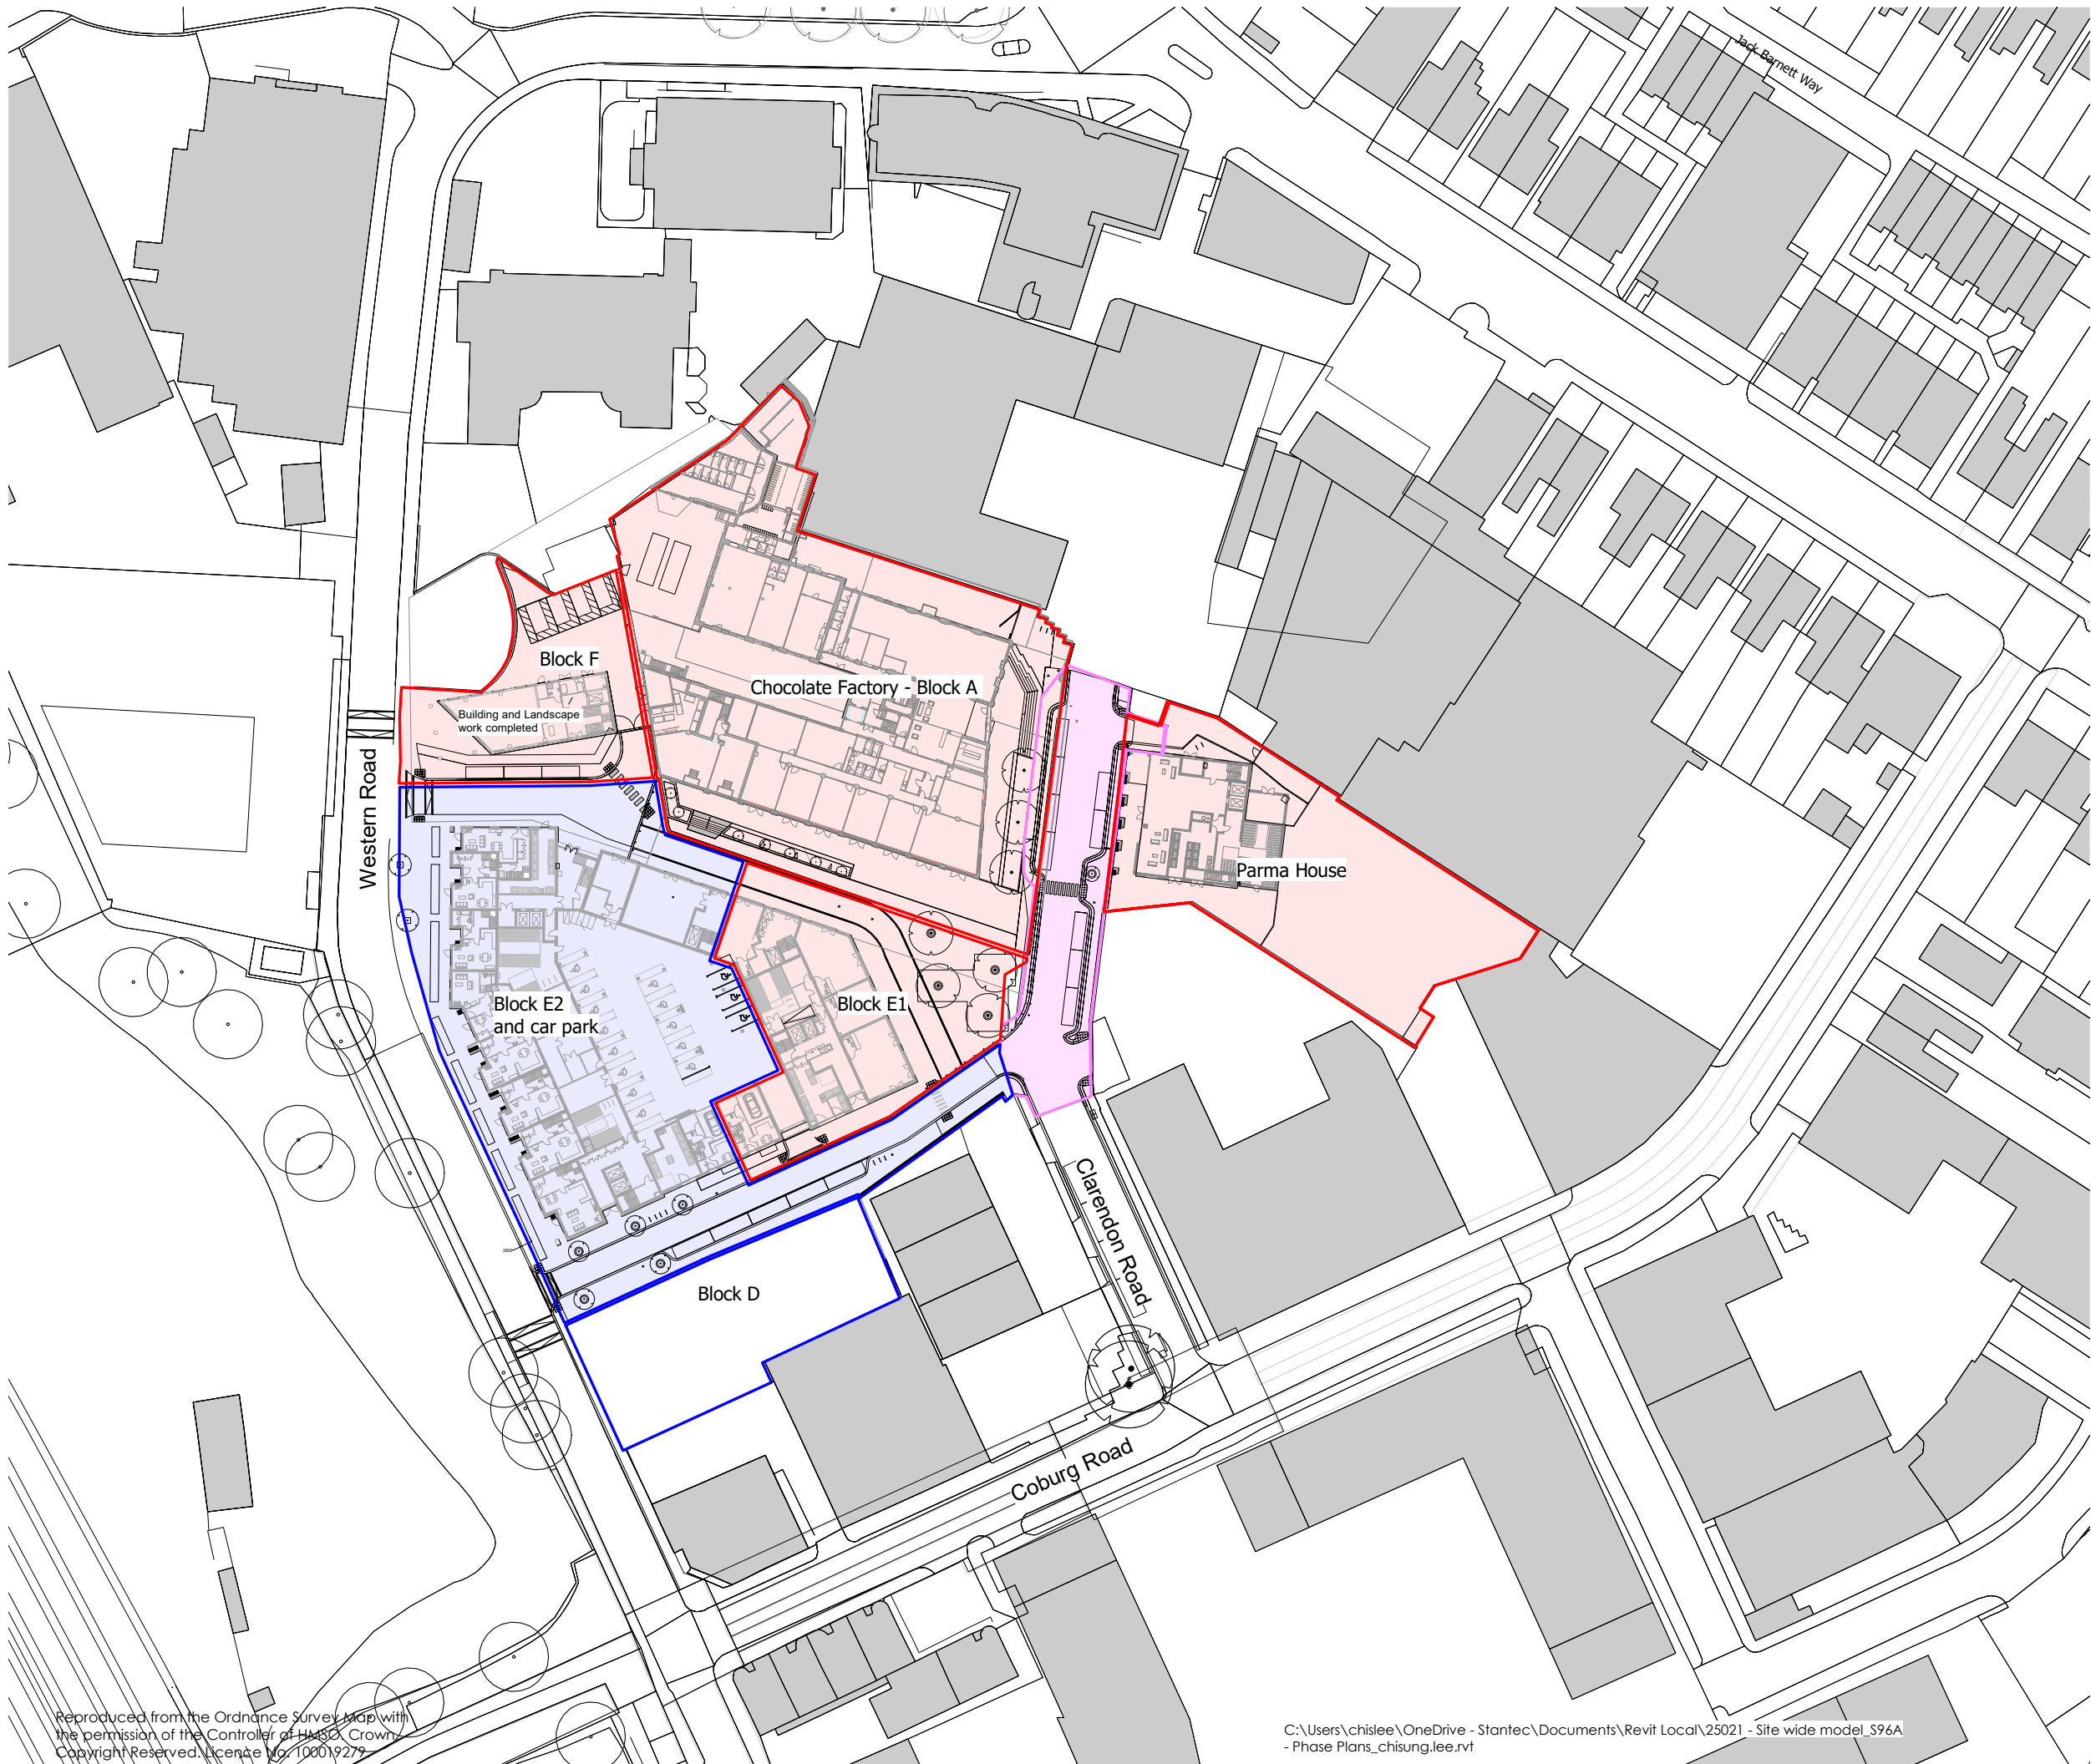

The scaling of this drawing cannot be assured

Revision	Date	Dm	Ckd
P06	05.12.23	CS	AB

Block F temporary parking bay and pedestrian route omitted.

- Plan 6
- Workspace Land Completed
Chocolate Factory - Block A, Block E1, Block F and Parma House
 - London Borough of Haringey Land
Block D
 - London Borough of Haringey Land Completed
Block E2 and car park
 - Secion 278

Information

Project
The Chocolate Factory
Wood Green

Drawing Title
Landscape & S278
Land Phasing Plan - 06


Date	Scale	Drawn by	Check by
25/09/23	1 : 1000 @ A3	CS	AB
Project No	Drawing No	Revision	
32723	P11- 926	P06	



Town Planning • Masterplanning & Urban Design • Architecture •
Landscape Planning & Design • Infrastructure & Environmental
Planning • Heritage • Graphic Communication •
Communications & Engagement • Development Economics



Offices at Birmingham Bristol Cambridge Cardiff Ebbw Vale Edinburgh
Glasgow Leeds London Manchester Newcastle Reading Southampton

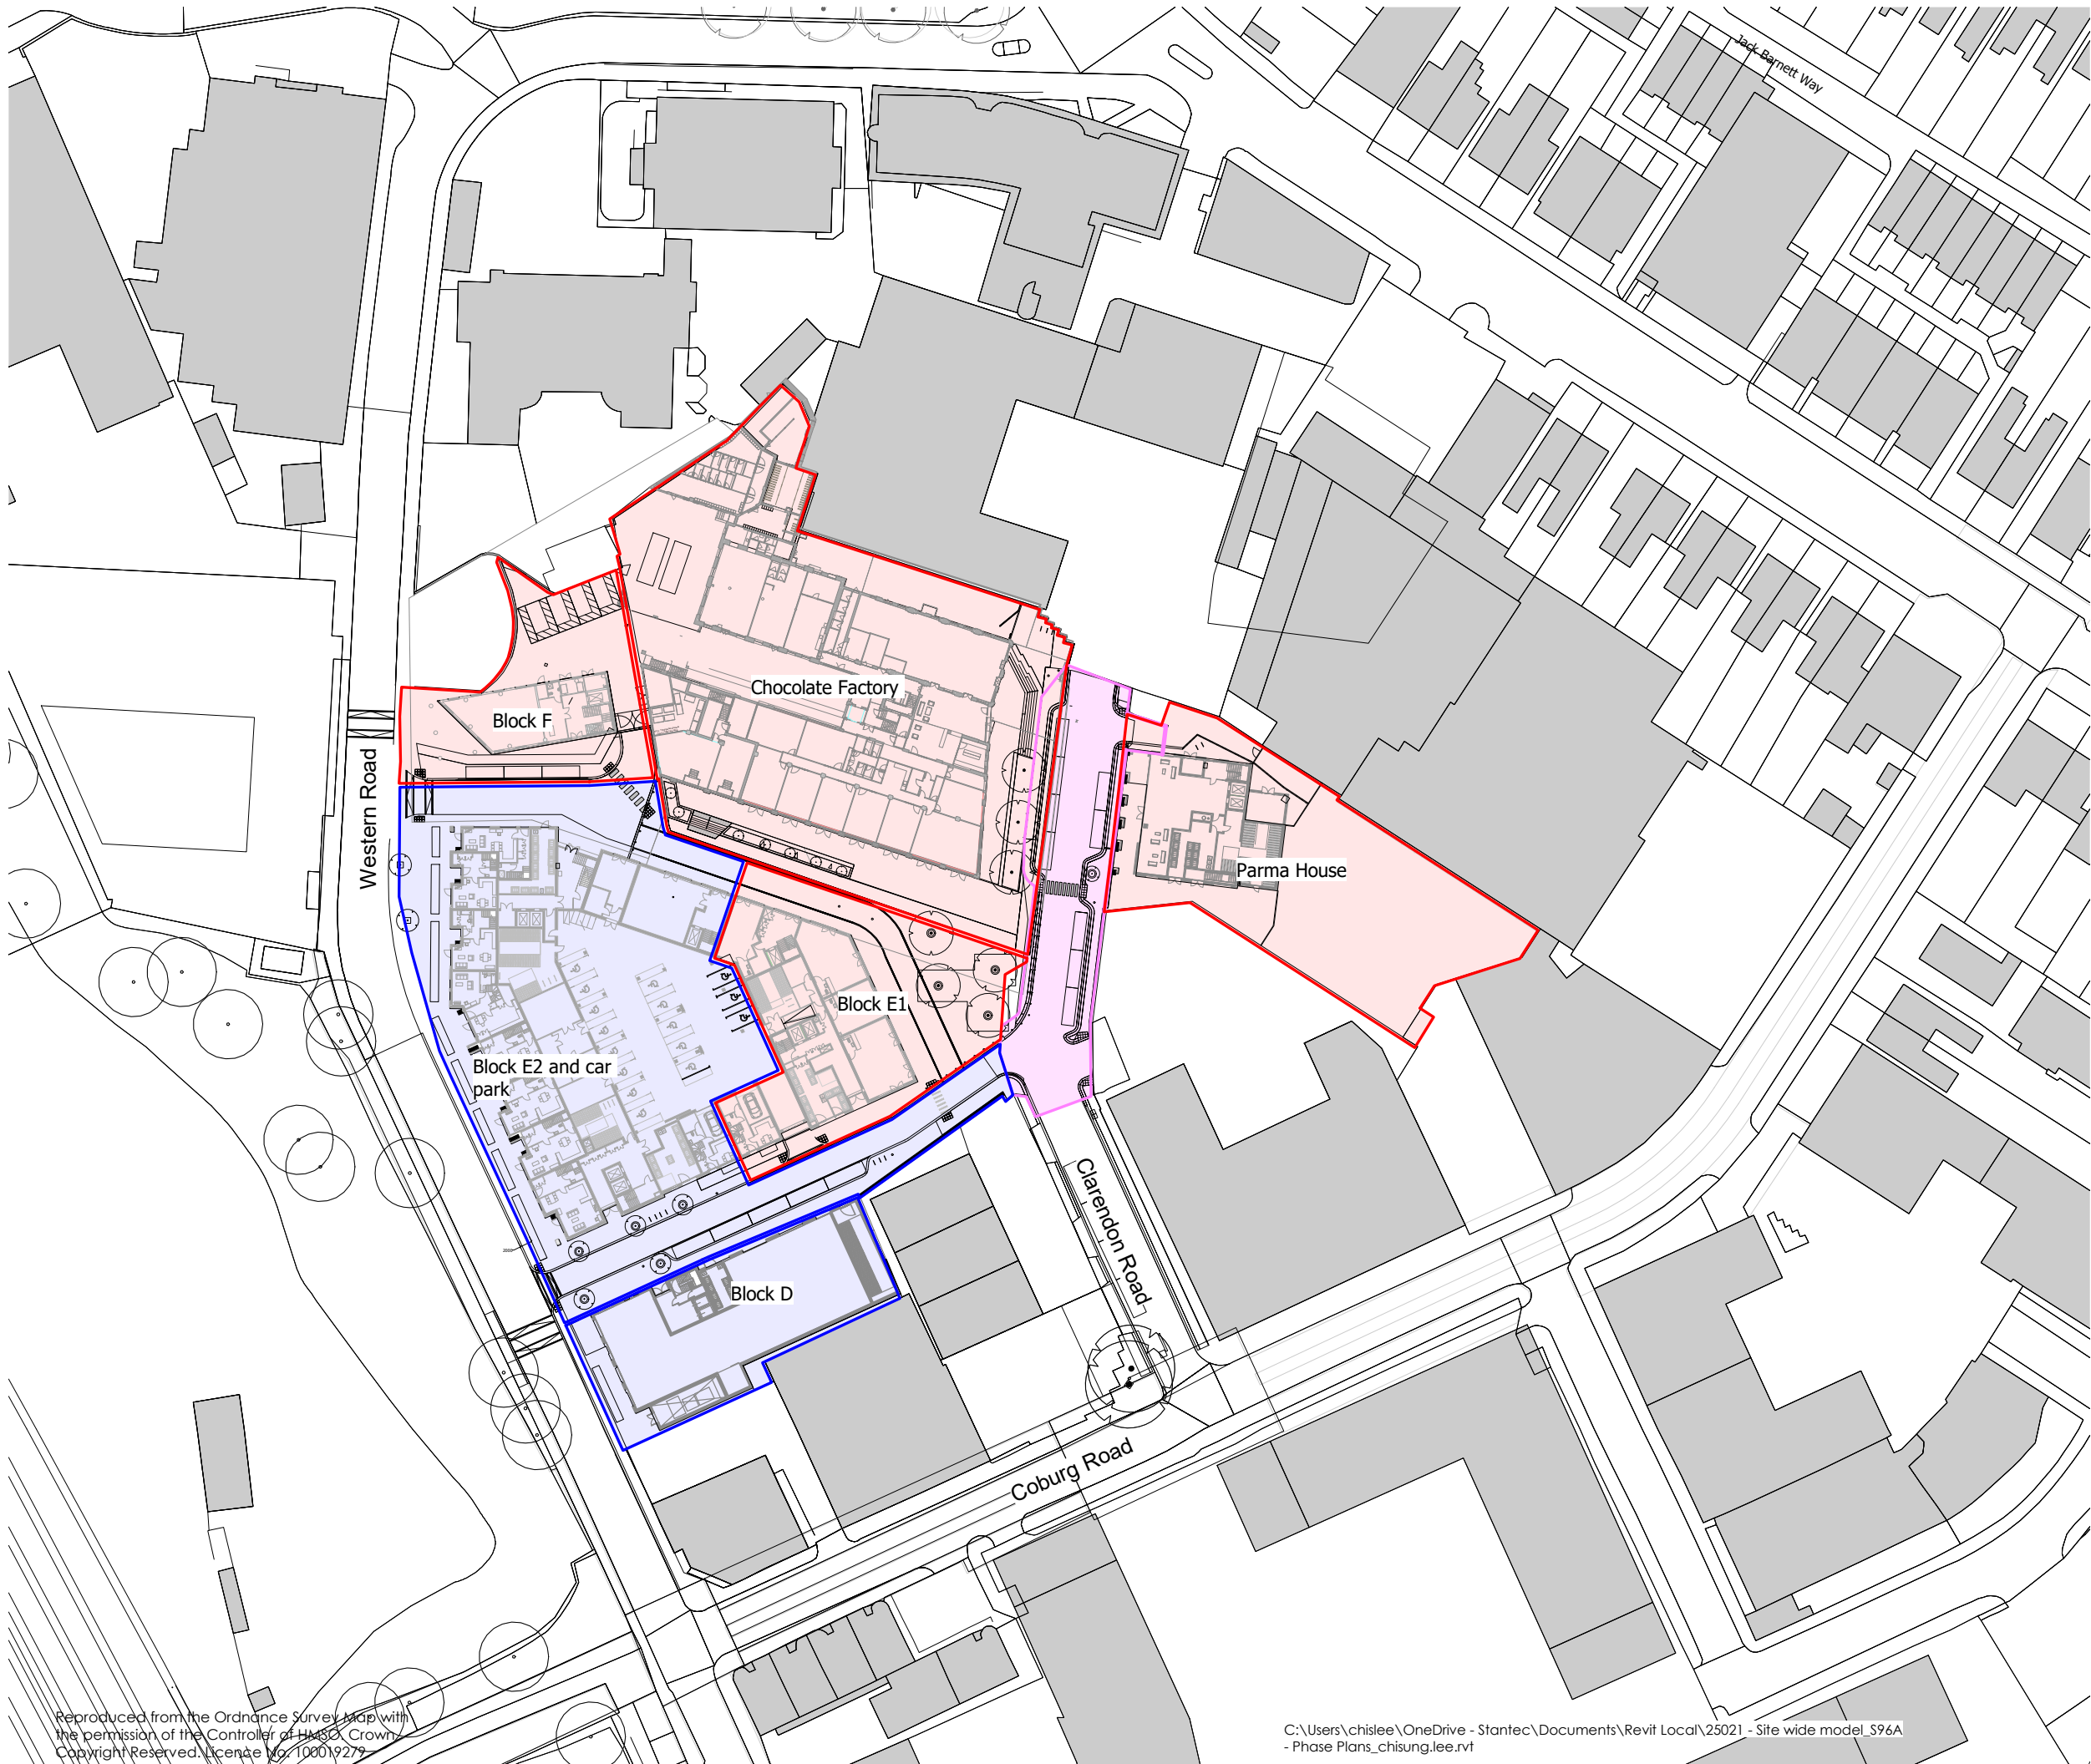

The scaling of this drawing cannot be assured

Revision	Date	Dm	Ckd
P06	05.12.23	CS	AB

Block F temporary parking bay and pedestrian route omitted.

- Plan 7
- Workspace Land Completed
Chocolate Factory - Block A, Block E1, Block F and Parma House
 - London Borough Haringey of Land Completed
Block E2 & car park and Block D
 - Section 278

Information

Project			
The Chocolate Factory Wood Green			
Drawing Title			
Landscape & S278 Land Phasing Plan - 07			
Date	Scale	Drawn by	
25/09/23	1 : 1000 @ A3	CS	AB
Project No	Drawing No	Revision	
32723	P11- 927	P06	



Town Planning • Masterplanning & Urban Design • Architecture • Landscape Planning & Design • Infrastructure & Environmental Planning • Heritage • Graphic Communication • Communications & Engagement • Development Economics



Offices at Birmingham Bristol Cambridge Cardiff Ebbw Vale Edinburgh Glasgow Leeds London Manchester Newcastle Reading Southampton