


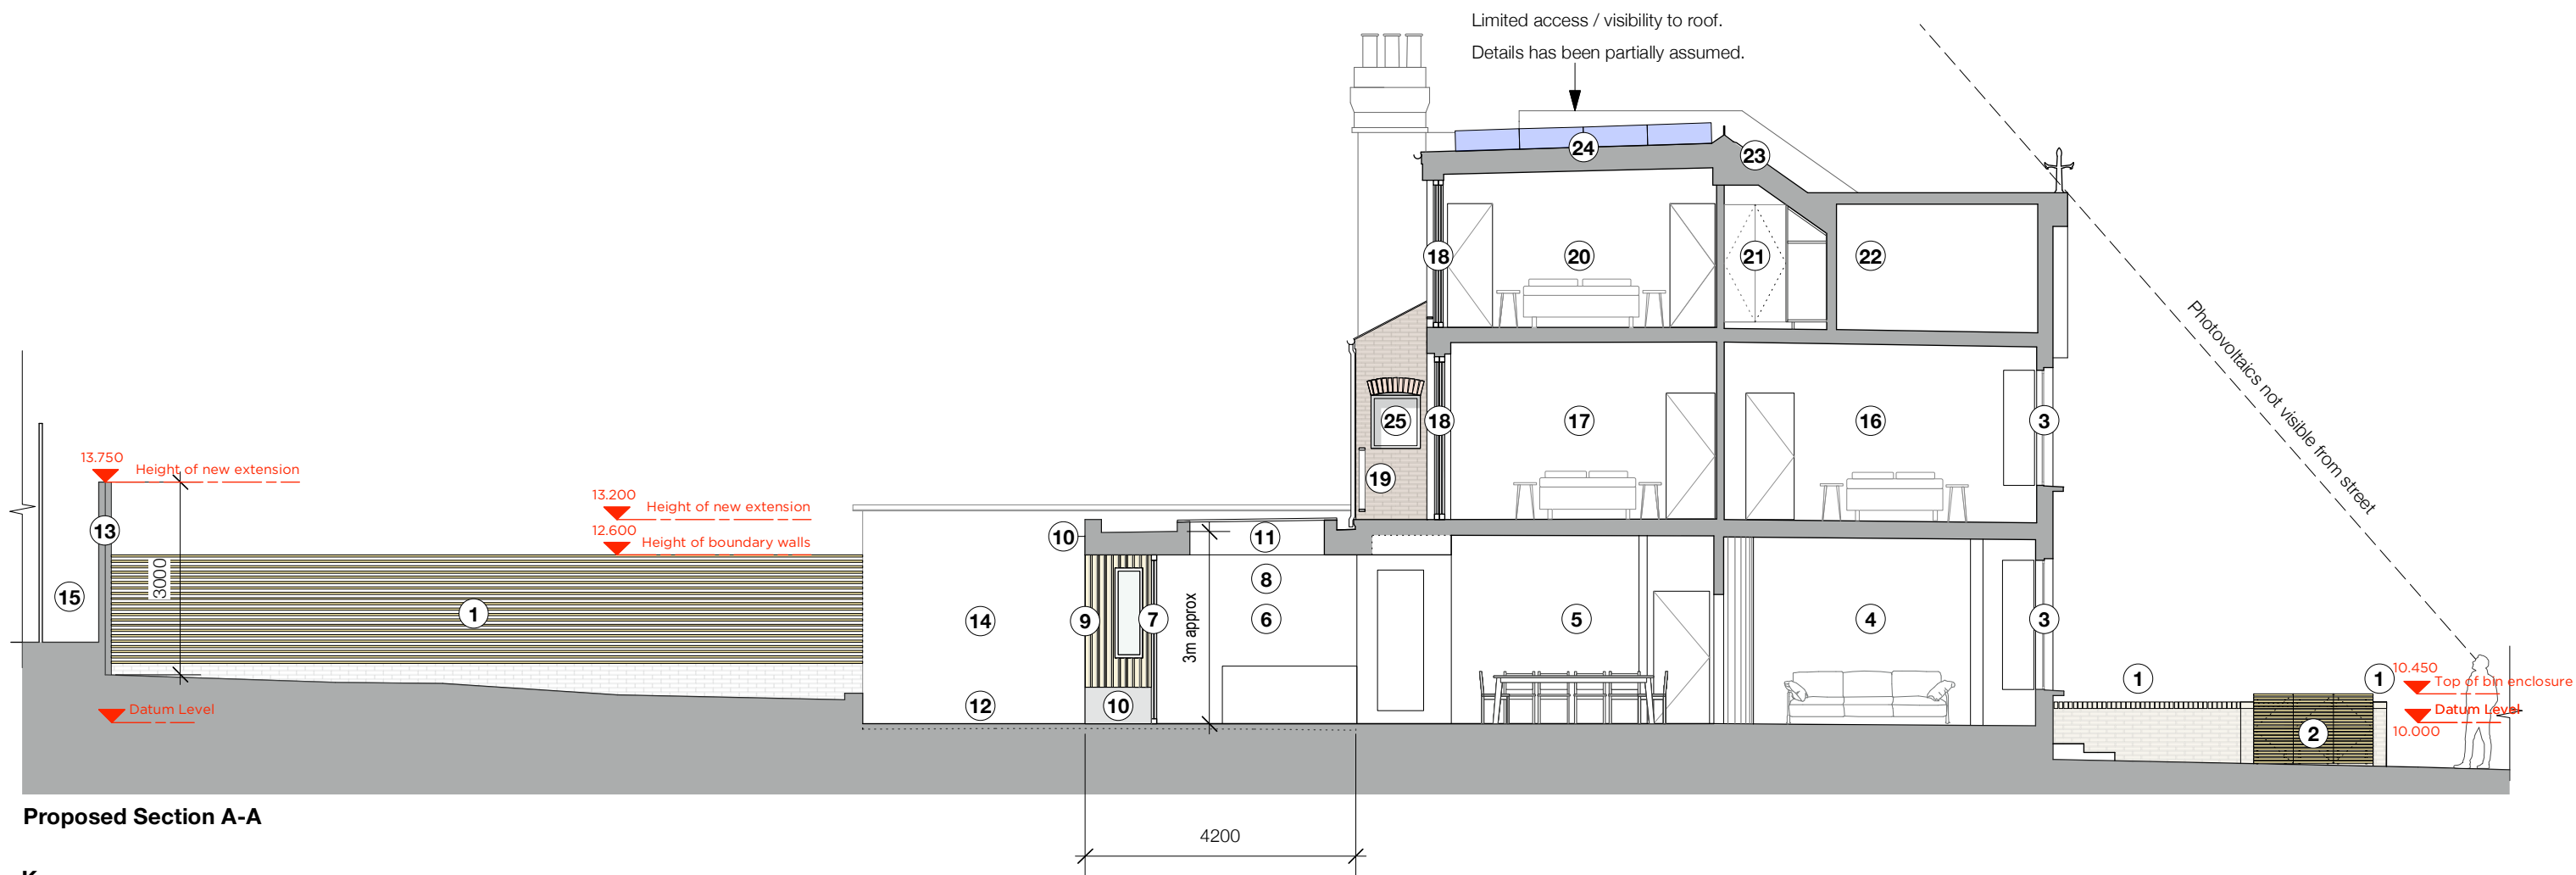

Proposed Section A-A

Key

- | | | |
|--|---|--------------------------------------|
| 1 New boundary wall | 11 Rooflight | 21 Master Dressing |
| 2 Bin enclosure | 12 New Patio | 22 Roof storage |
| 3 New timber double glazed sash windows | 13 New raised garden back fence | 23 New roof to match existing |
| 4 Living Room | 14 No.95 rear extension | 24 Photovoltaics |
| 5 Dining Room | 15 Gap between No 93 and Alexandra Park | 25 New double glazed casement window |
| 6 Kitchen | 16 Bedroom 1 | |
| 7 New slimline metal sliding folding doors | 17 Bedroom 2 | |
| 8 New Rear Extension | 18 New metal sliding doors | |
| 9 Fluted stone to Elevation | 19 New metal railing to terrace | |
| 10 Concrete plinth and banding | 20 Master Bedroom | |

Scale 1:100



Neil Dusheiko Architects
Unit 12c Canonbury Yard
202-208 New North Road
London N1 7BJ
tel: 0207 3548 106
www.neildusheiko.com

Ms Schiappacasse
93 Redston Road, N8 7HG
Proposed Section AA
J170_PR_300
December 2023

Scale: 1:100@A3