





1 Location plan
1 : 1250

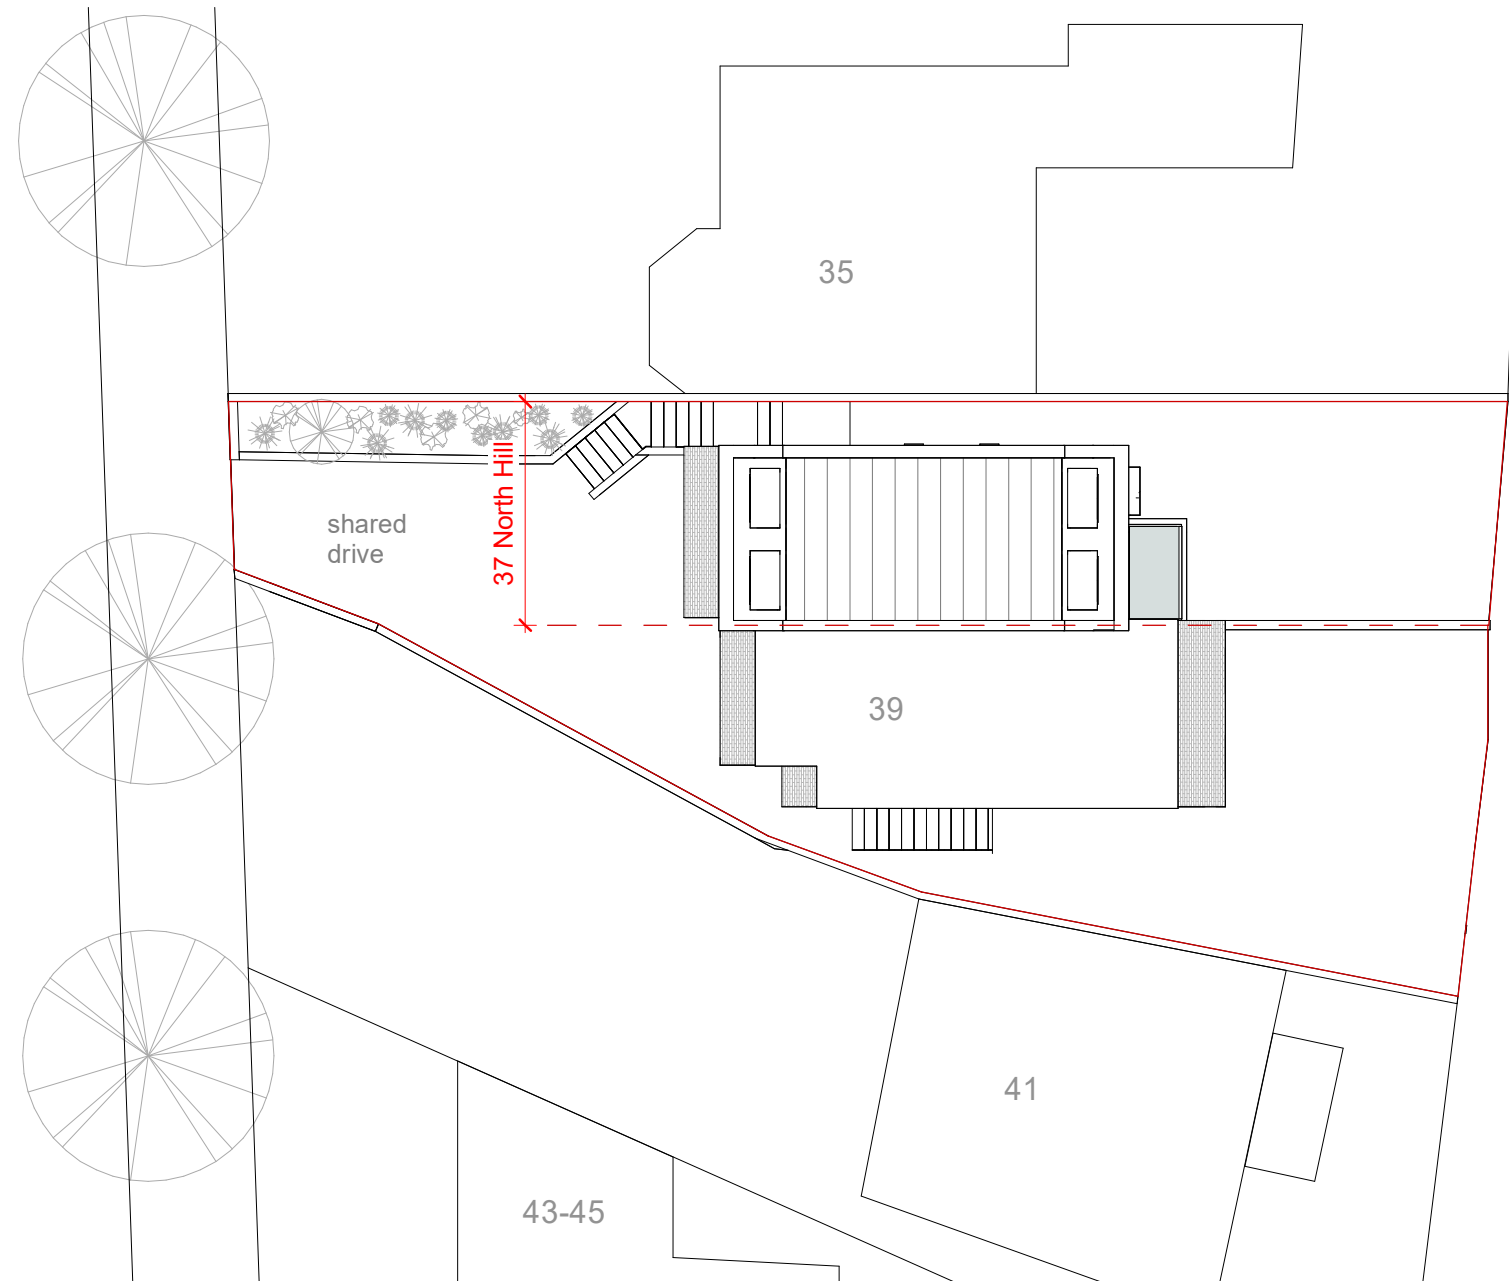

2 Block Plan
1 : 200

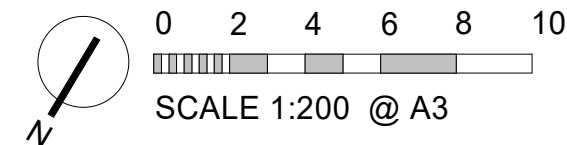

Rev No	Description	Date	TITLE	SCALE (@ A3)	PROJECT NUMBER
P0	Planning Application	02/12/2022	Location and Block Plans	As indicated	2208
			CLIENT Mr and Mrs Everitt	PROJECT 37 North Hill	DATE 02/12/2022
			STATUS	PURPOSE OF ISSUE Planning	REV P0

fabric
space

t: +44 20 3432 1341
e: studio@fabric-space.com
www.fabric-space.com

01/12/2022 15:46:58