



- Notes:
- Planners can scale from this drawing.
 - Contractor to verify all dimensions on site.
 - Any discrepancy to be reported to the architect for clarification.
 - Drawing and specifications to be read in conjunction with information from all other design consultants and contractors.
 - Drawings and specifications to be read in conjunction with Designer's Hazard and Environment Assessment Record in accordance with current CDM regulations.
 - All works to be carried out in accordance with the latest appropriate codes of practice and to comply with current building regulations.

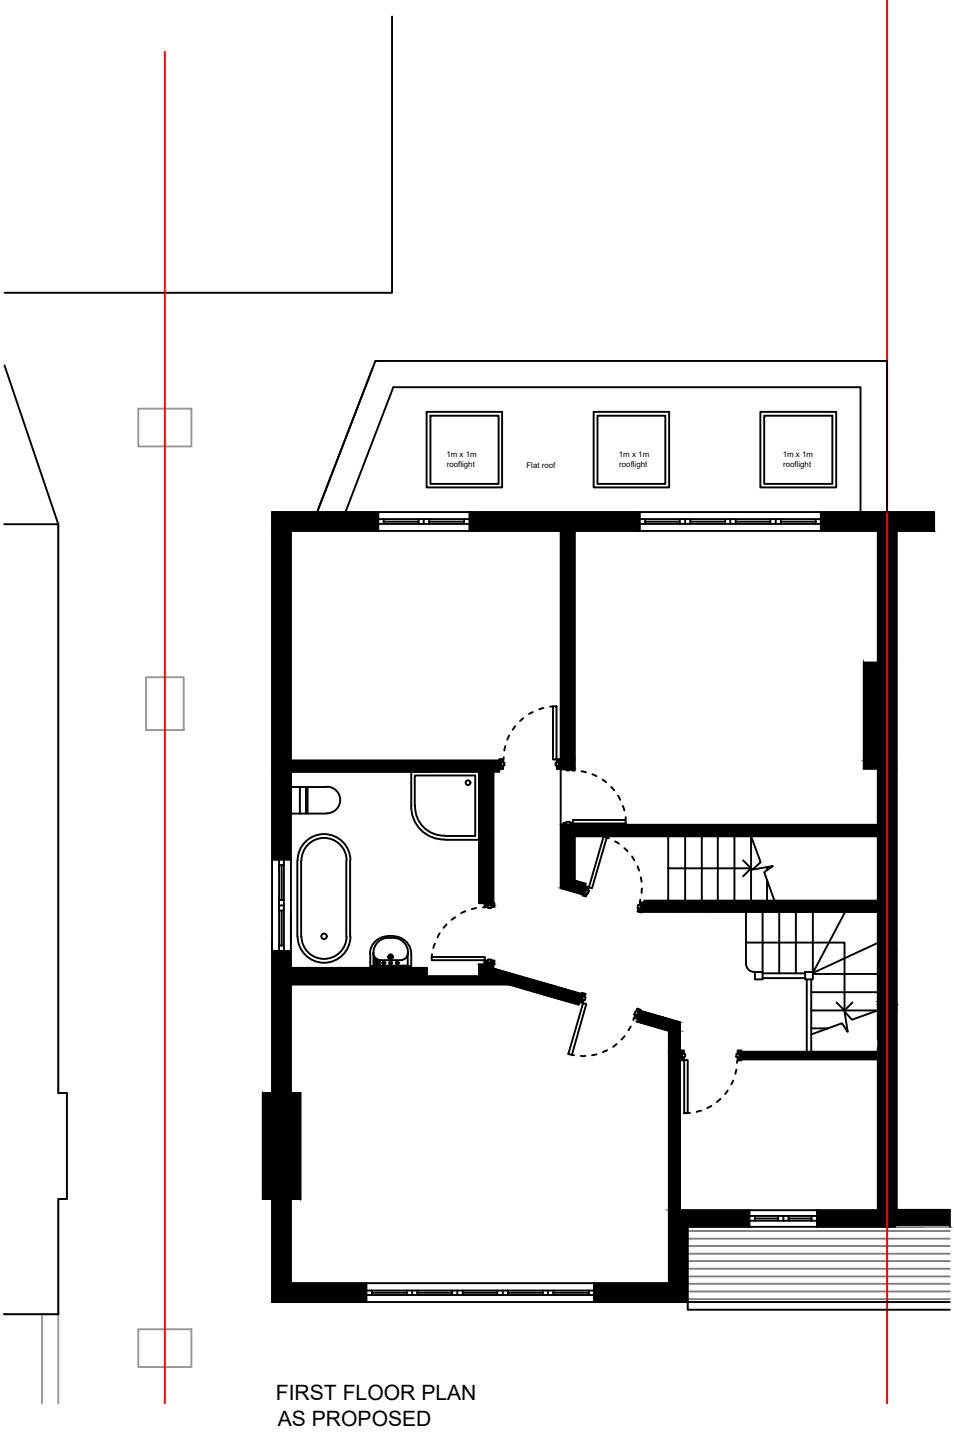


NORTH

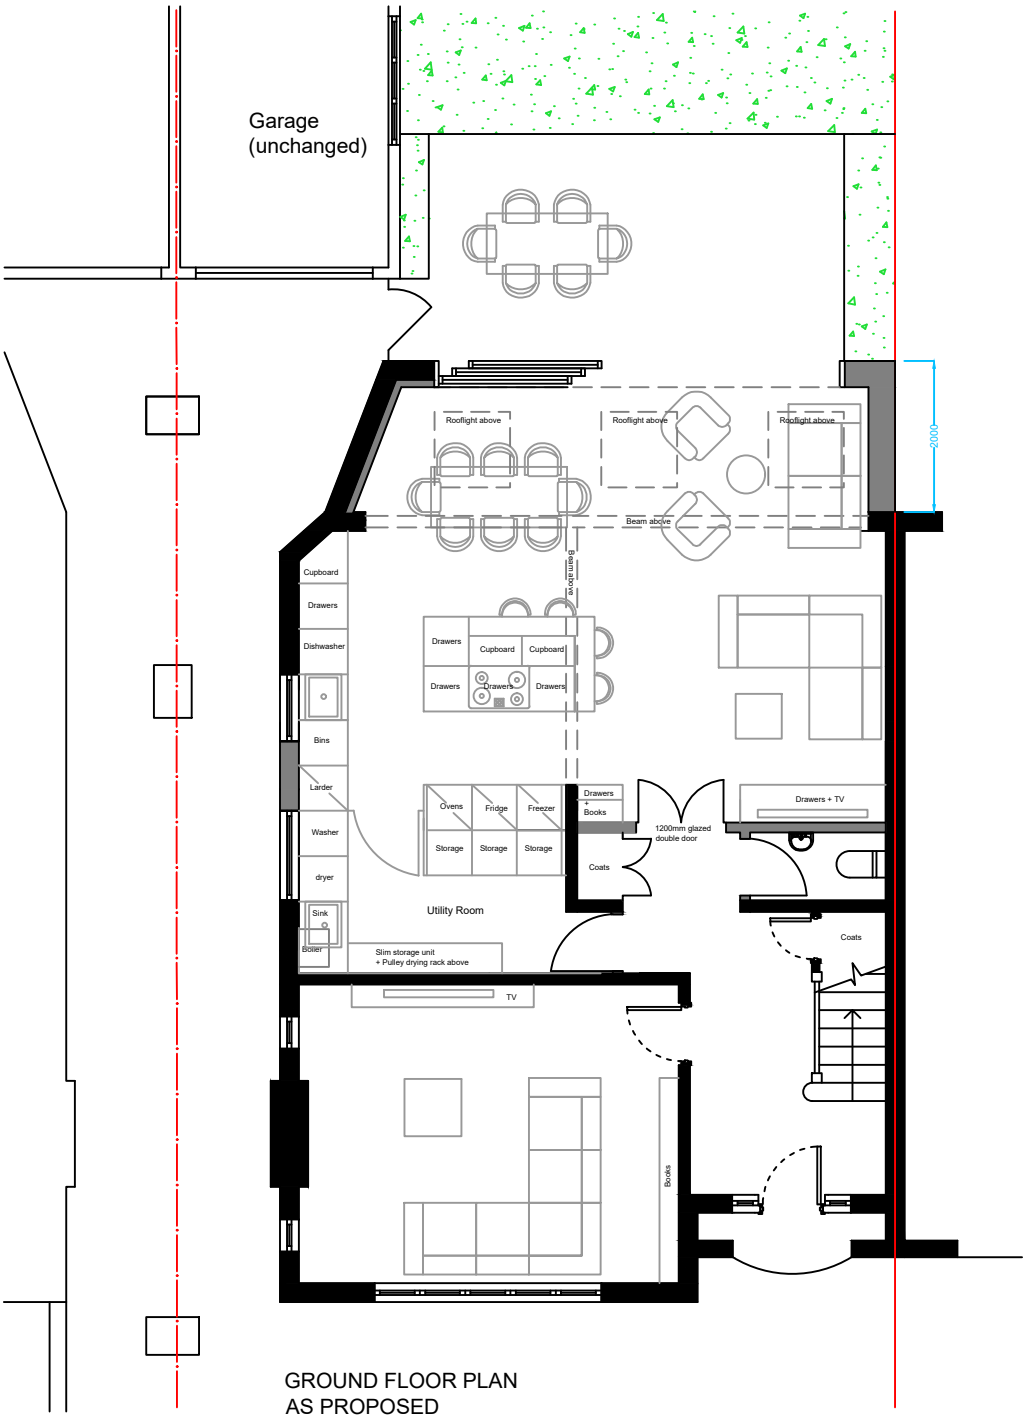


SCALE

rev	details	date
project		
26 Lansdowne Road N10 2AU		
drawing		
Plans		
As Proposed		
Option 01		
job no	drawing no	rev
2339	011	
status		
Planning		
date	scale @ A3	
07/12/23	1:100	

HARK ARCHITECTURE LTD
E: info@harkarchitecture.co.uk
T: 02081234620

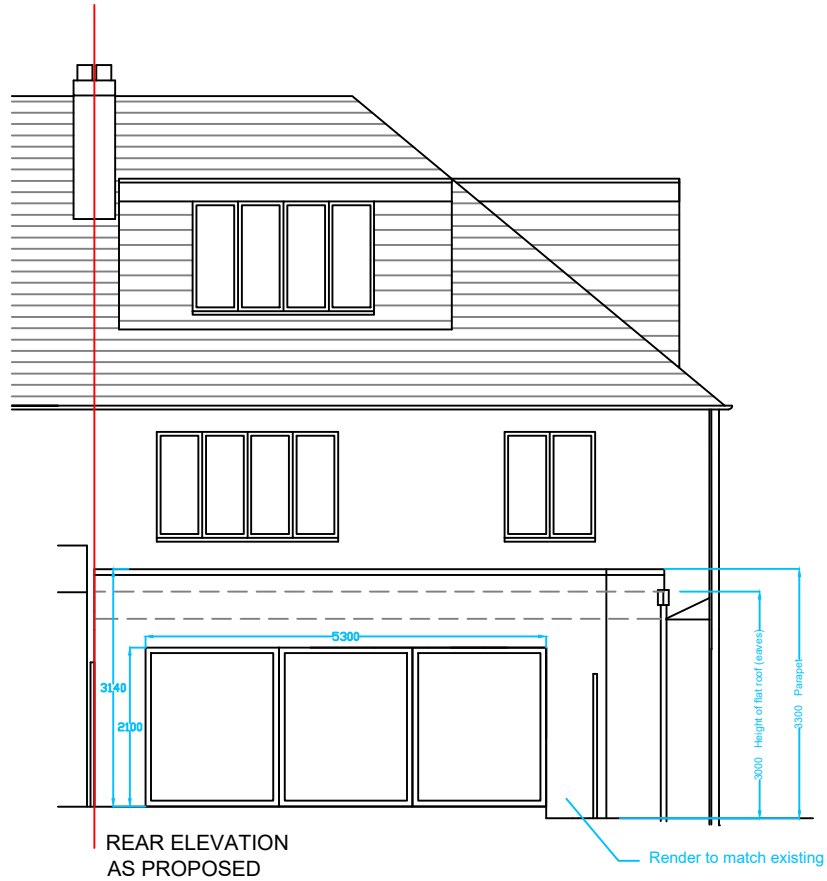

- Notes:
- Planners can scale from this drawing.
 - Contractor to verify all dimensions on site.
 - Any discrepancy to be reported to the architect for clarification.
 - Drawing and specifications to be read in conjunction with information from all other design consultants and contractors.
 - Drawings and specifications to be read in conjunction with Designer's Hazard and Environment Assessment Record in accordance with current CDM regulations.
 - All works to be carried out in accordance with the latest appropriate codes of practice and to comply with current building regulations.

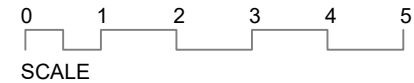

rev	details	date
project		
26 Lansdowne Road N10 2AU		
drawing		
Elevations As Proposed		
job no	drawing no	rev
2339	012	
status		
Planning		
date	scale @ A3	
07/12/23	1:100	
HARK ARCHITECTURE LTD		
E: info@harkarchitecture.co.uk T: 02081234620		