


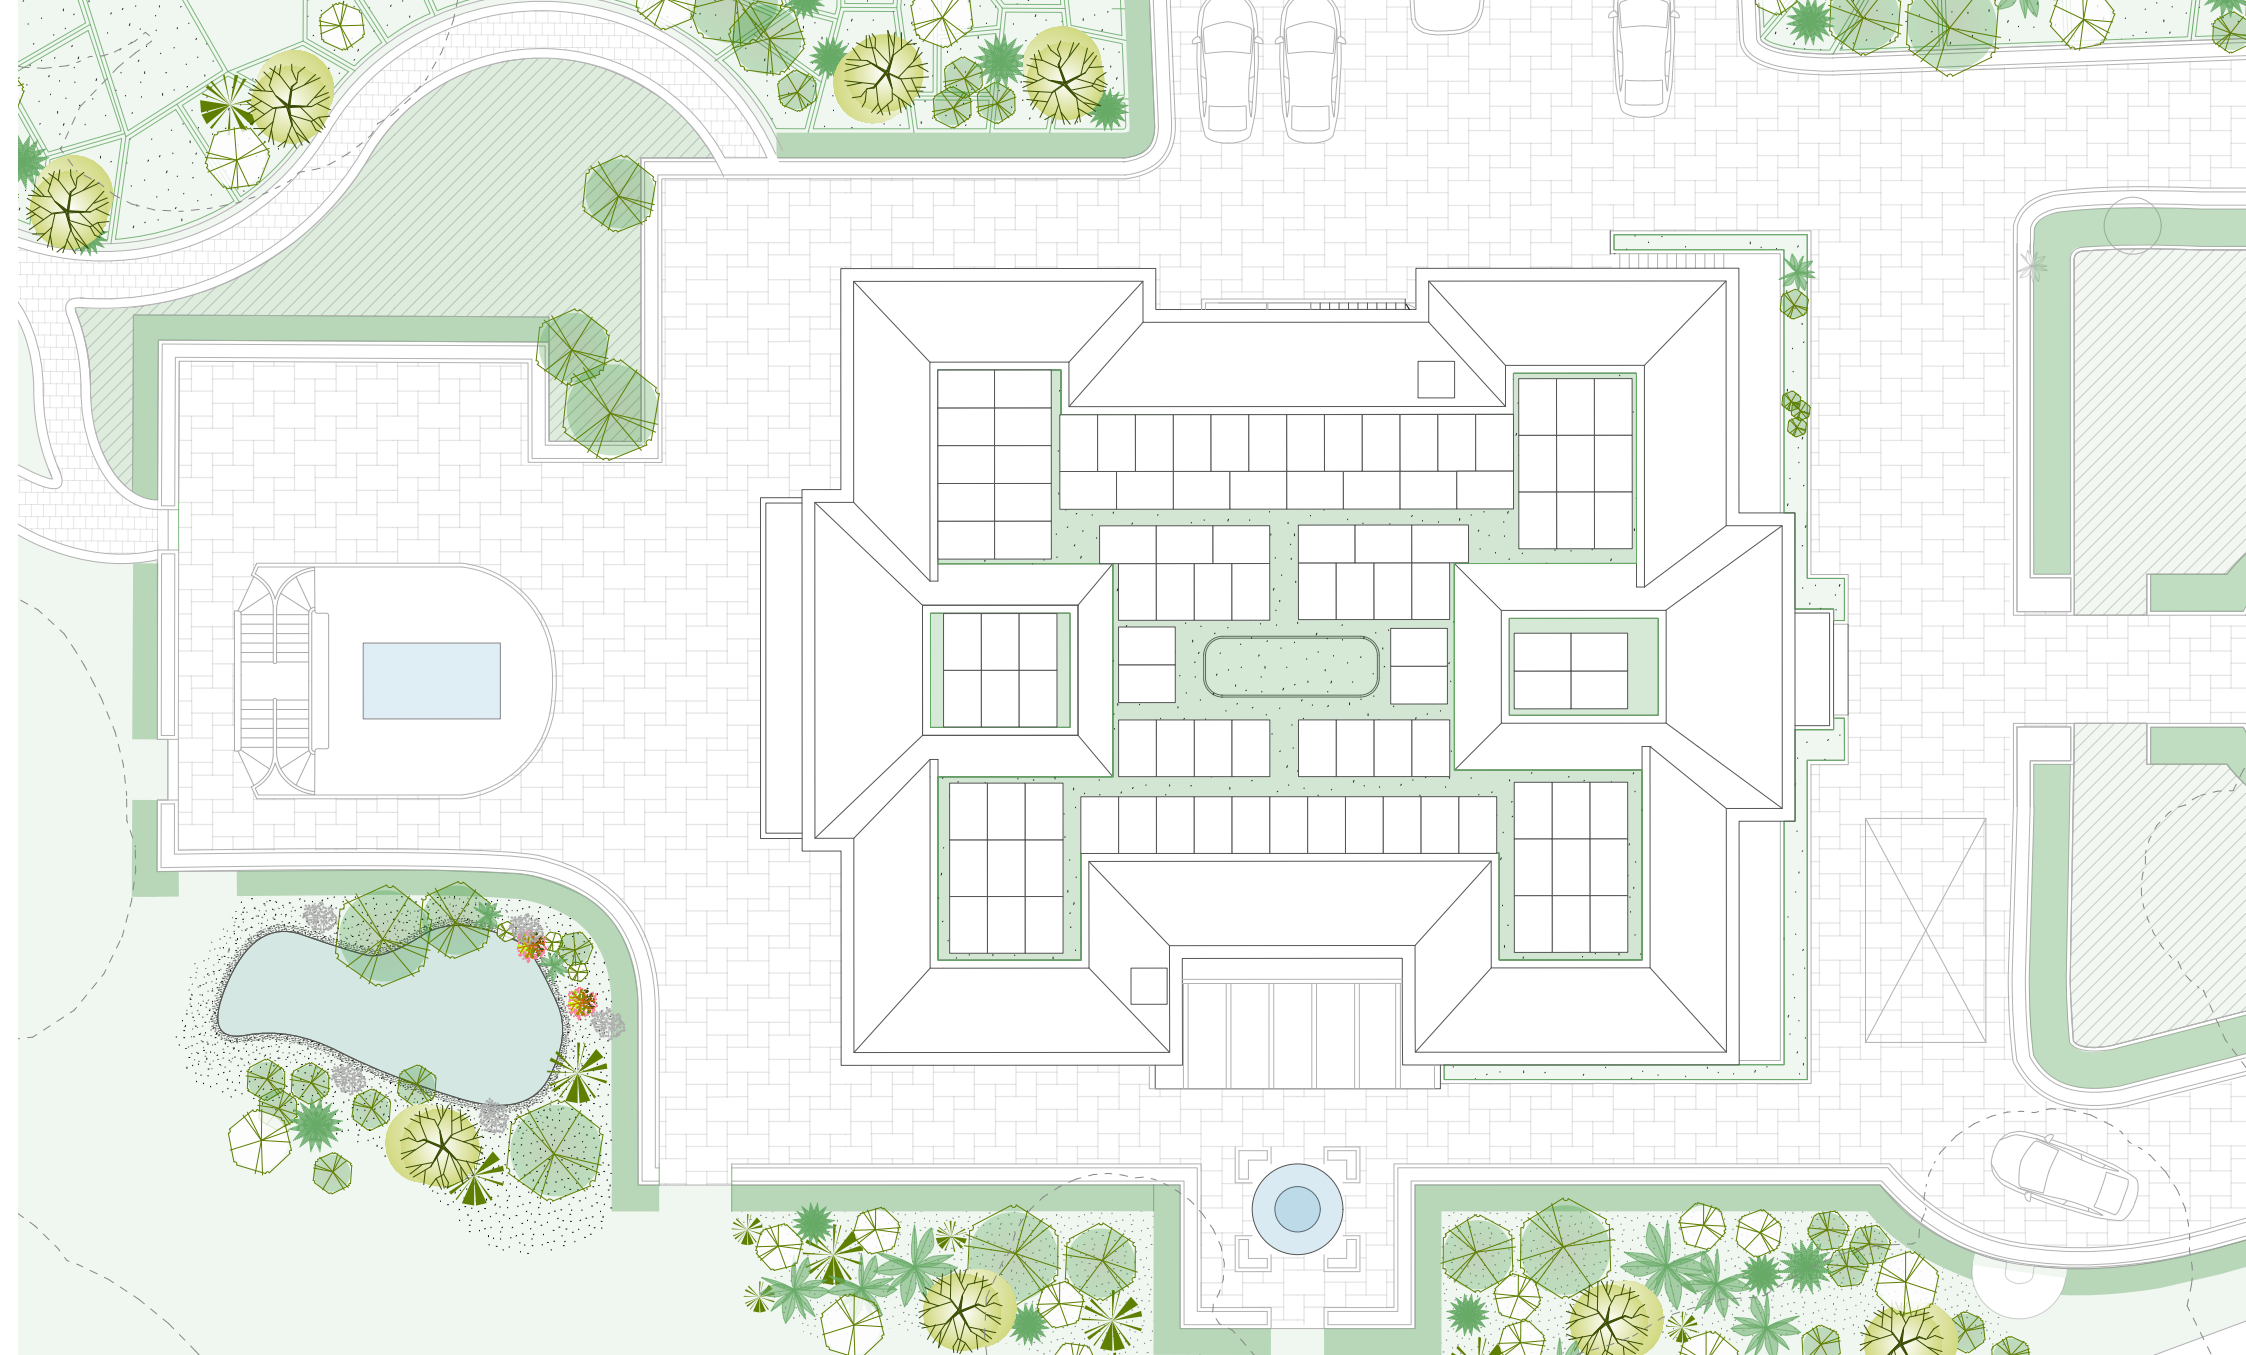

GENERAL NOTES

The drawing is copyright of LOKI Architecture & Development Ltd. This is a draft drawing produced for a feasibility study and shall not be used as construction drawings. This drawing shall not be scaled. All dimensions are in mm unless otherwise stated. All dimensions shall be checked on site prior to commencing works and any discrepancies to be reported to LOKI Architecture & Development Ltd.