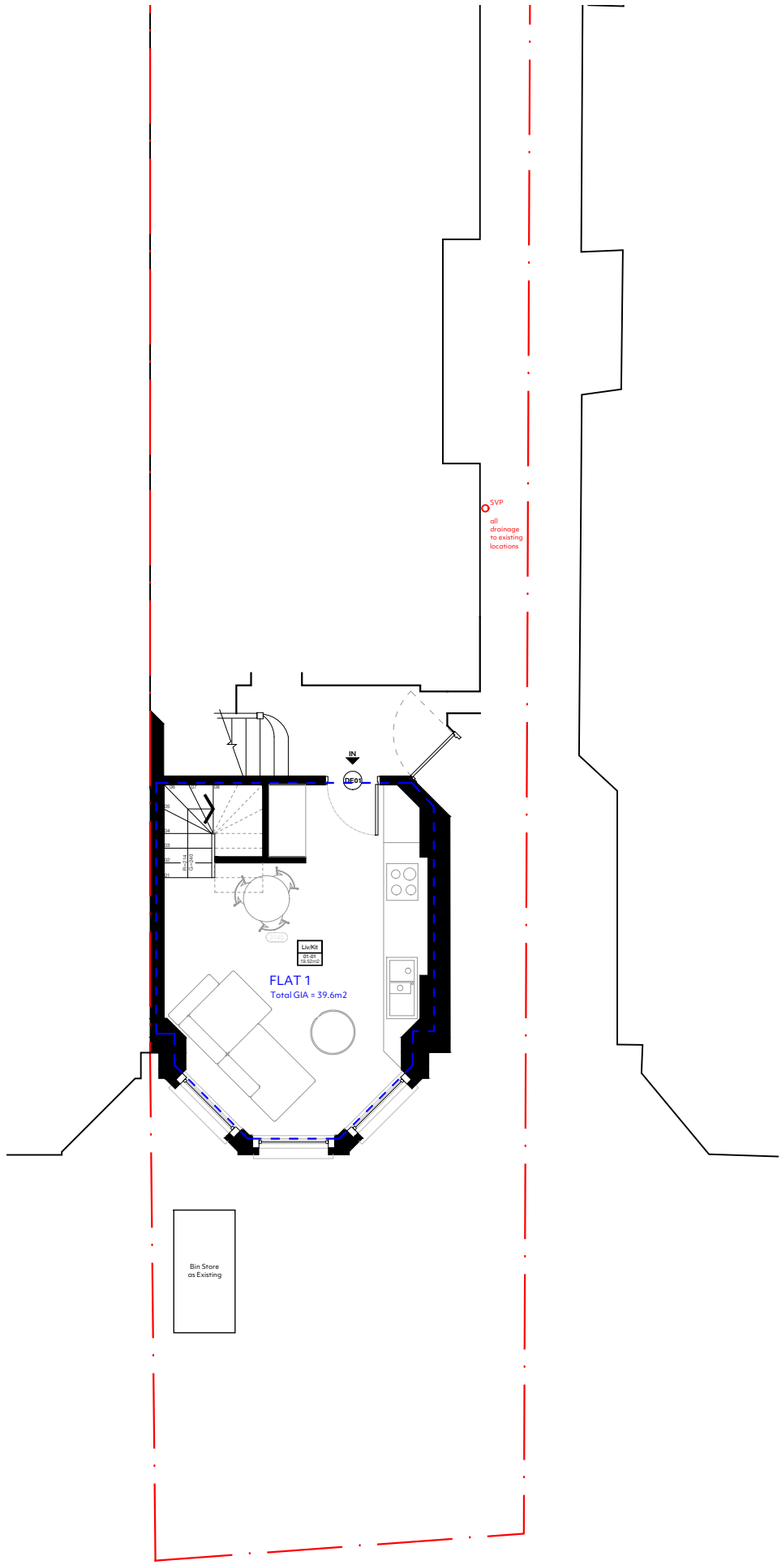

GROUND FLOOR PLAN

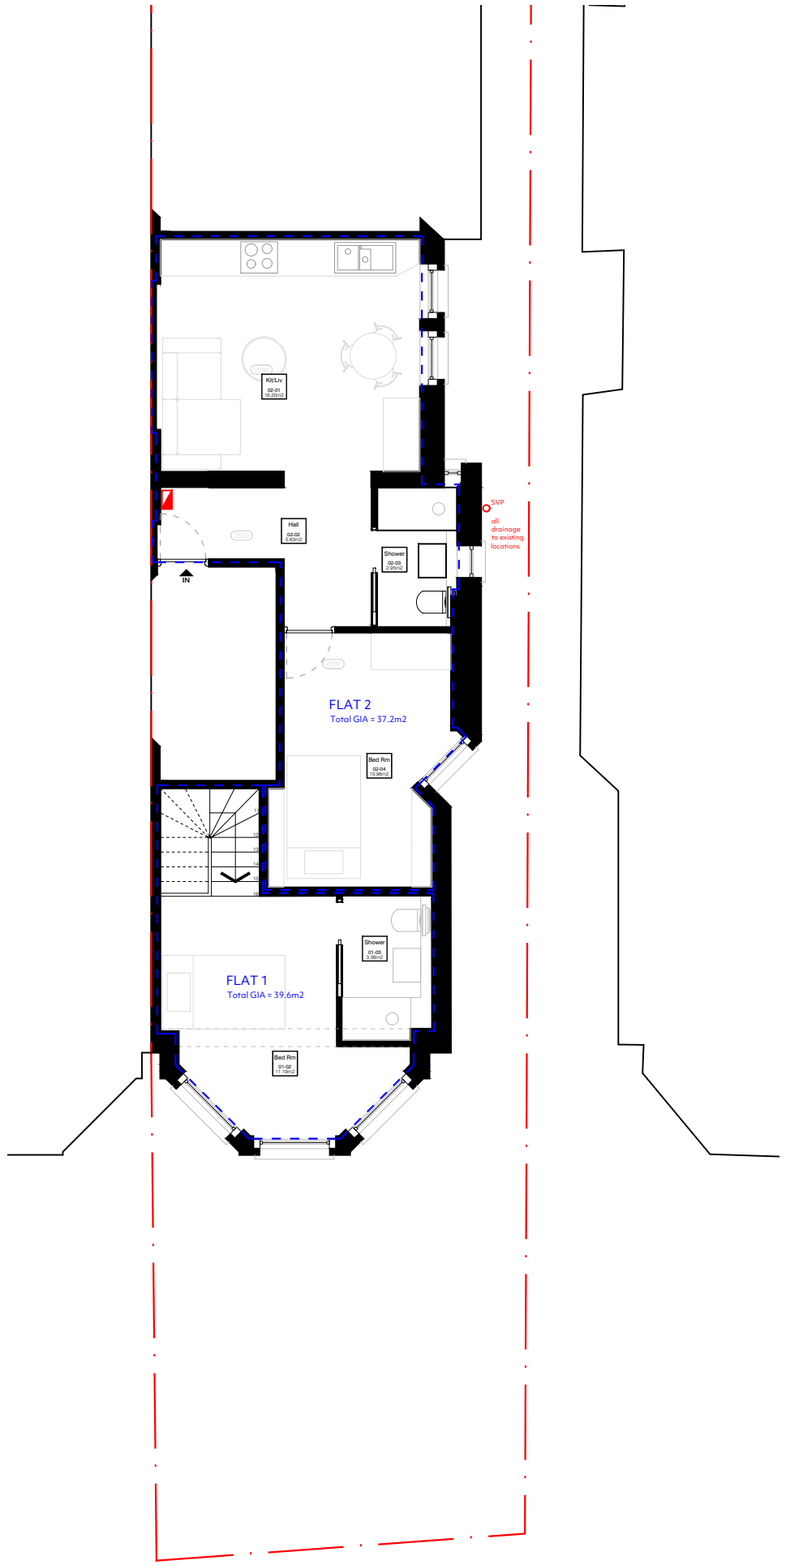

FIRST FLOOR PLAN

GENERAL NOTES

All drawings remain the copyright of Simmons Taylor Hall and must not be reproduced without prior consent.

All drawings to be read in conjunction with associated consultant information.

Figured dimensions only to be taken, drawings not to be scaled.

Any discrepancies between information shown and condition on site to be reported to Simmons Taylor Hall and any appropriate consultants.

B	24.10.23	Layout update
A	02.06.23	Layout update
	Date	Revisions

STH

SIMMONS TAYLOR HALL

CHARTERED BUILDING SURVEYORS
ARCHITECTURAL DESIGN CONSULTANTS

48 Richmond Road
Kingston upon Thames
Surrey KT2 5EE
Telephone: 020 8541 4111
Fax: 020 8547 0847
email: team@simmonstaylorhall.co.uk

Client

MR & MRS MICHAEL

Project Title

FLAT B, 46 TETHERDOWN
MUSWELL HILL
LONDON
N10 1NG

0m 5m

Drawing title

FLOOR PLANS
PROPOSED

Scale	Client/Project No.	Rev.
1:100@A3	2302	B
Date: October 23	Drawing No.	
Drawn: SAH	TP 10 01	