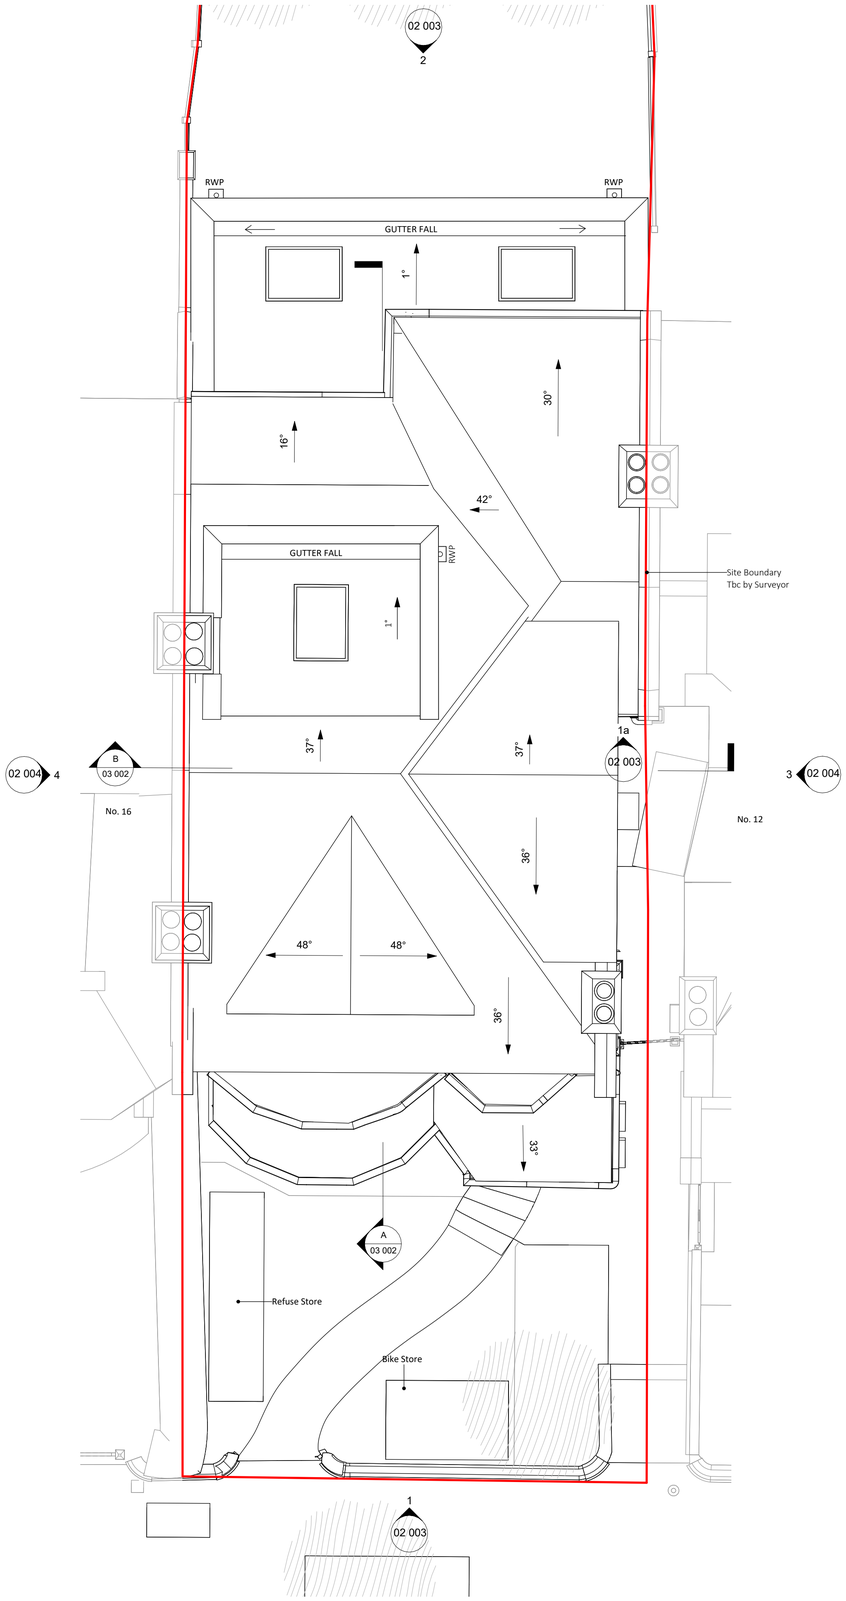

RF Proposed Roof Plan
1 : 50

General Notes

The copyright of this drawing and design remains the intellectual property of the designers and may not be used without the written permission of Architecture for the Senses Limited. Do not Scale. Verify all dimensions on site before commencing work or preparing shop drawings. Report any discrepancies, errors or omissions to the designers and await further instructions before the commencement of works. All building materials, components and workmanship to comply with the appropriate public health acts, building regulations, British standards, codes of practice and the appropriate manufacturer´s recommendations. Ensure all works are carried out within the prescribed hours of work and that all tools are of a non-percussive type where possible. Refer to the relevant drawings or method statement for all specialist work.

Wall Types:

Existing Wall

Proposed Wall

Rev	Date	Description
P02	04.12.23	Issued for Planning Approval
P01	01.12.23	Issued for Final Client Approval

Project 14 Vallance Road	Date drawn 06/11/23
Drawing Title Proposed Roof Plan	Drawn by AB
	Checked by MS
	Scale @ A1: 1 : 50

PLANNING
For Illustrative Purposes Only

Project	Origin	Volume	Level	
VRH	FTS	XX	XX	
File type	Discipline	Sheet no	Stage	Rev
DR	A	01 006	S2	P02

04/12/2023 16:46:47

0 0.5m 1m 2.5m 5m

Scale 1:50 @ A1

1E Mentmore Terrace, London E8 3PN
info@forthesenses.com
© Copyright Architecture for the Senses Ltd. 2022

For the Senses