



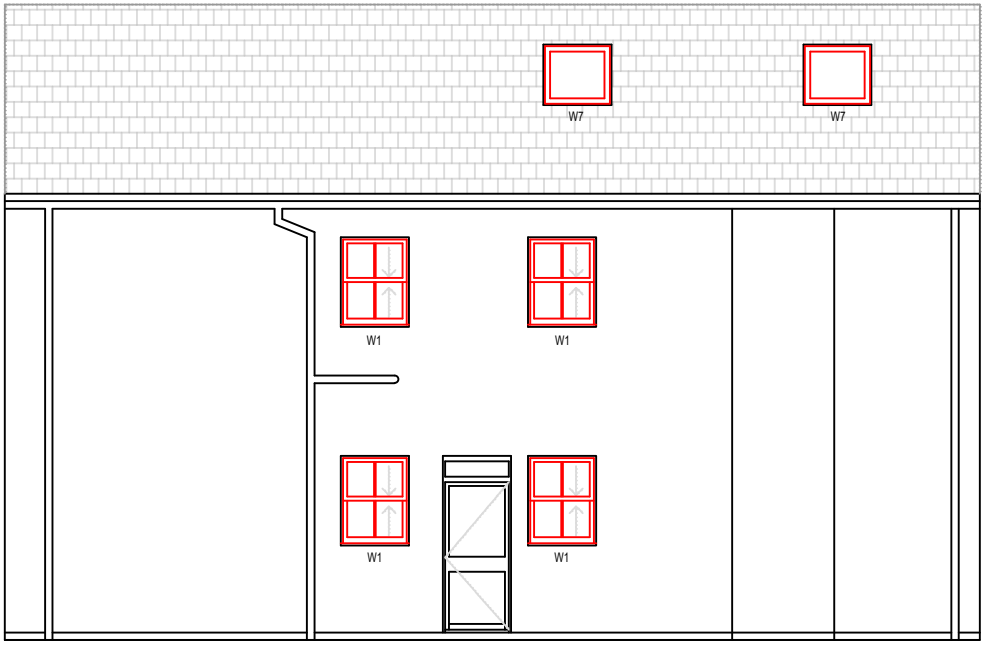

57 NORTHUMBERLAND PARK
PROPOSED ELEVATION
VIEW A
1:100

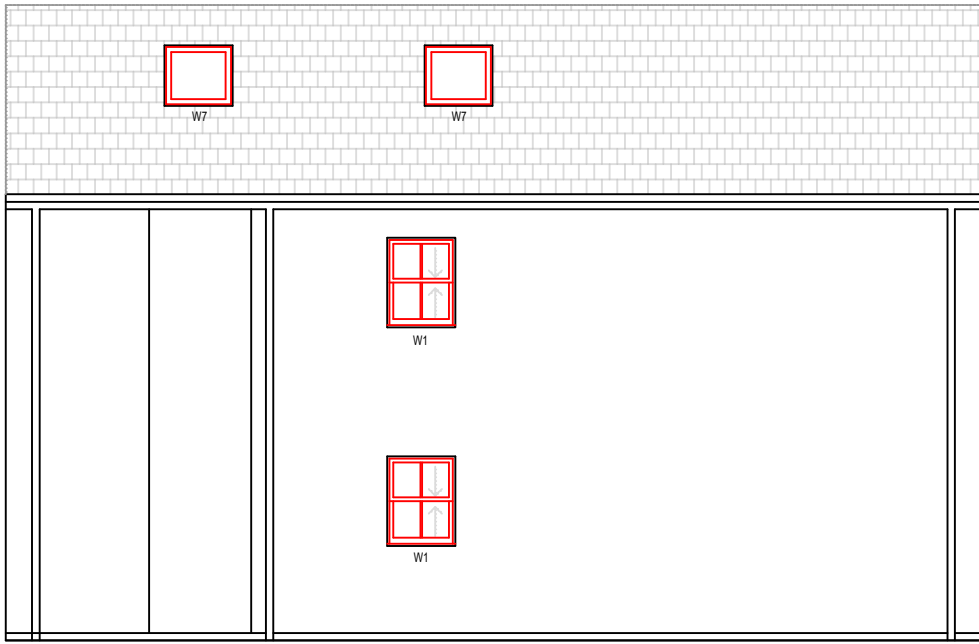

57 NORTHUMBERLAND PARK
PROPOSED ELEVATION
VIEW B
1:100



57 NORTHUMBERLAND PARK
PROPOSED ELEVATION
VIEW C
1:100



57 NORTHUMBERLAND PARK
PROPOSED ELEVATION
VIEW D
1:100

ALL WINDOWS TO BE
CHECKED ON SITE
PRIOR TO
REPLACEMENT - NO
ACCESS TO REAR AT
TIME OF SURVEY.



Scale 1:100

NOTES:

EXISTING DOUBLE GLAZED
PVCU AND TIMBER SASH
WINDOWS TO BE REPLACED
WITH DOUBLE GLAZED PVCU
SASH WINDOWS.

PLEASE SEE THE VEKA
HALOSYSTEM BROCHURE
PROVIDED WITH THE
APPLICATION.

THE WINDOW OPERATION IS TO
BE DETERMINED UPON
INTERNAL SURVEY.

A.	Proposed window design amended	08/12/23
Rev.	Description.	Date.

Do not scale from this drawing. Dimensions to be verified on site by contractor prior to commencement of work.
This drawing is the copyright of the practice and may not be reproduced in part or in whole without the prior written consent of the practice.
© 2022 Faithorn Farrell Timms LLP



Faithorn Farrell Timms
Central Court
1 Knoll Rise
ORPINGTON
Kent BR6 0JA
T 01689 885080

Client
**METROPOLITAN THAMES
VALLEY**

Project
**57 NORTHUMBERLAND PARK
LONDON
N17 0TB**

Drawing Title
PROPOSED ELEVATIONS

Date 27/06/2022	Scale 1:100 @ A3
Drawn By VS	Checked By KA
Project No. T1-6192	Drawing No. 4
	Rev. A