Existing

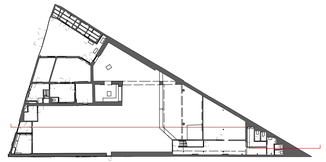

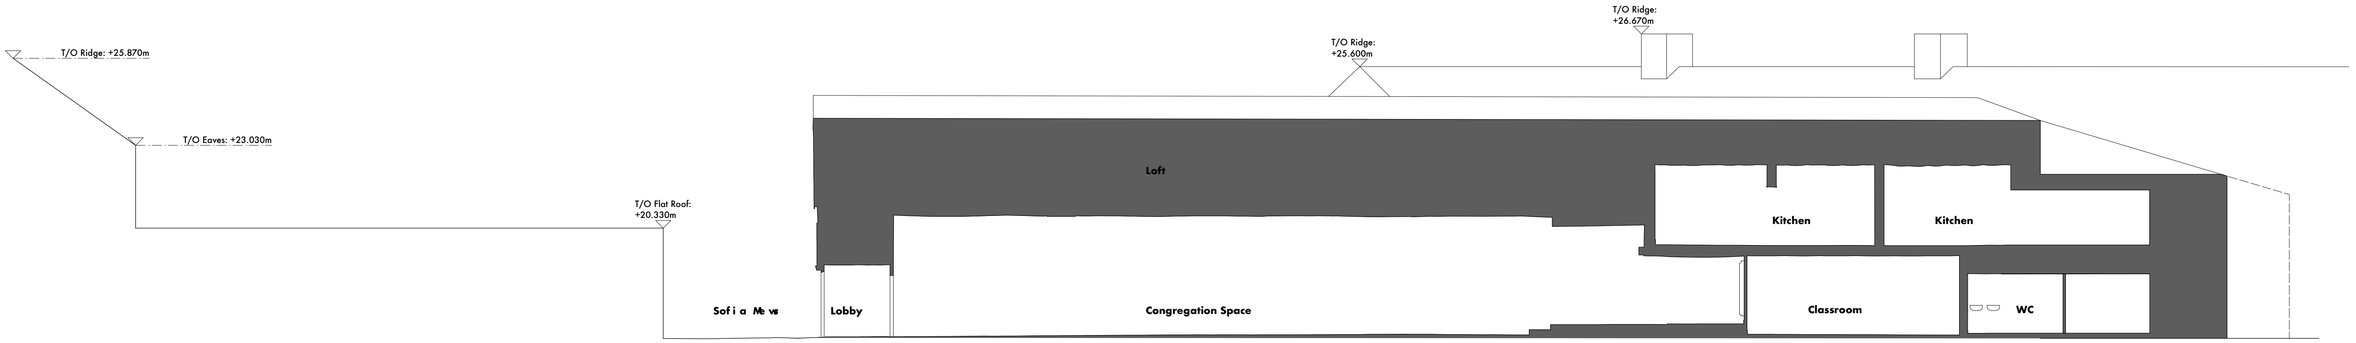

Proposed

Existing
Proposed

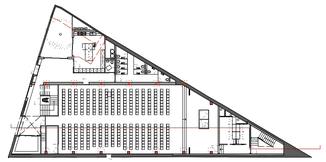

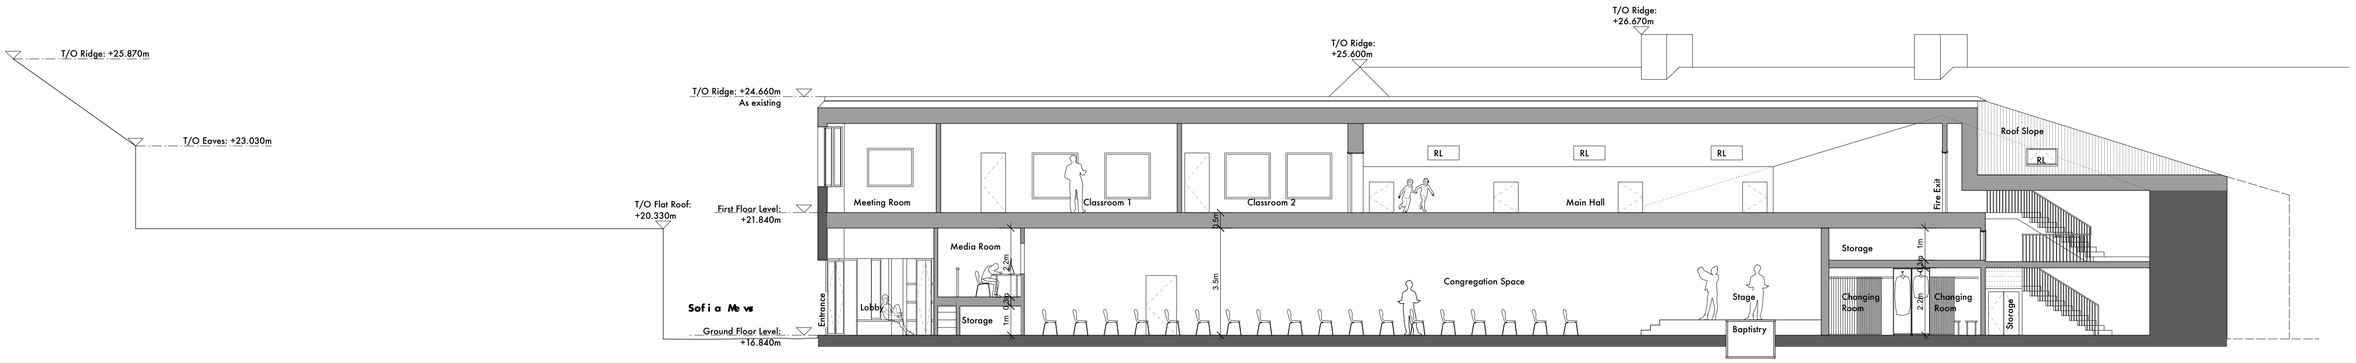

NOTES- Do not scale for the purposes of valuation or construction: use figured dimensions only. All dimensions to be checked on site before placing orders, fabrication or construction. Read drawing in conjunction with associated specifications + information prepared by other consultants. Any discrepancies between consultants information to be reported to the Architect before work commences.

REVISIONS

P1	03 Dec 2023	Planning Application

NOT FOR CONSTRUCTION

0 2 4 6 8 10 12 14 16 18 20m

0 4 8 12 16 20 30 40m

Shidan Belay Hagos
71 Goldman Street LONDON E2 6EF
shidanbh.co.uk 07426802345

PROJECT
EBC Boreham Road N22 6SL

DRAWING
Section DD

SCALE
1:100 @A1
1:200 @A3

NUMBER
004_043

REV
P1