



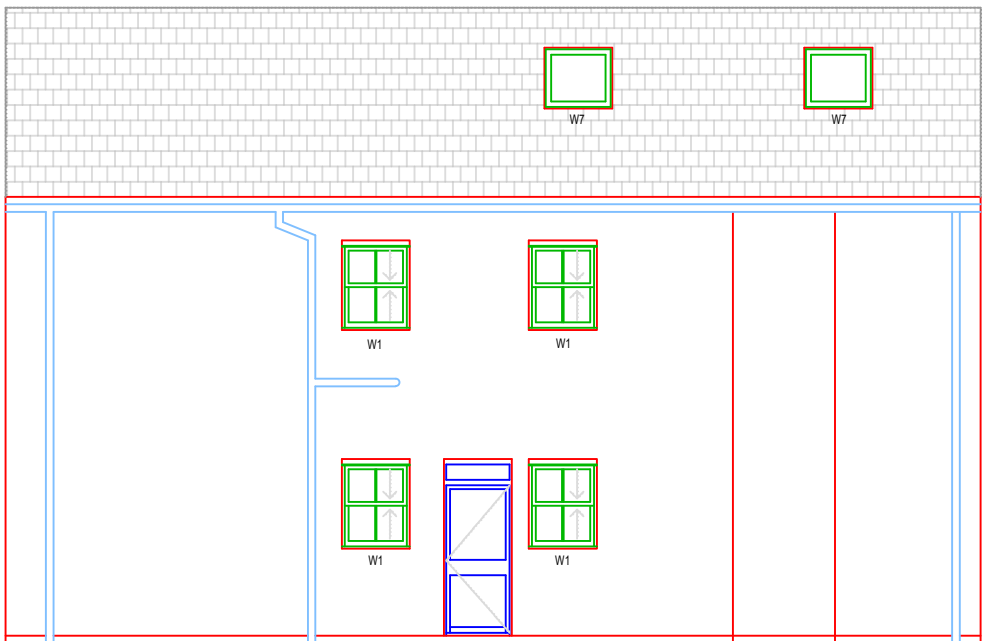

57 NORTHUMBERLAND PARK
EXISTING ELEVATION
VIEW A
1:100

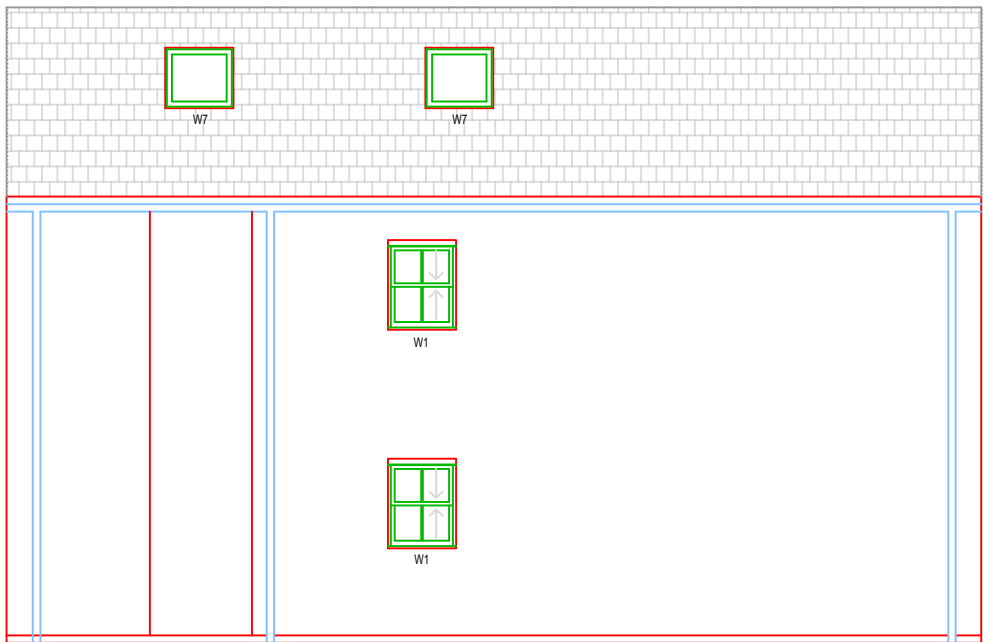

57 NORTHUMBERLAND PARK
EXISTING ELEVATION
VIEW B
1:100




57 NORTHUMBERLAND PARK
EXISTING ELEVATION
VIEW C
1:100



57 NORTHUMBERLAND PARK
EXISTING ELEVATION
VIEW D
1:100

ALL WINDOWS TO BE
CHECKED ON SITE
PRIOR TO
REPLACEMENT - NO
ACCESS TO REAR AT
TIME OF SURVEY.

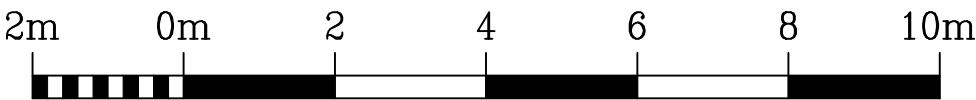

Scale 1:100

Rev.	Description.	Date.
A.	Windows design amended	08/12/23

Do not scale from this drawing. Dimensions to be verified on site by contractor prior to commencement of work.
This drawing is the copyright of the practice and may not be reproduced in part or in whole without the prior written consent of the practice.
© 2022 Faithorn Farrell Timms LLP



Faithorn Farrell Timms
Central Court
1 Knoll Rise
ORPINGTON
Kent BR6 0JA
T 01689 885080

Client	METROPOLITAN THAMES VALLEY	
Project	57 NORTHUMBERLAND PARK LONDON N17 0TB	
Drawing Title	EXISTING ELEVATIONS	
Date	27/06/2022	Scale 1:100 @ A3
Drawn By	VS	Checked By KA
Project No.	T1-6192	Drawing No. 3 Rev. A